


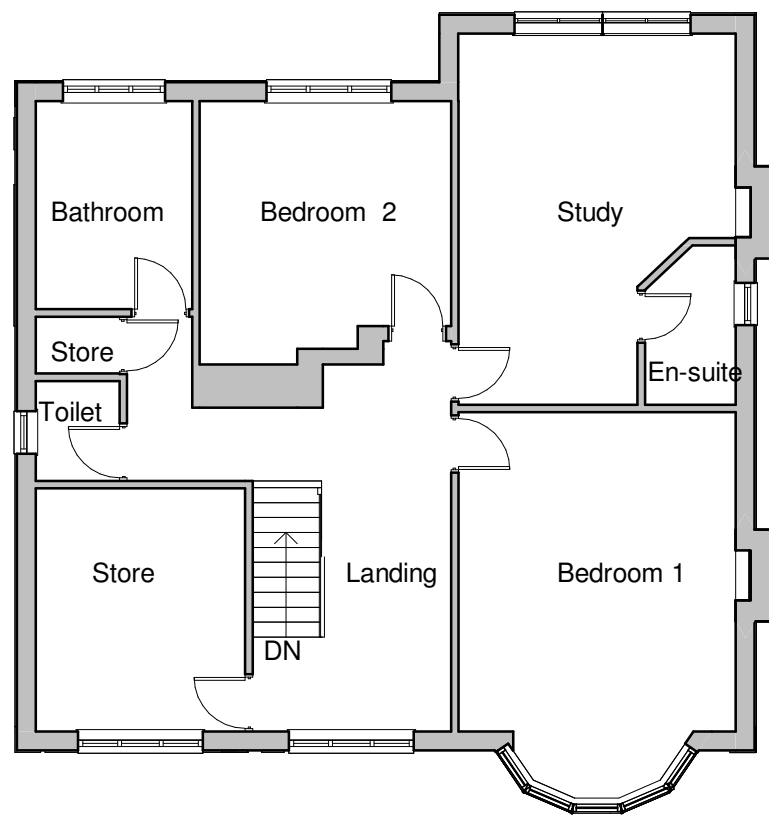


First Floor Plan



Side Elevation



Side Elevation

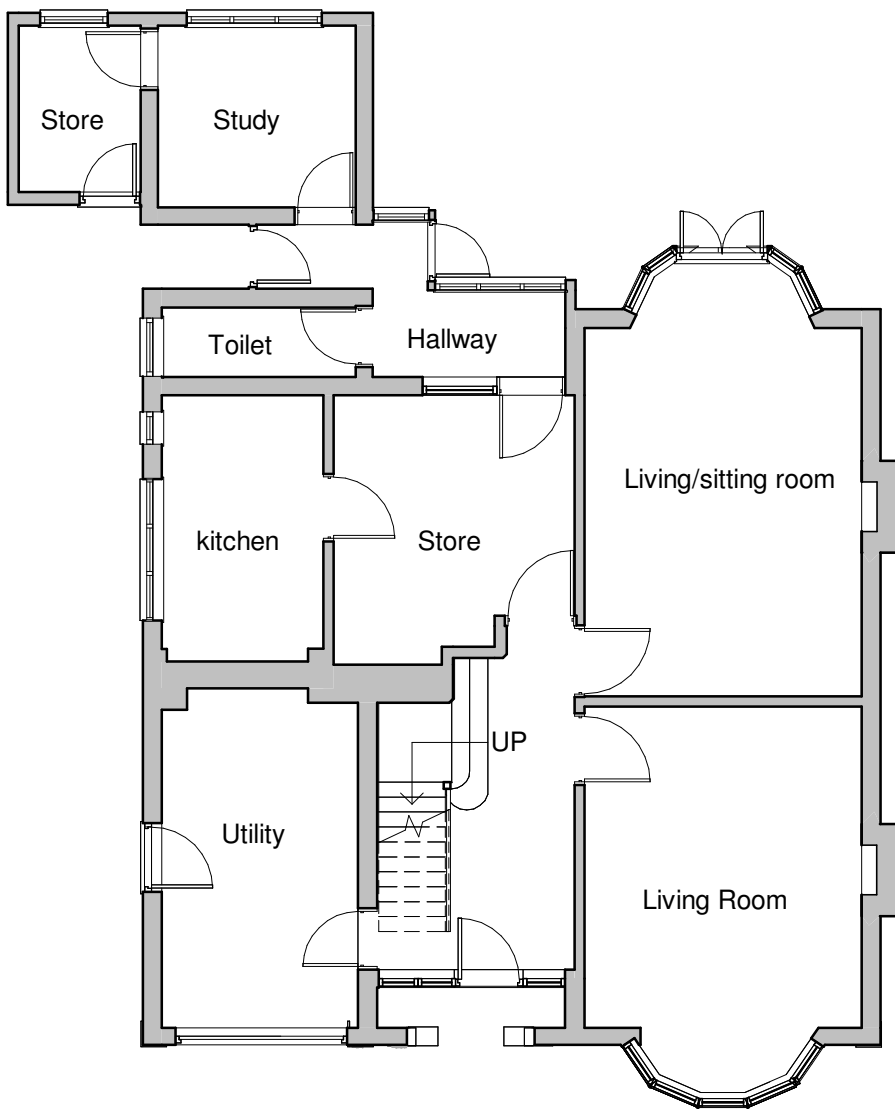

Ground Floor Plan



Rear Elevation



Front Elevation



Client Mr and Mrs McNeill			hayward ARCHITECTS LTD 	
Project Title Extention and Alteration 38 Grove Road Burbage			19 Station Road Hinckley Leicestershire LE10 1AW Tel: 01455 635 665 Fax: 01455 618 971 www.hayward-architects.co.uk	
Drawing Title As Existing - Survey				
Scale 1:100	Date 09/2021	Sheet A2	Job No. 21/99	Drawing No. 01A
Author WNF	Checked by -			
THE COPYRIGHT OF THIS DRAWING IS VESTED IN HAYWARD ARCHITECTS LTD. REPRODUCTION IN ANY FORM EITHER IN WHOLE OR IN PART IS FORBIDDEN WITHOUT THE PRIOR WRITTEN PERMISSION OF THE COPYRIGHT HOLDER. DO NOT SCALE FROM DRAWING AND ONLY FIGURED DIMENSIONS ARE TO BE USED			Status Planing	

Tel: 01455 635 665
Fax: 01455 618 971
www.hayward-architects.co.uk