




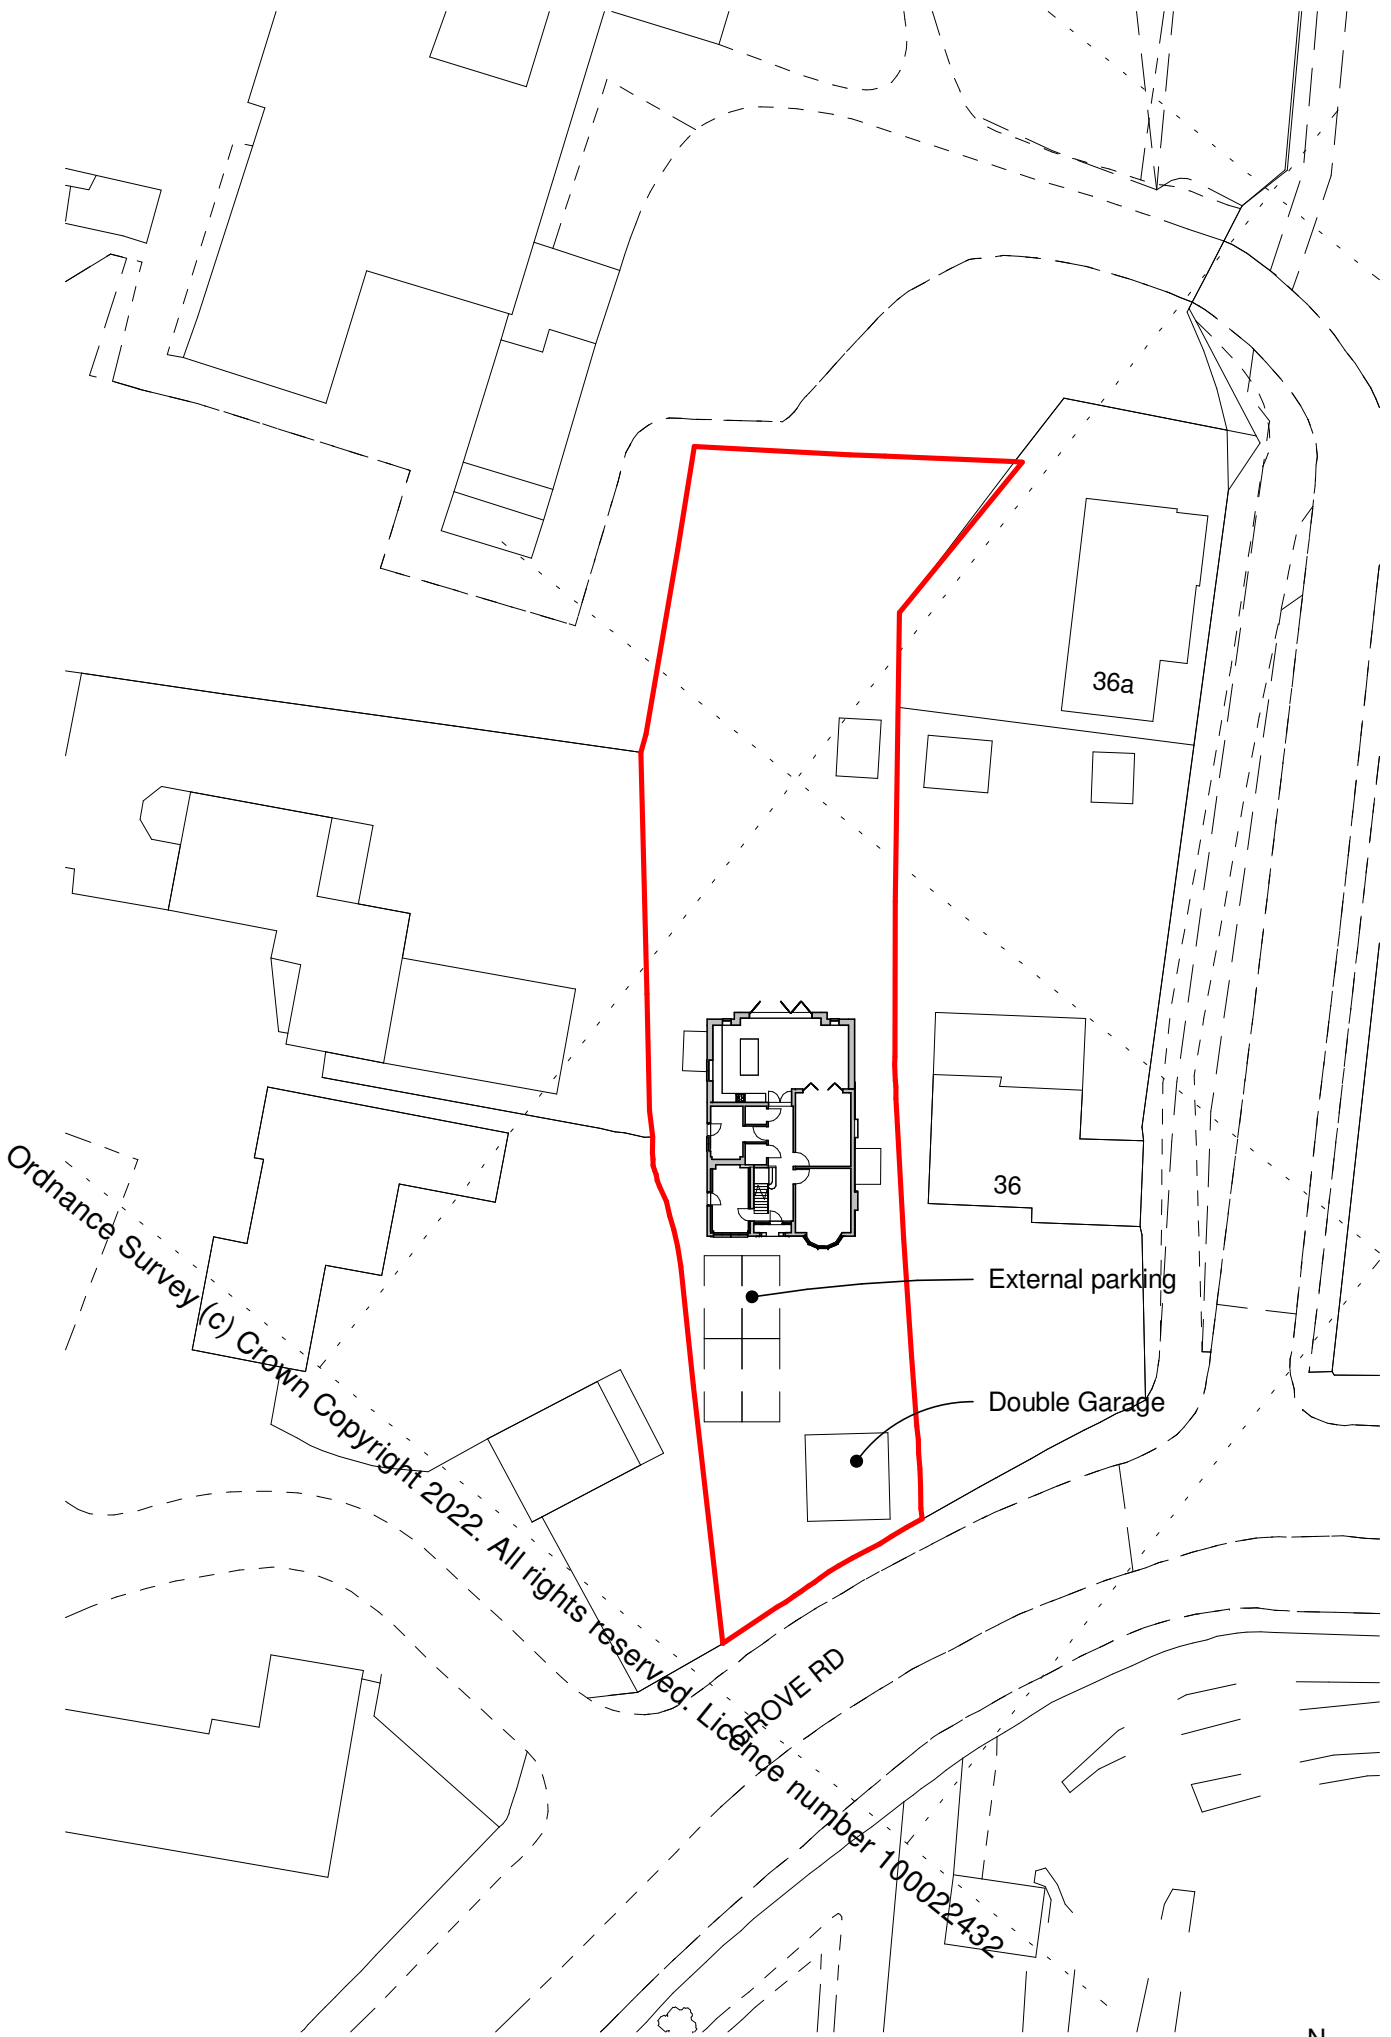

Block Plan - 1:500

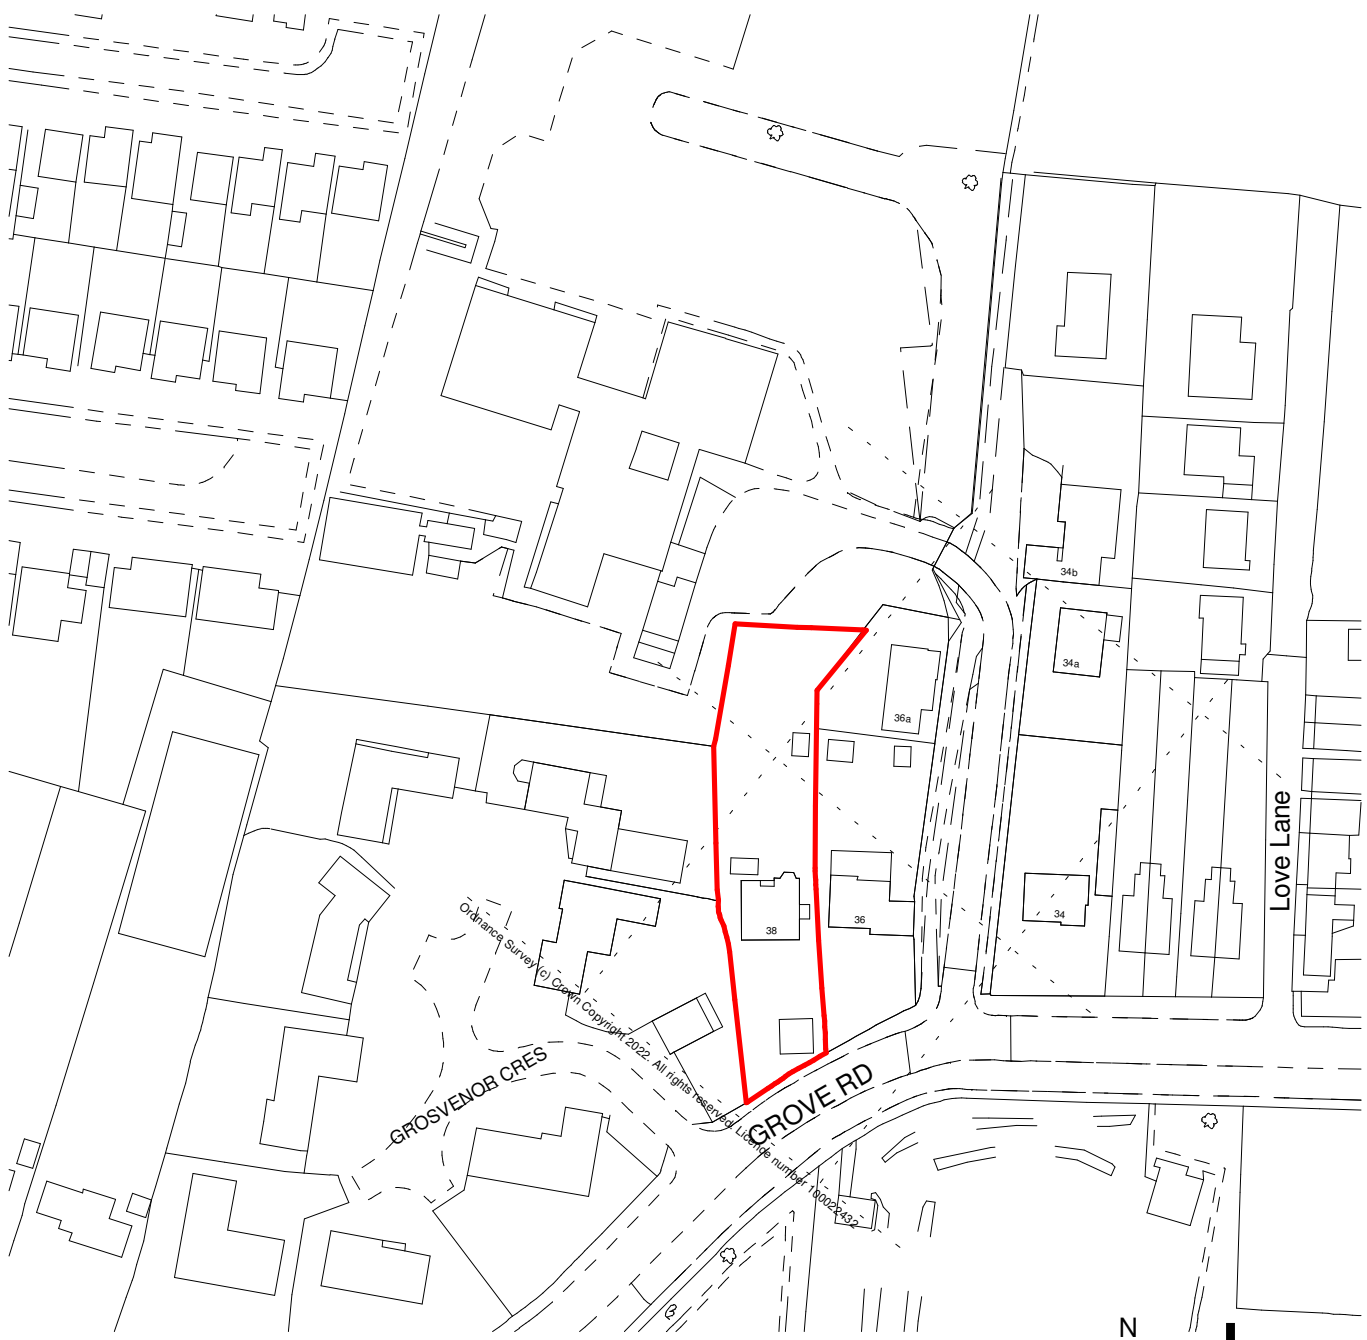

Site Location Plan - 1:1250

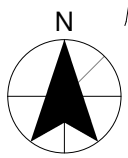

**hayward**  
ARCHITECTS LTD

19 Station Road  
Hinckley  
Leicestershire  
LE10 1AW  
Tel: 01455 635 665  
Fax: 01455 618 971  
www.hayward-architects.co.uk

|                |                                                        |             |     |
|----------------|--------------------------------------------------------|-------------|-----|
| Client         | <b>Mr and Mrs McNeill</b>                              |             |     |
| Project        | Extensions and Alterations<br>38 Grove Road<br>Burbage |             |     |
| Drawing        | Site Plans                                             |             |     |
| Scale          | 1:500 &<br>1:1250                                      | Sheet       | A3  |
| Date           | Nov 23                                                 | Author      | LJW |
|                |                                                        | Checked by  | -   |
| Job No.        | 21/ 99                                                 | Drawing No. | 12C |
| Drawing Status | Planning                                               |             |     |

THE COPYRIGHT OF THIS DRAWING IS VESTED IN HAYWARD ARCHITECTS LTD.  
REPRODUCTION IN ANY FORM, EITHER IN WHOLE OR IN PART IS FORBIDDEN  
WITHOUT THE PRIOR WRITTEN PERMISSION  
OF THE COPYRIGHT HOLDER. DO NOT SCALE FROM DRAWING AND ONLY  
FIGURED DIMENSIONS ARE TO BE USED