



Front Elevation



Side Elevation



Rear Elevation



Side Elevation

Proposed concrete interlocking tiles


Obscure glazed window




3D views




3D views

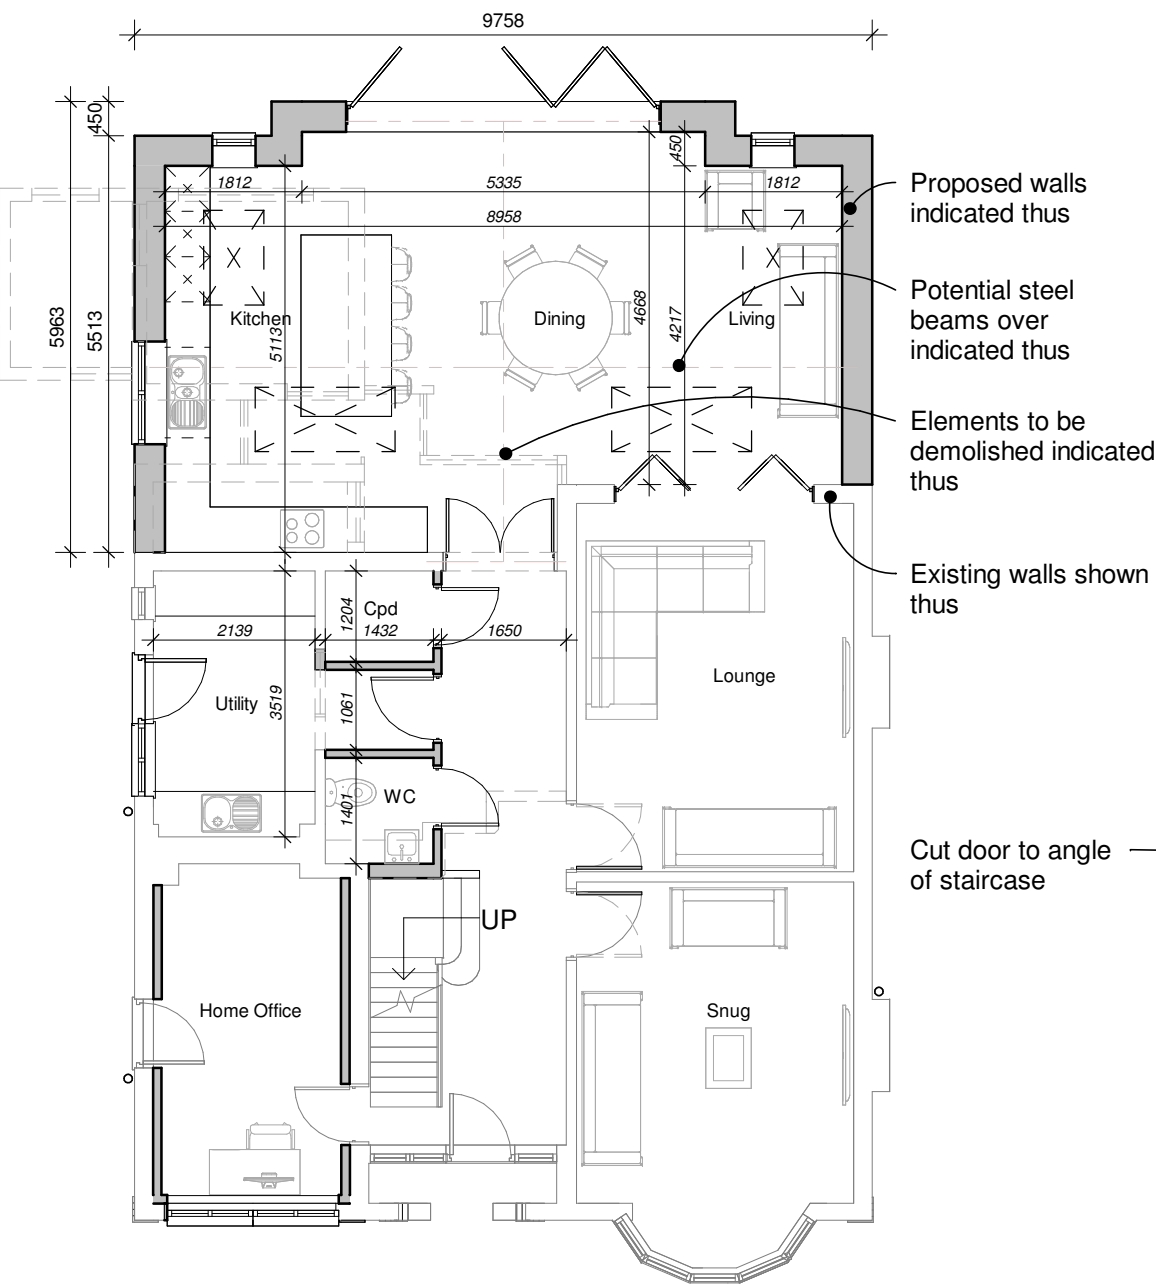

Ground Floor Plan

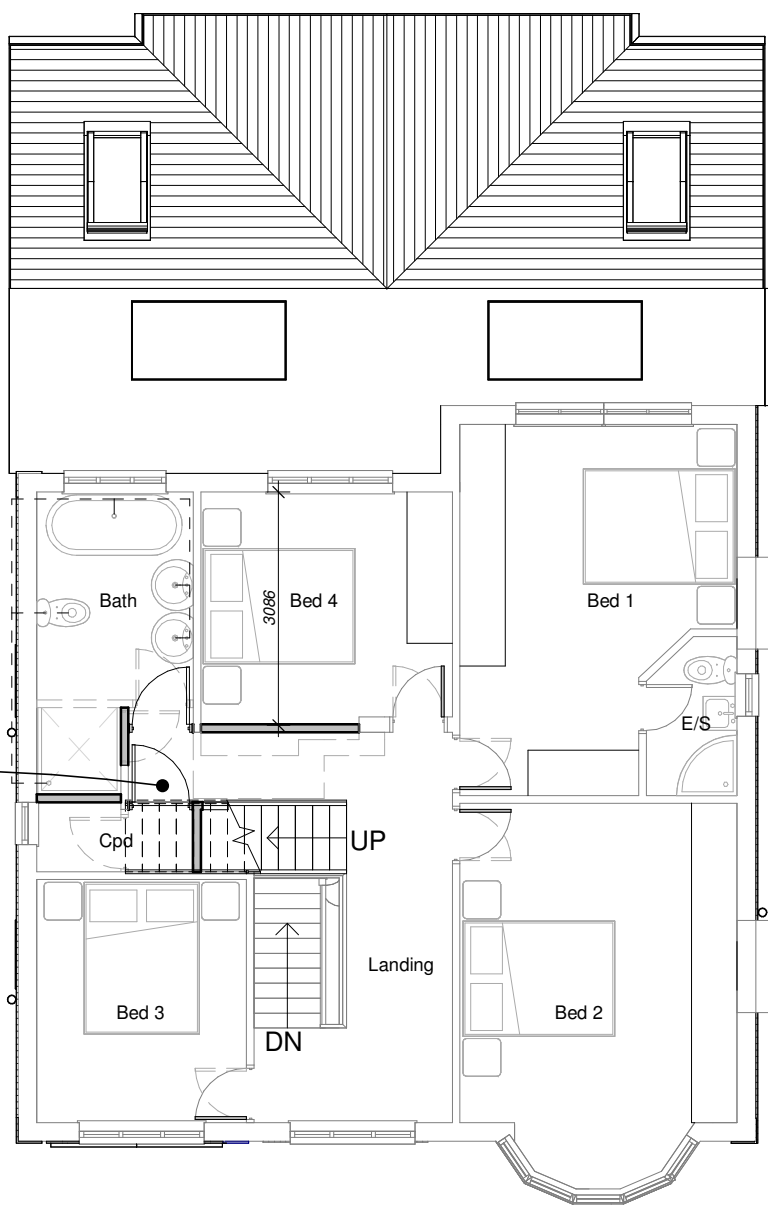

First Floor Plan

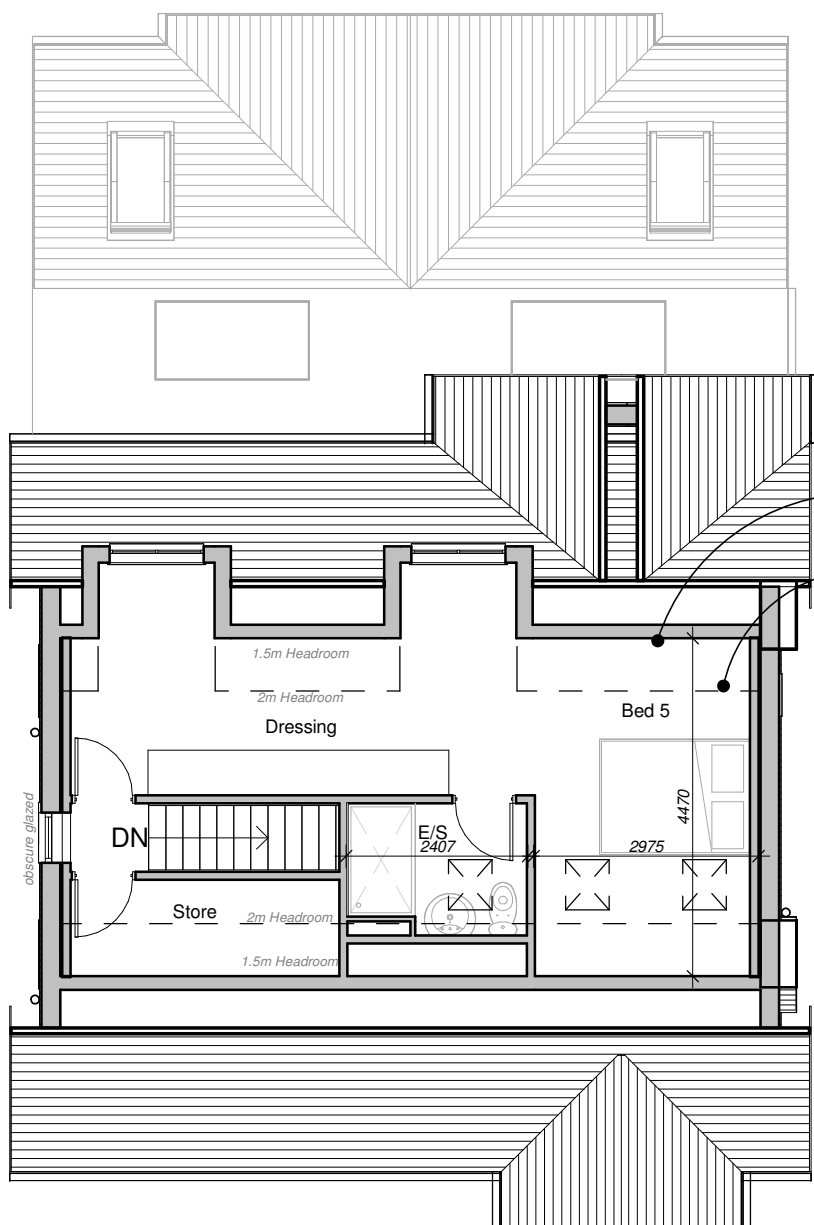

Second Floor Plan

Walls at approx 1.5m high

Approx line of 2m headroom shown thus.



Client Mr and Mrs McNeill			hayward ARCHITECTS LTD 19 Station Road Hinckley Leicestershire LE10 1AW Tel: 01455 635 665 Fax: 01455 618 971 www.hayward-architects.co.uk	
Project Title Extention and Alteration 38 Grove Road Burbage				
Drawing Title Scheme 5				
Scale 1:100	Date Feb 22	Sheet A2	Job No. 21/99	Drawing No. 13D
Author SS	Checked by LJW			
THE COPYRIGHT OF THIS DRAWING IS VESTED IN HAYWARD ARCHITECTS LTD. REPRODUCTION IN ANY FORM EITHER IN WHOLE OR IN PART IS FORBIDDEN WITHOUT THE PRIOR WRITTEN PERMISSION OF THE COPYRIGHT HOLDER. DO NOT SCALE FROM DRAWING AND ONLY FIGURED DIMENSIONS ARE TO BE USED			Status Planing	