


No	Note
1.	ONLY TO BE SCALED WHEN PRINTED AT A1
2.	All dimensions in mm unless indicated.
3.	Plans should be checked by the client, structural engineer and building control, no responsibility will be given to the designer.

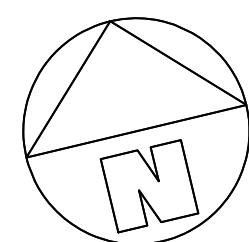

Key:

 Removed Element

Lintel

Drain Run


 Existing Solid Brick Wall

 **Existing Stud Wall**

 **Site Boundary**



Proposed 350mm Cavity Wall

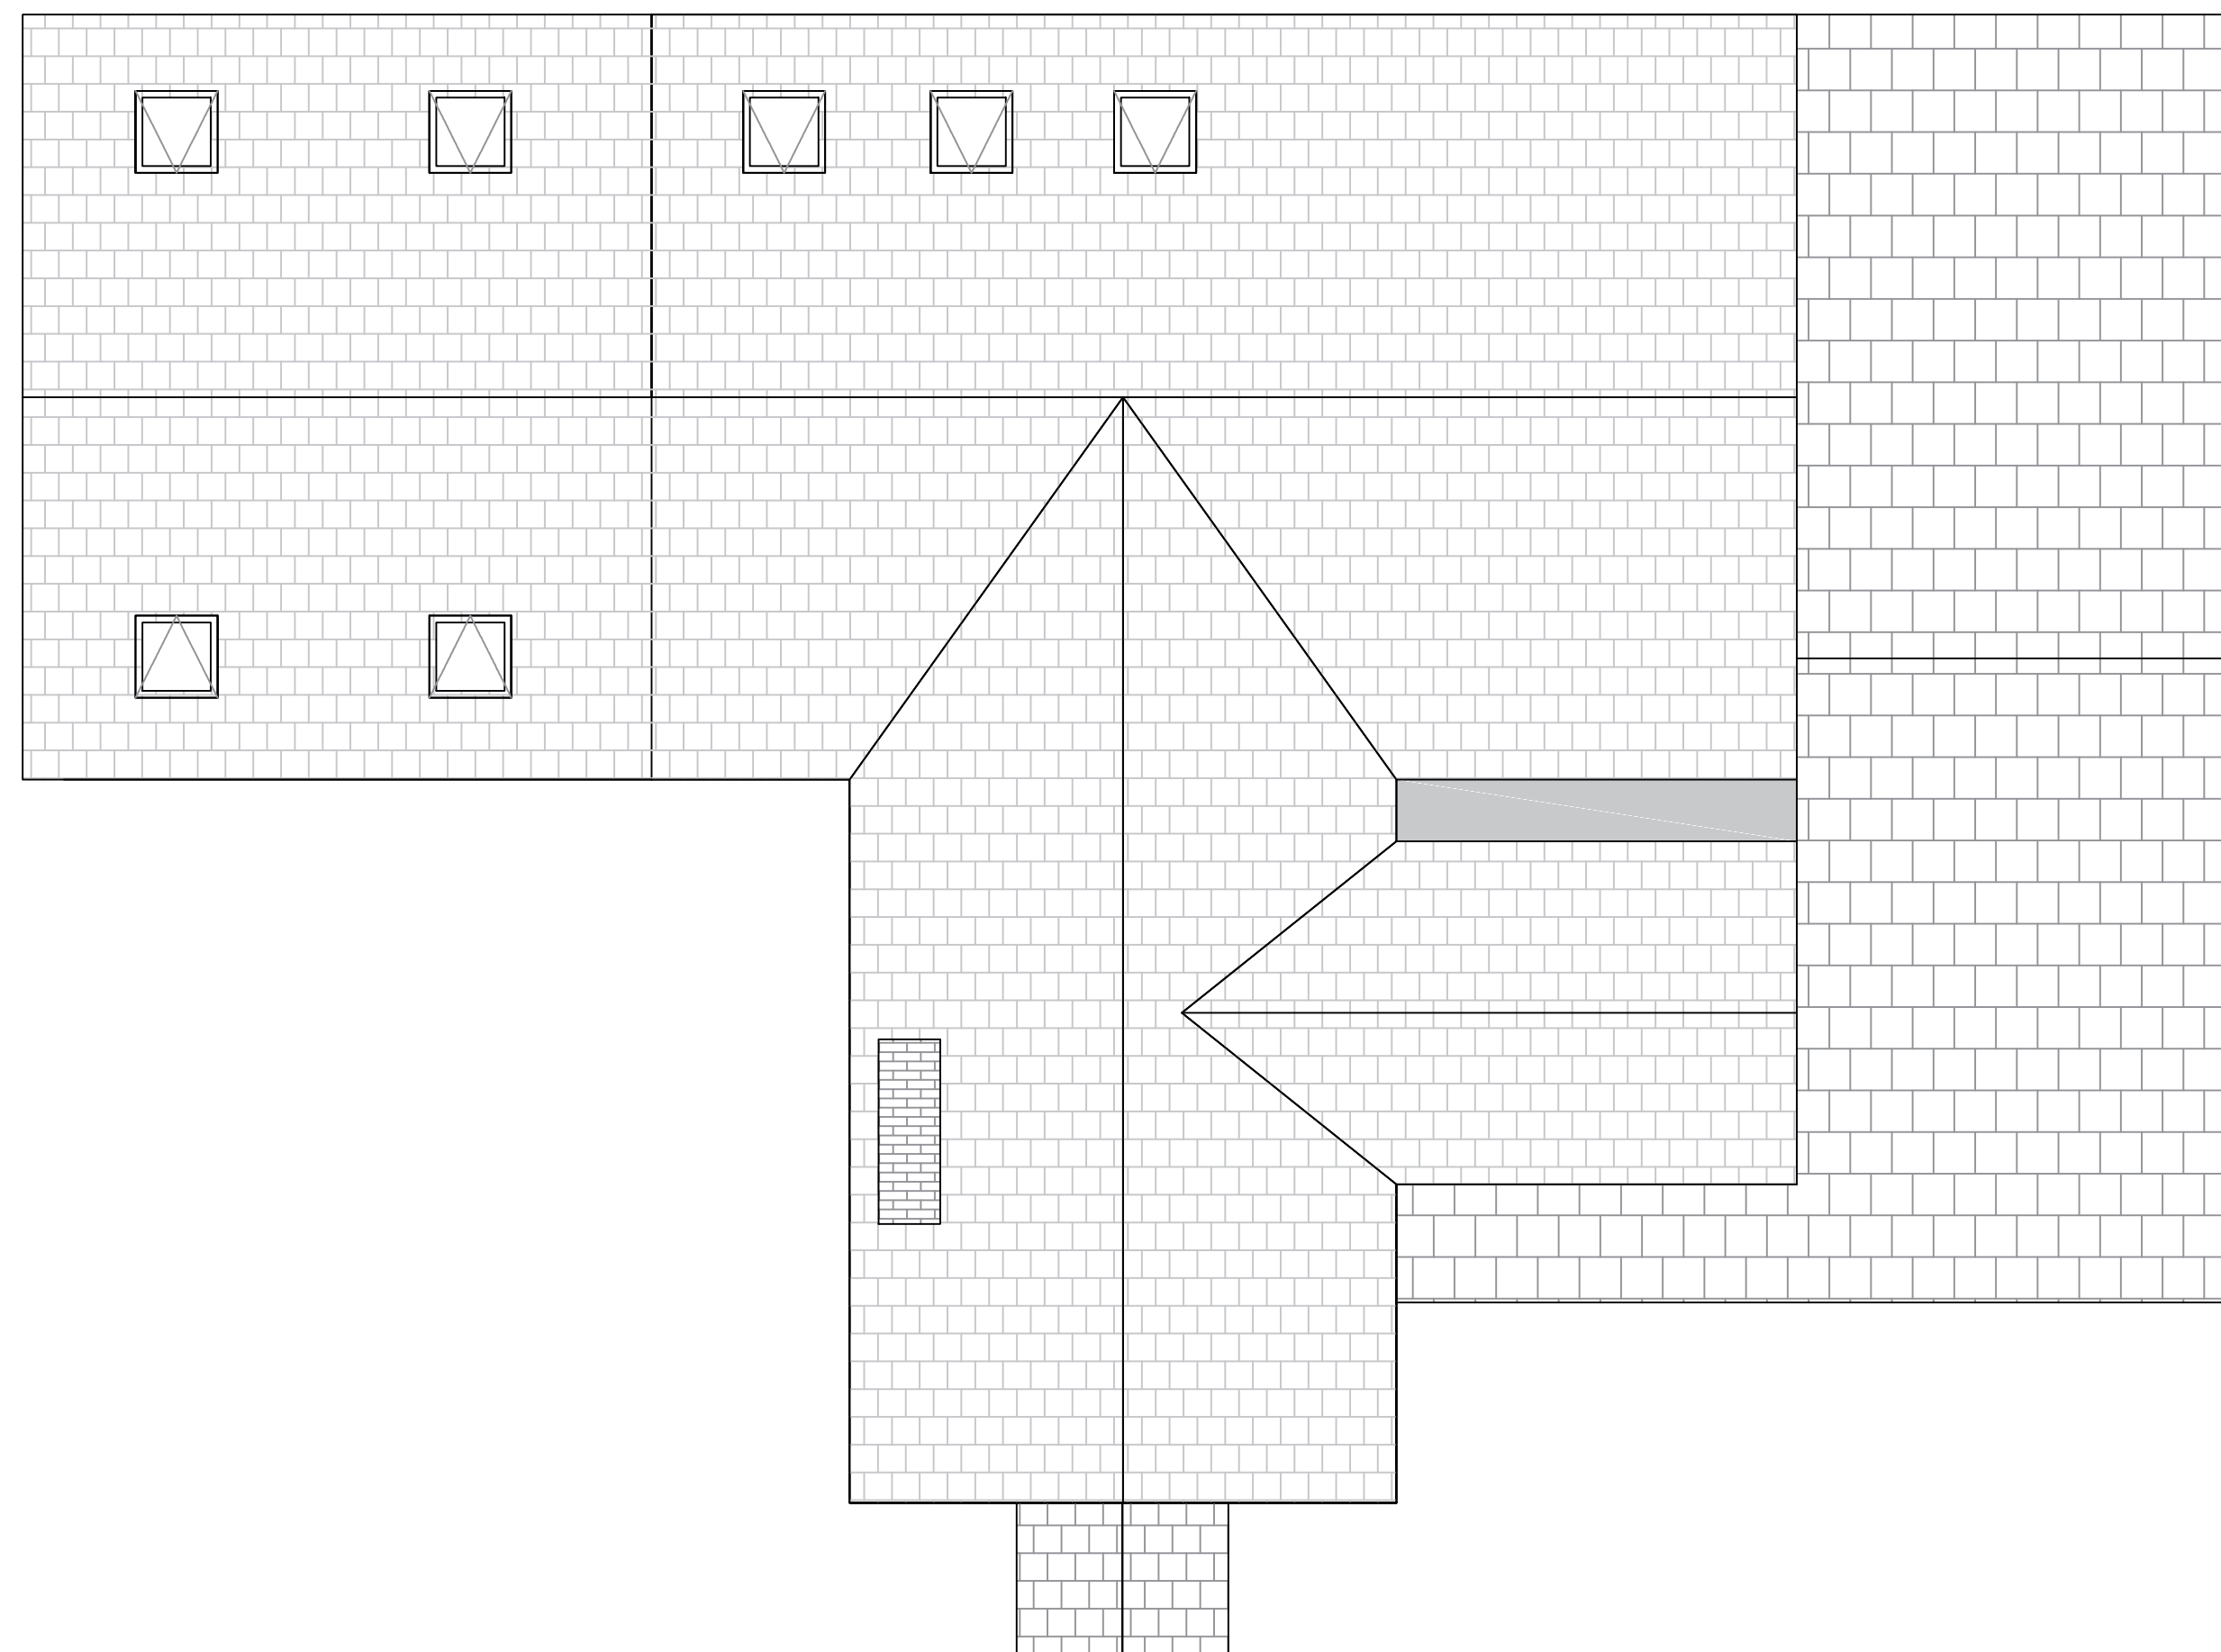

2 Kennel Cottages Proposed First Floor Plan



Rev	By	Date	Description	Chk'd
Ladbury Architectural Design WILLIAM LADBURY 6 HEREWAD WAY NUNEATON CV10 0FA TEL : 07841354894 ladbury@gmail.com				
				
Project:				
2 KENNEL COTTAGES GOPSALL, CV9 3QJ				
Drawing Title:				
EXISTING ROOF PLANS				
A1				
Drawn	Chk'd	Appd	Status	Date
WLABURY			PLANNING	12.11.2023
DELKERTON			Scale @ A1	
			1:50	
Drawing No:				Rev
2KENNEL-PS23-03				