

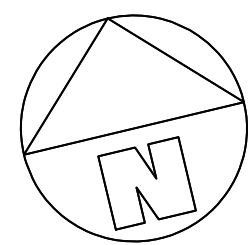


No	Note
1.	ONLY TO BE SCALED WHEN PRINTED AT A1
2.	All dimensions in mm unless indicated.
3.	Plans should be checked by the client, structural engineer and building control, no responsibility will be given to the designer.

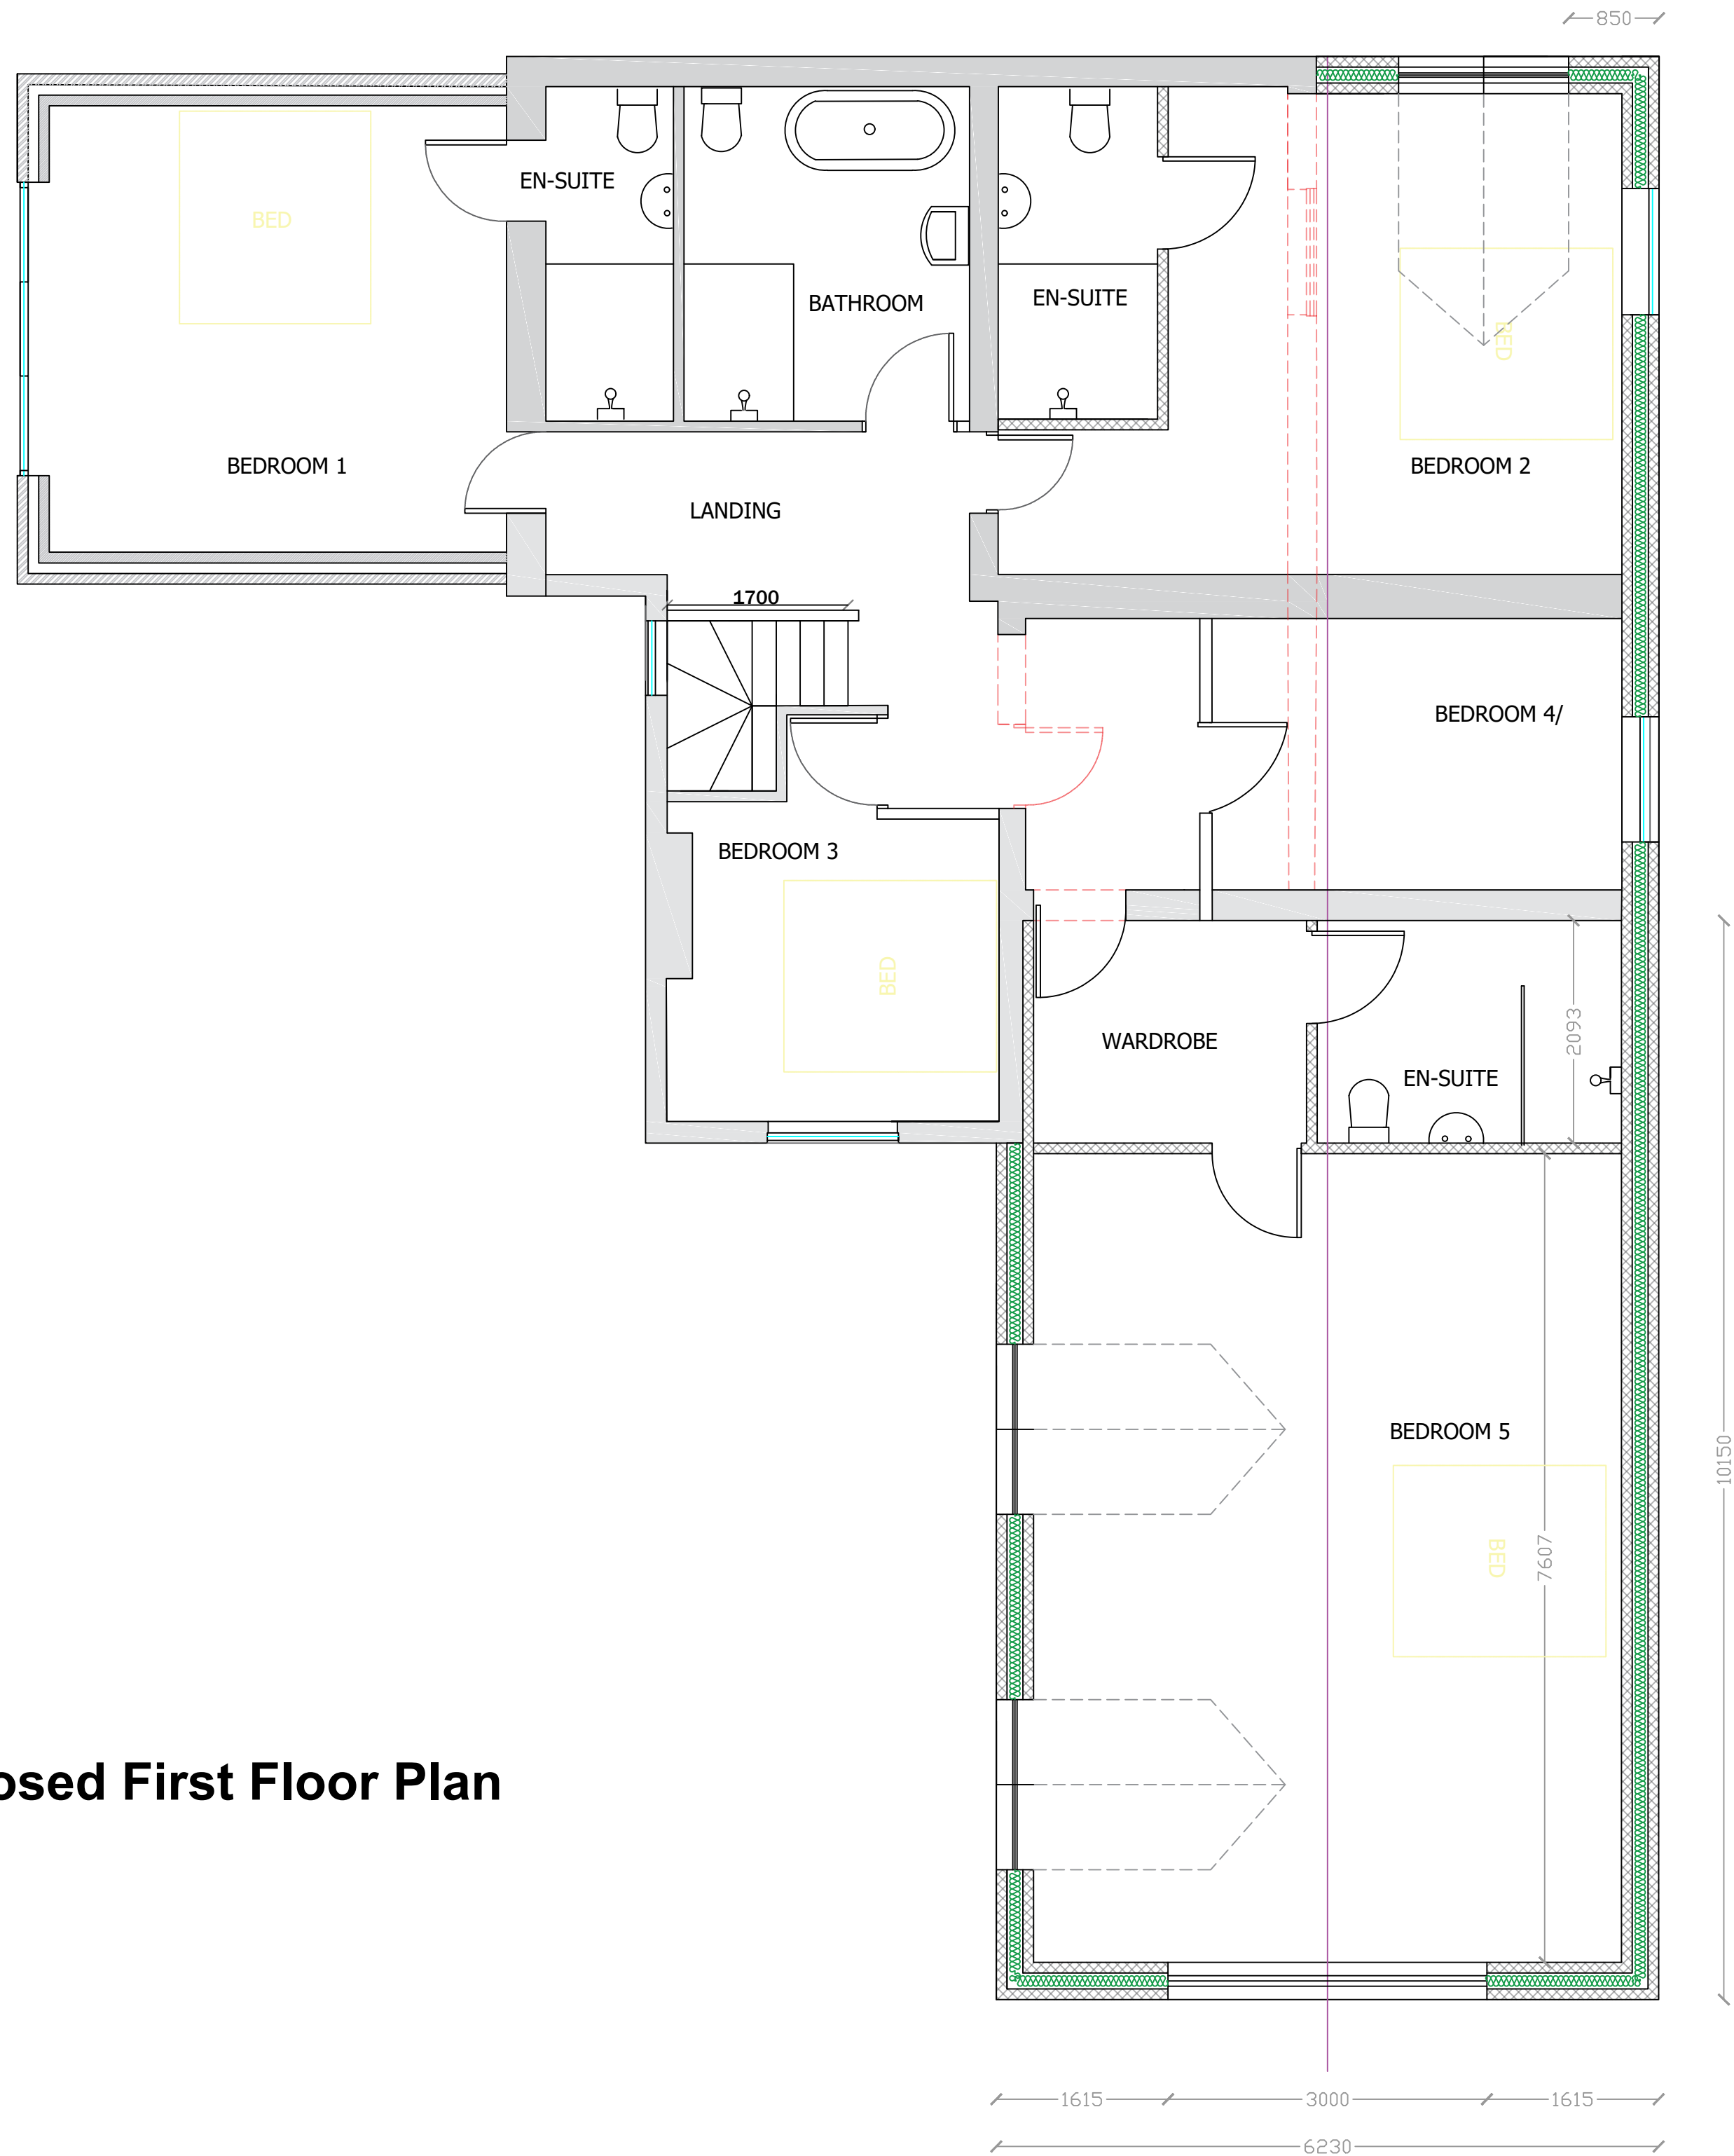

- Key:**
- Removed Element
 - Lintel
 - Drain Run
 - Existing Solid Brick Wall
 - Existing Stud Wall
 - Site Boundary
 - Proposed 350mm Cavity Wall

2 Kennel Cottages Proposed First Floor Plan

 

Rev	By	Date	Description	Chk'd	
Ladbury Architectural Design WILLIAM LADBURY 6 HEReward WAY NUNEATON CV10 0FA TEL : 07841354894 ladburyw@gmail.com					
Project: 2 KENNEL COTTAGES GOPSALL, CV9 3QJ					
Drawing Title: PROPOSED FIRST FLOOR PLAN					
A1					
Drawn	Chk'd	Appd	Status	Date	
WLADBURY			PLANNING	12.11.2023	
Scale @ A1				1:50	
Drawing No: 2KENNEL-PS23-06					
Rev					