
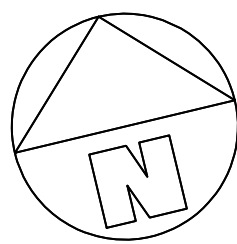



No Note

1. ONLY TO BE SCALED WHEN PRINTED AT A1
2. All dimensions in mm unless indicated.
3. Plans should be checked by the client, structural engineer and building control, no responsibility will be given to the designer.

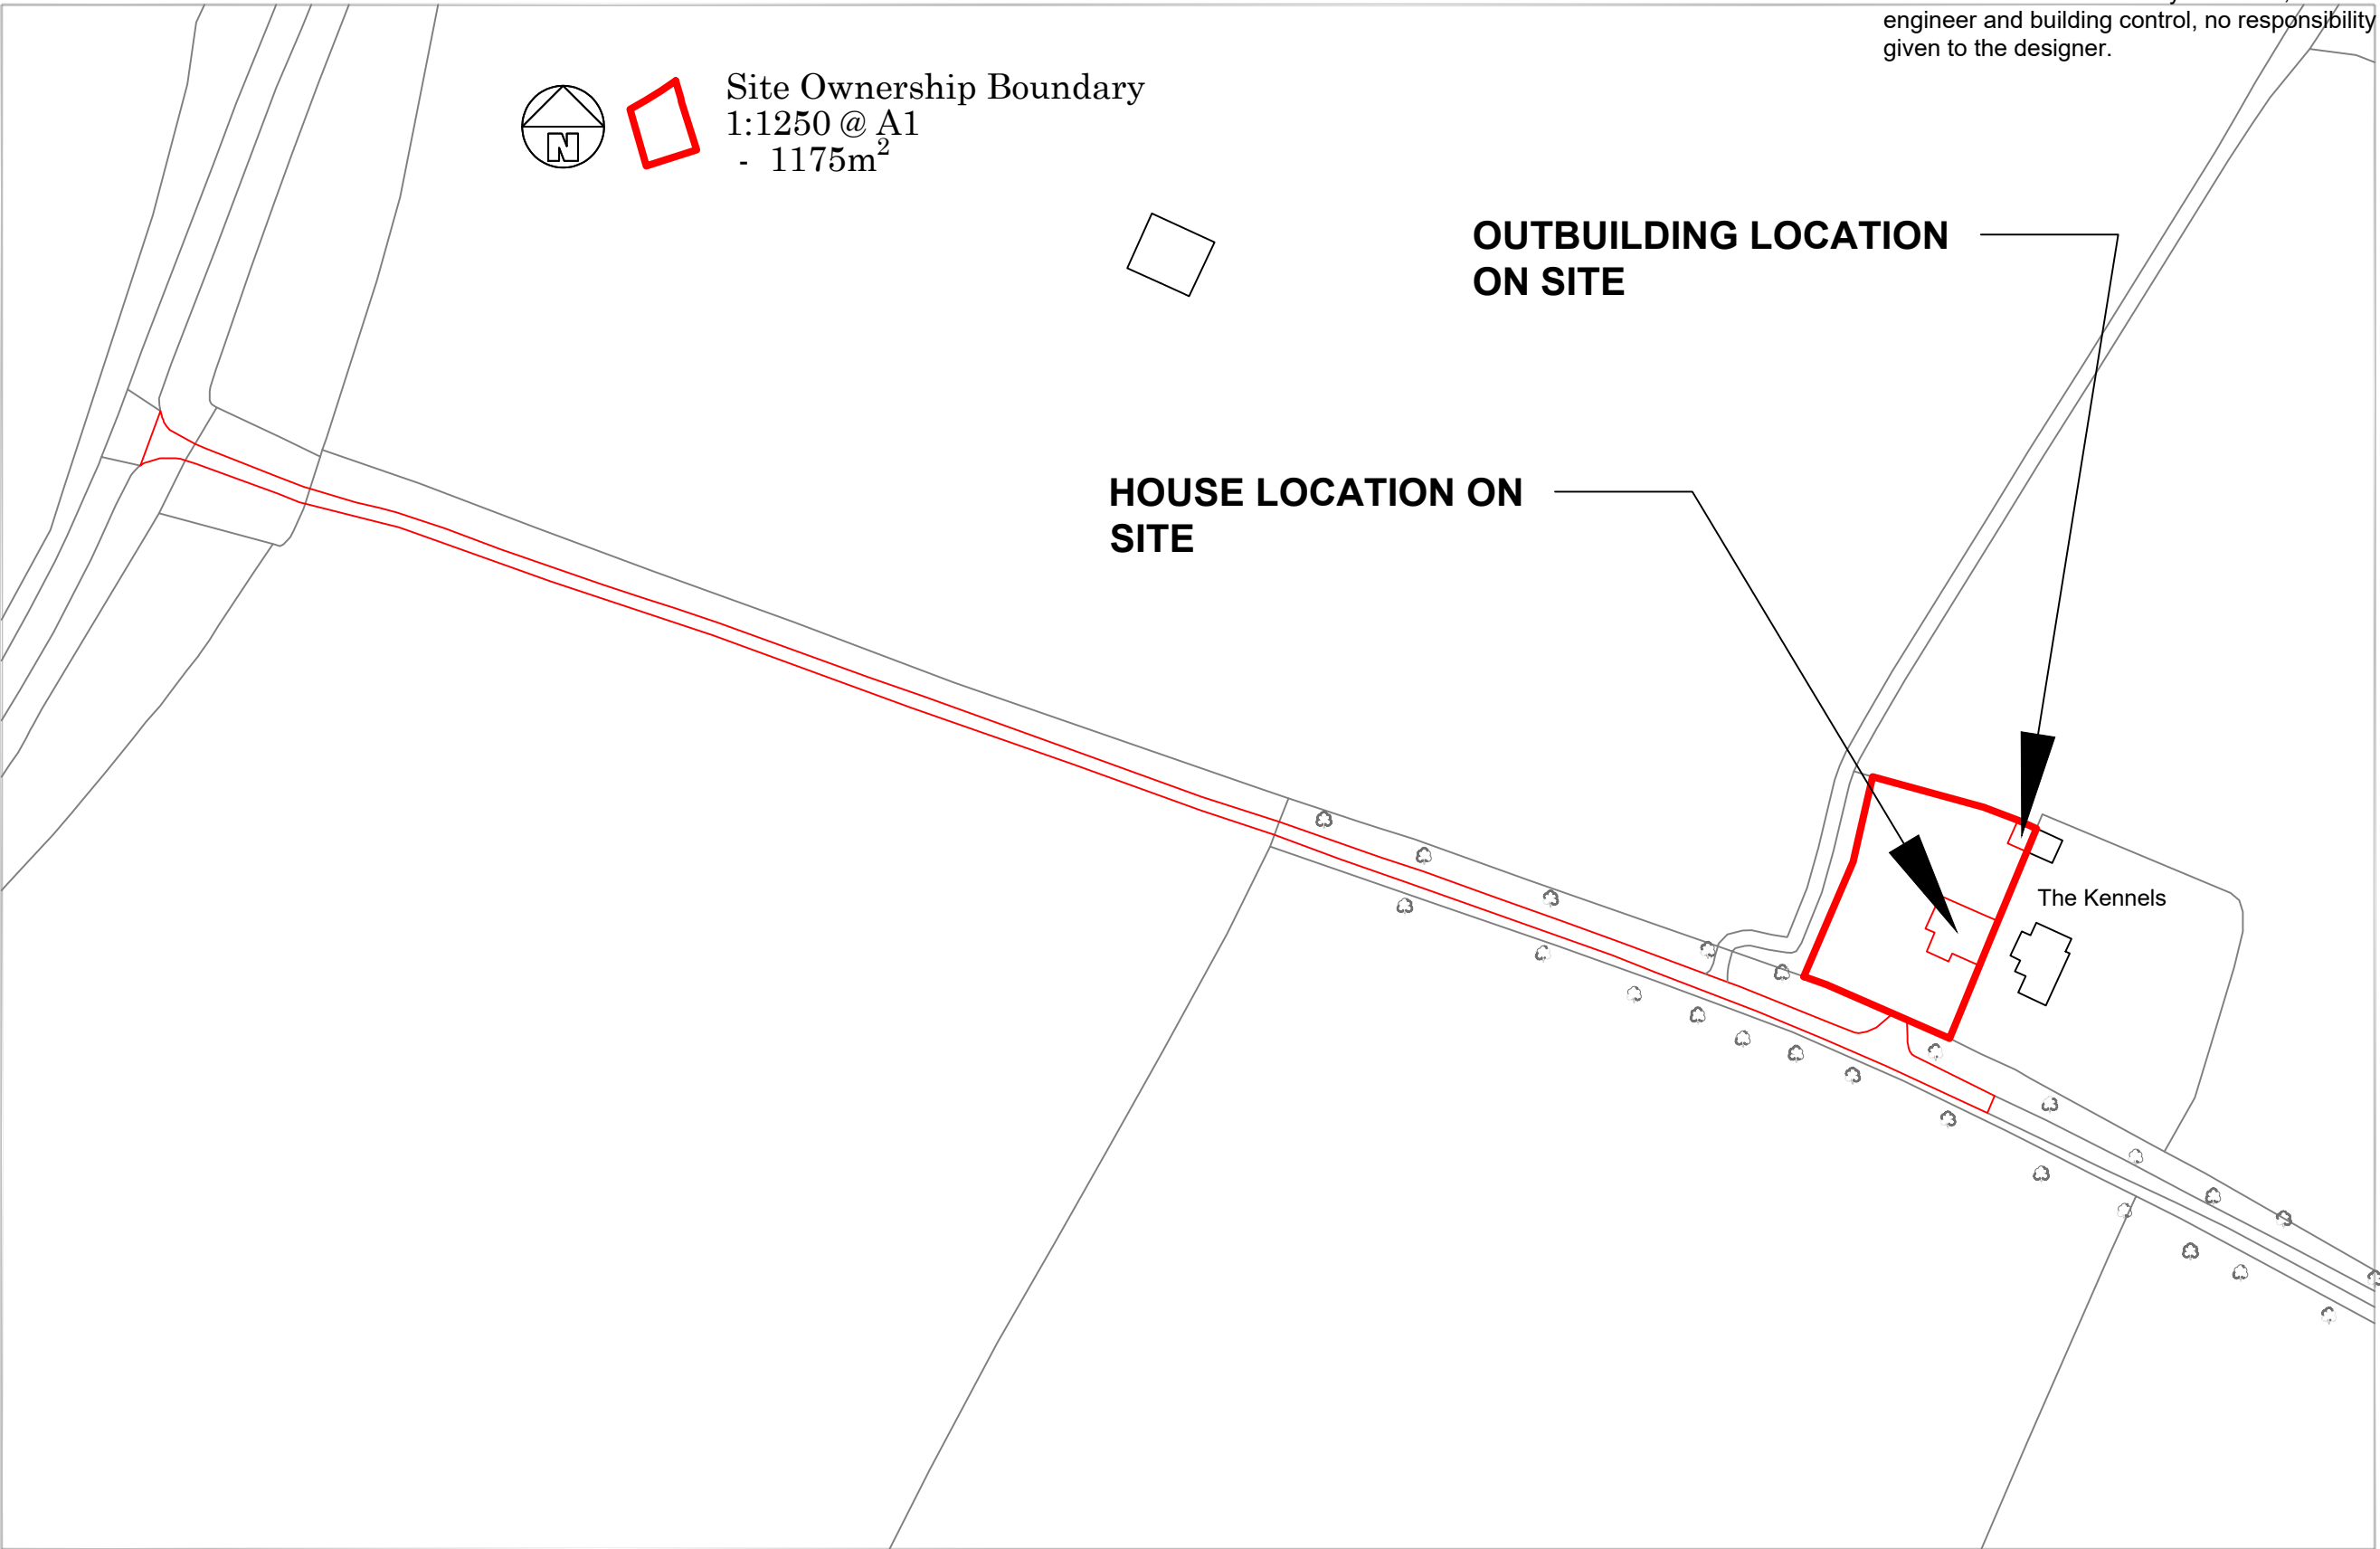


Key:




- Removed Element
- Lintel
- Drain Run
- Existing Solid Brick Wall
- Existing Stud Wall
- Site Boundary
- Proposed 350mm Cavity Wall

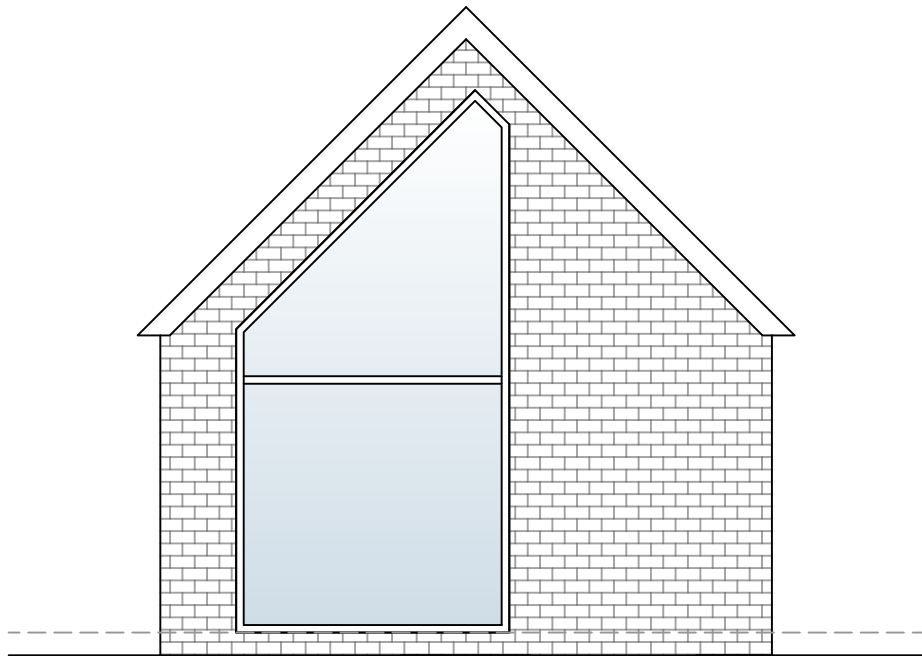


2 kennel Cottages Outbuilding Proposed Side Elevation

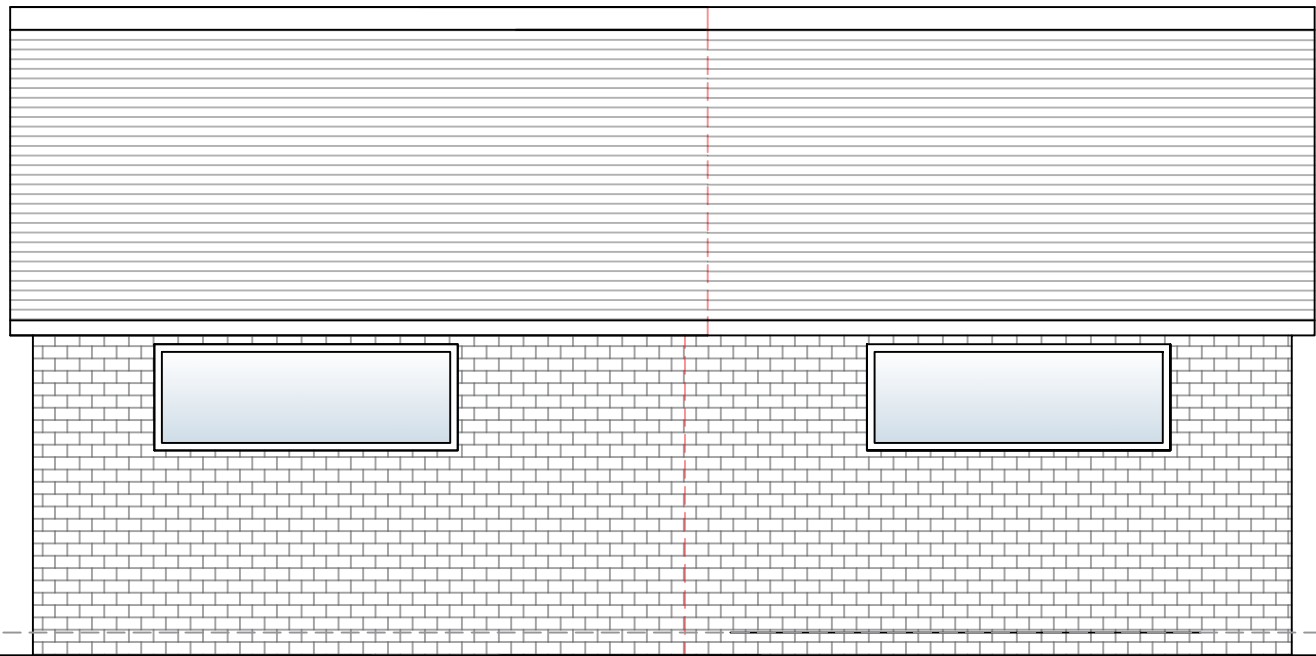

2 kennel Cottages Outbuilding Proposed Rear Elevation

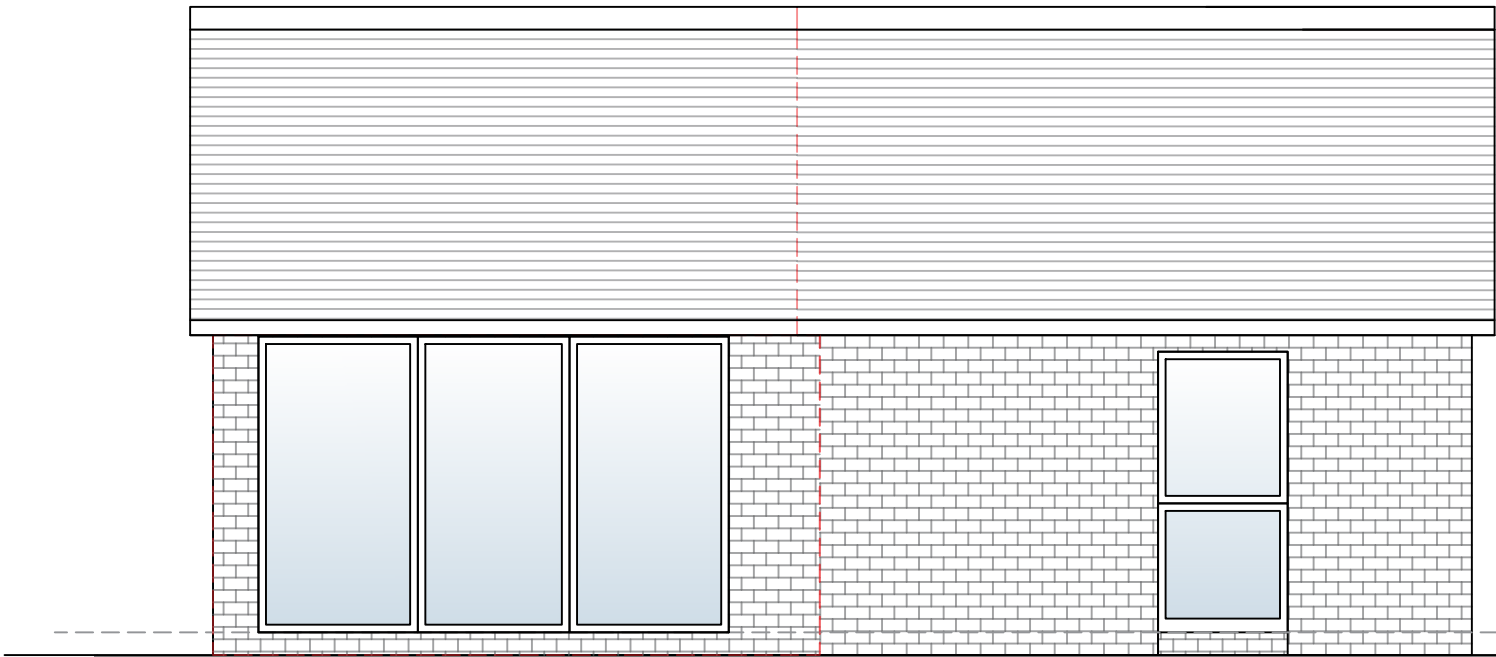 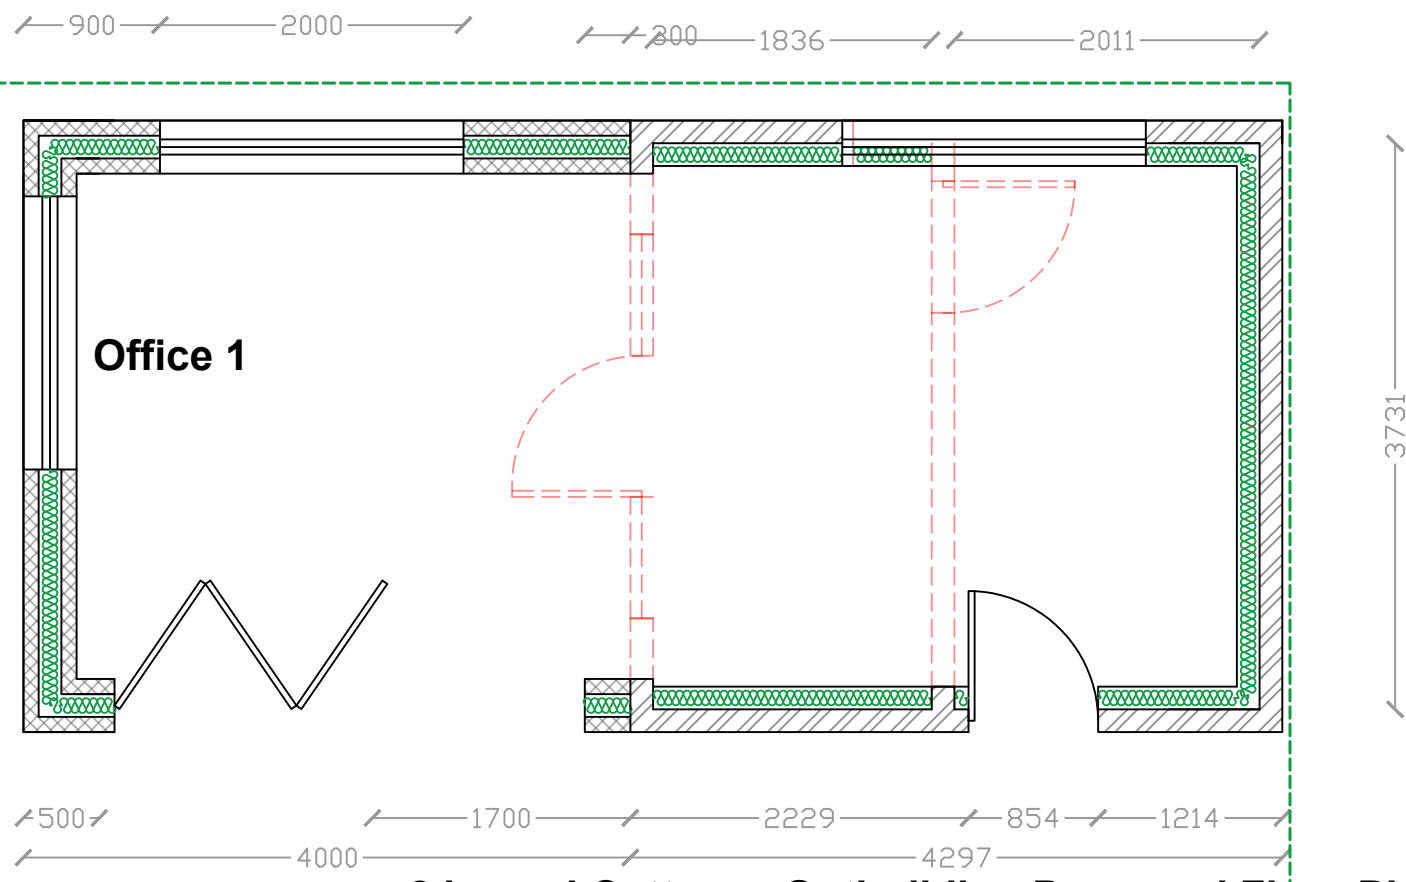

2 kennel Cottages Outbuilding Proposed Front Elevation

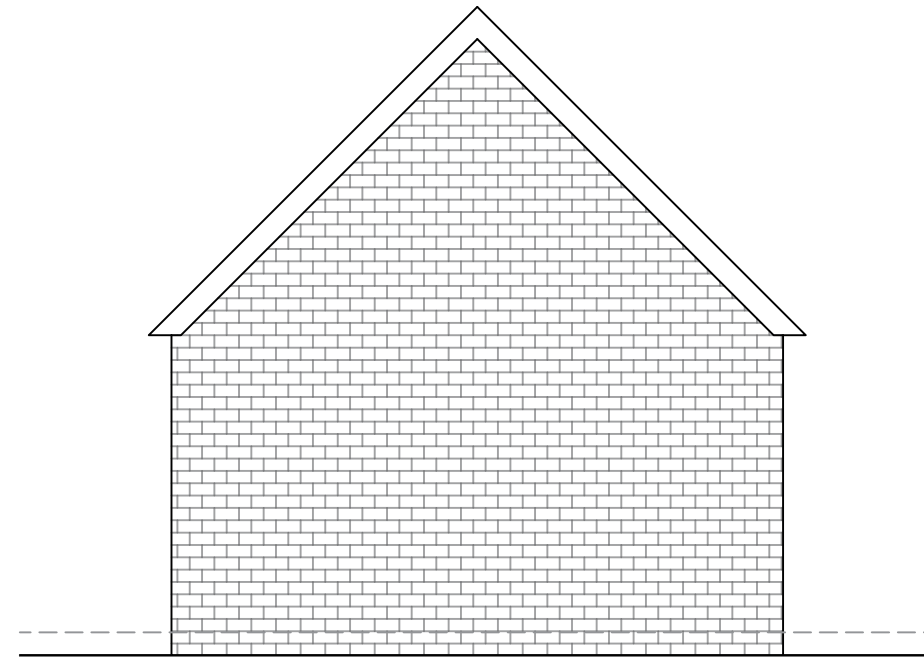

2 kennel Cottages Outbuilding Proposed Side Elevation

Rev	By	Date	Description	Chk'd
Ladbury Architectural Design WILLIAM LADBURY 6 HEReward WAY NUNEATON CV10 0FA TEL : 07841354894 ladburyw@gmail.com				
Project: 2 KENNEL COTTAGES GOPSALL, CV9 3QJ				
Drawing Title: PROPOSED OUTBUILDING PLAN & ELEVATIONS				
A1				
Drawn	Chk'd	Appd	Status	Date
WLADBURY			PLANNING	12.11.2023
Project No: DELKERTON			Scale @ A1 1:50/1:1250	
Drawing No: 2KENNEL-PS23-12			Rev	