


This drawing is copyright 2023 © and must not be reproduced in whole or part without obtaining written authority from KMDS GROUP.
This drawing is to be read in conjunction with all other relevant Architects, Structural Engineer or third party drawings.
All dimensions are to be checked onsite against site conditions and any discrepancy advised to the designer before any works commence.
DO NOT SCALE THIS DRAWING

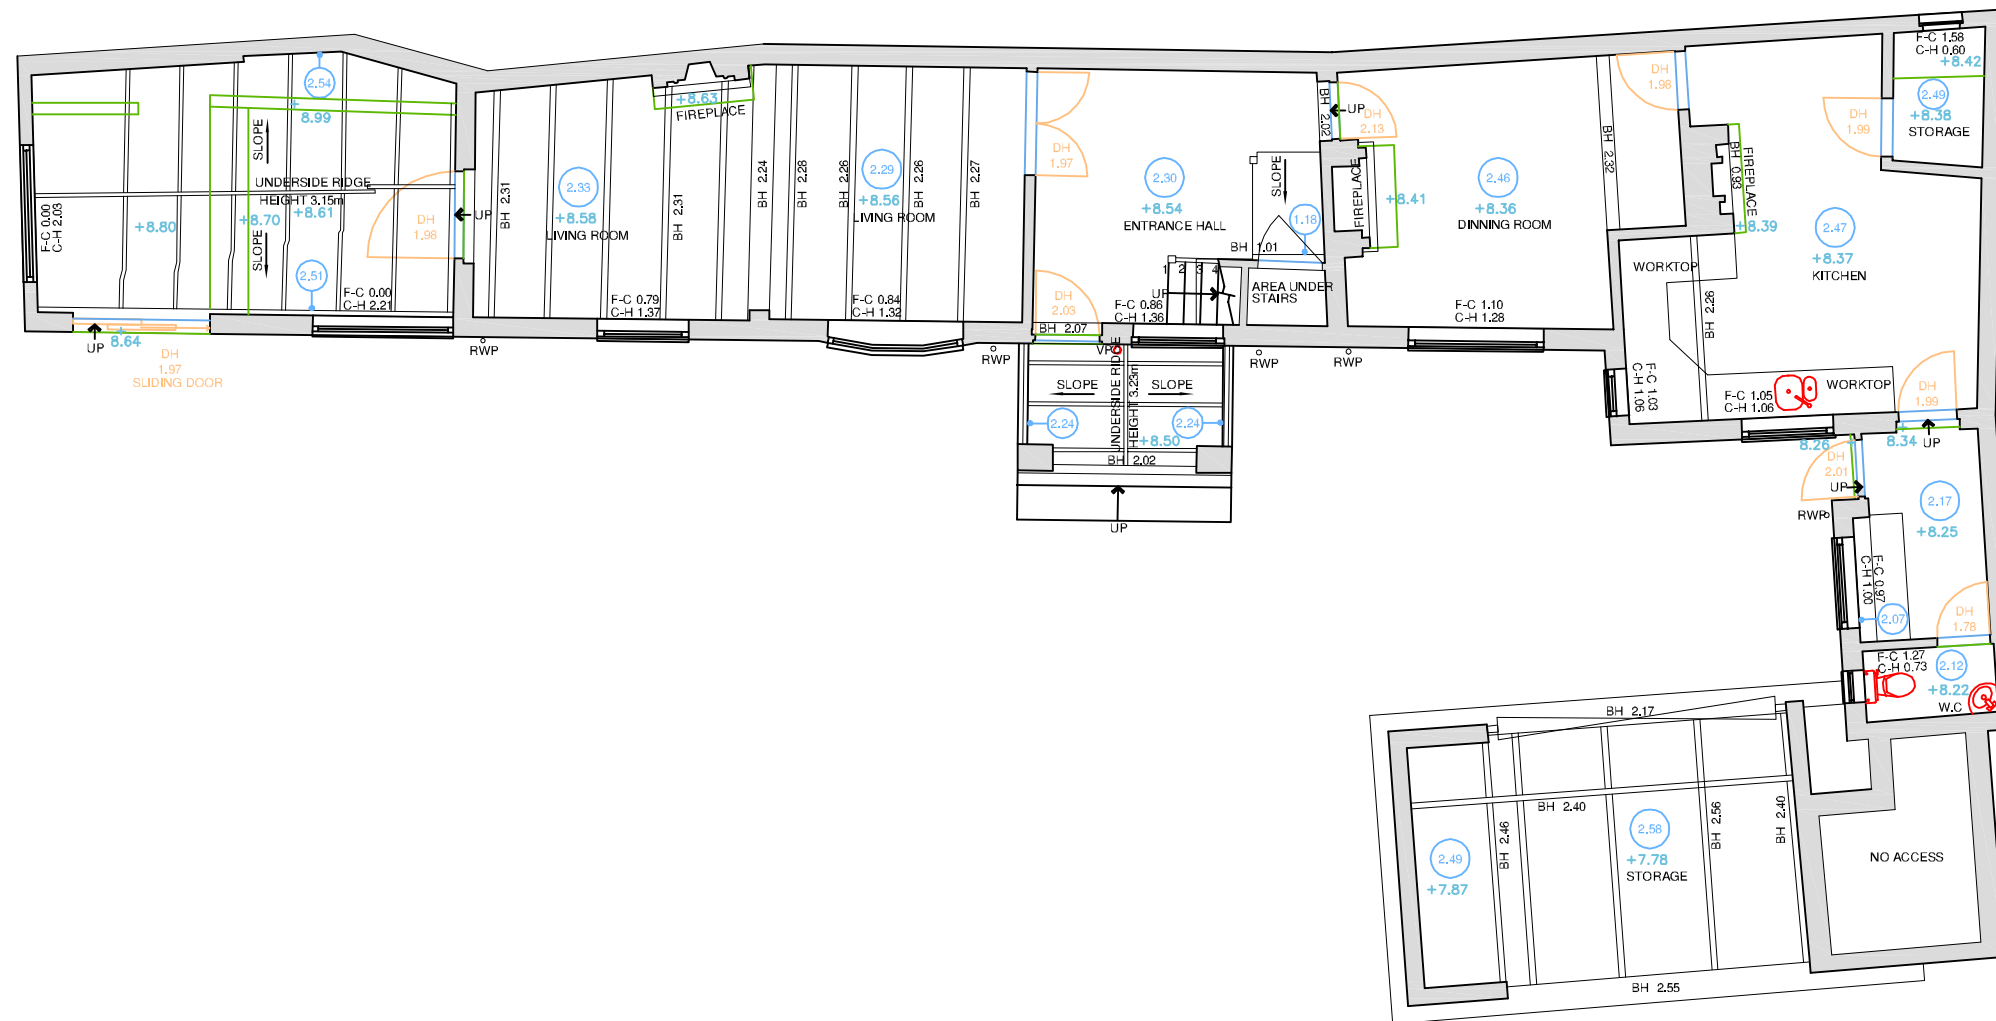

EXISTING GROUND FLOOR PLAN

DWG NO: PL-6175_03 - SCALE: 1/100 @ A3 - DATE: OCT 2023

YEOMAN COTTAGE, FOREST WAY, DESFORD, LEICESTER, LE9 9GH