



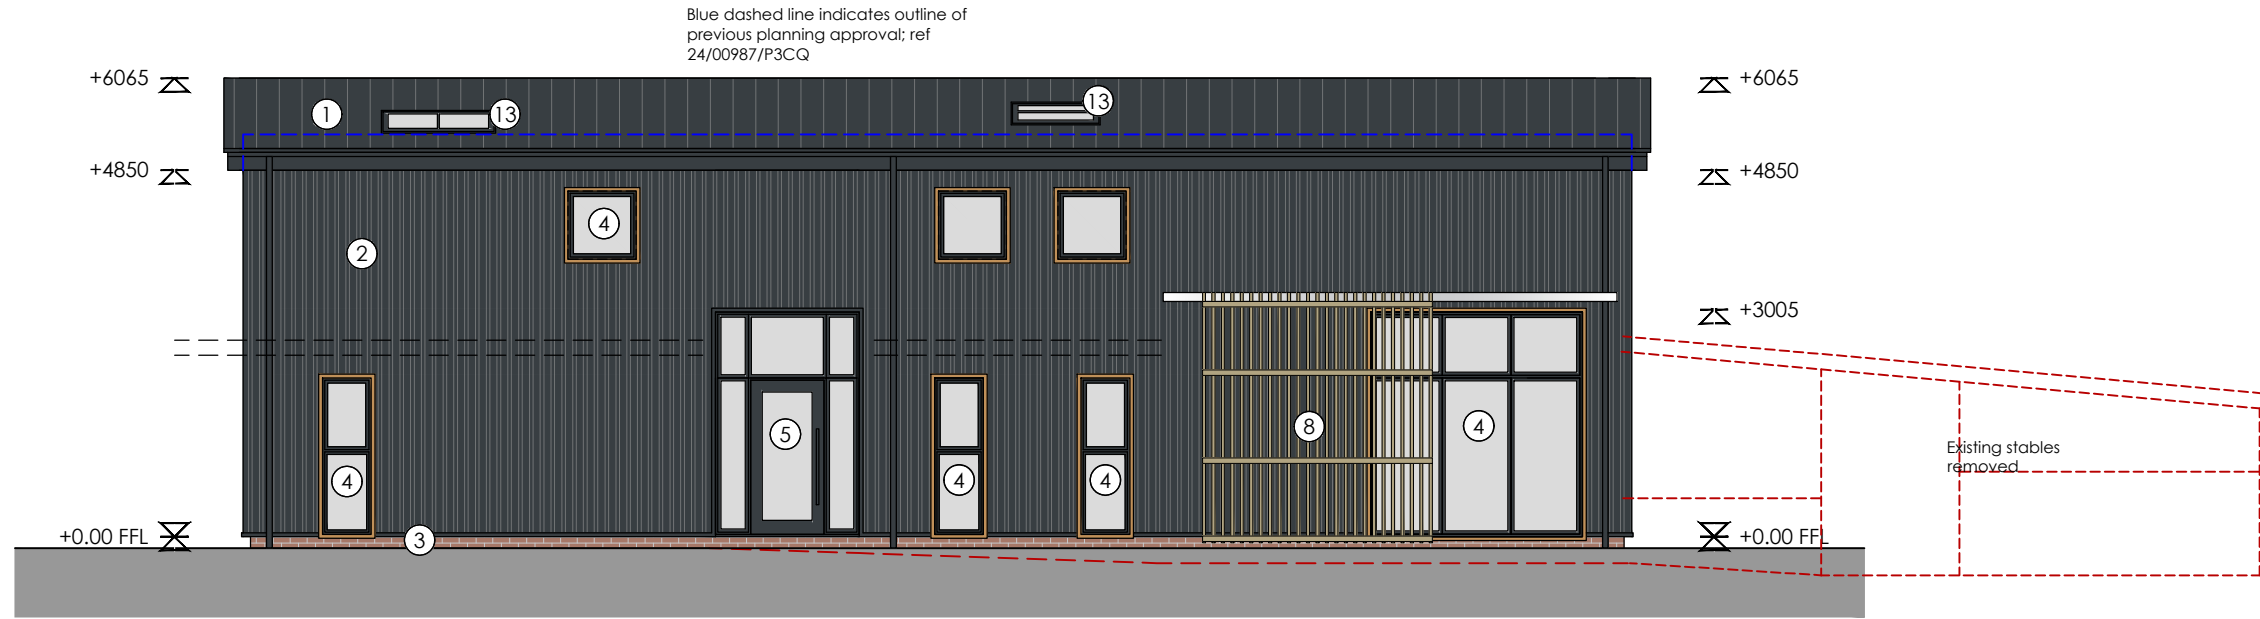


South elevation



West elevation

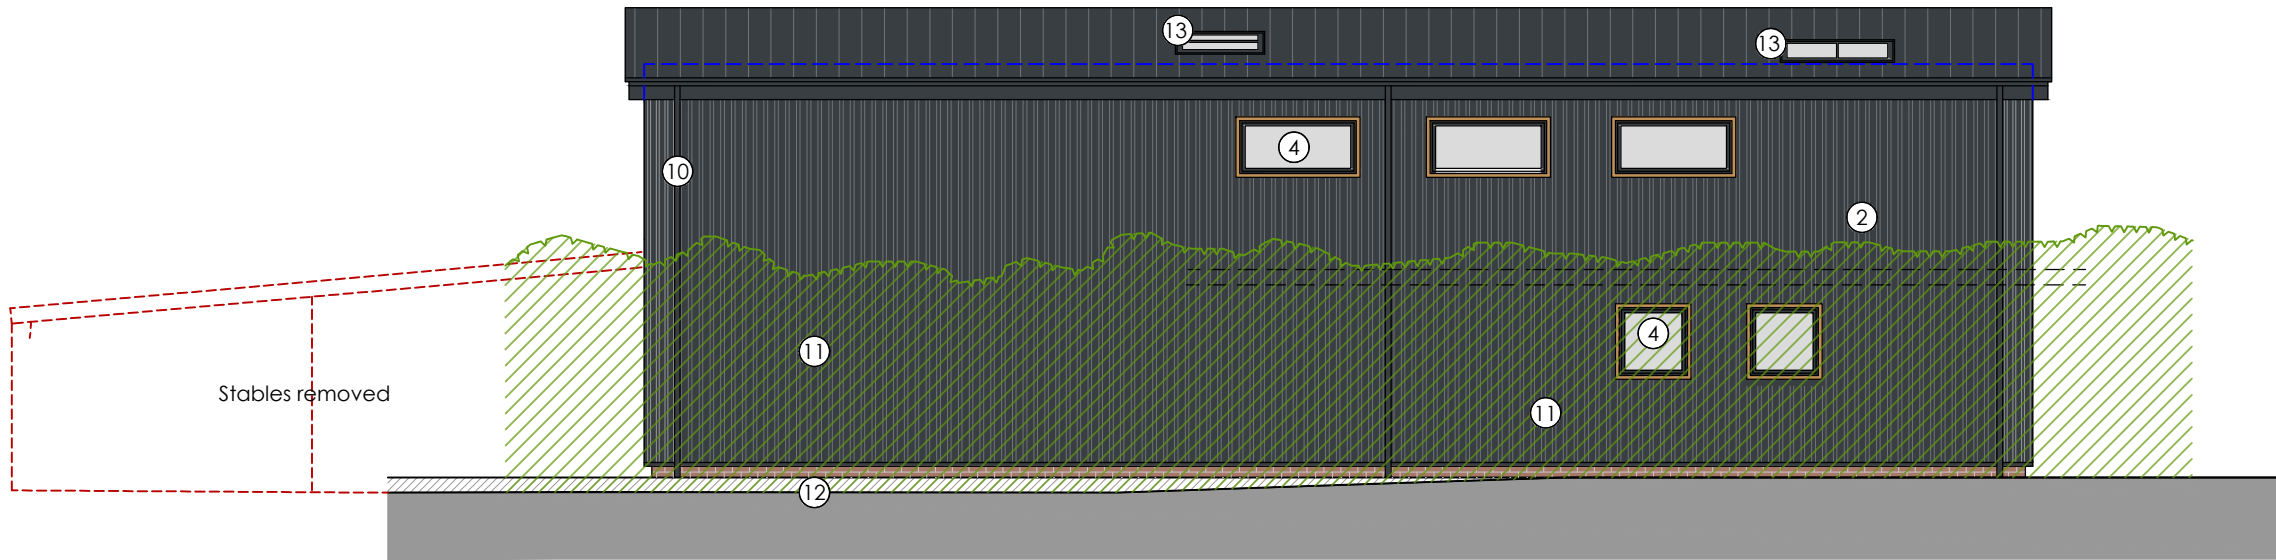

North elevation

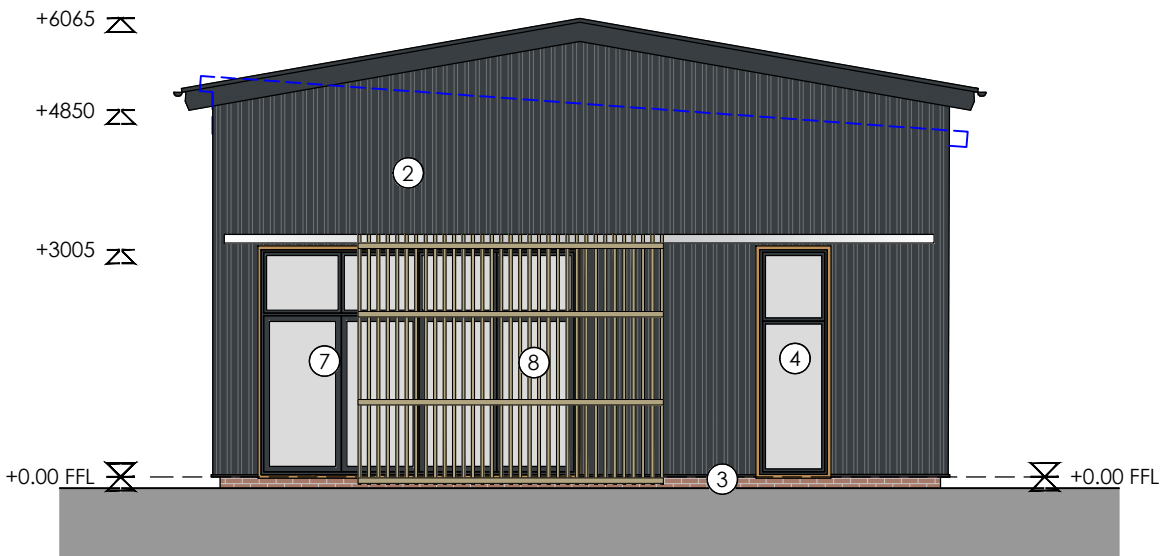

East elevation



Materials key:

1. Metal standing seam roof
2. Vertical profiled metal wall cladding, colour: Anthracite grey, RAL 7016
3. Facing brick plinth
4. Powder coated aluminium windows with timber surrounds, colour: Anthracite grey, RAL 7016
5. Powder coated aluminium feature glazing and doorset, colour: Anthracite grey, RAL 7016
6. Powder coated aluminium door with timber surrounds, colour: Anthracite grey, RAL 7016
7. Powder coated aluminium sliding doors, colour: Anthracite grey, RAL 7016
8. Sliding 'barn door' style timber shutters with galvanised steel runners
9. [omitted]
10. UPVC rainwater goods, colour: Anthracite grey, RAL 7016
11. Existing hedge
12. Ground to be levelled
13. Velux rooflights

27/02/2025 KS P3: Amended for planning.
12/12/2024 KS P2: Planning amendments
22/07/2024 KS P1: First planning issue.

Revision Notes:

Drawing Status:

PLANNING

hssp
architects

Pera Business Park, Nottingham Road
Melton Mowbray, LE13 0PB

Telephone: 01664 563 288 Fax: 01664 563 360
E-Mail: info@hssparchitects.co.uk Web: www.hssparchitects.co.uk

Project:

Proposed Class Q Barn Conversion
Pretty Oak Farm, Upton Lane
Stoke Golding
CV13 6EU

Title:

Proposed Elevations

Scale: 1:100	Drawn: KES	Checked: -	Date: July 2024
Drawing No. 9076_03_03	Revision: P3		