
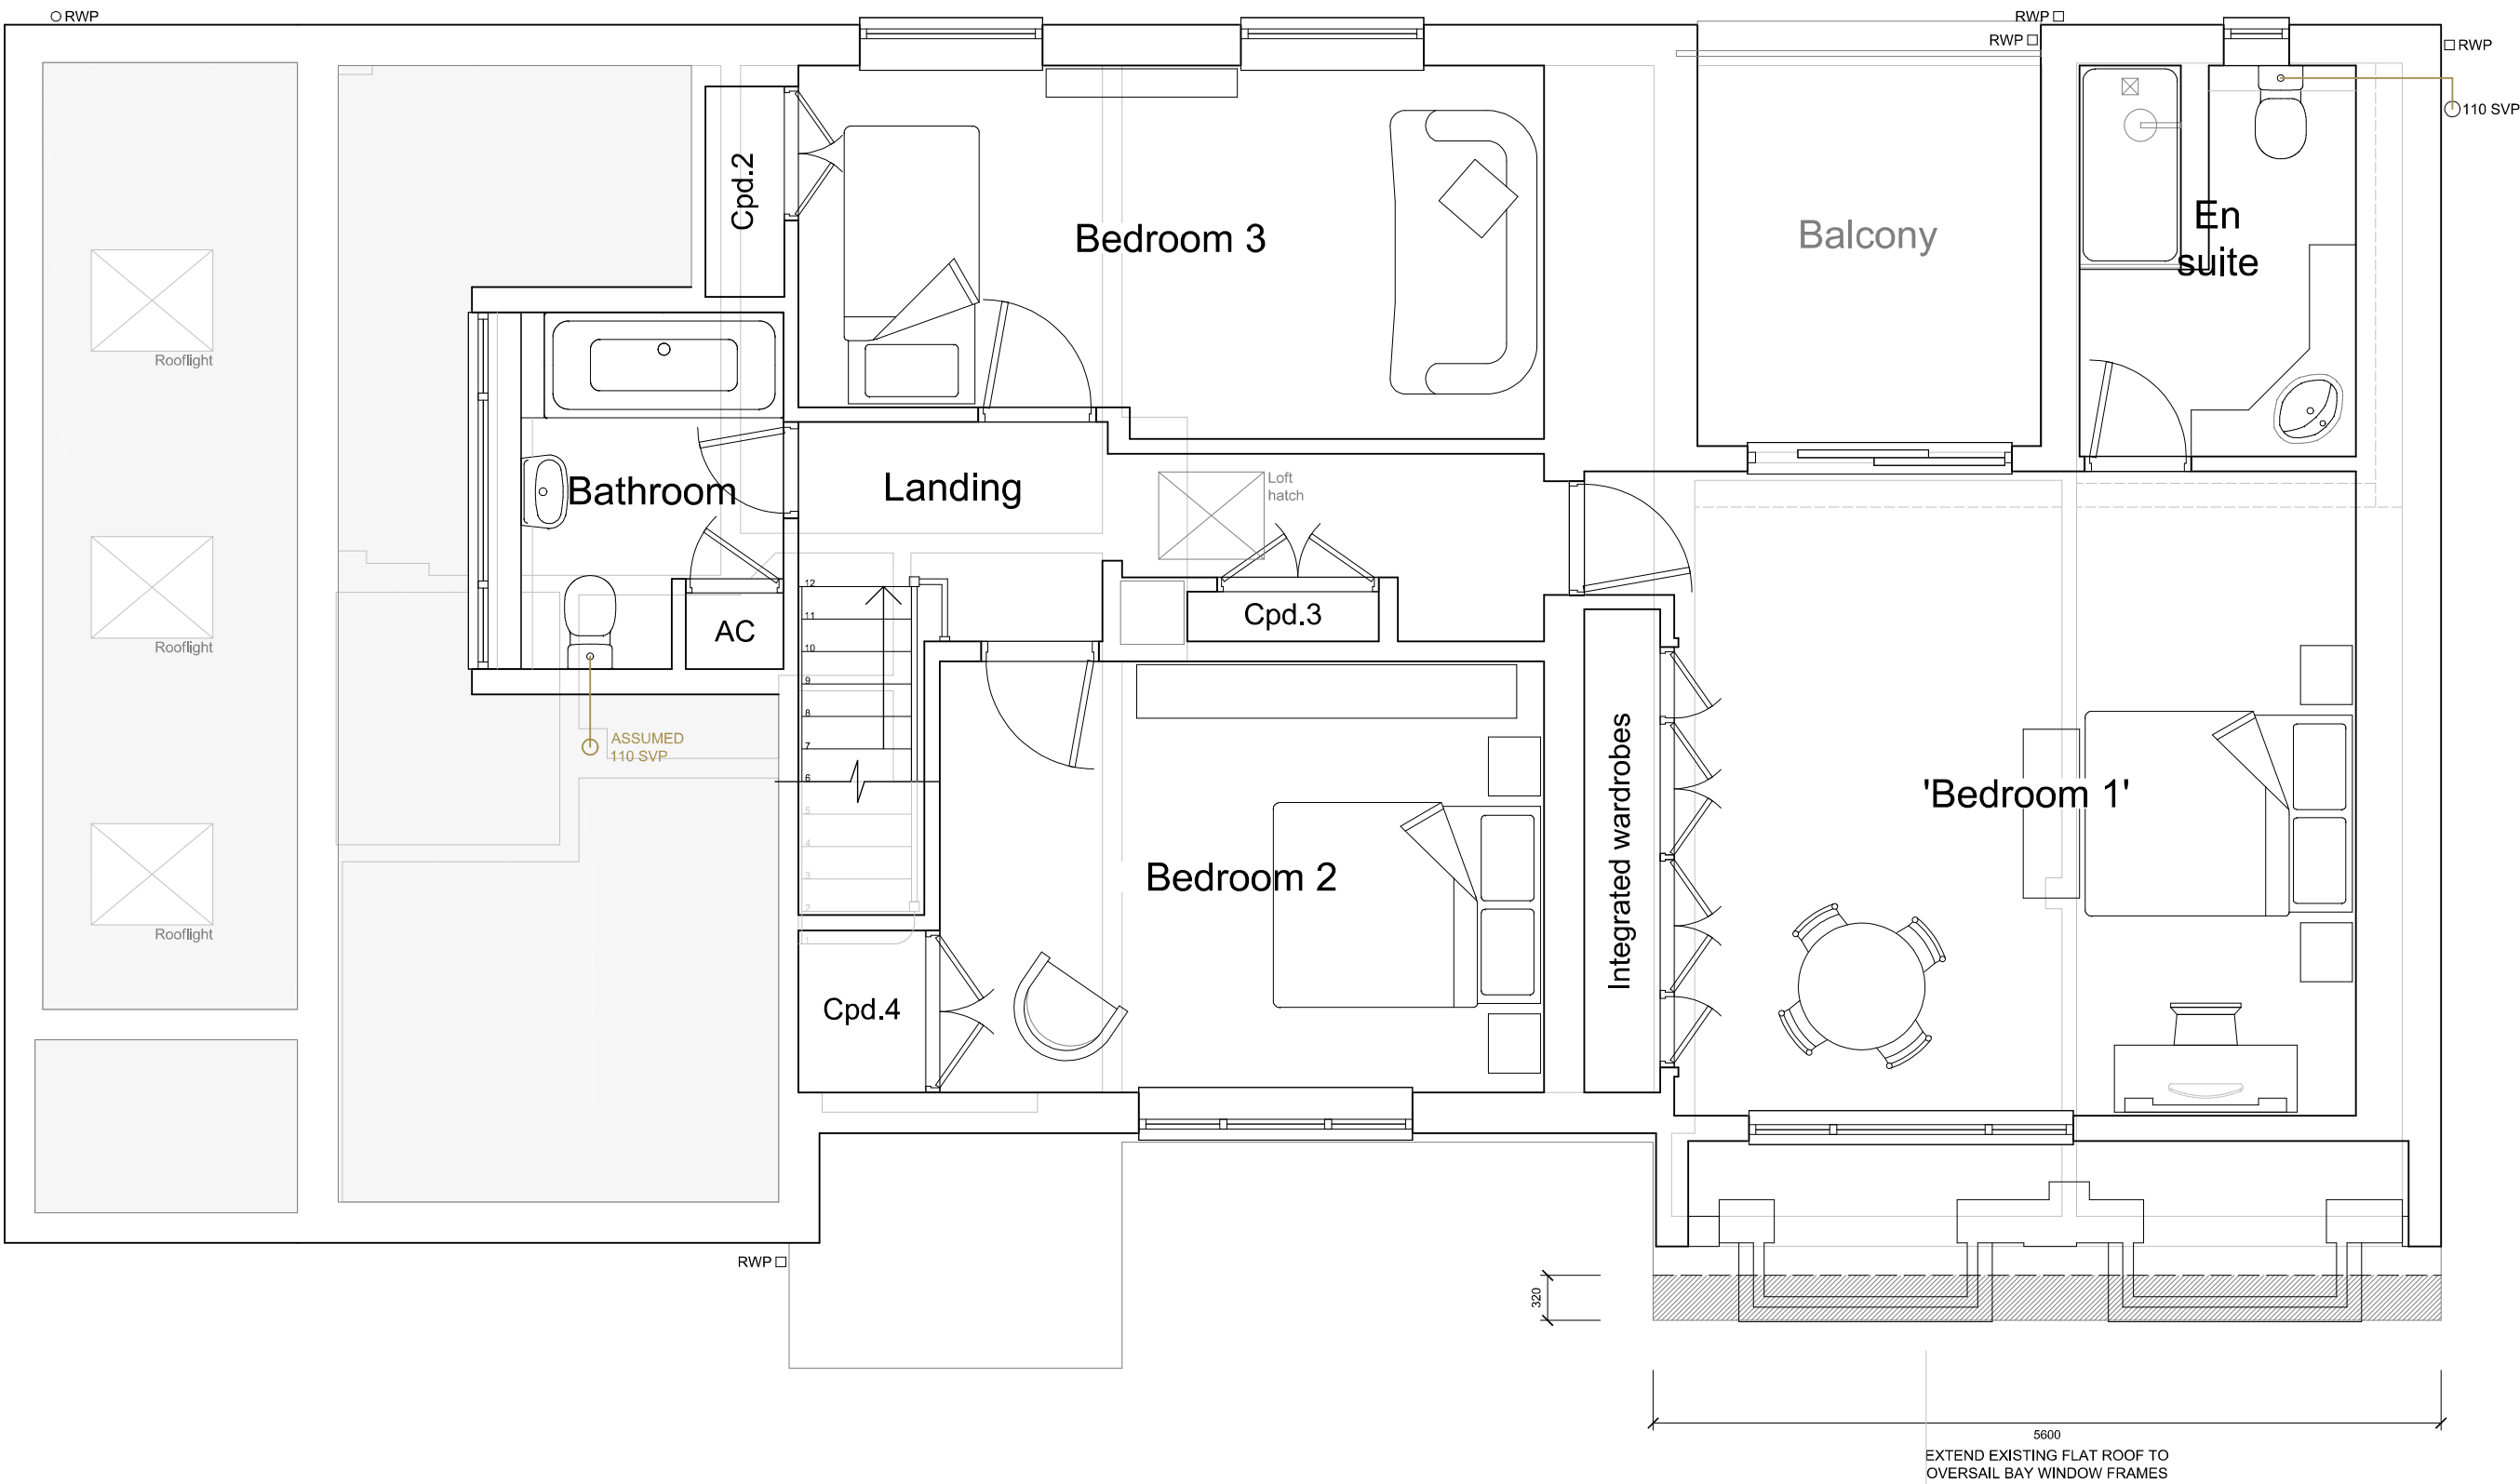


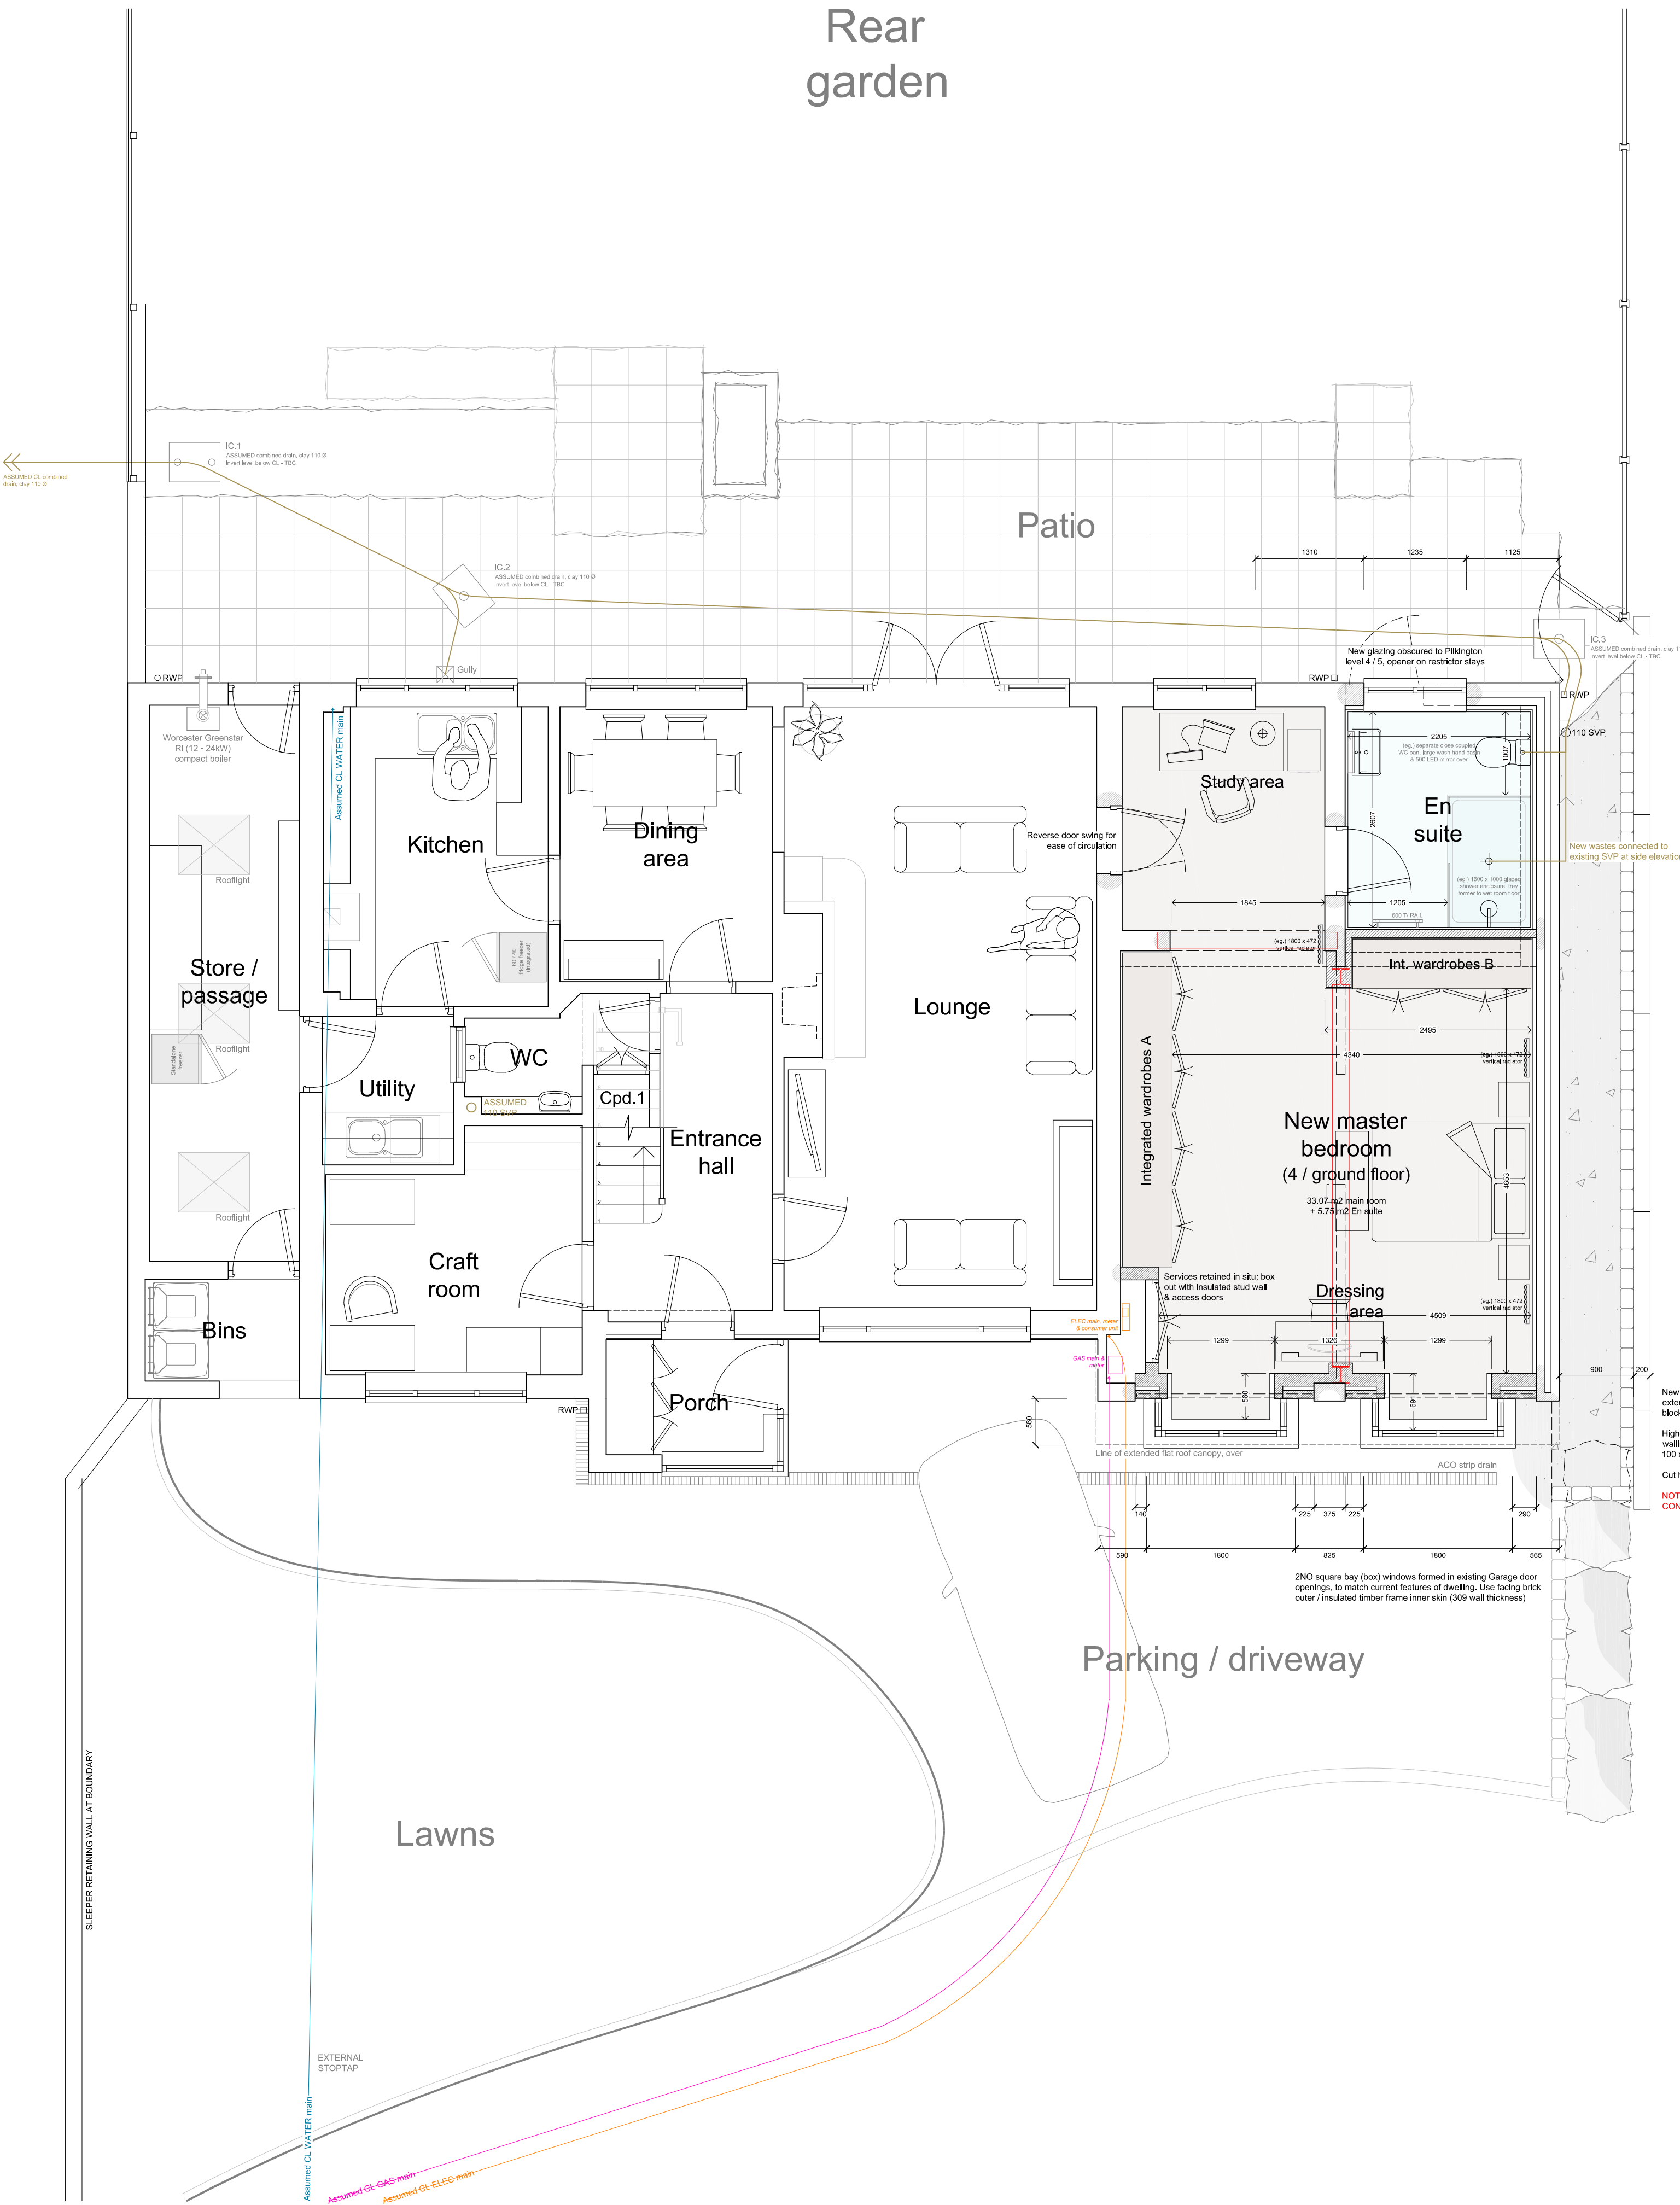

Proposed first floor plan

project Proposed garage conversion, to
2 Springfield Avenue
Market Bosworth
Nuneaton

drawing Proposed ground
& first floor plans

job no. 4108 - 2

revisions		

scale	1:50 @ A1	plan issue	Preliminary
date	April 2025		Planning
drawn by	JM		For construction

client Mr & Mrs B Marr

mastin.dfl ltd
[[building designs. for life.]]

IMPORTANT

All critical measurements and design assumptions should be checked on site prior to works commencing, or the preparation of technical drawings. Any discrepancy between the design and site as found should be referred to the author immediately. If in doubt or for further guidance, please ask.