


- Proposed RF Plan Notes
1. New roof over proposed extension. Tiling & pitch to match that of the original property.
 2. New Velux windows in extension roof.

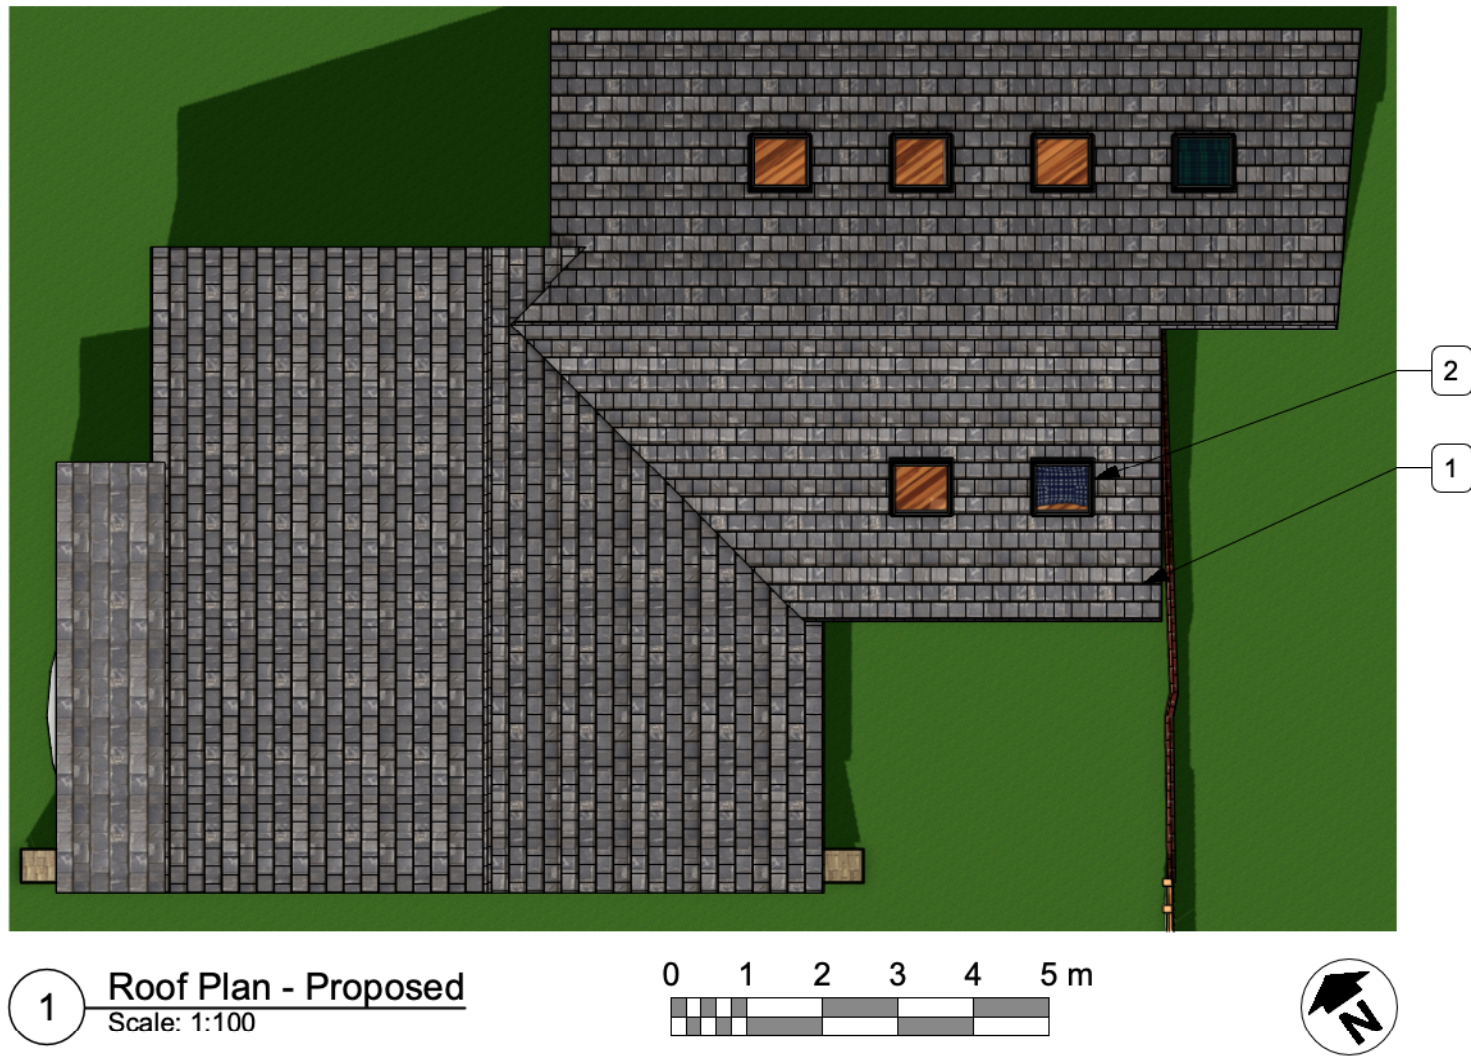

THE DESIGN SOCIAL

134 Kirkby Road Barwell LE9 8FN UK
T: +44 (0)1455 446521 F: +44 (0)1455 446521
E: admin@thedesignsocial.com

GENERAL DRAWING NOTES

© This drawing is not to be shown to any Third Party unless agreed by The Design Social.

This drawing shows 'design intent' only.
It is the responsibility of the appointed contractor to finalise development, using specialists approved by The Design Social, & produce detailed working drawings.
ALL working drawings to be approved by The Design Social prior to manufacture.

A 11/11/2025		Extension roof amended to planner's comments.	B.R.
REV.	DATE	NOTES	REV. BY

THE DESIGN SOCIAL

Keian Poli			
114 Oakfield Avenue, Markfield, LE67 9WQ			
Proposed Roof Plan			
AUTHOR	DATE	APPROVED	
L.R.	09/09/2025	K.P.	
SCALE	1:100 @ A3	READ WITH 0412 (A) GA 001	
DRAWING No.			
0412	(A)	RF	008 A
Project No.	Type	Area	Number Rev
DRAWING STATUS			
Planning			