



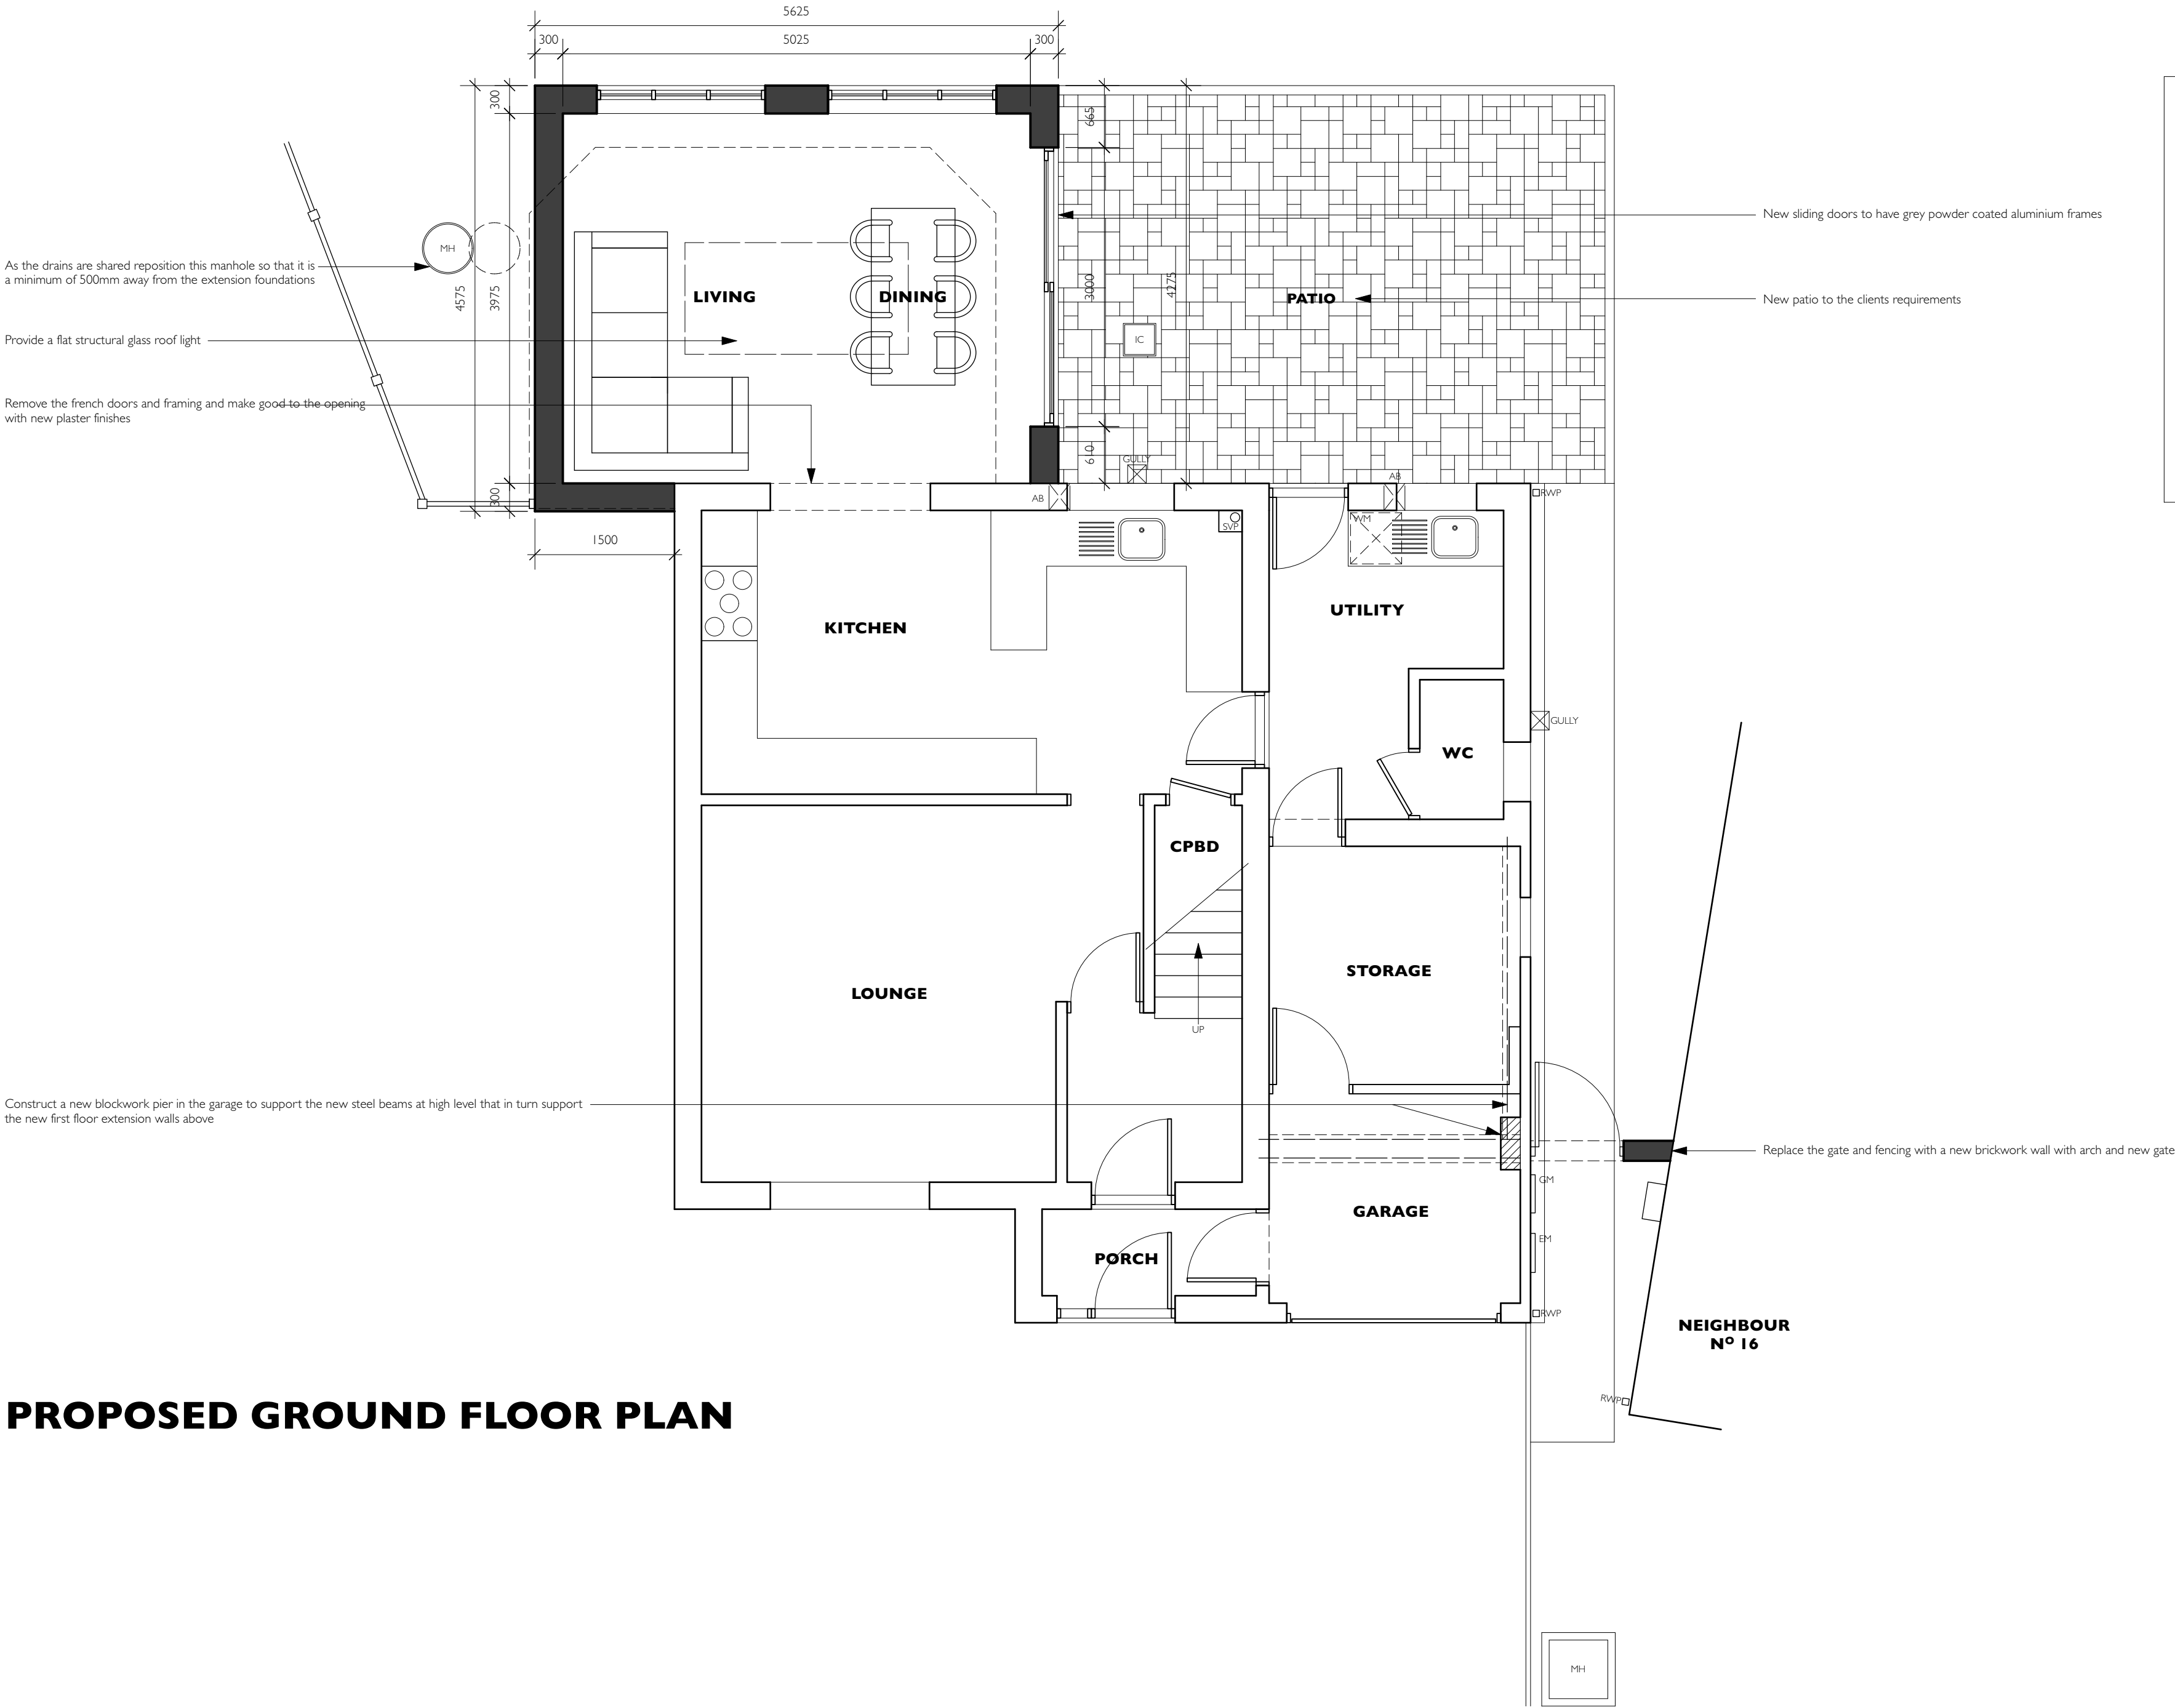

PROPOSED GROUND FLOOR PLAN

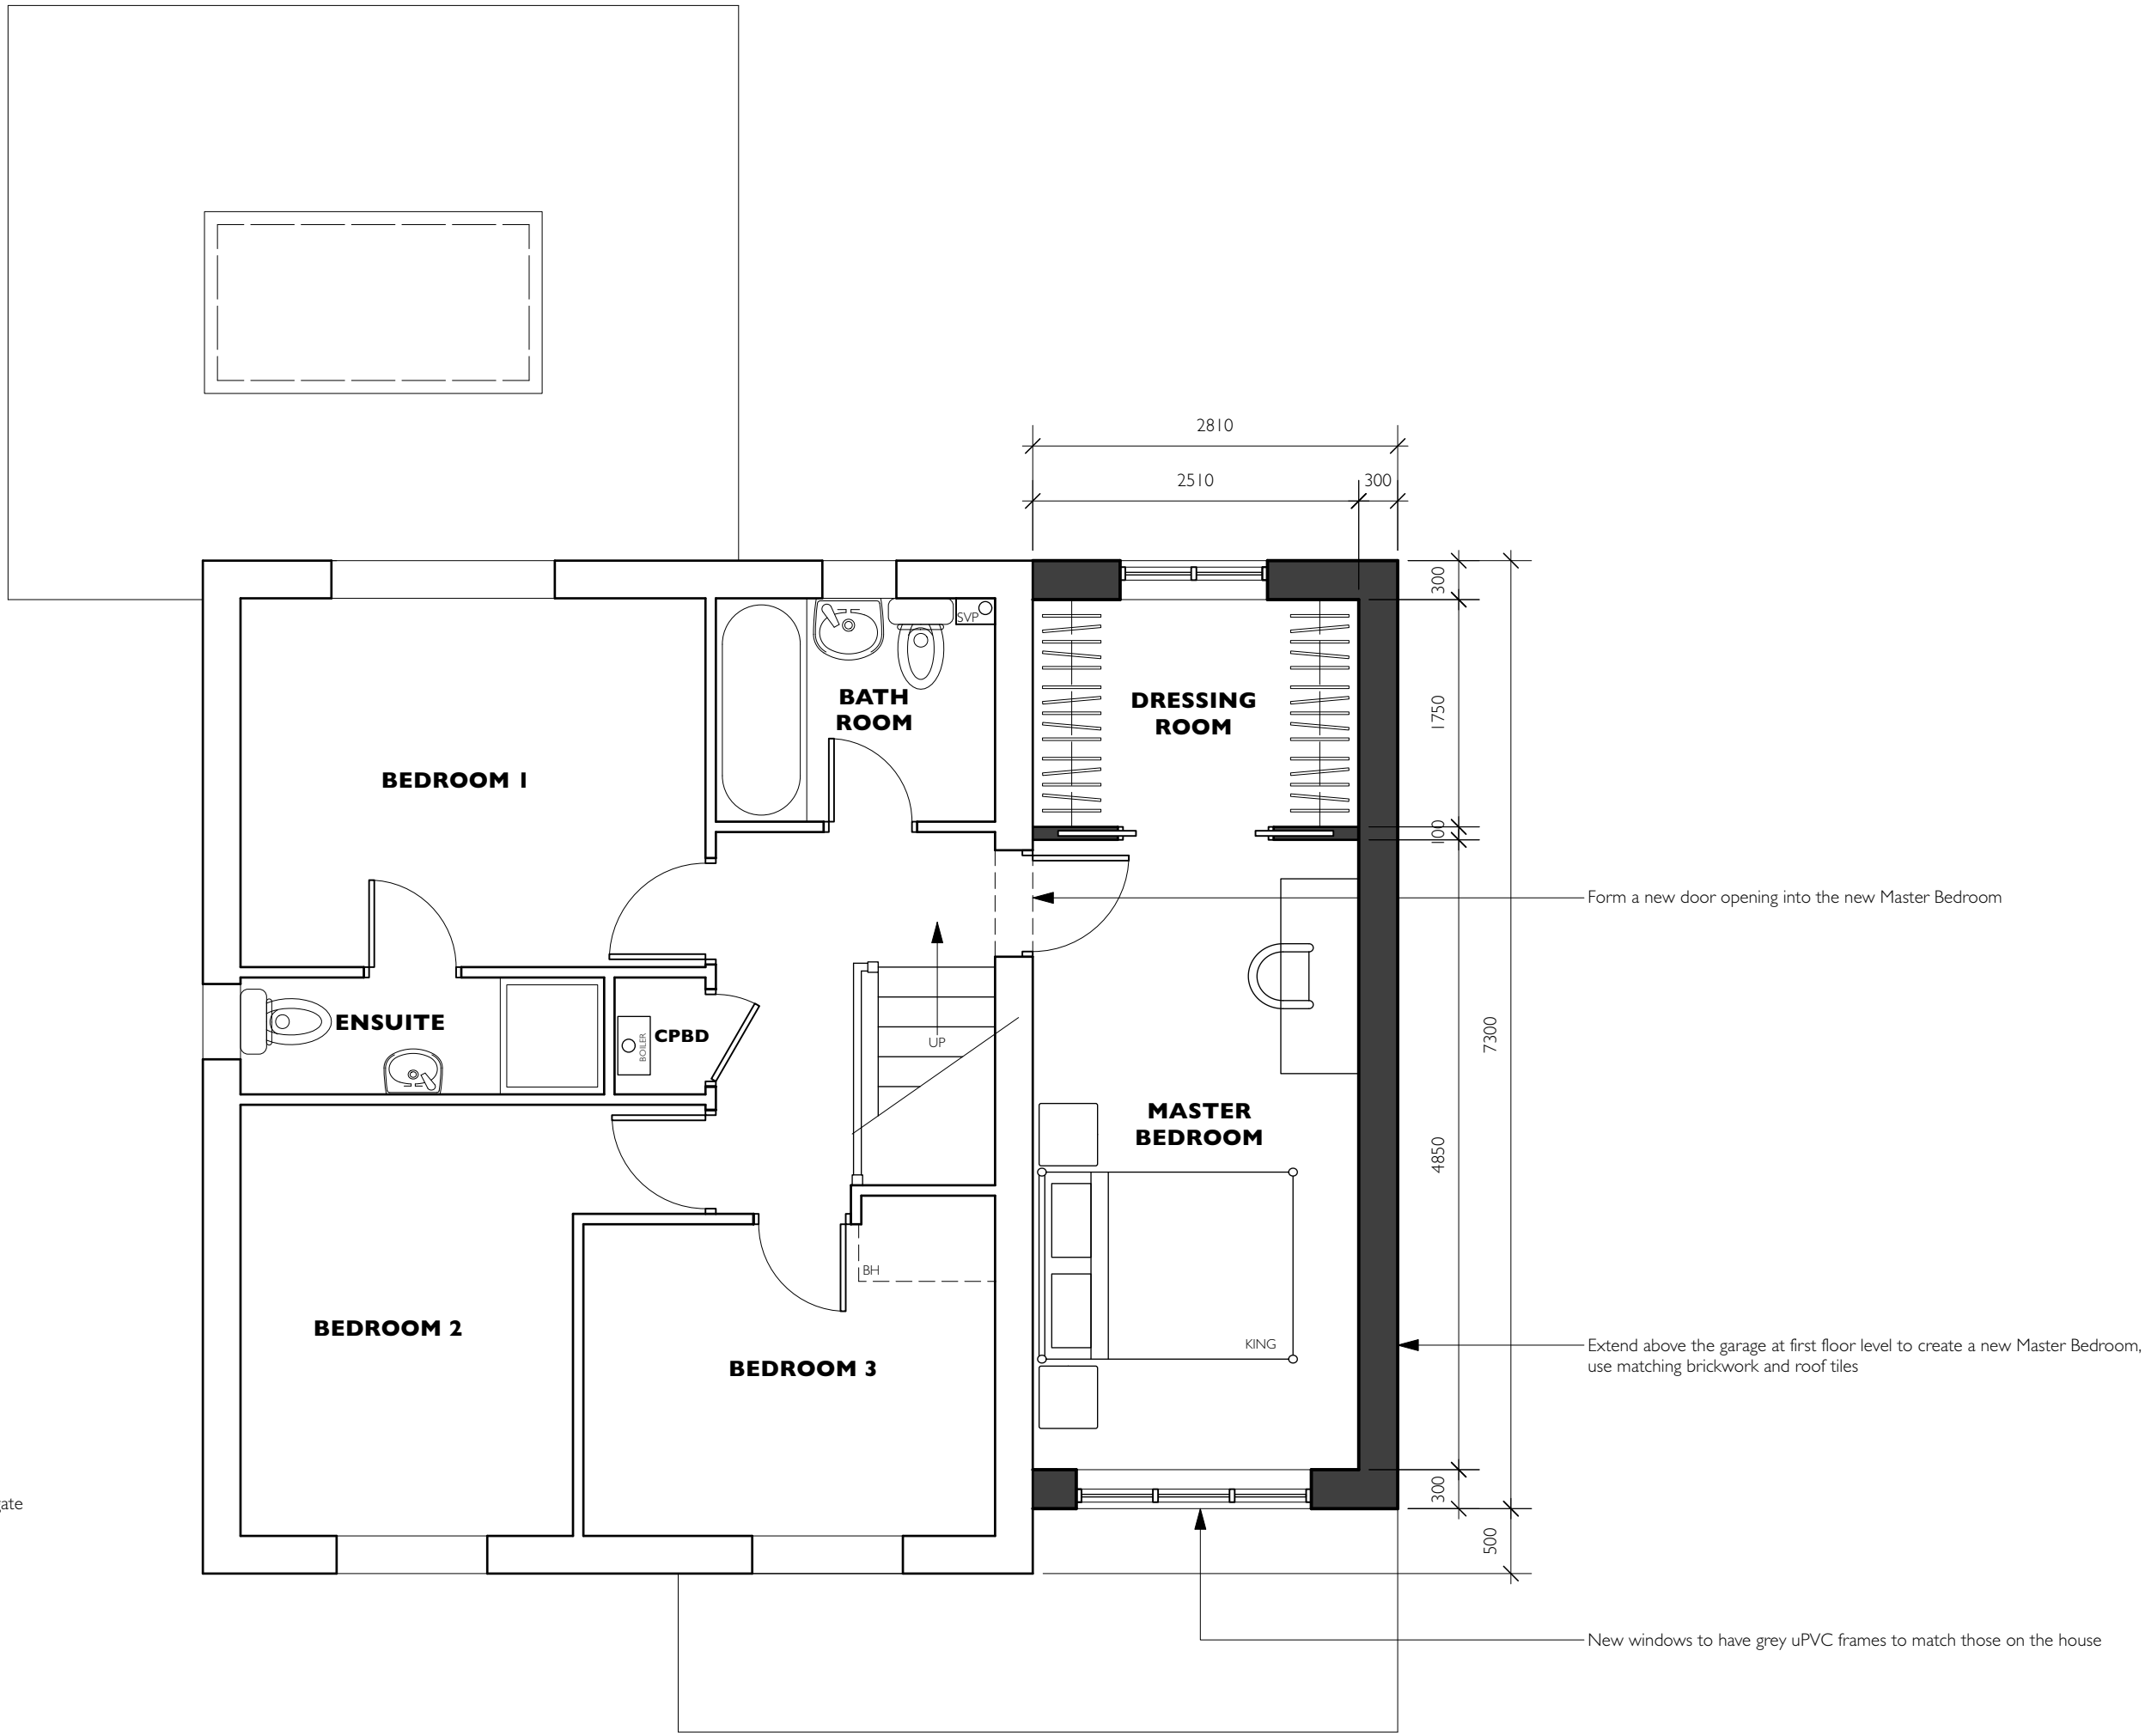

PROPOSED FIRST FLOOR PLAN

REVISIONS	REVA 23/12/2025 SET BACK INCREASED BY 500MM TO 500MM		
DRAWING TITLE	PROPOSED FLOOR PLANS PLANNING DRAWING		
PROJECT TITLE	PROPOSED SINGLE STOREY REAR EXTENSION & 2 STOREY SIDE EXTENSION 14 PRESTON CLOSE, RATBY LE6 0HX		
DRAWING NUMBER	25029-06A		
SCALE	A1:1:50 A3:1:100	DATE	06.10.2025
PETER THOMPSON ARCHITECTURAL SERVICES			
T 01455 284921 E MAIL@PETERTHOMPSONADT.CO.UK W PETERTHOMPSONADT.CO.UK A PROVIDENCE HOUSE 49 LEICESTER RD BROUGHTON ASTLEY LEICESTERSHIRE LE9 6QE			
Figured dimensions must be taken in preference to scaled dimensions and any discrepancies or errors are to be referred to PTADT Contractors, sub-contractors and suppliers must verify all dimensions on site before commencing work or producing any workshop drawings. Copyright Peter Thompson			
0 1m 2m 3m 4m 5m			