




Front Elevation




Side Elevation



Rear Elevation

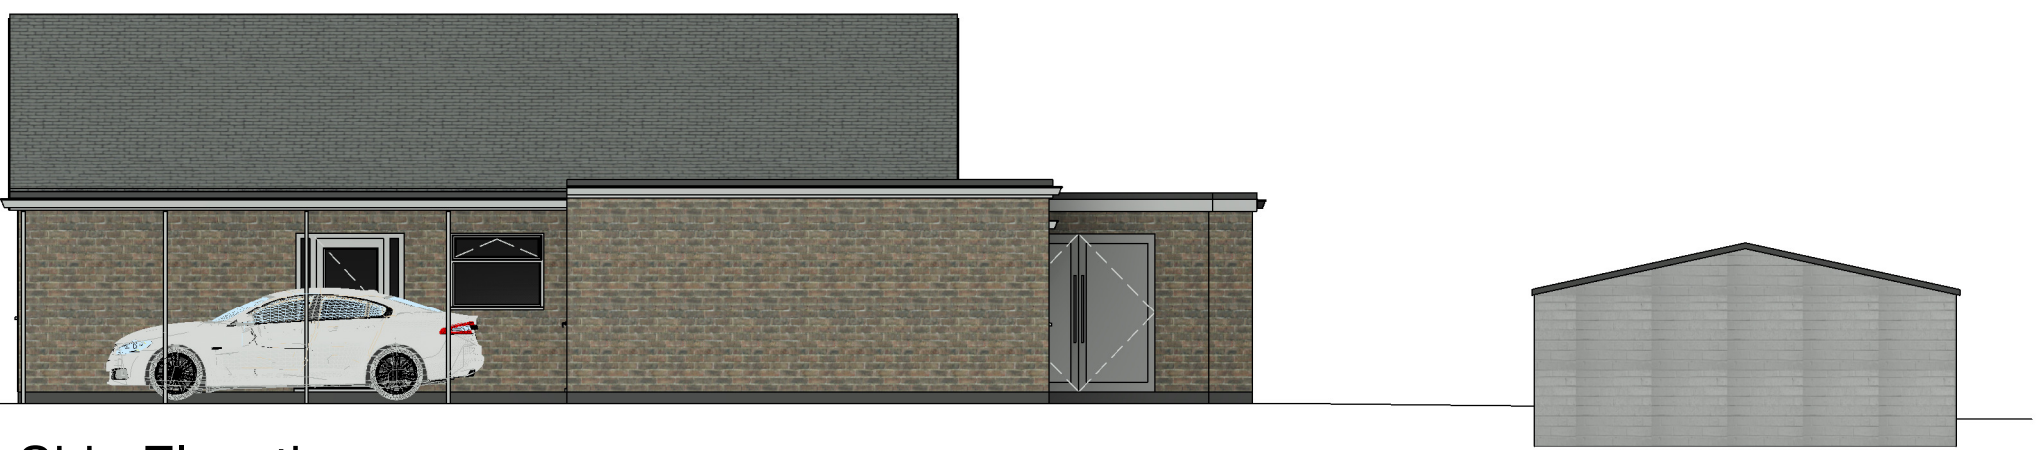

Side Elevation

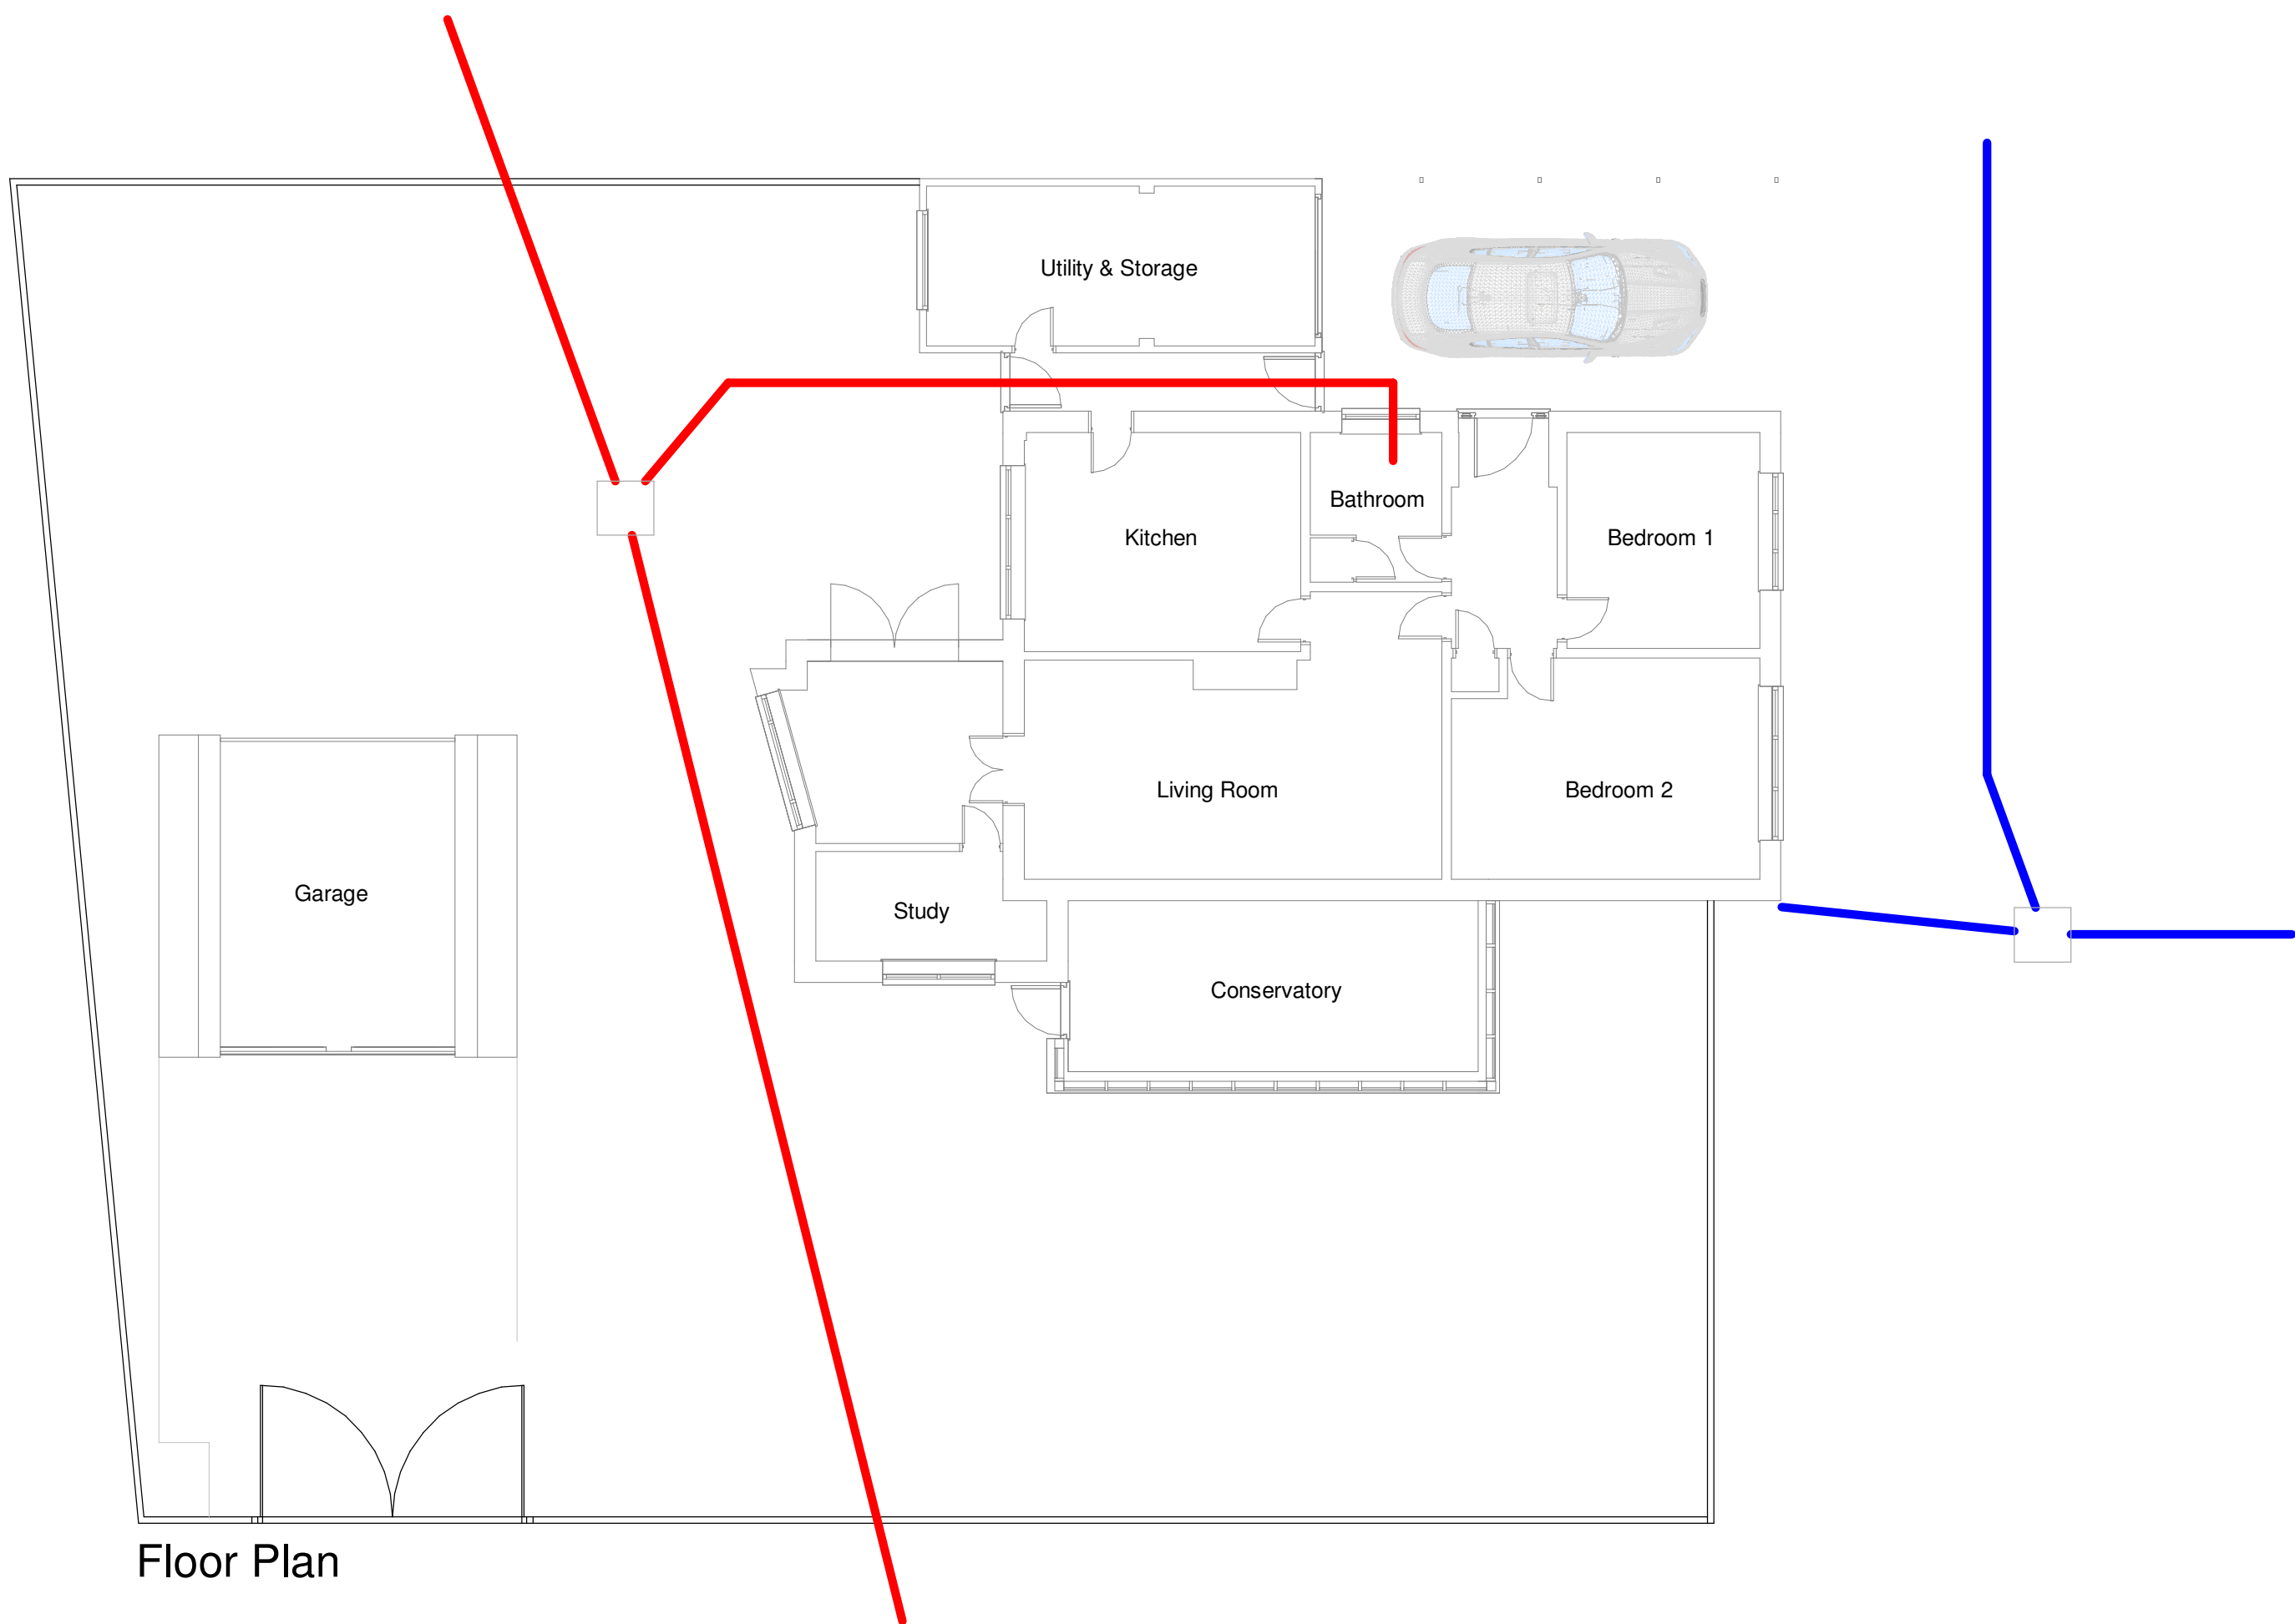

Floor Plan



3D View

0102030405

12m

Client		Mr. Smith	
Project Title		Extensions and Alterations 13 Farneway Hinckley	
Drawing Title		Survey	
Scale	1:100	Sheet	A1
Author	SB	Date	March 2018
Job No.		18/24	Drawing No.
Status		01A	
Planning			

THE COPYRIGHT OF THIS DRAWING IS RESERVED BY HAYWARD ARCHITECTS LTD.
REPRODUCTION IN ANY FORM, EITHER IN WHOLE OR IN PART, IS PROHIBITED WITHOUT THE WRITTEN PERMISSION
OF THE COPYRIGHT HOLDER. DO NOT SCALE DIMENSIONS AND ONLY DIMENSIONS SHOWN ARE TO BE USED.

hayward

ARCHITECTS LTD

19 Shalton Road
Hinckley
Leicestershire
LE10 1AW

Tel: 01455 635 665
Fax: 01455 616 971
www.hayward-architects.co.uk