



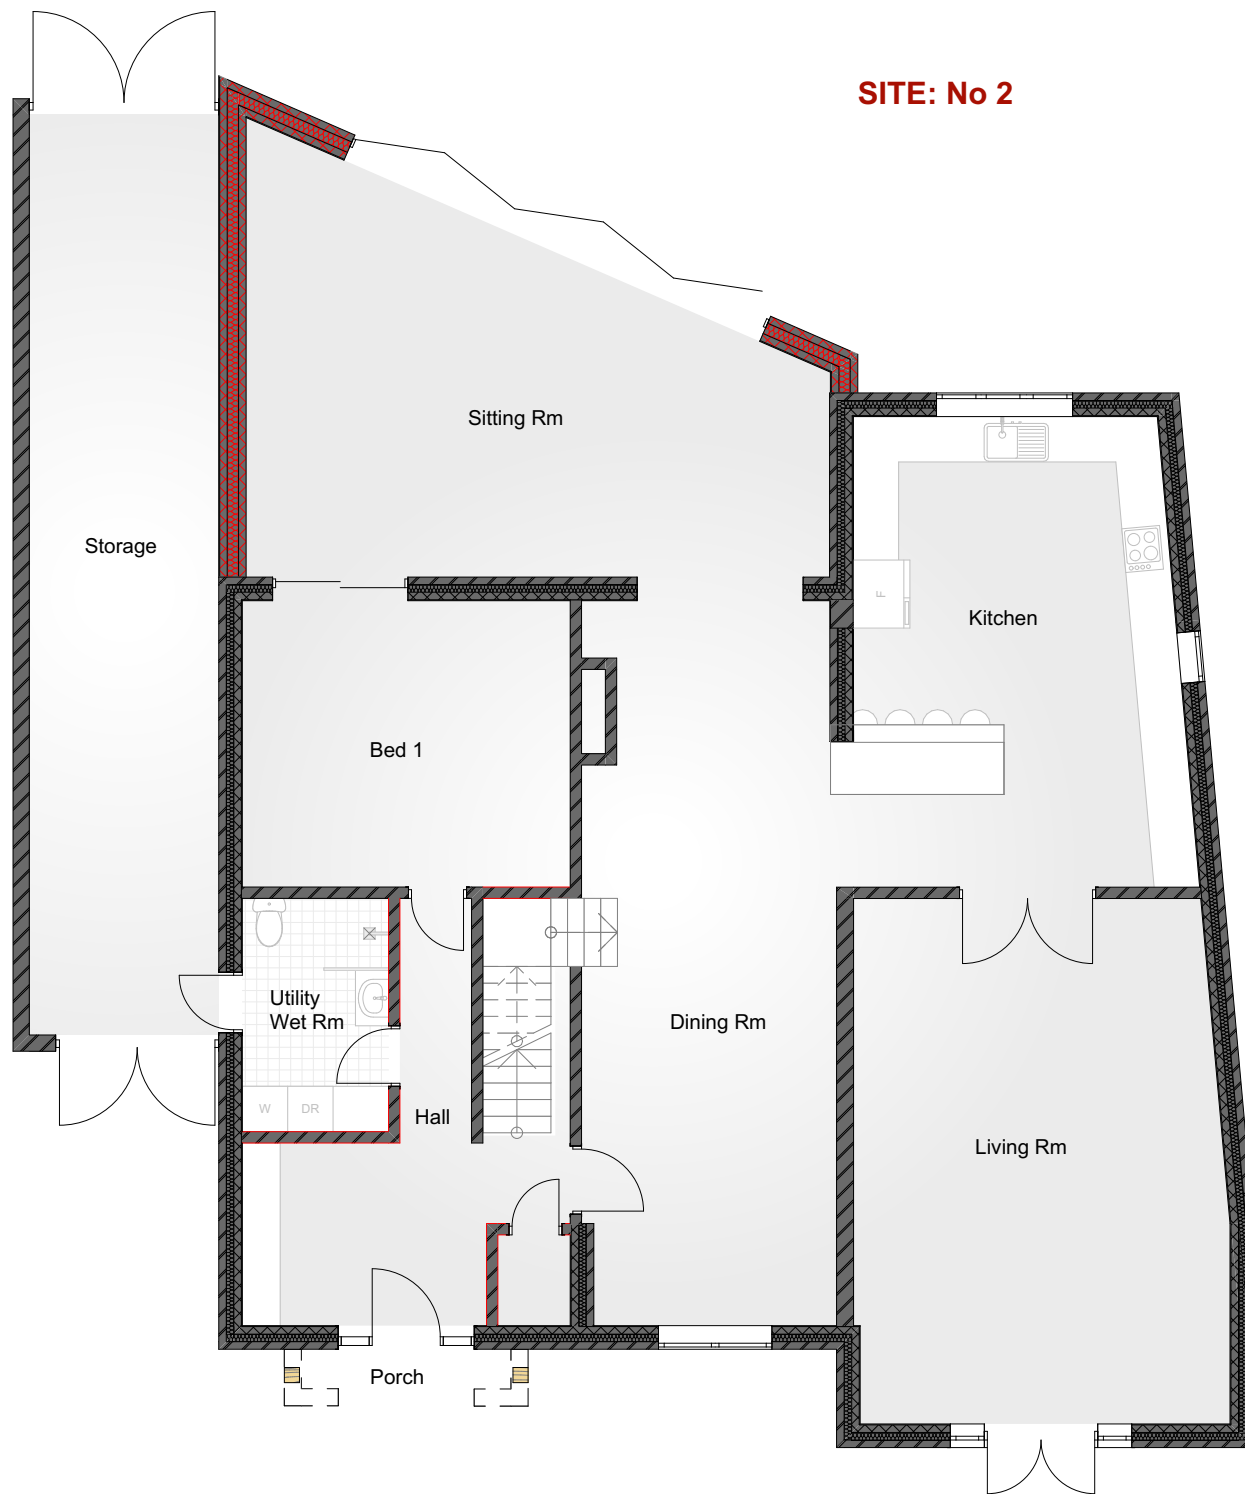


**PROPOSED - Ground Floor Plan**

**SCALE 1:100@A3**

 

**PROPOSED - First Floor Plan**

**SCALE 1:100@A3**

 

Project

Client

Drawn By

Drw No.

Scale

2528-04

1:100

2 Old Forge Road, Fenny Drayton,  
CV13 6BD

Mr Richard Johnson

**FreeForm**

Architectural  
Services

Project No.

2528

Layout Title

Proposed Plans

Copyright of this drawing belongs to  
FreeForm Design and Build Ltd. Reproduction  
in any form is forbidden without the prior  
written permission of the copyright holder.