




Front Elevation




Side Elevation




Rear Elevation

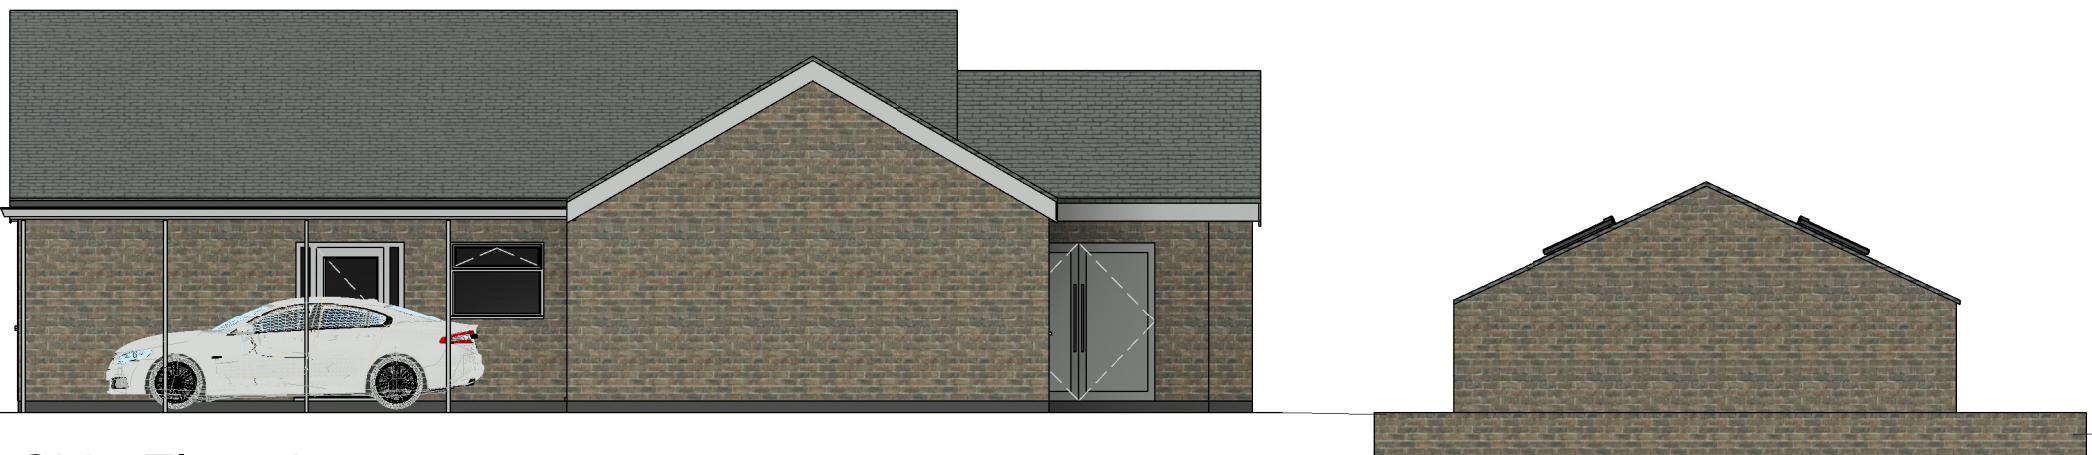


Side Elevation

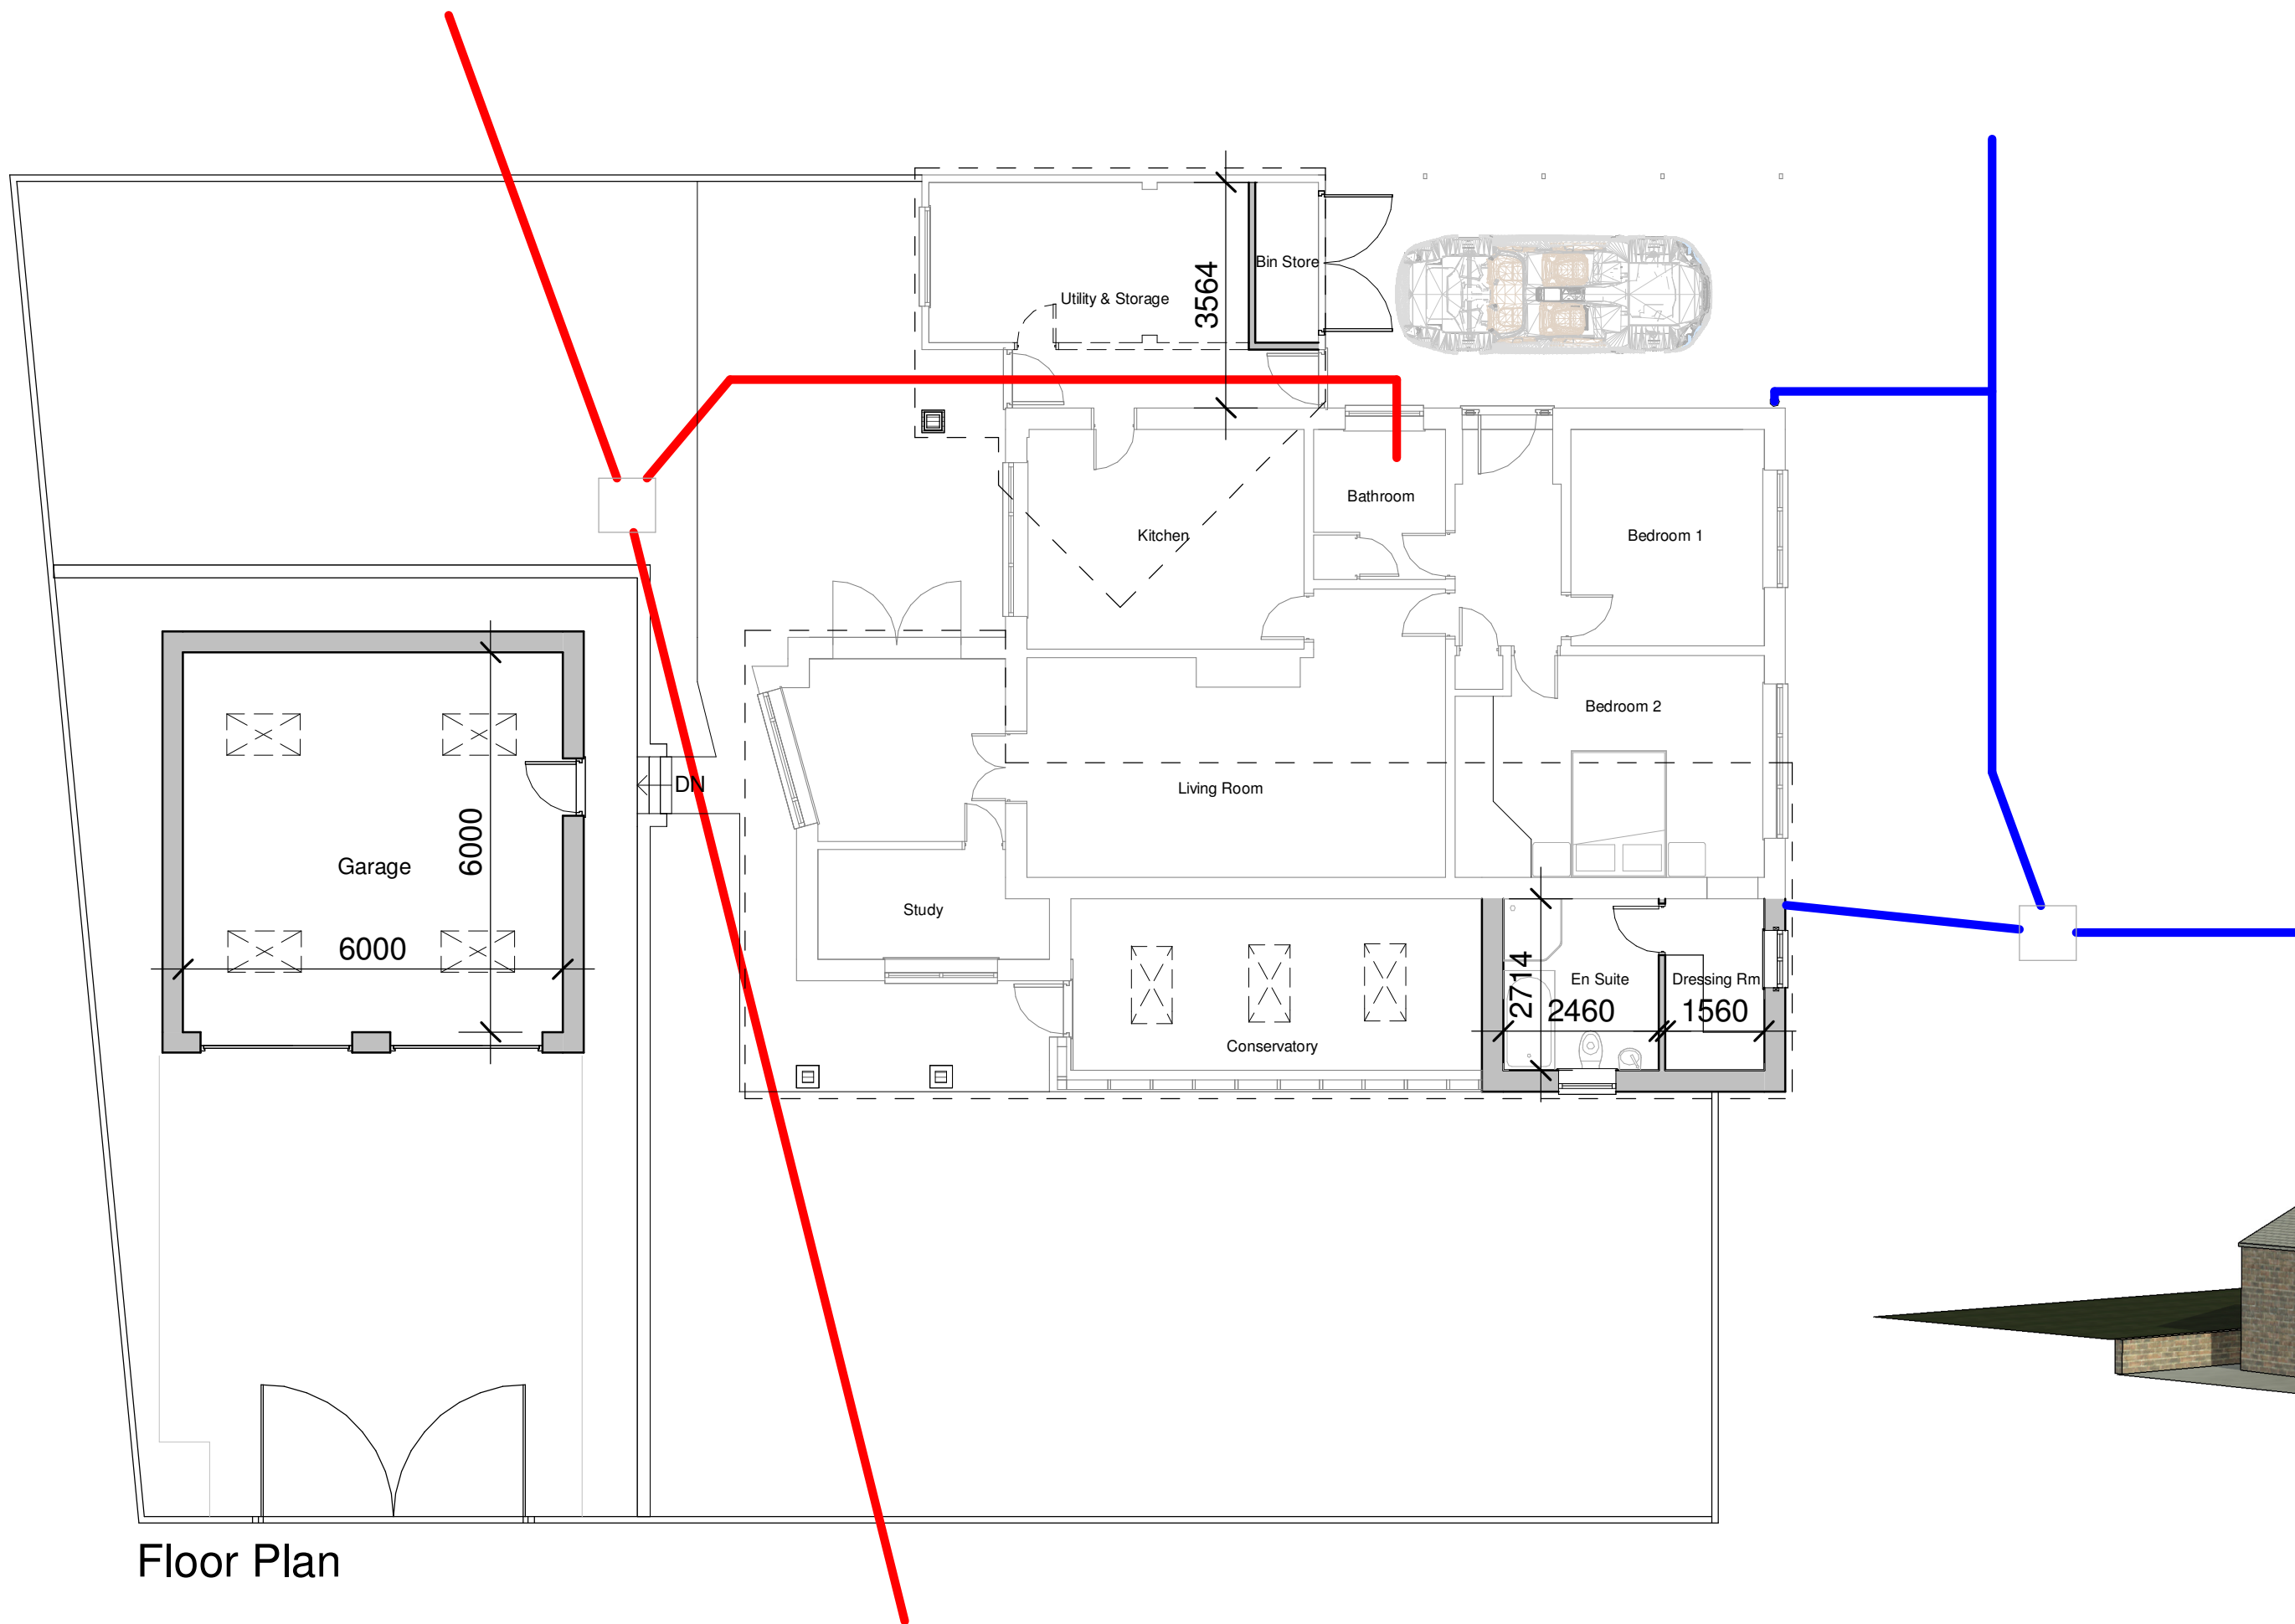

Floor Plan

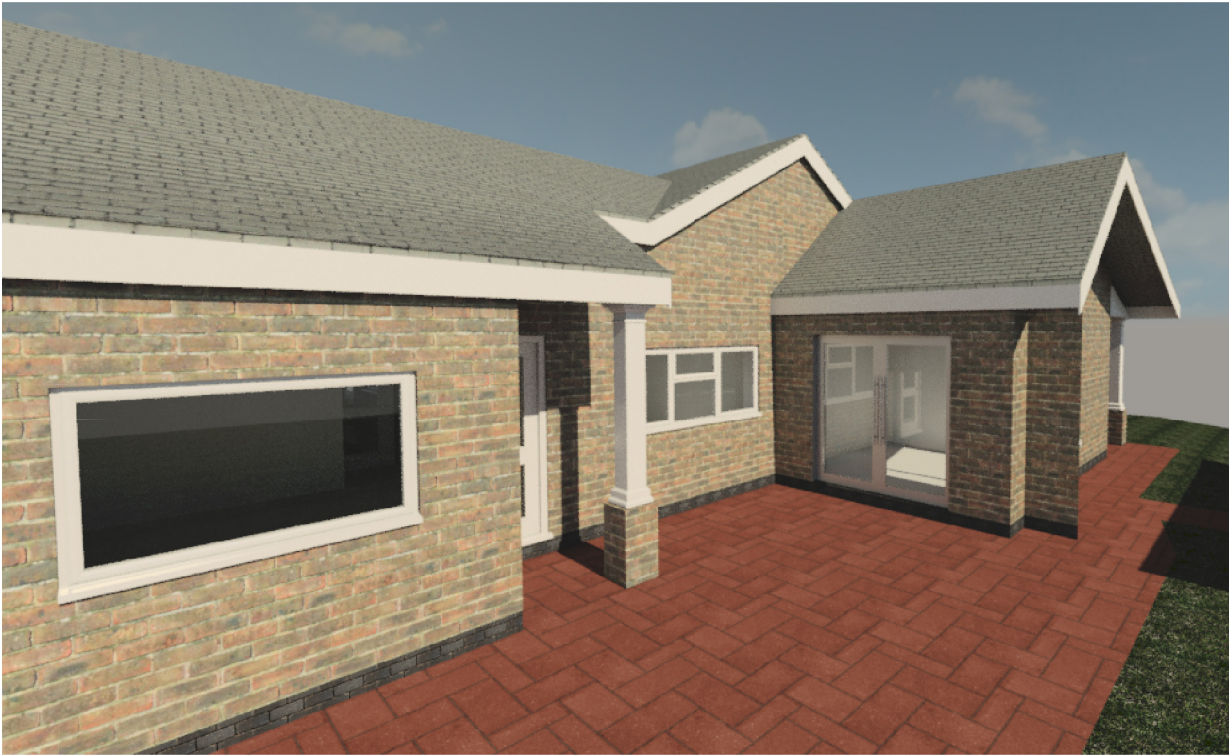

3D Views

 

Client Mr. Smith		hayward ARCHITECTS LTD 19 Station Road Hinckley Leicestershire LE10 1AW Tel: 01455 635 665 Fax: 01455 618 971 www.hayward-architects.co.uk	
Project Title Proposed Extension & Alterations 13 Farneway Hinckley			
Drawing Title Scheme 1		Sheet A1	Job No. 18/24
Scale 1:100	Date April 2018	Drawing No. 02A	
Author SB		Status Planning	
THE CONTENTS OF THIS DRAWING IS SET OUT IN THE FOLLOWING ORDER: DRAWING AND DETAILS LTD. REPRODUCTION IN ANY FORM OR BY ANY MEANS OR IN ANY MANNER IS PROHIBITED WITHOUT THE PRIOR WRITTEN PERMISSION OF THE COPYRIGHT HOLDER. THIS DRAWING IS FOR INFORMATION ONLY AND IS NOT TO BE USED FOR CONSTRUCTION OR ANY OTHER PURPOSE.			