



1. Drawings copyright of © Architectural Vistadesigns Ltd
2. Drawings not to be used without written consent.
3. Planning drawings should not be used for the purpose of construction or working drawings.
4. Building Regulation approved drawings are not construction or working drawings.
5. All dimensions must be checked and verified on site before commencing works.
6. OS data may have been used for the purpose of a Planning submission.

Revisions


Rev.	Date	Comments

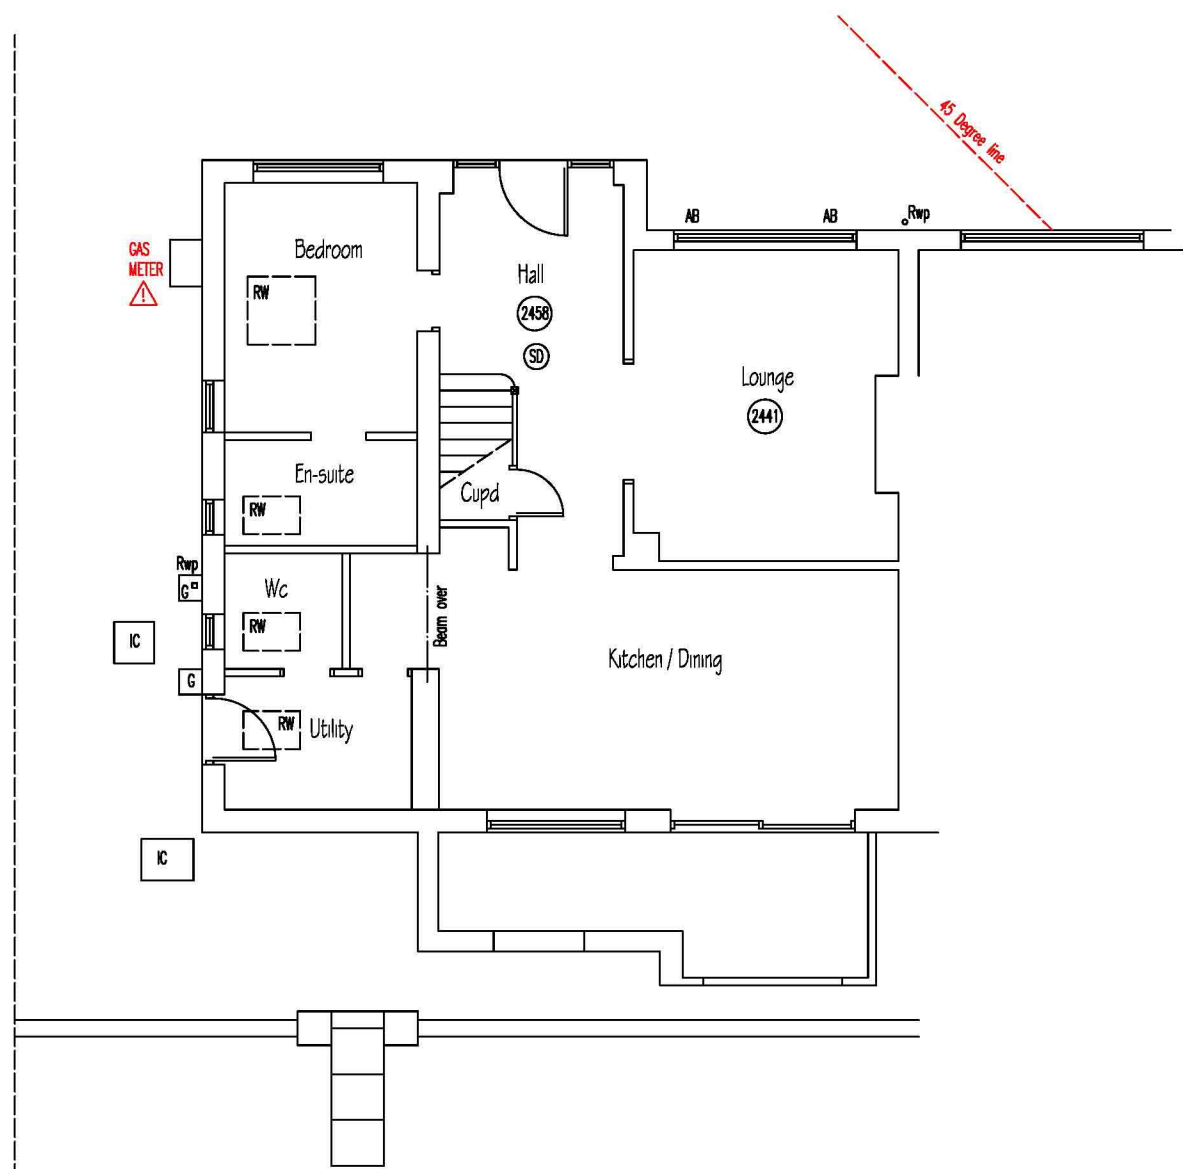


EXISTING GROUND FLOOR PLAN

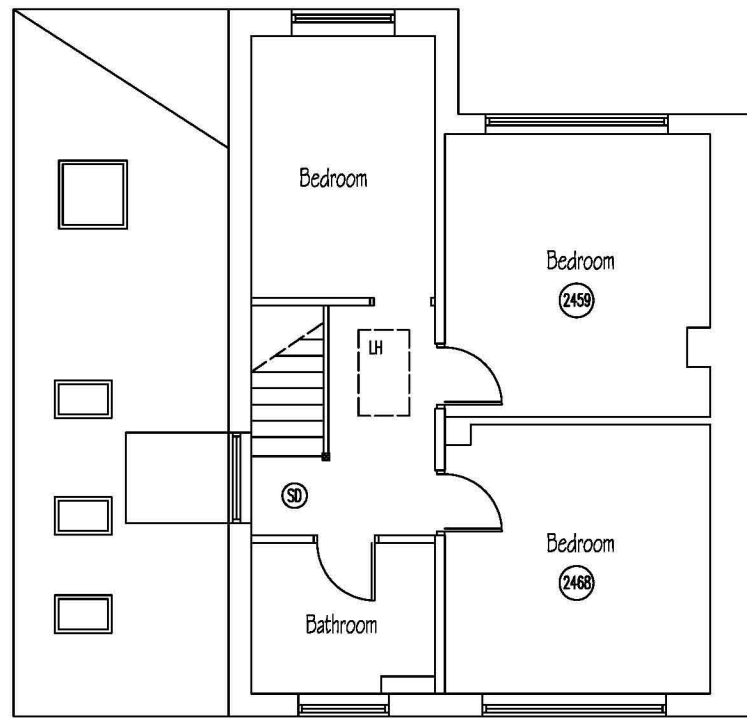


EXISTING FIRST FLOOR PLAN

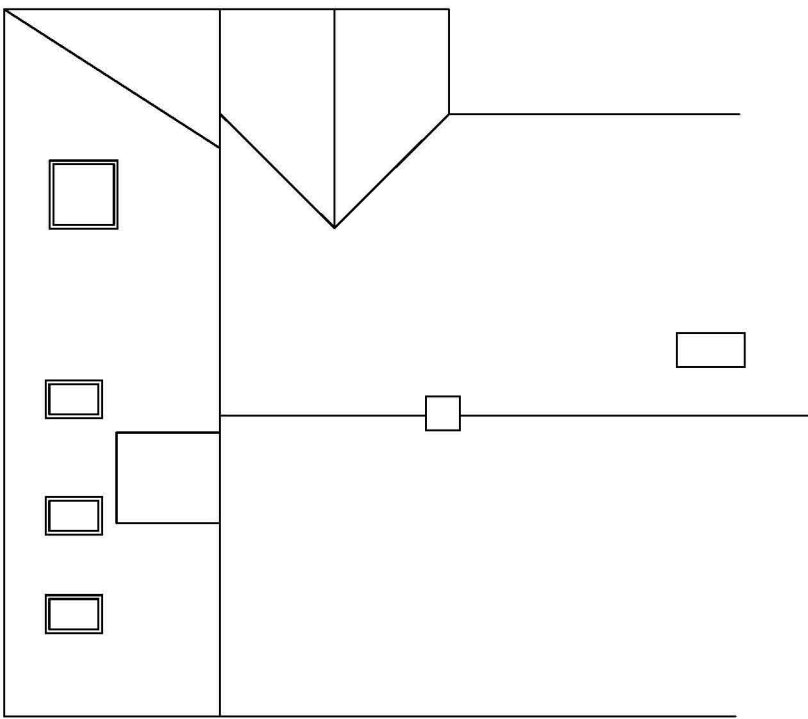


EXISTING ROOF PLAN

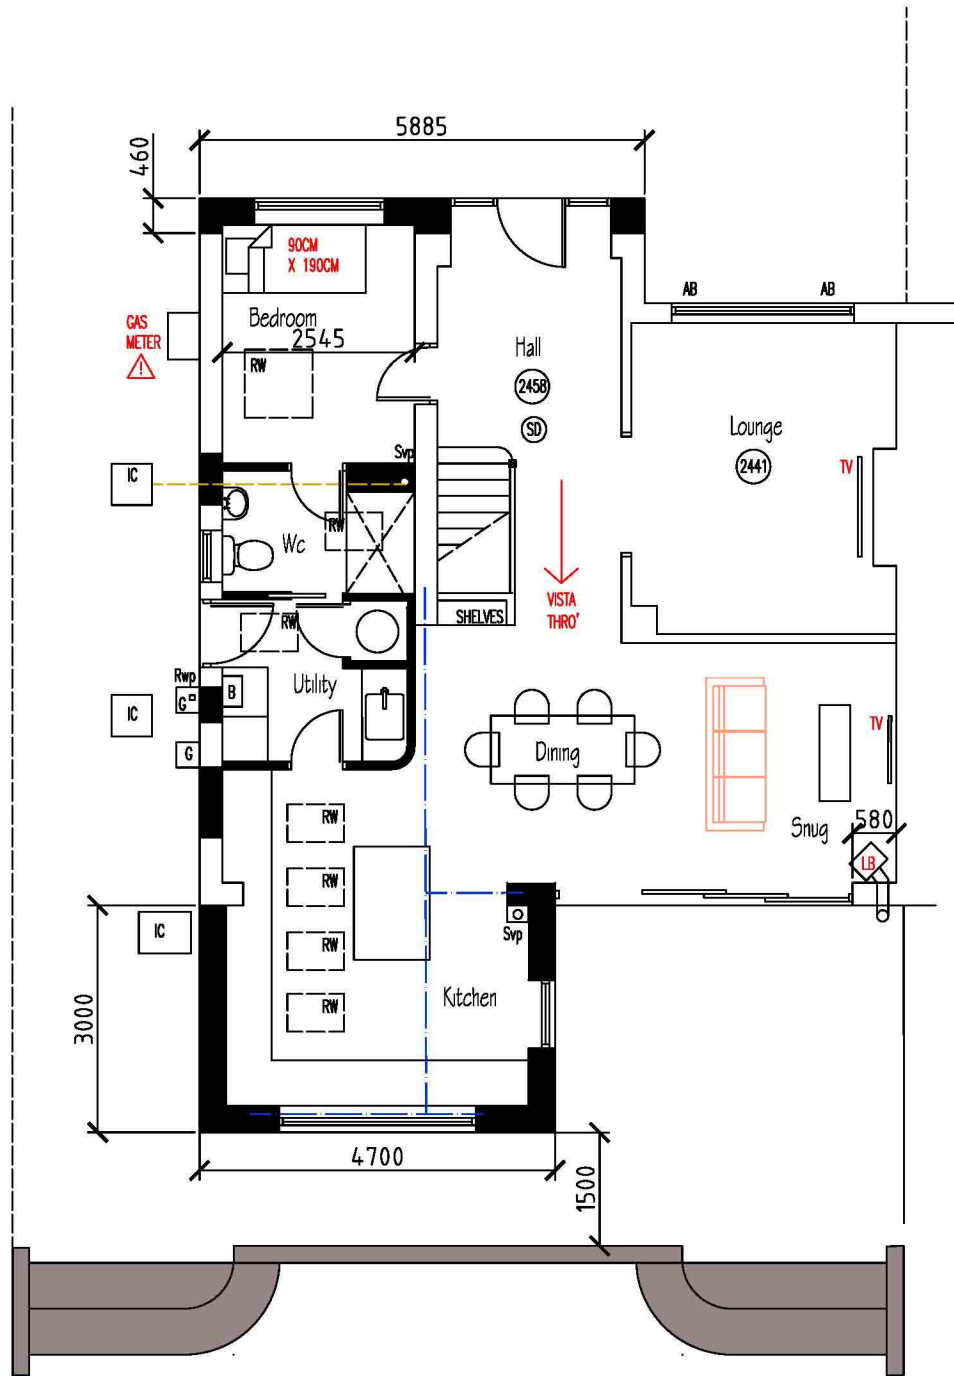

PROPOSED GROUND FLOOR PLAN

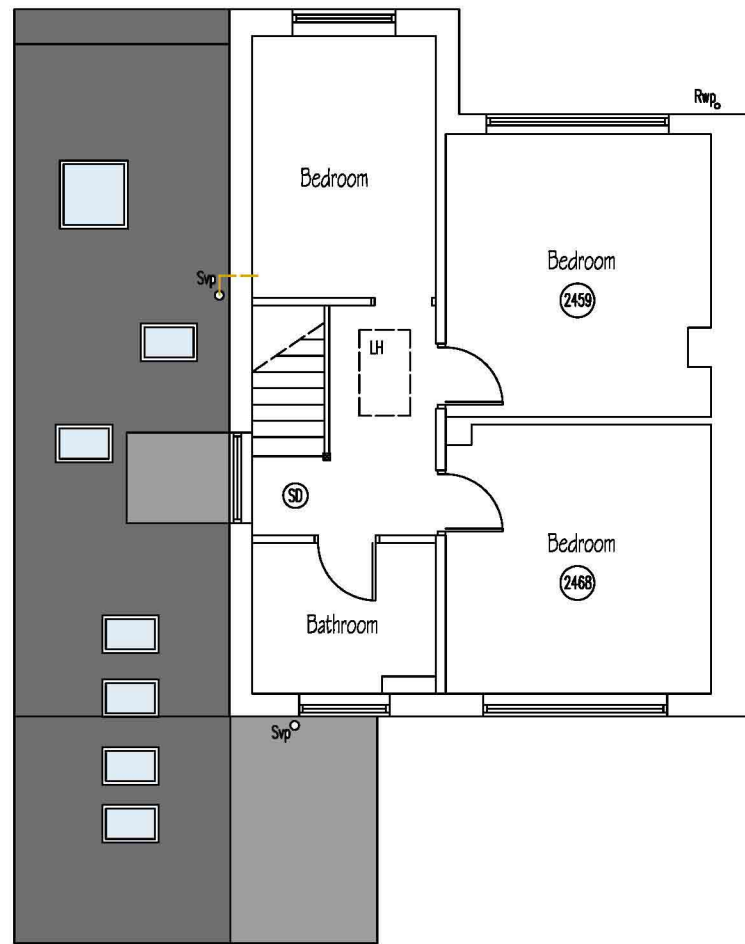

PROPOSED FIRST FLOOR PLAN

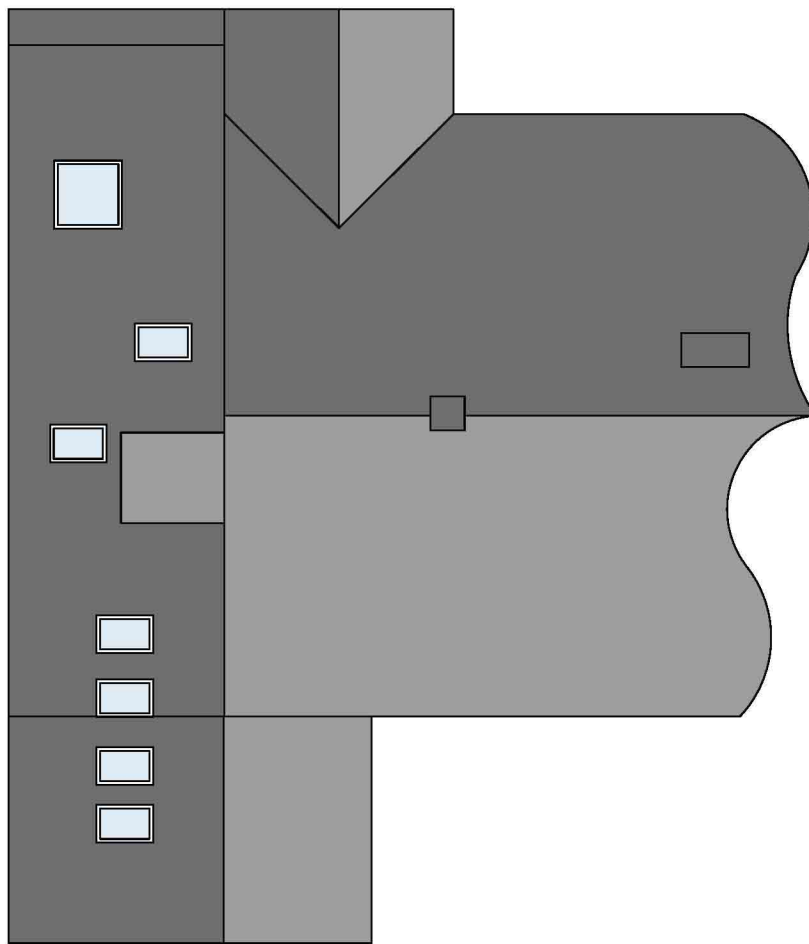

PROPOSED ROOF PLAN


0 5
metres




EXISTING SIDE ELEVATION



EXISTING FRONT ELEVATION

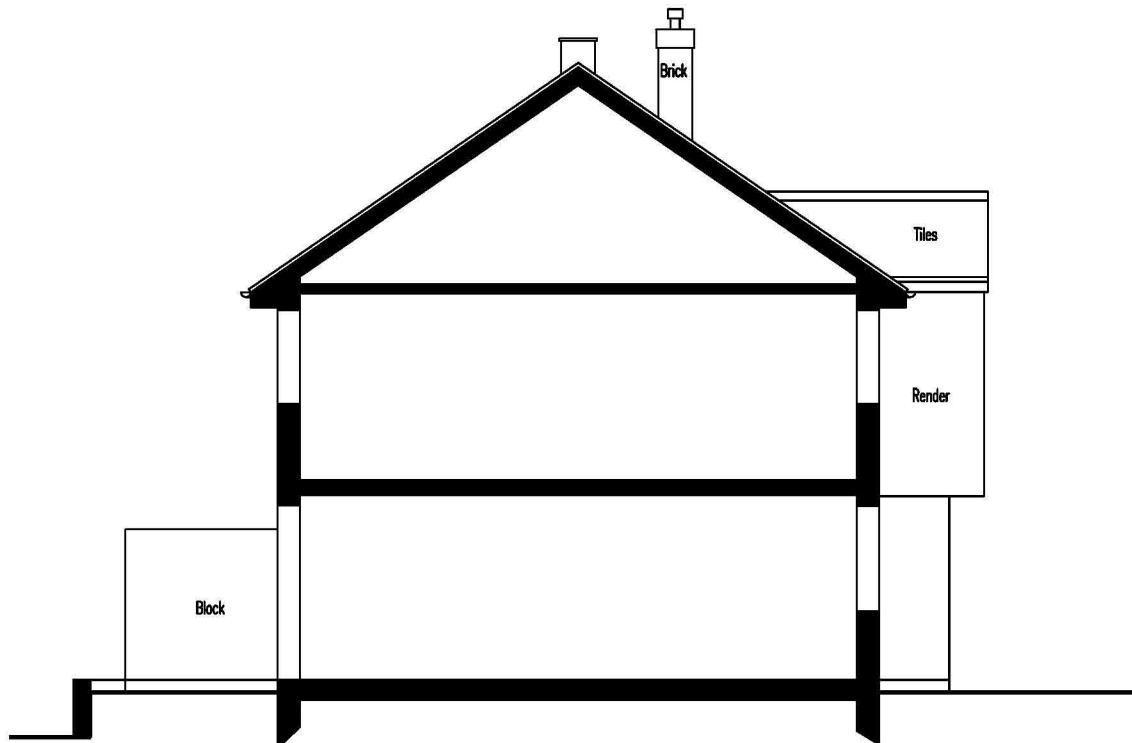

EXISTING SIDE ELEVATION / INDICATIVE SECTION

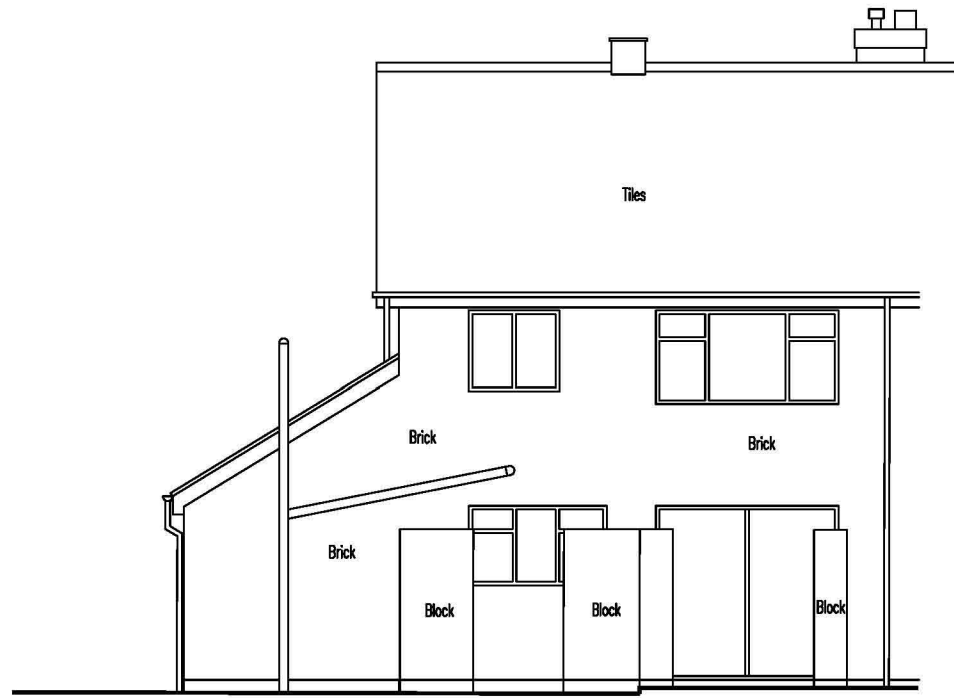

EXISTING REAR ELEVATION



PROPOSED SIDE ELEVATION



PROPOSED FRONT ELEVATION



PROPOSED SIDE ELEVATION / INDICATIVE SECTION



PROPOSED REAR ELEVATION



ArchitecturalVistadesigns Ltd

a: The Paddock, 118 Paddock Way, Hinckley, Leics LE10 0BZ

m: 0785 458 2584 t: 01455 698 839

w: www.architecturalvistadesigns.co.uk

e: studio@architecturalvistadesigns.co.uk

Client: Jaqui Laing Dwg Status: PLANNING

Dwg: Existing / Proposed Plans and Elevations

Project: Proposed front extension and alterations
at No. 45 Forrester's Road, Burbage LE10 2RU

Scale: 1:100, 1:500 & 1:1250 @ A1

Date: 26.03.2026 Drawn By: map

Dwg No. Rev.

AVD-936-FRB-PL01 -