

inkDRAWN

ARCHITECTURE

Windermere House, 47 New Walk, Leicester, LE1 6TE



0116 2555114



www.inkdrawn.com



mail@inkdrawn.com

All dimensions to be checked on site. Do not scale off drawing. This drawing is the copyright of ink/drawn Global Ltd, and not to be reproduced without their permission. ink/drawn Global Ltd trading as ink/drawn.




Ordnance Survey (c) Crown Copyright 2024. All rights reserved. Licence number 100029432

ID: S1 SL

Site Location Plan

1:1250

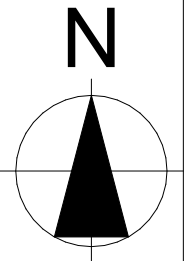

Layout Sheet Title: Site Location	Layout Sheet Print Size: A4	Scale 1:1250 	
Project Number: Pr 341	Prepared by: DG Project Director: DG	Project Stage/ Purpose: 3/ Planning Approval	Client: Mr & Mrs Gandhi
Layout Number: 341 S1 - 01	First Issue Date: 18/03/26	Revision: A 08/04/2026 DG	Project Address: 6 Parklands Ave. Groby Leicester LE6 0BL


Layout Purpose:
Planning Approval

Additional Notes:

Key:


Key Plan:

Orientation:

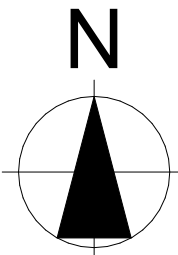

inkDRAWN
ARCHITECTURE

Windermere House, 47 New Walk, Leicester, LE1 6TE
0116 2555114 www.inkdrawn.com mail@inkdrawn.com

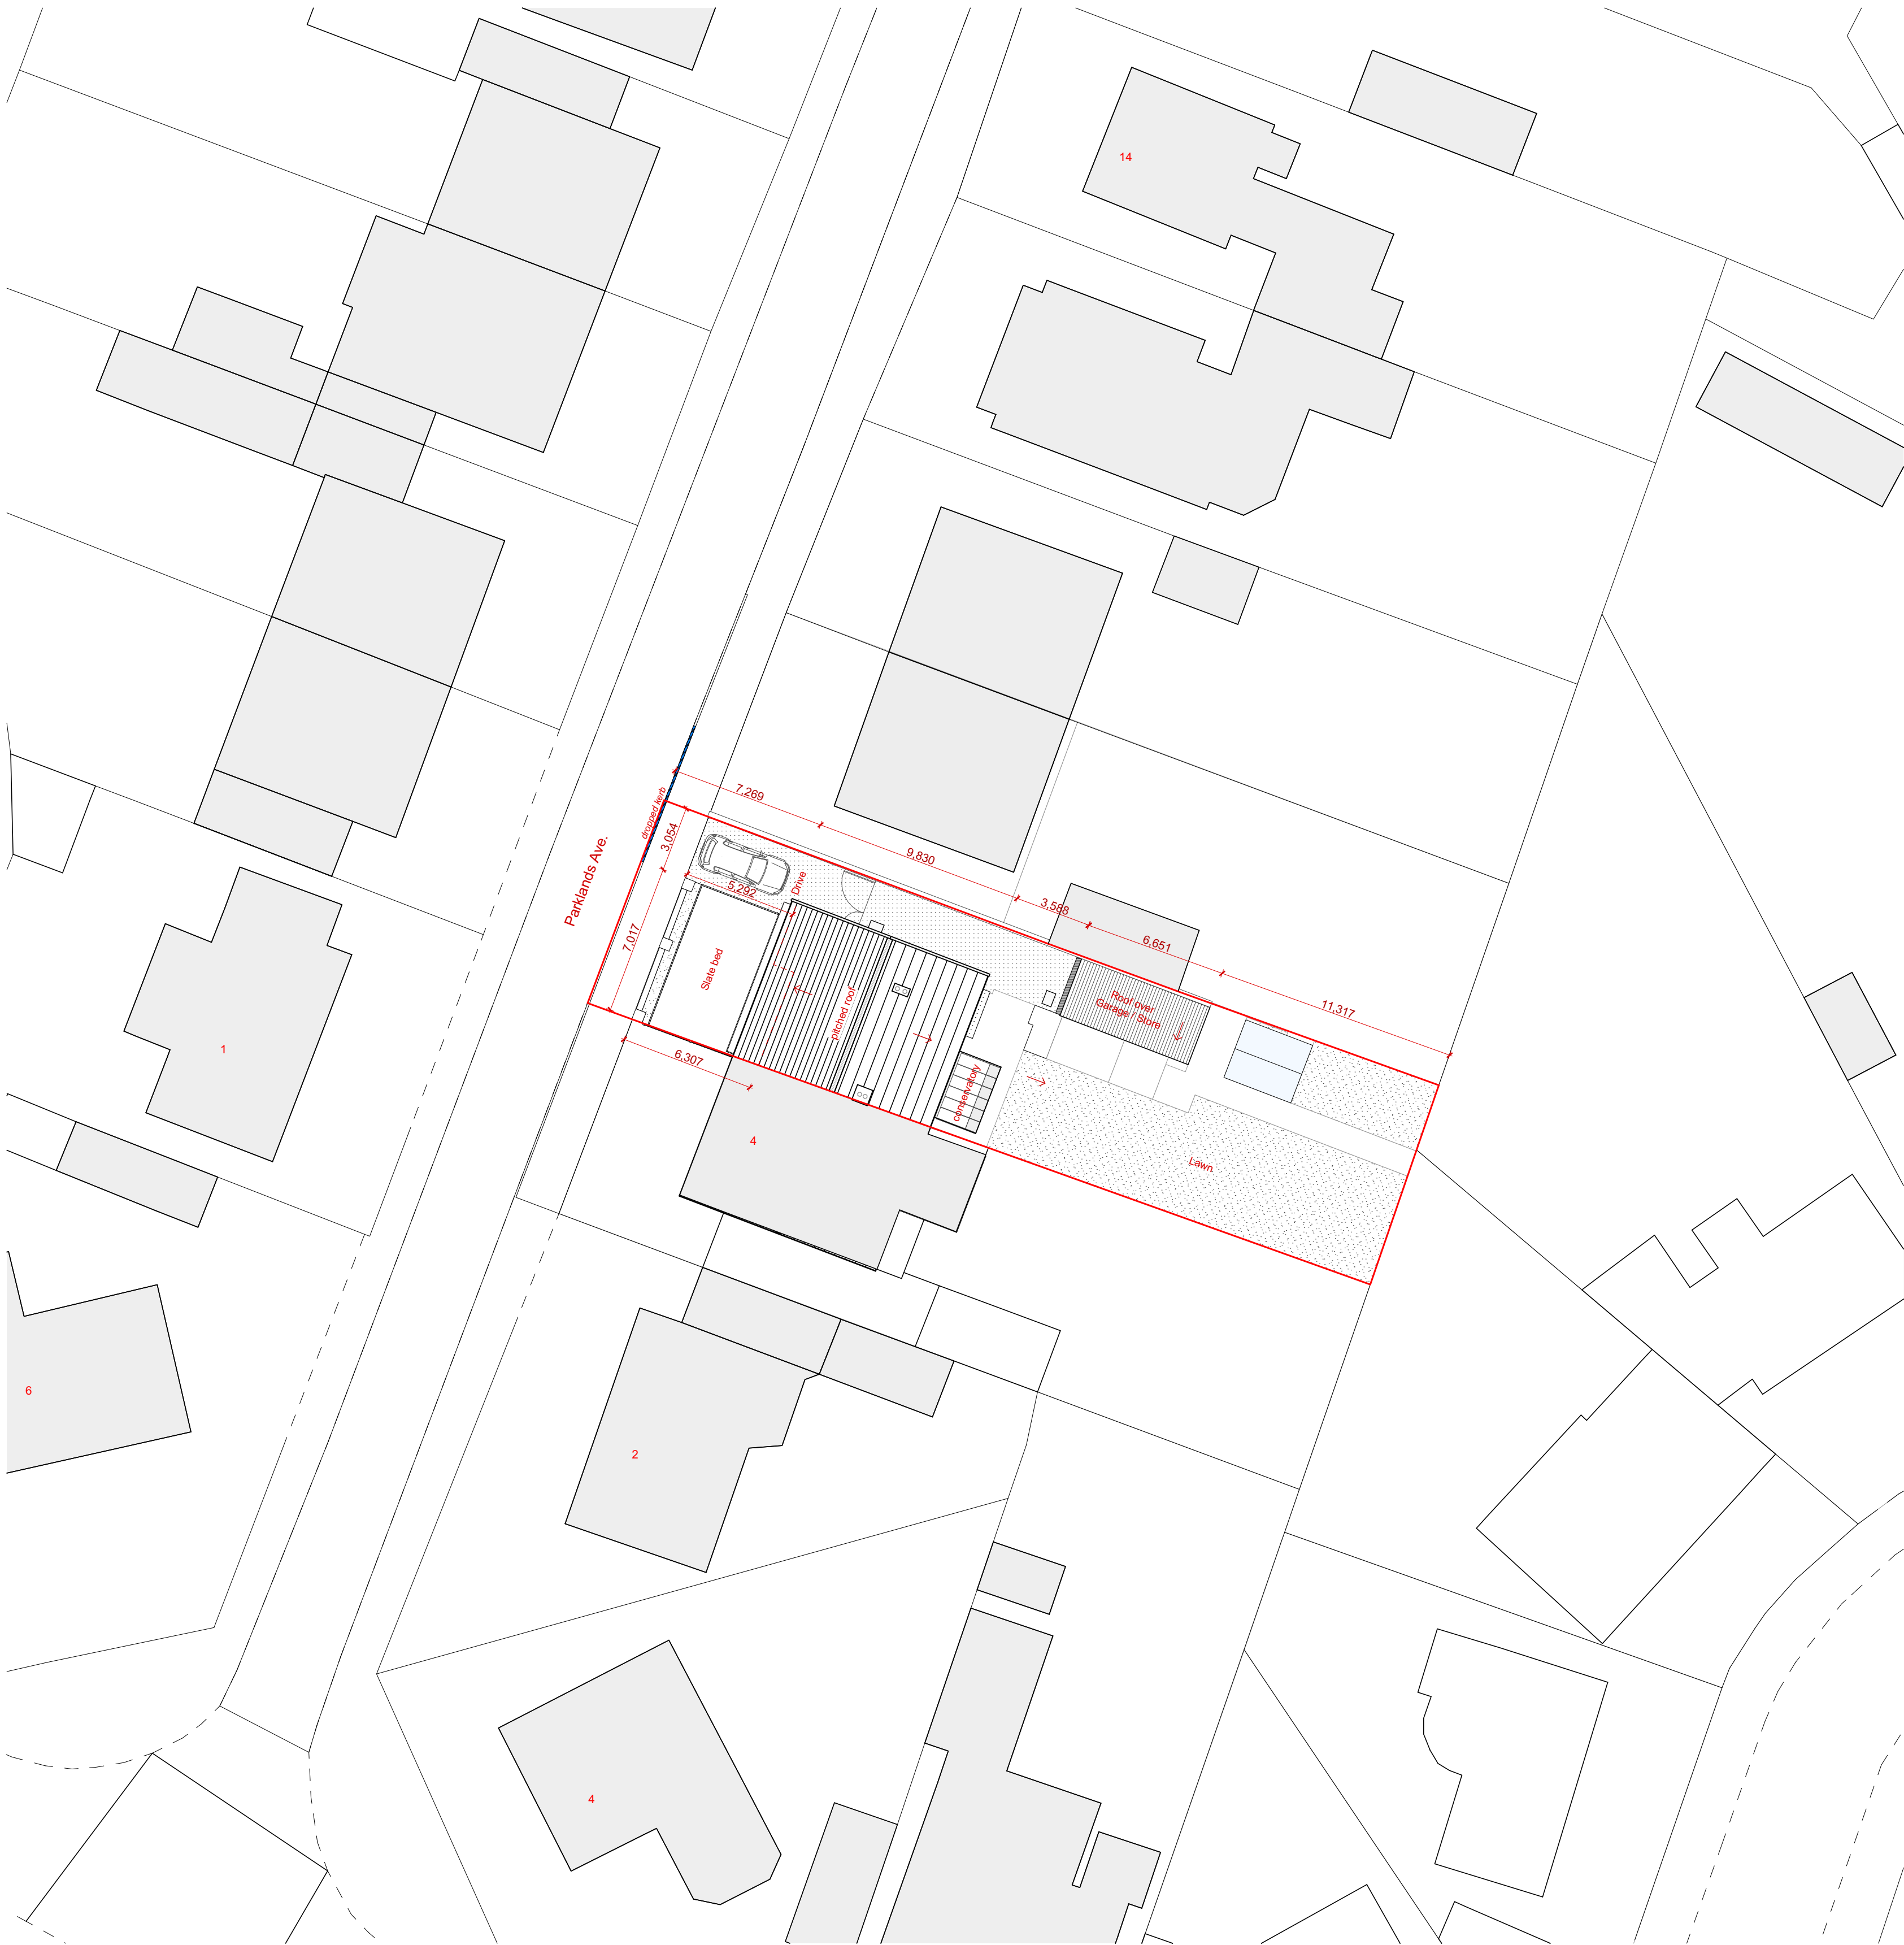

ID: S1 01 +03 Existing Site Layout 1:200



ID: S1 SL Site Location Plan 1:1250


This document and its design content is copyright ©. It shall be read in conjunction with all other associated project information including models, specifications, schedules and related consultants documents. Do not scale from documents. All dimensions to be checked on site. Immediately report any discrepancies, errors or omissions on this document to the Originator. If in doubt ASK.

The drawing and information presented here, must not be used in reference to construction purposes and/or submitted as part of any statutory approval other than as part of a Planning Application to the Local Authority.

Any dimensions shown are for drawing and design purposes only and are based on an approximate survey. Measurements required for any other purpose must be checked on site.

This drawing is confidential and all intellectual rights reserved by:
InkDrawn Global Ltd T/A InkDrawn Architecture

© Copyright

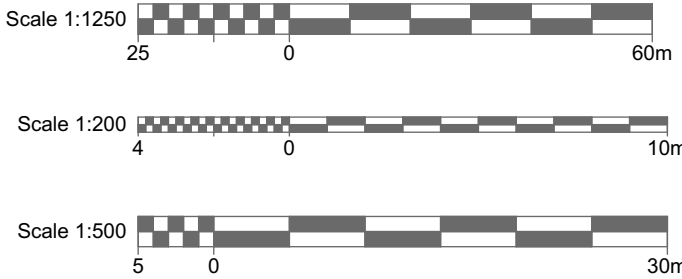

Project Number:
Pr 341

Layout Number:
341 S1 - 02

Drawn by:
DG
Project Director:
DG

First Issue Date:
18/03/26

Project Stage/ Status:
3/ Preparation

Revision: A
08/04/2026
DG

Client:
Mr & Mrs Gandhi

Project Address:
6 Parklands Ave. Groby Leicester LE6 0BL

Layout Sheet Title:
Existing Site Plans

Layout Sheet Print Size:
A1


Layout Purpose:
Planning Approval

Additional Notes:

Key:


Key Plan:

Orientation:

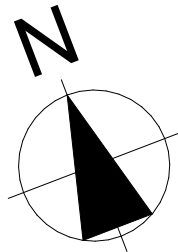

inkDRAWN
ARCHITECTURE

Windermere House, 47 New Walk, Leicester, LE1 6TE
0116 2555114 www.inkdrawn.com mail@inkdrawn.com

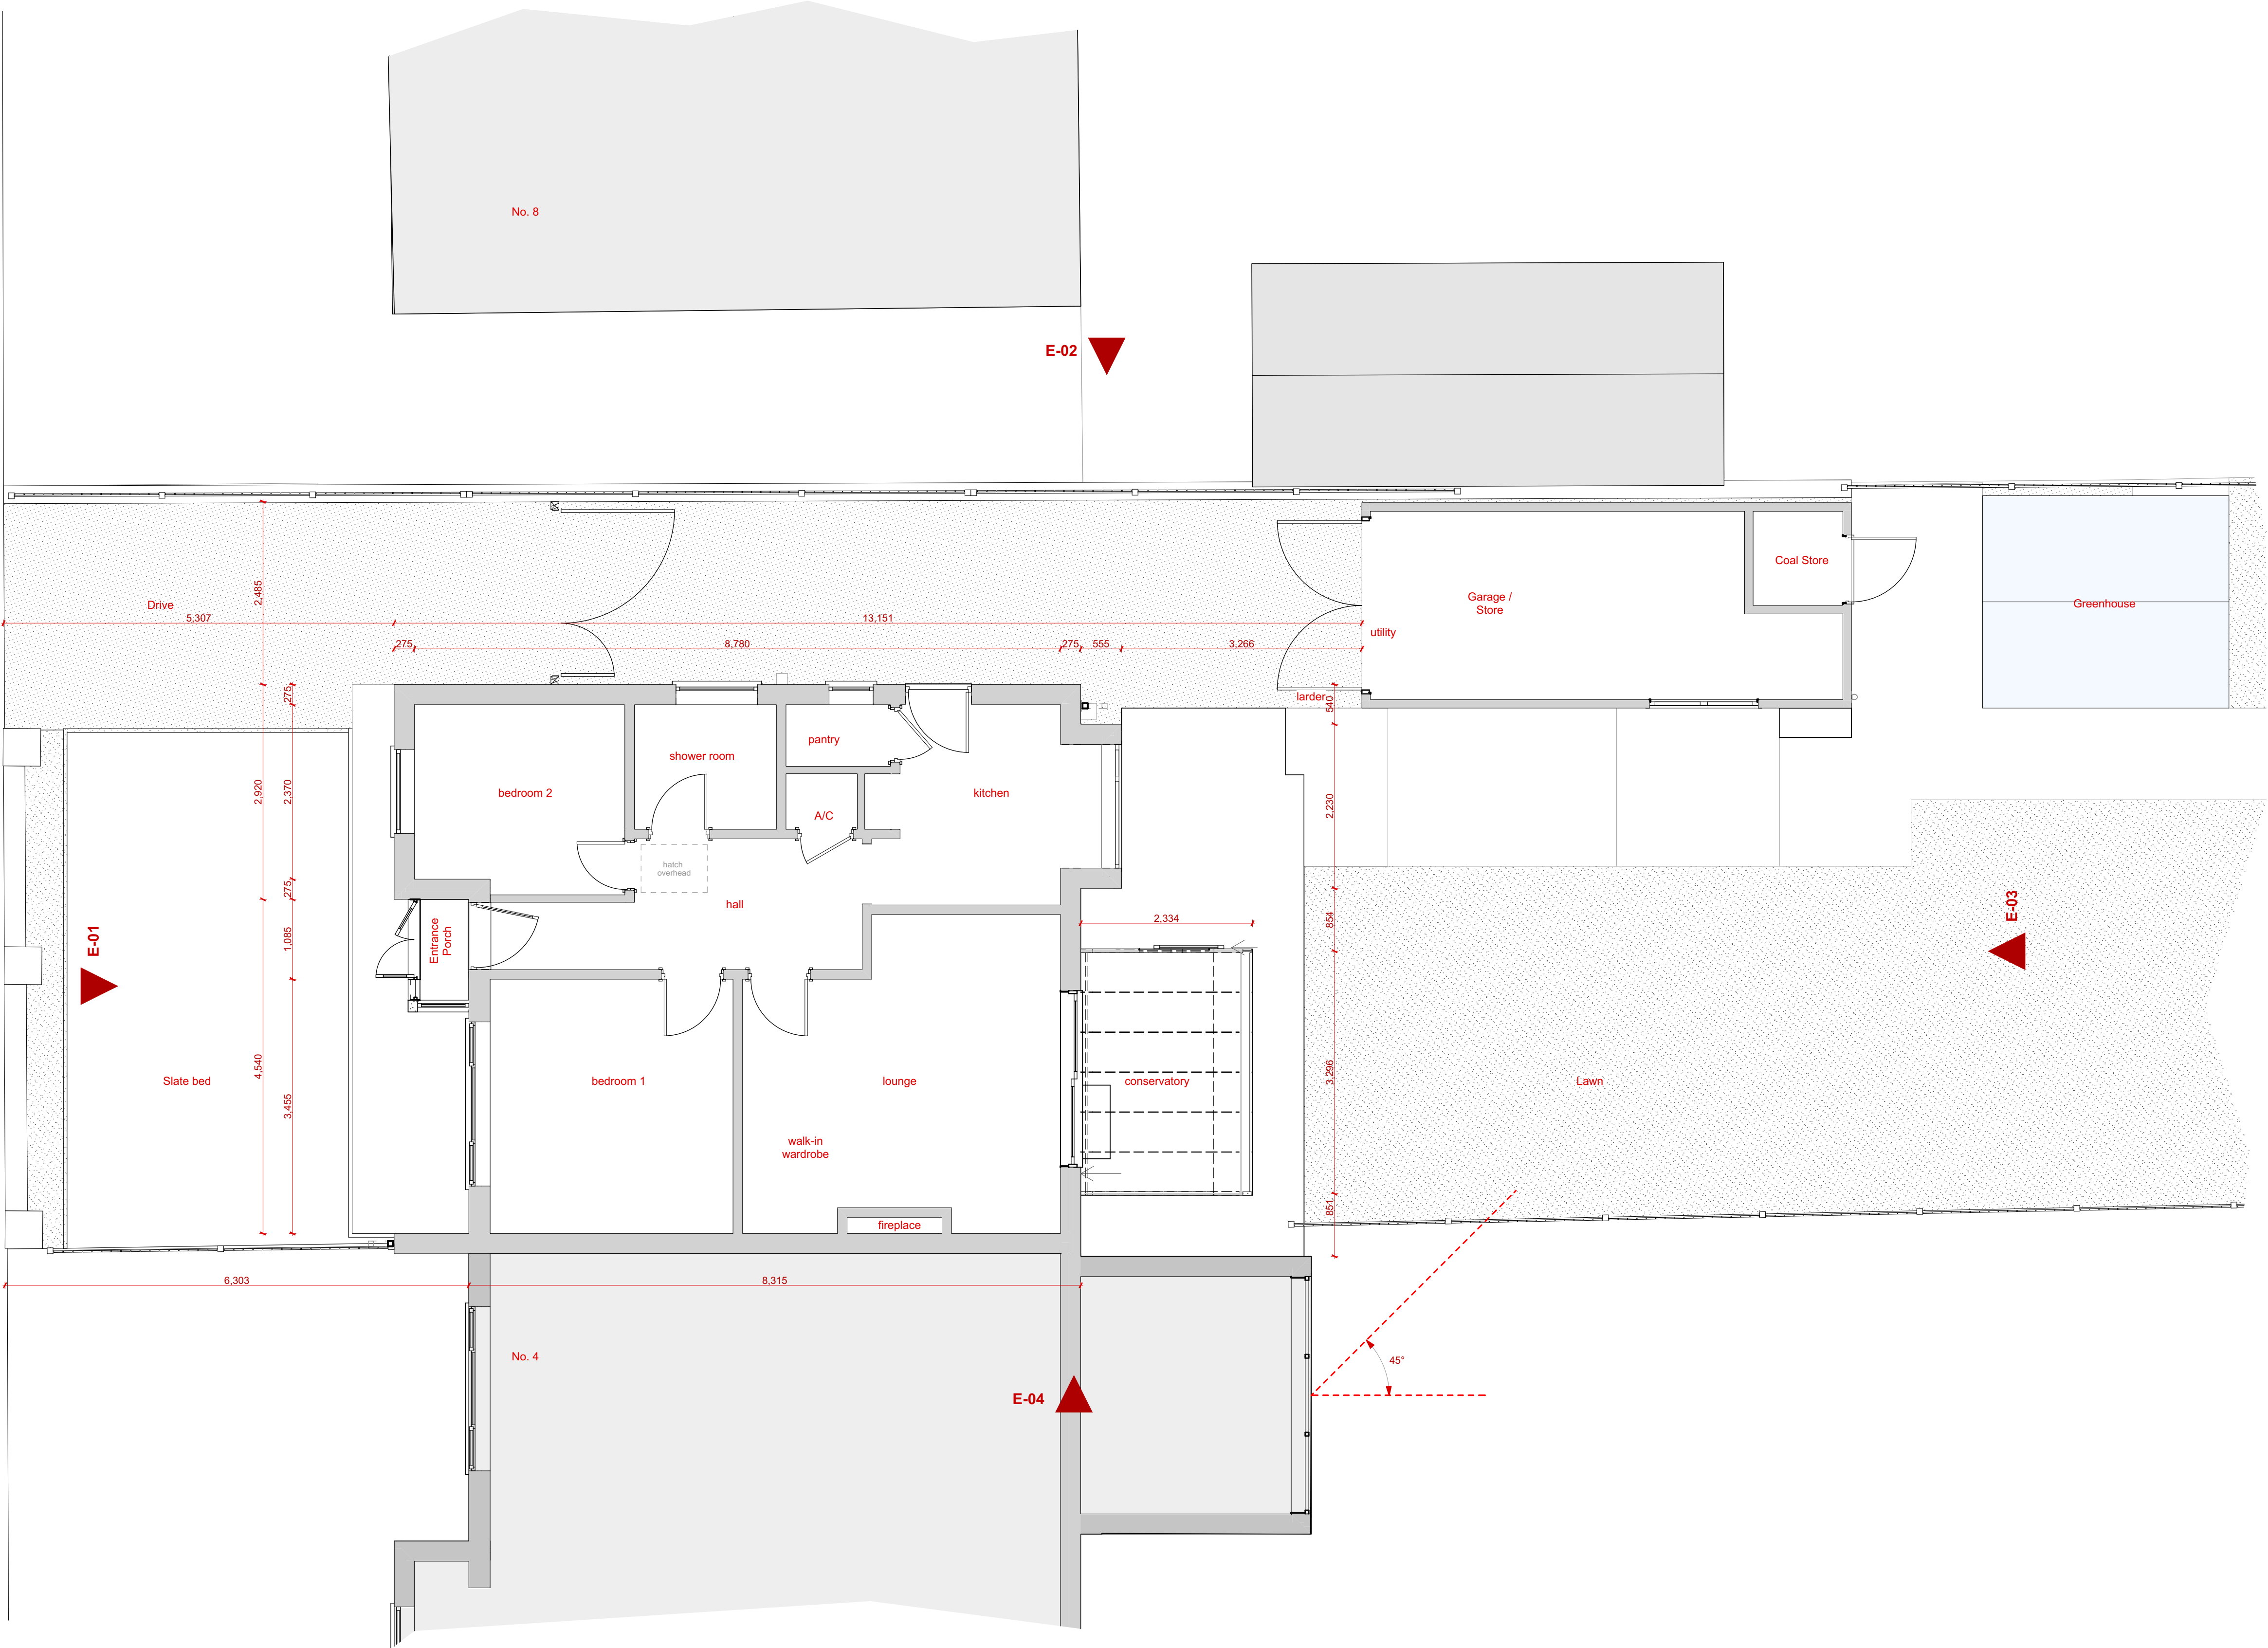

ID: S1 01 +00 Existing Ground Floor Plan 1:50


This document and its design content is copyright ©. It shall be read in conjunction with all other associated project information including models, specifications, schedules and related consultants documents. Do not scale from documents. All dimensions to be checked on site. Immediately report any discrepancies, errors or omissions on this document to the Originator. If in doubt ASK.

The drawing and information presented here, must not be used in reference to construction purposes and/or submitted as part of any statutory approval other than as part of a Planning Application to the Local Authority.

Any dimensions shown are for drawing and design purposes only and are based on an approximate survey. Measurements required for any other purpose must be checked on site.

This drawing is confidential and all intellectual rights reserved by:
InkDrawn Global Ltd T/A InkDrawn Architecture

© Copyright

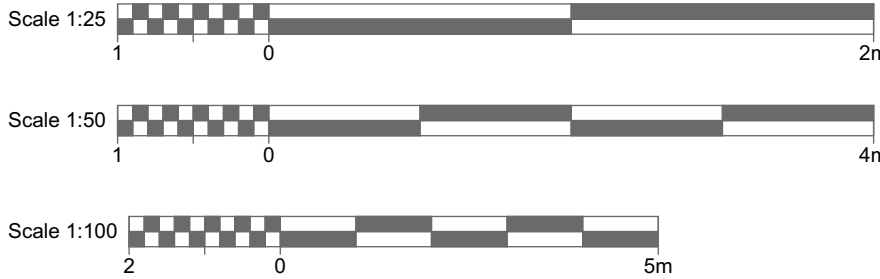

Project Number:
Pr 341

Layout Number:
341 S1 - 03

Drawn by:
DG
Project Director:
DG

First Issue Date:
18/03/26

Project Stage/ Status:
3/ Preparation

Revision: A
08/04/2026
DG

Client:
Mr & Mrs Gandhi

Project Address:
6 Parklands Ave. Groby Leicester LE6 0BL

Layout Sheet Title:
Existing Ground Floor Plan

Layout Sheet Print Size:
A1

Layout Purpose:
Planning Approval

Additional Notes:



Key:



ID: E-01 Existing Front Elevation 1:50



ID: E-02 Existing Side View (NE) 1:50

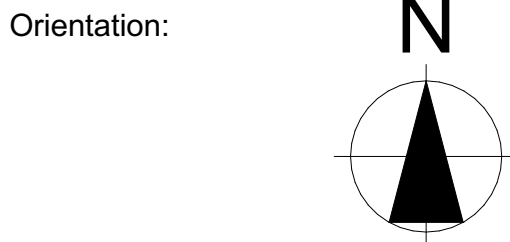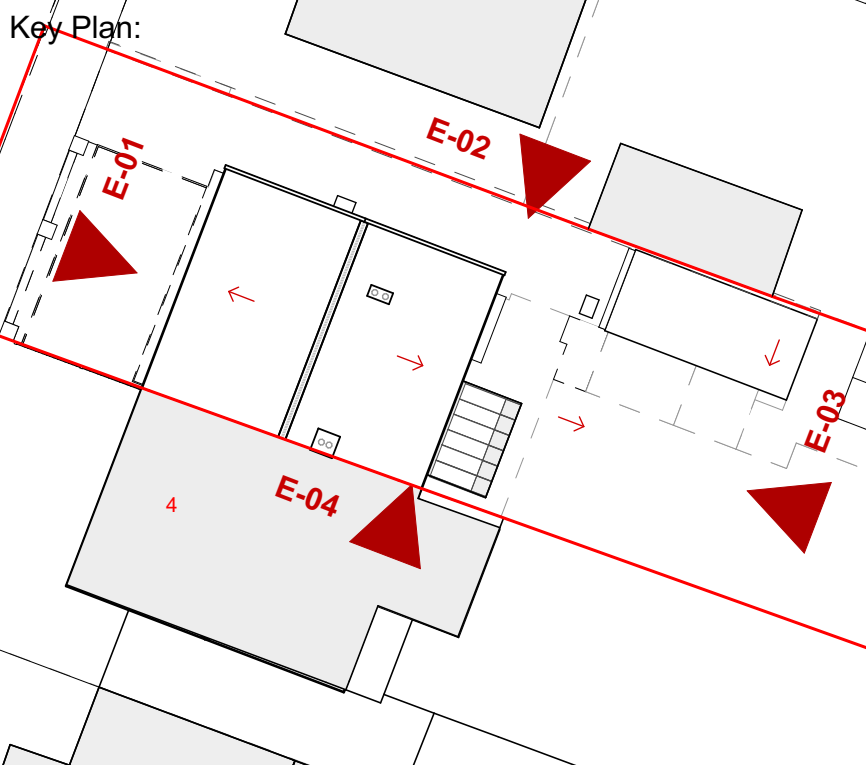


This document and its design content is copyright ©. It shall be read in conjunction with all other associated project information including models, specifications, schedules and related consultants documents. Do not scale from documents. All dimensions to be checked on site. Immediately report any discrepancies, errors or omissions on this document to the Originator. If in doubt ASK.

The drawing and information presented here, must not be used in reference to construction purposes and/or submitted as part of any statutory approval other than as part of a Planning Application to the Local Authority.

Any dimensions shown are for drawing and design purposes only and are based on an approximate survey. Measurements required for any other purpose must be checked on site.

This drawing is confidential and all intellectual rights reserved by:
InkDrawn Global Ltd T/A InkDrawn Architecture

© Copyright

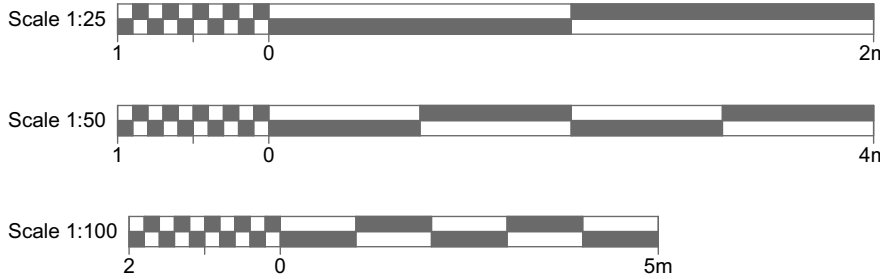

Project Number:
Pr 341

Layout Number:
341 S1 - 05

Drawn by:
DG
Project Director:
DG

First Issue Date:
18/03/26

Project Stage/ Status:
3/ Preparation

Revision: A
08/04/2026
DG

Client:
Mr & Mrs Gandhi

Project Address:
6 Parklands Ave. Groby Leicester LE6 0BL

Layout Sheet Title:
Existing Elevations_1

Layout Sheet Print Size:
A1

inkDRAWN
ARCHITECTURE

Windermere House, 47 New Walk, Leicester, LE1 6TE
0116 2555114 www.inkdrawn.com mail@inkdrawn.com


Layout Purpose:
Planning Approval

Additional Notes:


Key:



ID: E-03 Existing Rear Elevation 1:50

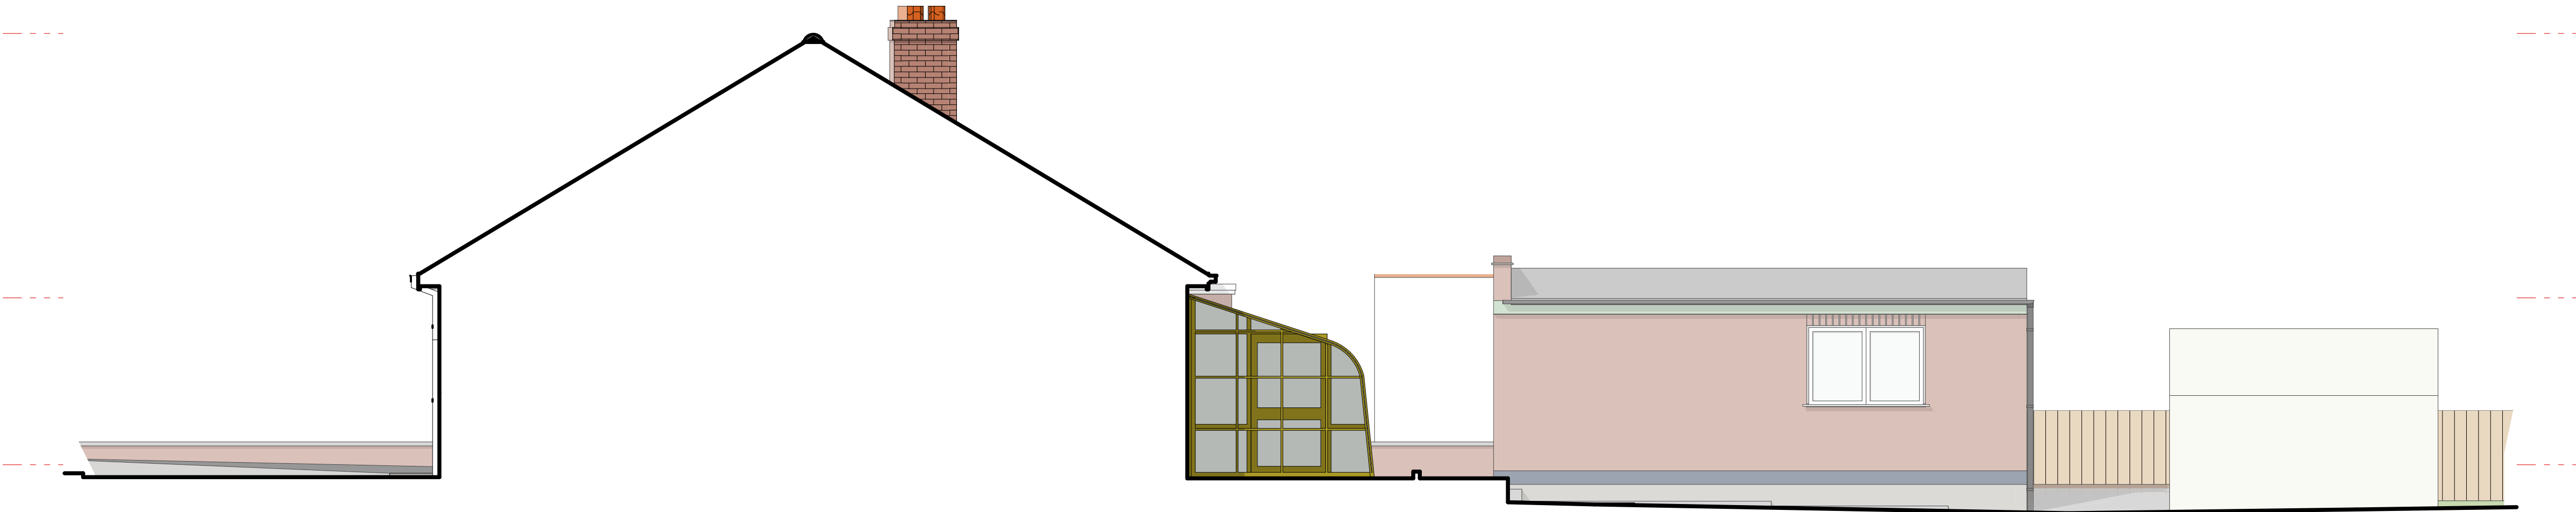

ID: E-04 Existing Side View (SW) 1:50

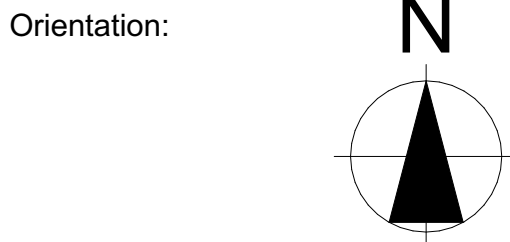


This document and its design content is copyright ©. It shall be read in conjunction with all other associated project information including models, specifications, schedules and related consultants documents. Do not scale from documents. All dimensions to be checked on site. Immediately report any discrepancies, errors or omissions on this document to the Originator. If in doubt ASK.

The drawing and information presented here, must not be used in reference to construction purposes and/or submitted as part of any statutory approval other than as part of a Planning Application to the Local Authority.

Any dimensions shown are for drawing and design purposes only and are based on an approximate survey. Measurements required for any other purpose must be checked on site.

This drawing is confidential and all intellectual rights reserved by:
InkDrawn Global Ltd T/A InkDrawn Architecture

© Copyright

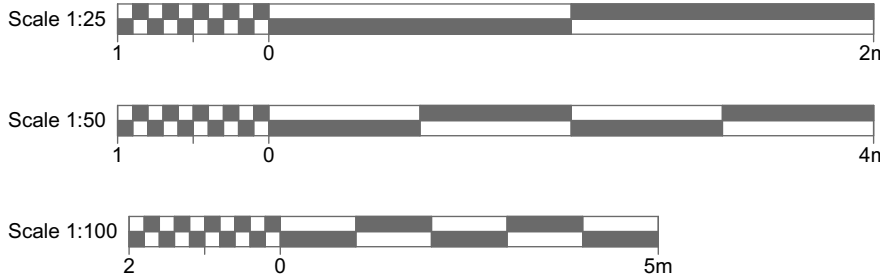

Project Number:
Pr 341

Layout Number:
341 S1 - 06

Drawn by:
DG
Project Director:
DG

First Issue Date:
18/03/26

Project Stage/ Status:
3/ Preparation

Revision: A
08/04/2026
DG

Client:
Mr & Mrs Gandhi

Project Address:
6 Parklands Ave. Groby Leicester LE6 0BL

Layout Sheet Title:
Existing Elevations_2

Layout Sheet Print Size:
A1

inkDRAWN
ARCHITECTURE

Windermere House, 47 New Walk, Leicester, LE1 6TE
0116 2555114 www.inkdrawn.com mail@inkdrawn.com