


Layout Purpose:
Planning Approval

Additional Notes:

Key:


Key Plan:

Orientation:

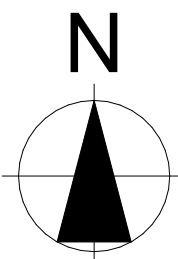


inkDRAWN
ARCHITECTURE

Windermere House, 47 New Walk, Leicester, LE1 6TE
0116 2555114 www.inkdrawn.com mail@inkdrawn.com

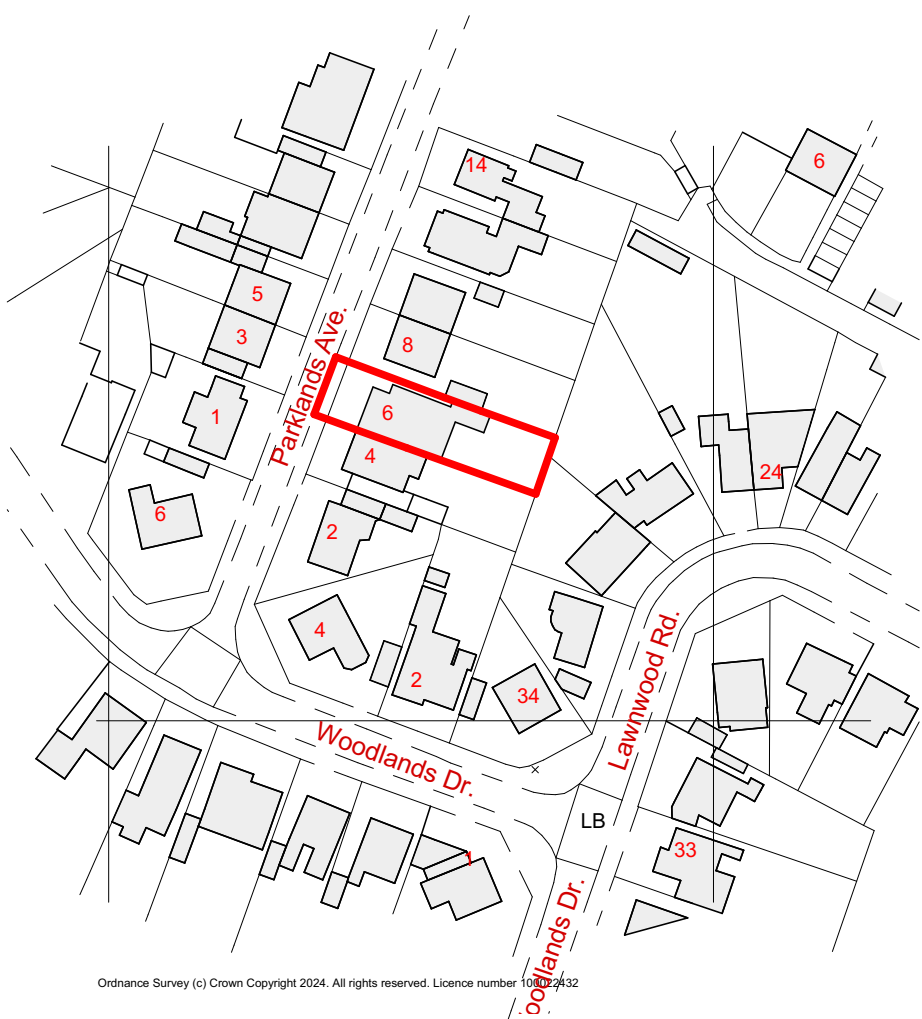

ID: S3 00 Site Location Proposed 1:1250

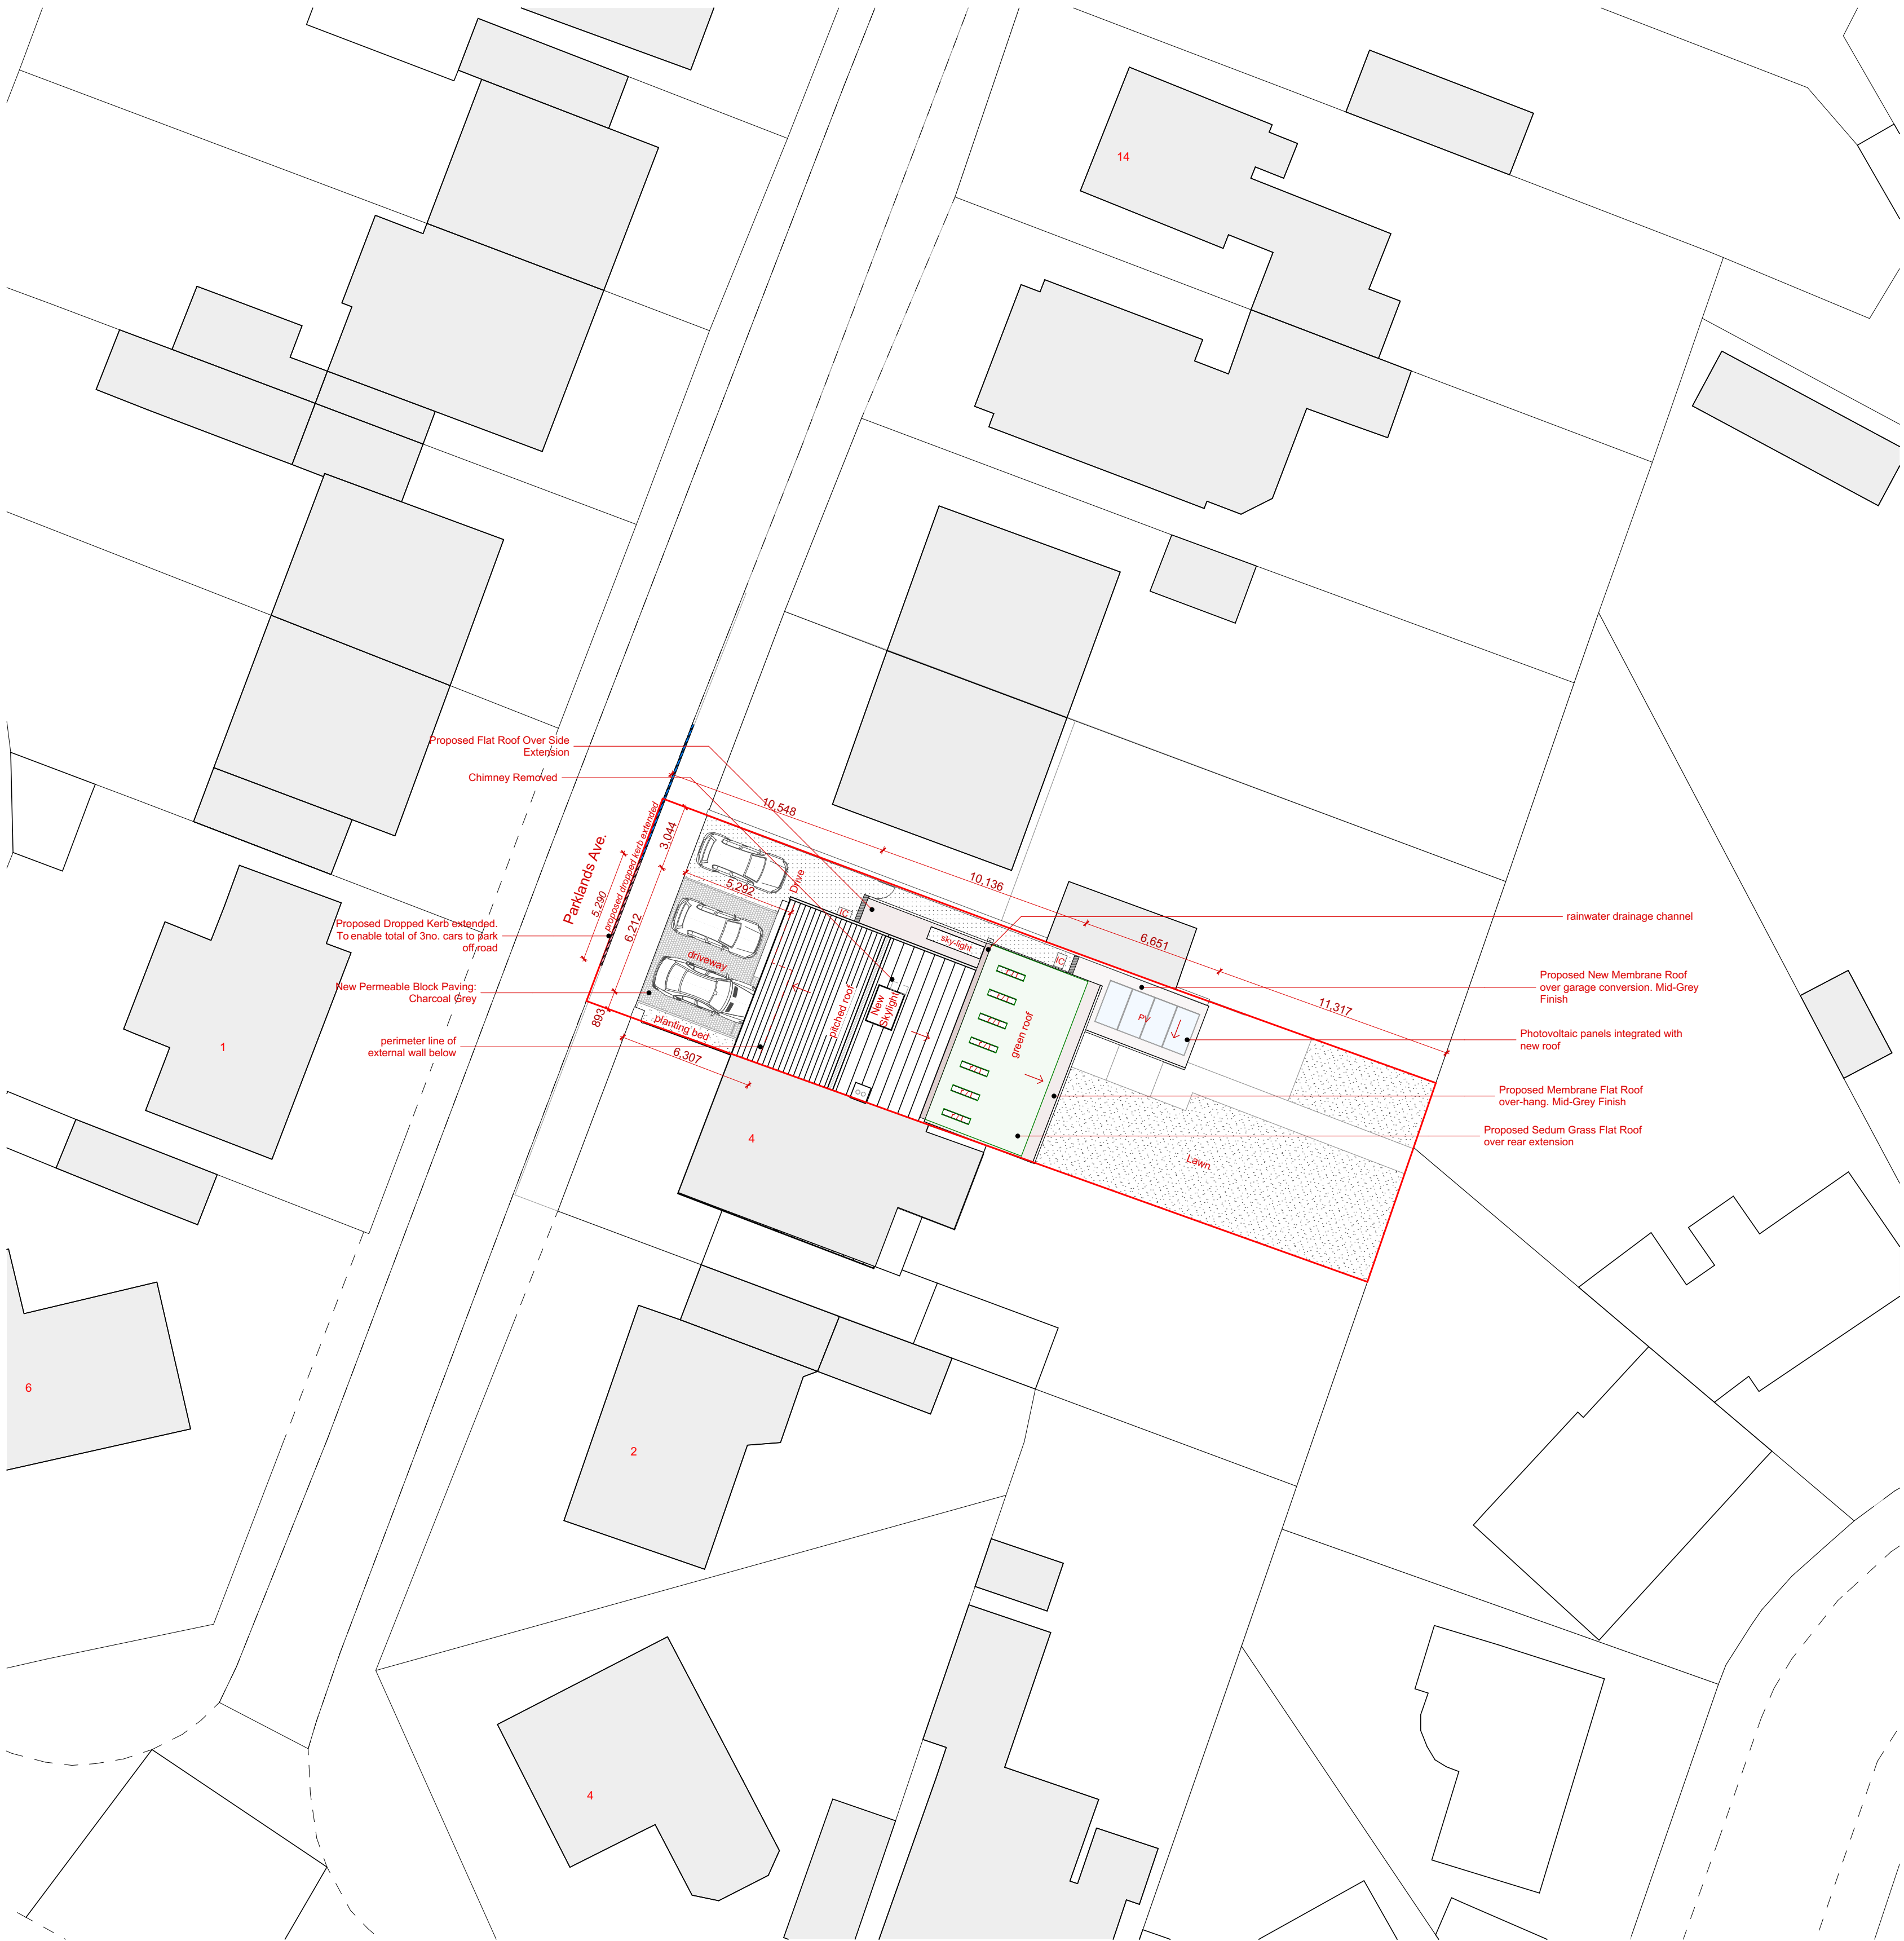

ID: S3 01 +03 Proposed Site Layout 1:200


This document and its design content is copyright ©. It shall be read in conjunction with all other associated project information including models, specifications, schedules and related consultants documents. Do not scale from documents. All dimensions to be checked on site. Immediately report any discrepancies, errors or omissions on this document to the Originator. If in doubt ASK.

The drawing and information presented here, must not be used in reference to construction purposes and/or submitted as part of any statutory approval other than as part of a Planning Application to the Local Authority.

Any dimensions shown are for drawing and design purposes only and are based on an approximate survey. Measurements required for any other purpose must be checked on site.

This drawing is confidential and all intellectual rights reserved by:
InkDrawn Global Ltd T/A InkDrawn Architecture

© Copyright

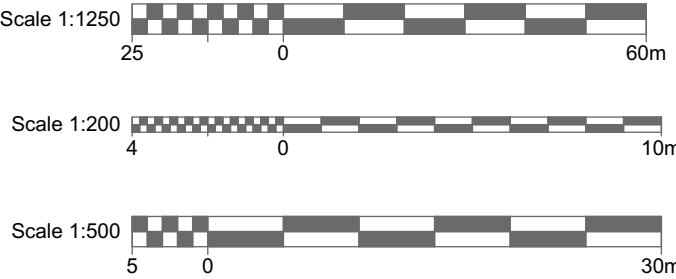

Project Number:
Pr 341

Layout Number:
341 S3 - 01

Drawn by:
DG
Project Director:
DG

First Issue Date:
31/03/2026

Project Stage/ Status:
3/ Spatial Design

Revision: A
08/04/2026
DG

Client:
Mr & Mrs Gandhi

Project Address:
6 Parklands Ave. Groby Leicester LE6 0BL

Layout Sheet Title:
Proposed Site Plans

Layout Sheet Print Size:
A1


Layout Purpose:
Planning Approval

Additional Notes:

Key:

Key Plan:

Orientation:

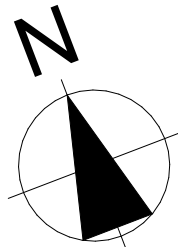

inkDRAWN
ARCHITECTURE

Windermere House, 47 New Walk, Leicester, LE1 6TE
0116 2555114 www.inkdrawn.com mail@inkdrawn.com




ID: S3 01 +00 Proposed Ground Floor Plan 1:50

This document and its design content is copyright ©. It shall be read in conjunction with all other associated project information including models, specifications, schedules and related consultants documents. Do not scale from documents. All dimensions to be checked on site. Immediately report any discrepancies, errors or omissions on this document to the Originator. If in doubt ASK.

The drawing and information presented here, must not be used in reference to construction purposes and/or submitted as part of any statutory approval other than as part of a Planning Application to the Local Authority.

Any dimensions shown are for drawing and design purposes only and are based on an approximate survey. Measurements required for any other purpose must be checked on site.

This drawing is confidential and all intellectual rights reserved by:
InkDrawn Global Ltd T/A InkDrawn Architecture
© Copyright

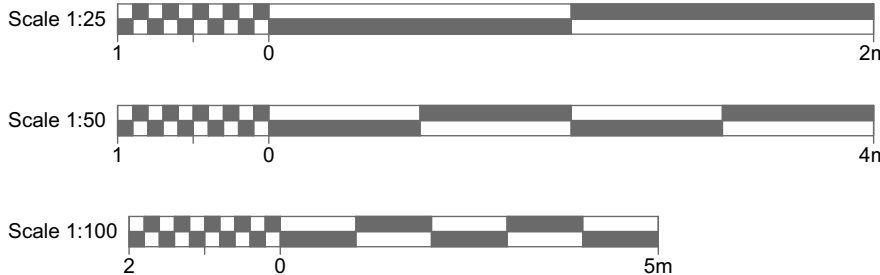

Project Number:
Pr 341

Layout Number:
341 S3 - 02

Drawn by:
DG
Project Director:
DG

First Issue Date:
31/03/26

Project Stage/ Status:
3/ Spatial Design

Revision: A
08/04/2026
DG

Client:
Mr & Mrs Gandhi

Project Address:
6 Parklands Ave. Groby Leicester LE6 0BL

Layout Sheet Title:
Proposed Ground Floor Plan

Layout Sheet Print Size:
A1


Layout Purpose:
Planning Approval

Additional Notes:

Key:


Key Plan:

Orientation:

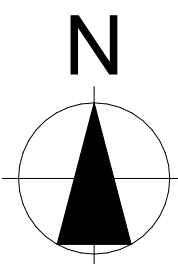


inkDRAWN
ARCHITECTURE

Windermere House, 47 New Walk, Leicester, LE1 6TE
0116 2555114 www.inkdrawn.com mail@inkdrawn.com

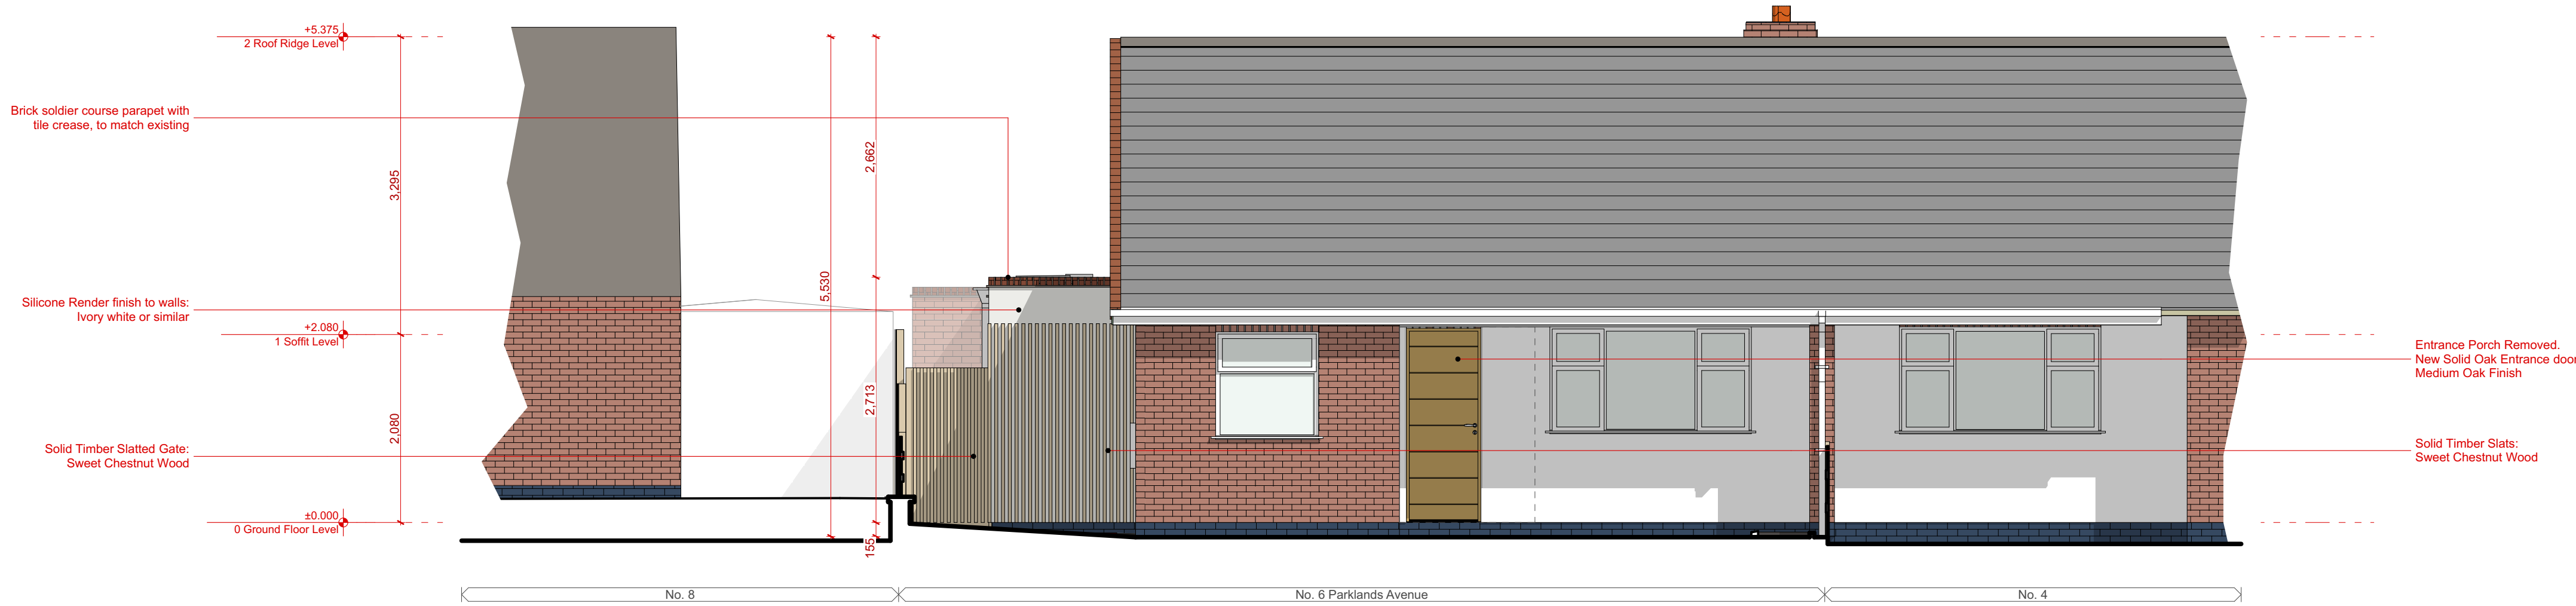

ID: E-01 Proposed Front Elevation 1:50

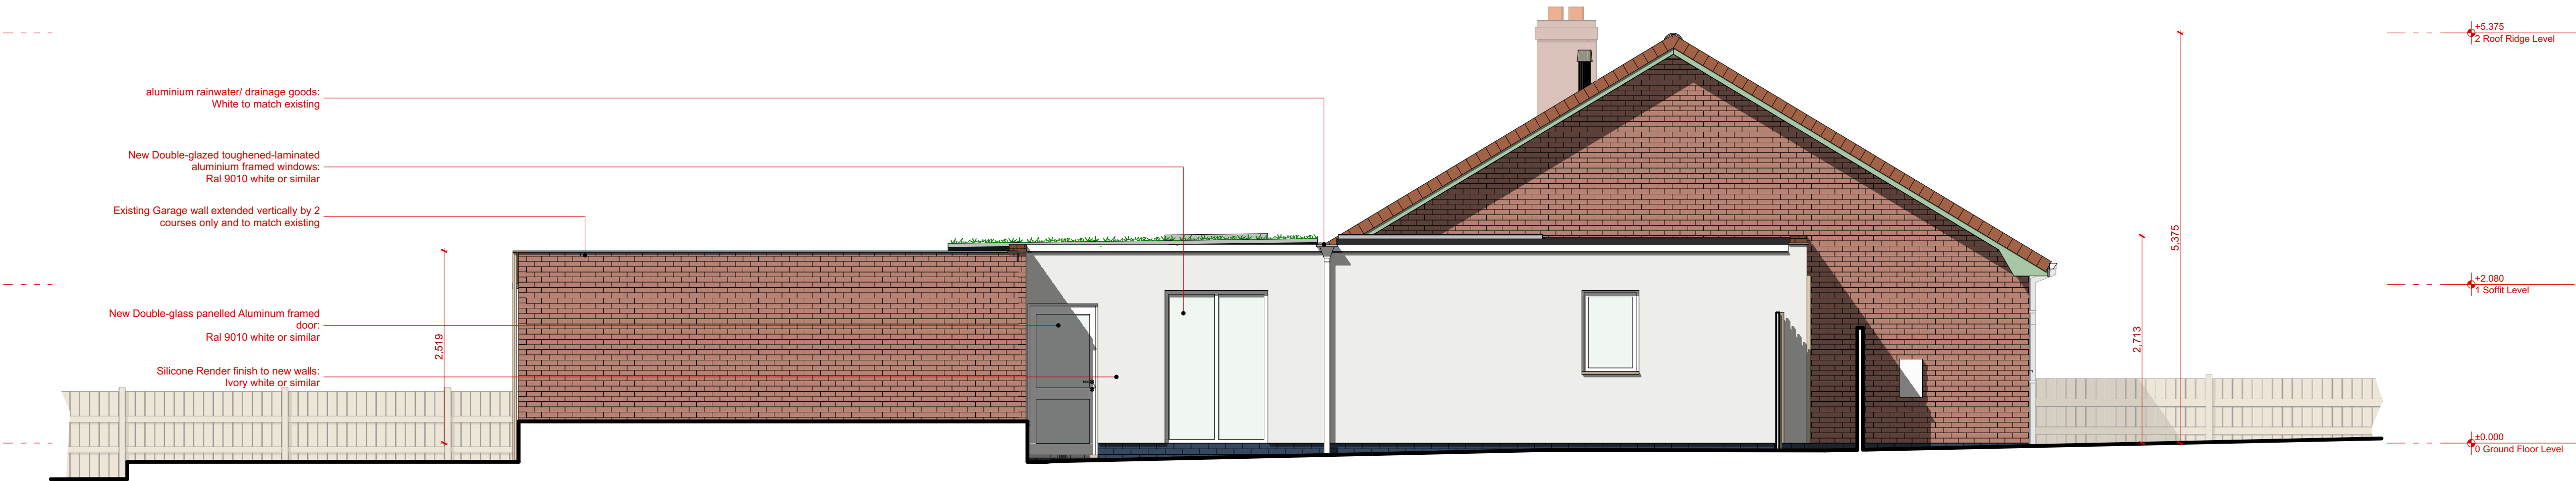

ID: E-02 Proposed Side View (NE) 1:50


This document and its design content is copyright ©. It shall be read in conjunction with all other associated project information including models, specifications, schedules and related consultants documents. Do not scale from documents. All dimensions to be checked on site. Immediately report any discrepancies, errors or omissions on this document to the Originator. If in doubt ASK.

The drawing and information presented here, must not be used in reference to construction purposes and/or submitted as part of any statutory approval other than as part of a Planning Application to the Local Authority.

Any dimensions shown are for drawing and design purposes only and are based on an approximate survey. Measurements required for any other purpose must be checked on site.

This drawing is confidential and all intellectual rights reserved by:
InkDrawn Global Ltd T/A InkDrawn Architecture

© Copyright

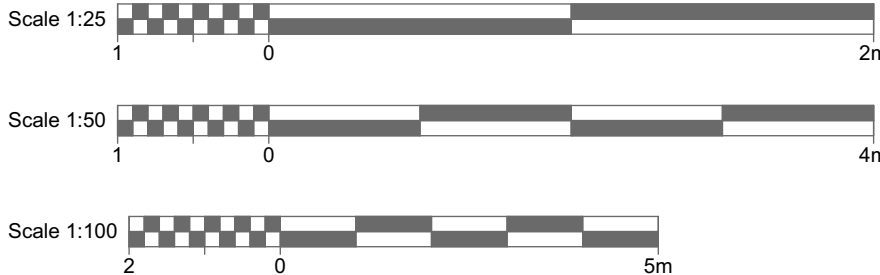

Project Number:
Pr 341

Layout Number:
341 S3 - 04

Drawn by:
DG
Project Director:
DG

First Issue Date:
31/03/26

Project Stage/ Status:
3/ Spatial Design

Revision: A
08/04/2026
DG

Client:
Mr & Mrs Gandhi

Project Address:
6 Parklands Ave. Groby Leicester LE6 0BL



Layout Sheet Title:
Proposed Elevations_1

Layout Sheet Print Size:
A1


Layout Purpose:
Planning Approval

Additional Notes:


Key:

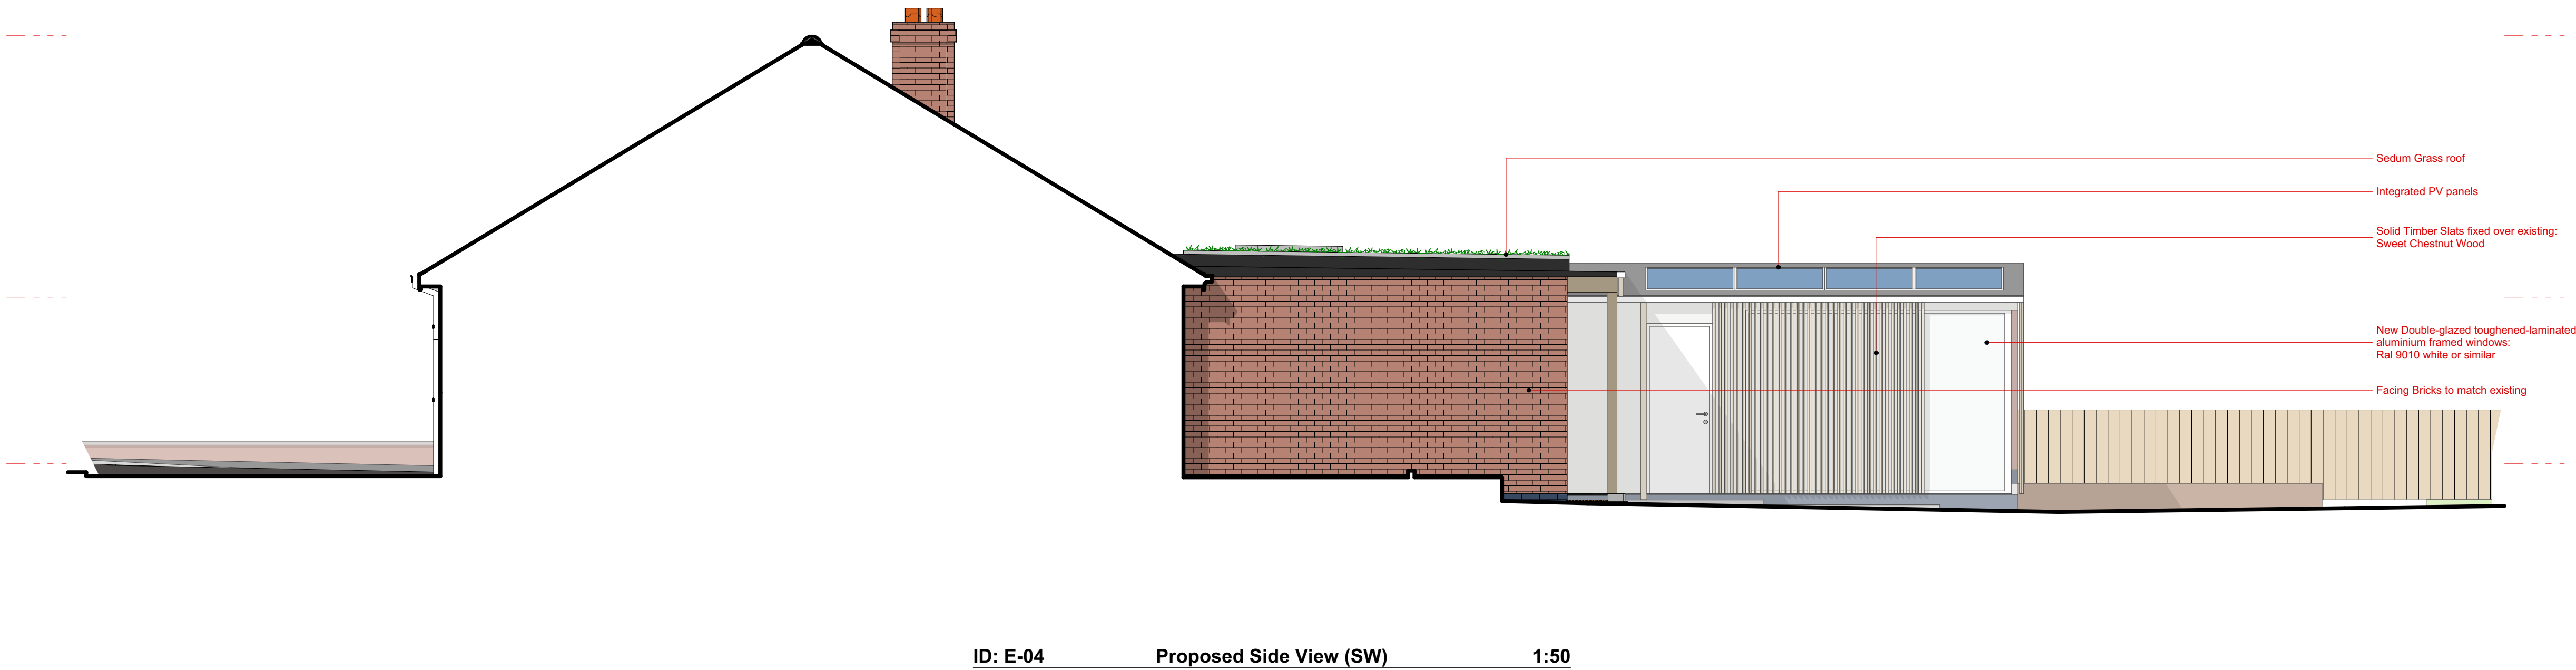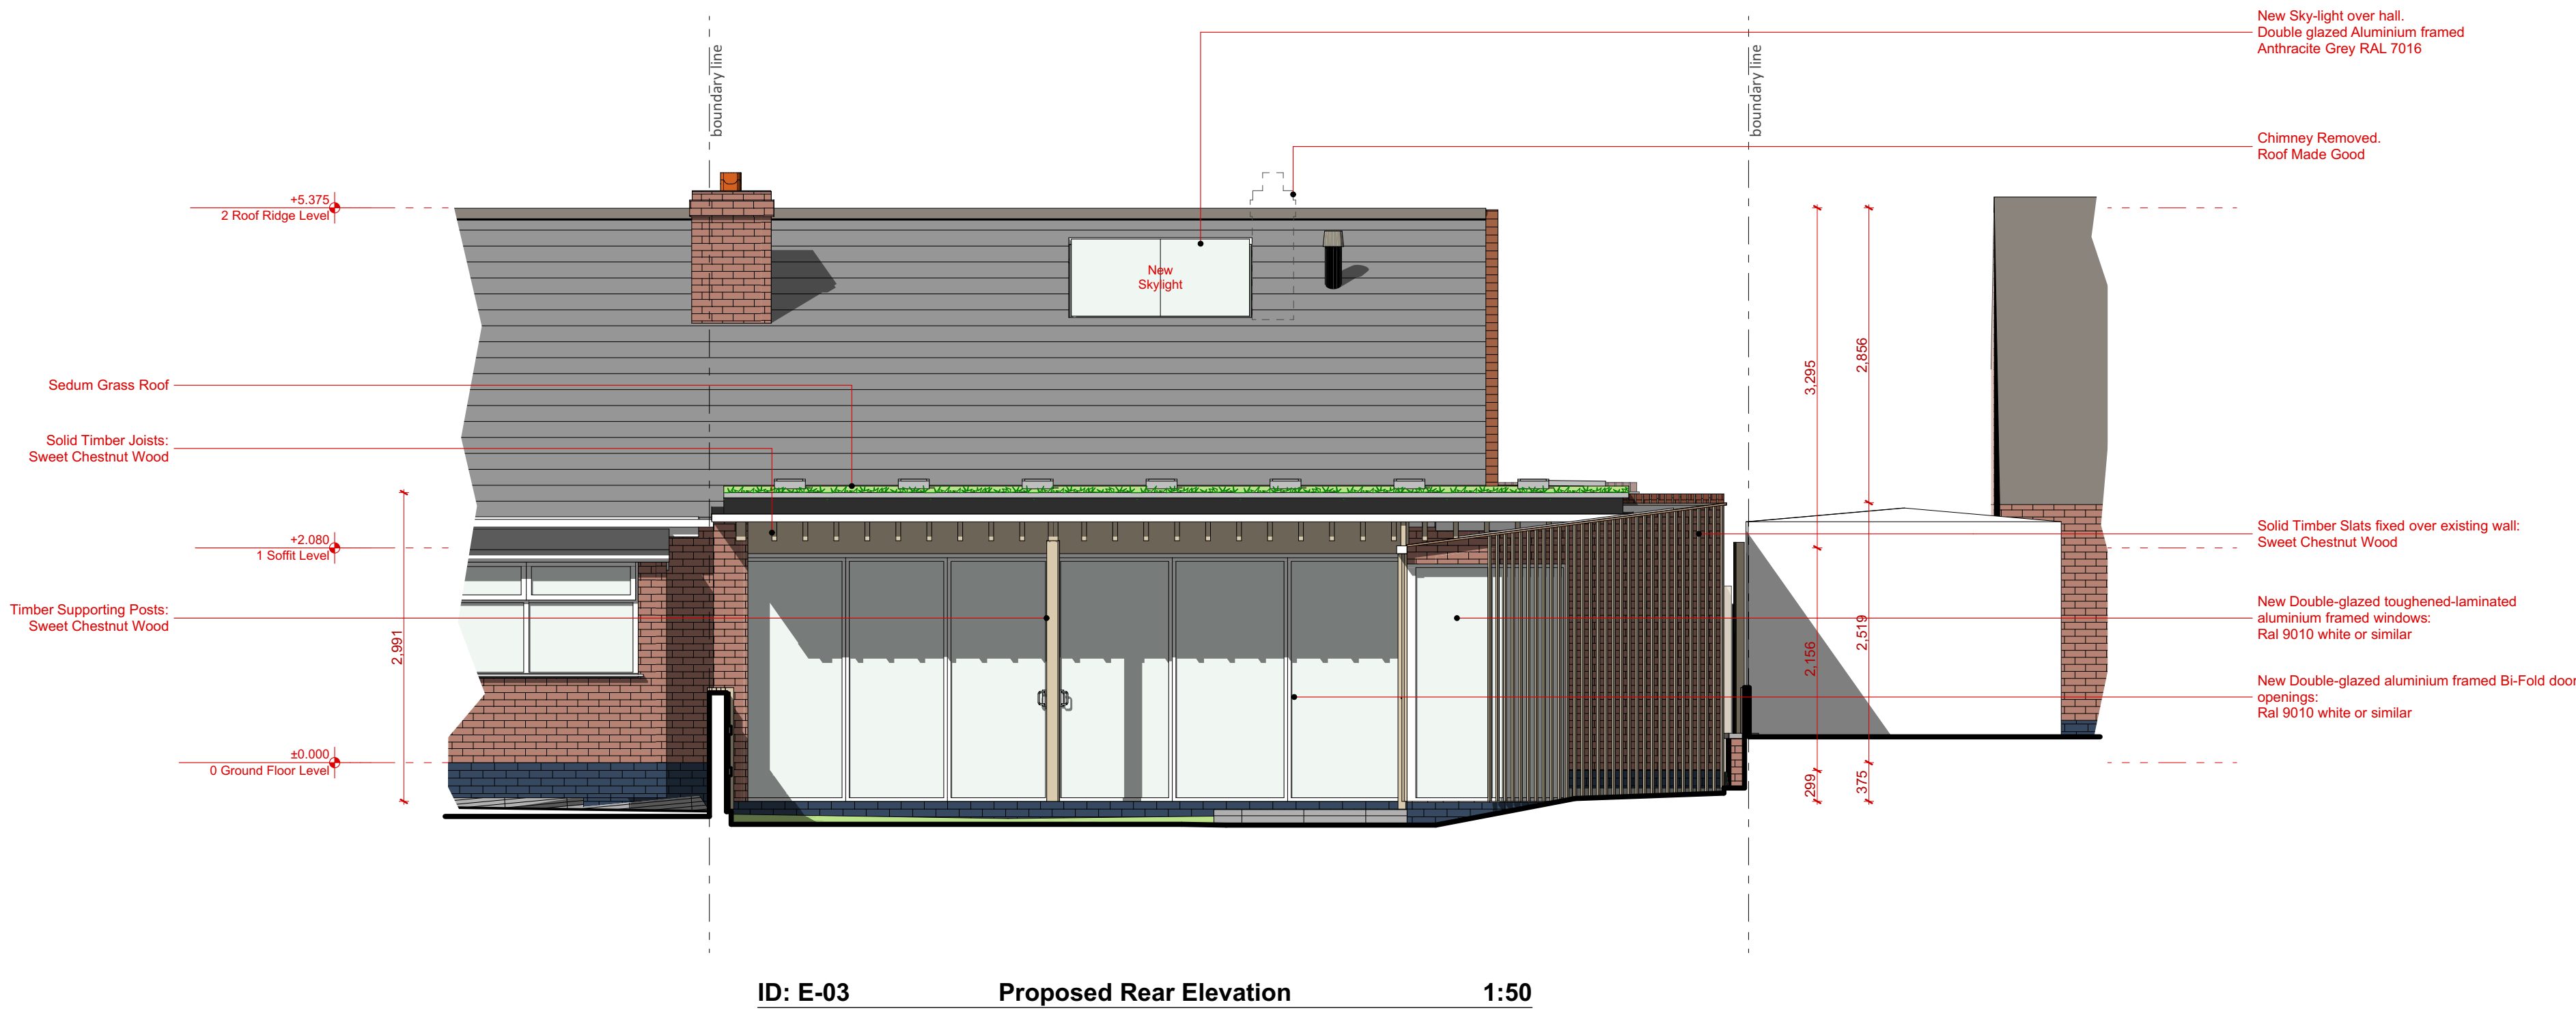

Key Plan:

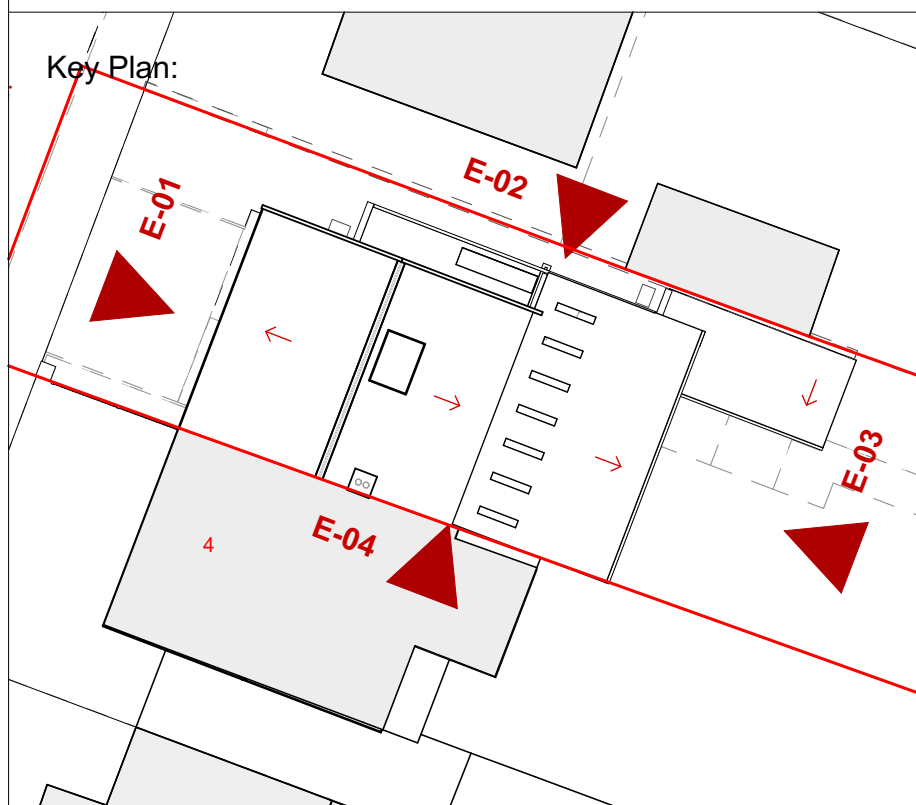

Orientation:

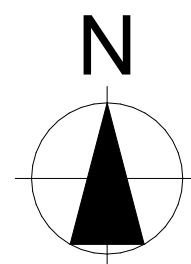


This document and its design content is copyright ©. It shall be read in conjunction with all other associated project information including models, specifications, schedules and related consultants documents. Do not scale from documents. All dimensions to be checked on site. Immediately report any discrepancies, errors or omissions on this document to the Originator. If in doubt ASK.

The drawing and information presented here, must not be used in reference to construction purposes and/or submitted as part of any statutory approval other than as part of a Planning Application to the Local Authority.

Any dimensions shown are for drawing and design purposes only and are based on an approximate survey. Measurements required for any other purpose must be checked on site.

This drawing is confidential and all intellectual rights reserved by:
InkDrawn Global Ltd T/A InkDrawn Architecture

© Copyright

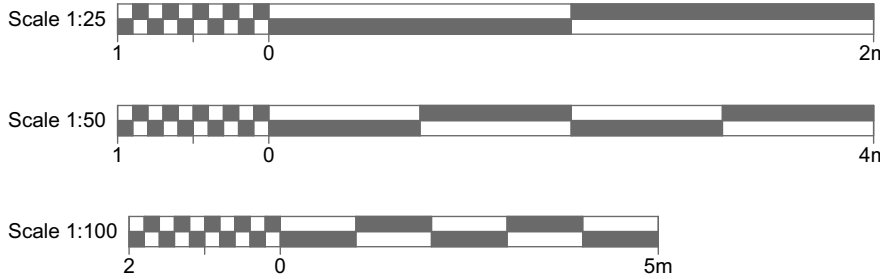

Project Number:
Pr 341

Layout Number:
341 S3 - 05

Drawn by:
DG
Project Director:
DG

First Issue Date:
31/03/26

Project Stage/ Status:
3/ Spatial Design

Revision: A
08/04/2026
DG

Client:
Mr & Mrs Gandhi

Project Address:
6 Parklands Ave. Groby Leicester LE6 0BL

Layout Sheet Title:
Proposed Elevations_2

Layout Sheet Print Size:
A1

inkDRAWN
ARCHITECTURE

Windermere House, 47 New Walk, Leicester, LE1 6TE
0116 2555114 www.inkdrawn.com mail@inkdrawn.com