



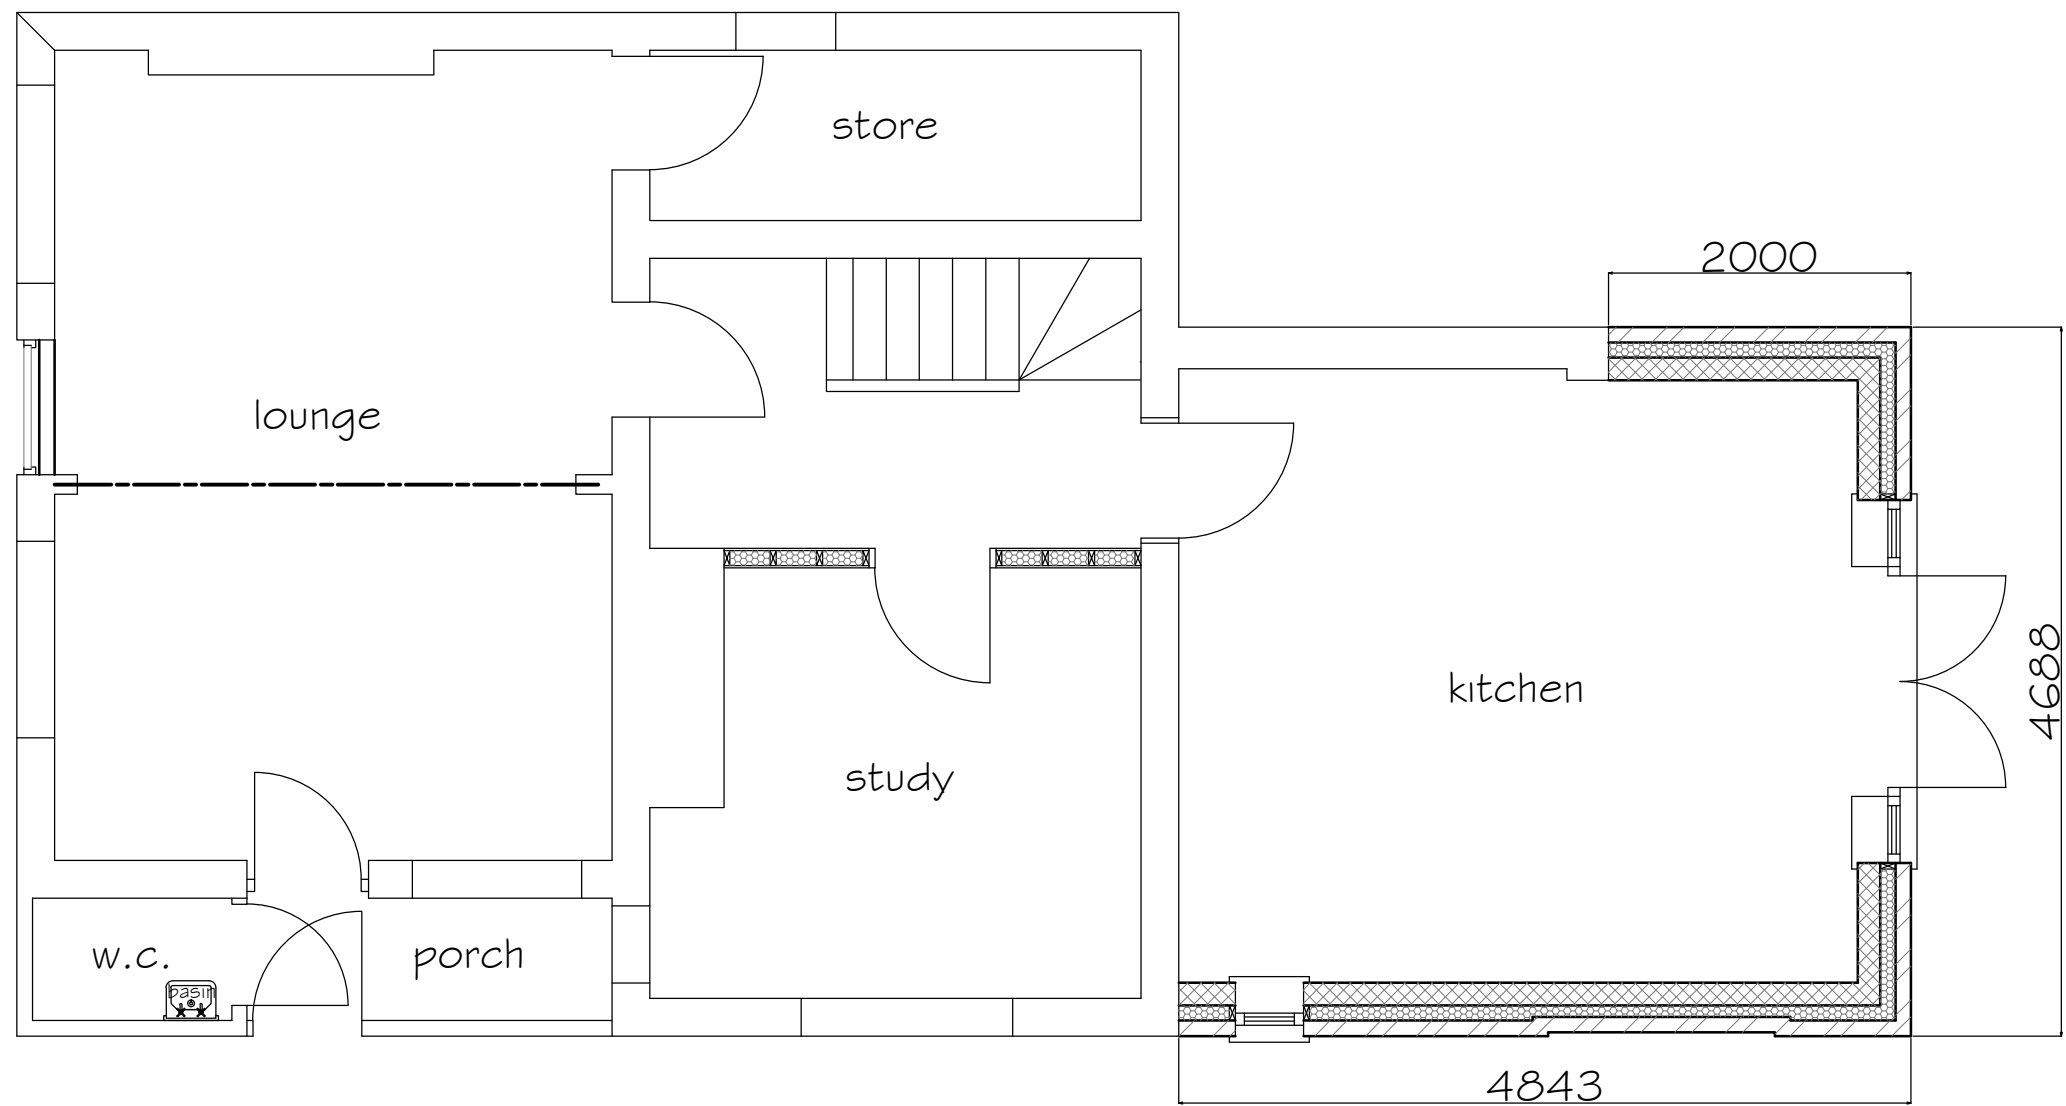

PROPOSED GROUND FLOOR PLAN

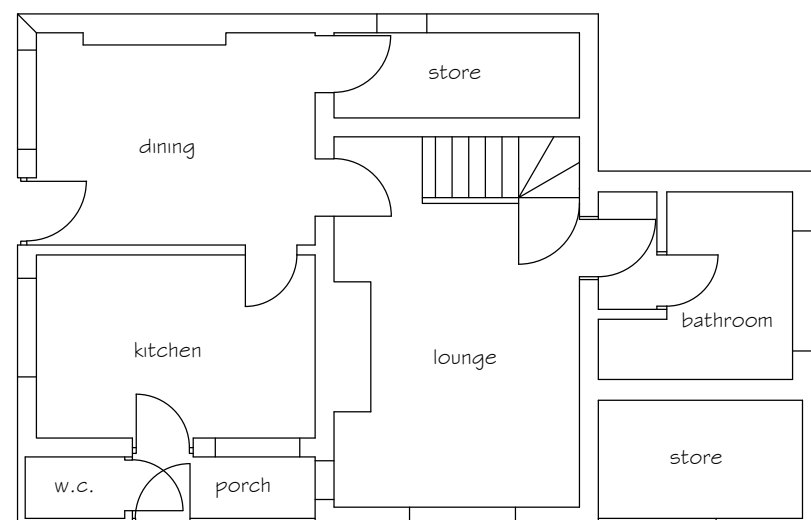

EXISTING GROUND FLOOR PLAN

Proposed Extension and
Alteration at
Rose Cottage
High Street
Stoke Golding
For Mr L West

Drawing Number
23/006/01

Scales
1:50 & 1:100
August 2023