
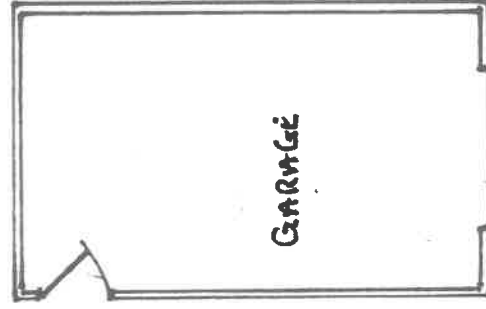


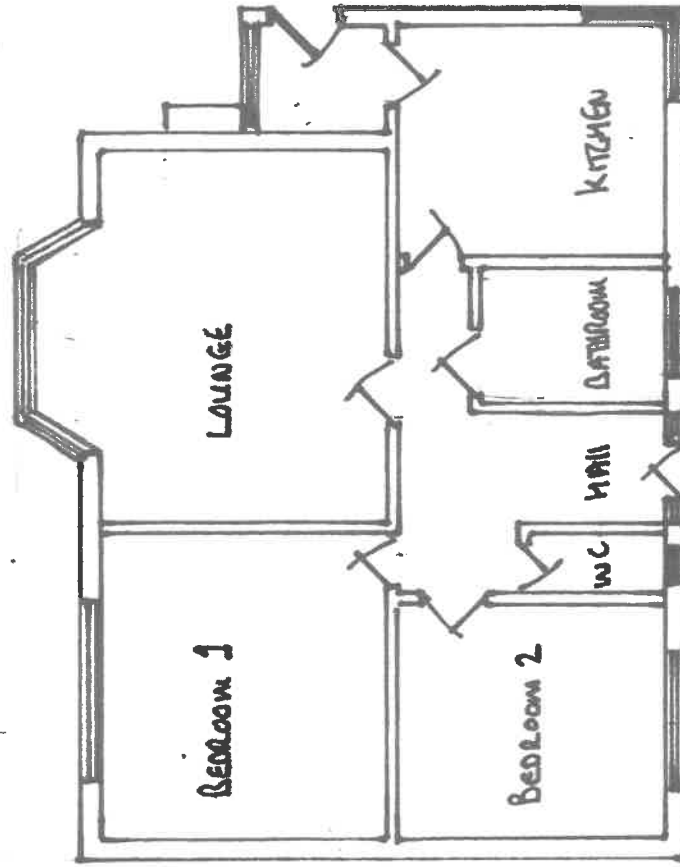

Floor Plan 0 1m 2m 3m

MR & MRS NINNESS 2 STABLETON LANE DROUGHTON CV136HY DATE 1/9/2023

EXISTING FLOOR PLAN DRAWING No: 2 E SCALE 1:100