


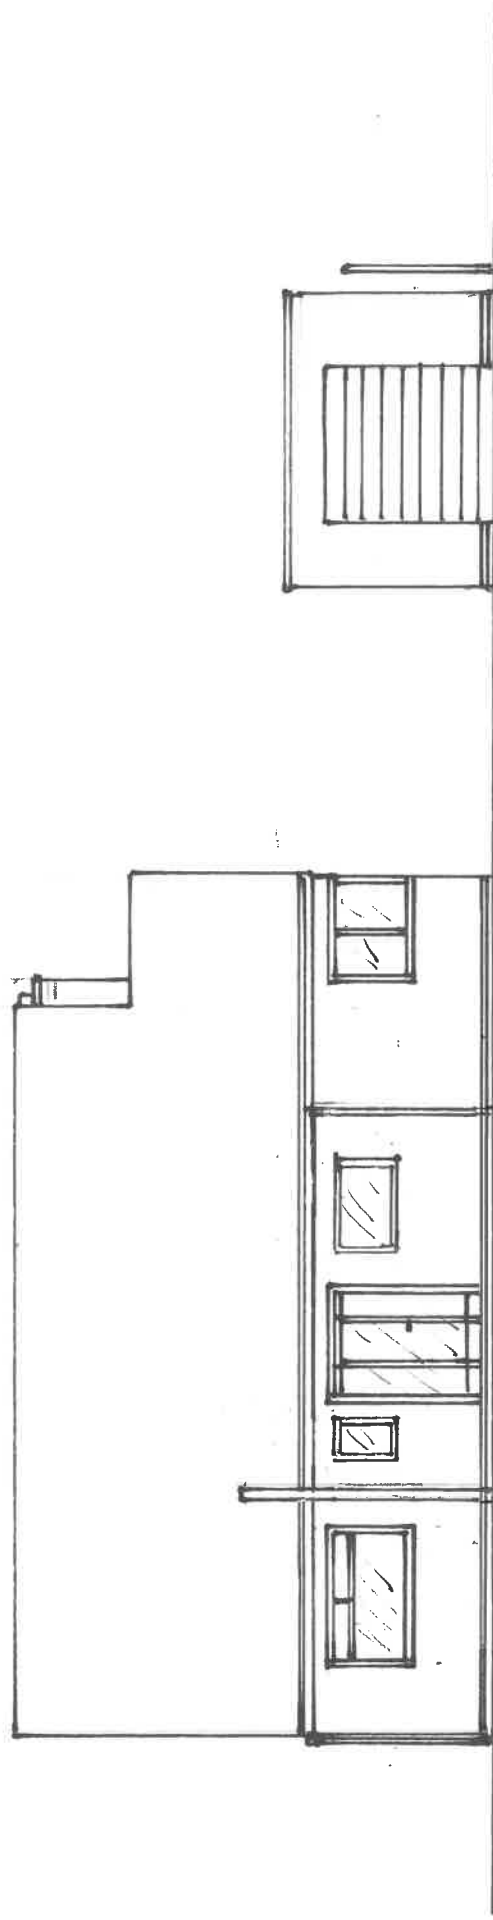

FRONT ELEVATION

0 1 2 3m

MR & MRS NINNNESS

2 STAPLETON LANE DADLINGTON CV13 6HY

DATE 1/9/2023

EXISTING

FRONT

ELEVATION

DRAWING NO: 3E

SCALE 1:100