


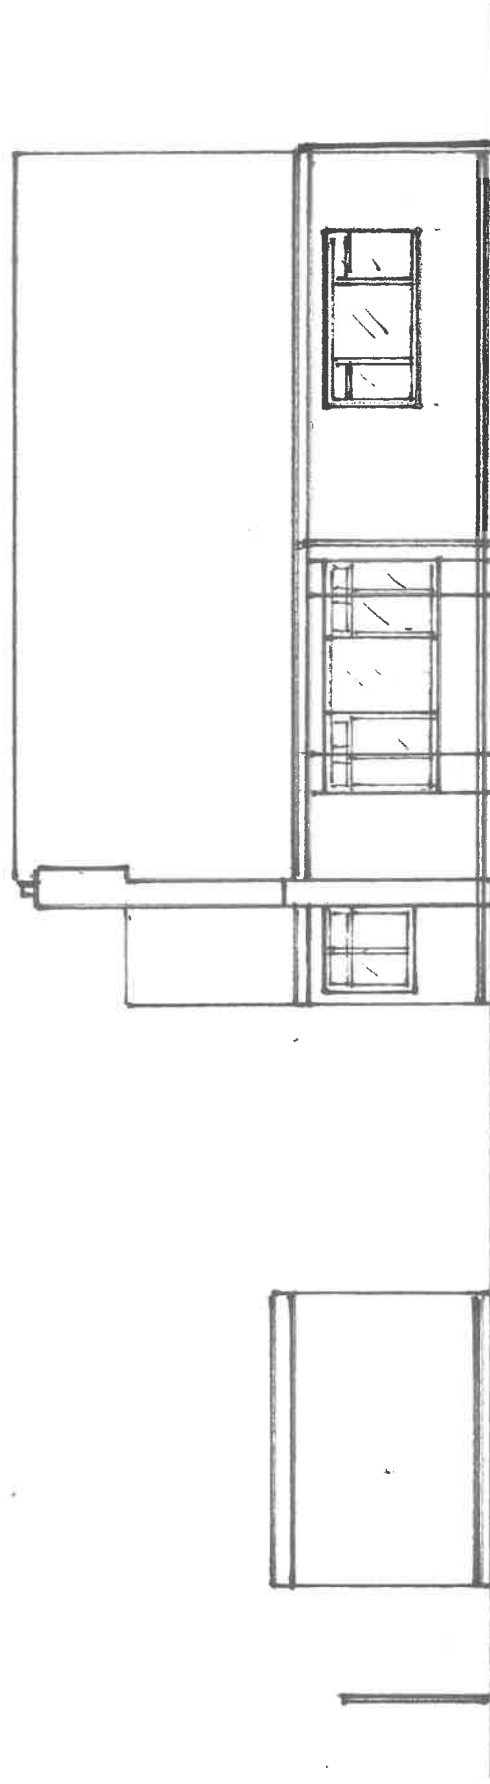

EXISTENCE REAR ELEVATION

0 1m 2m 3m

MIL & MRS NINNESS 2 STAPLETON LANE DADLINGTON CV136HY DATE 1/9/2023

DRAWING NO: 4E SCALE 1:100