



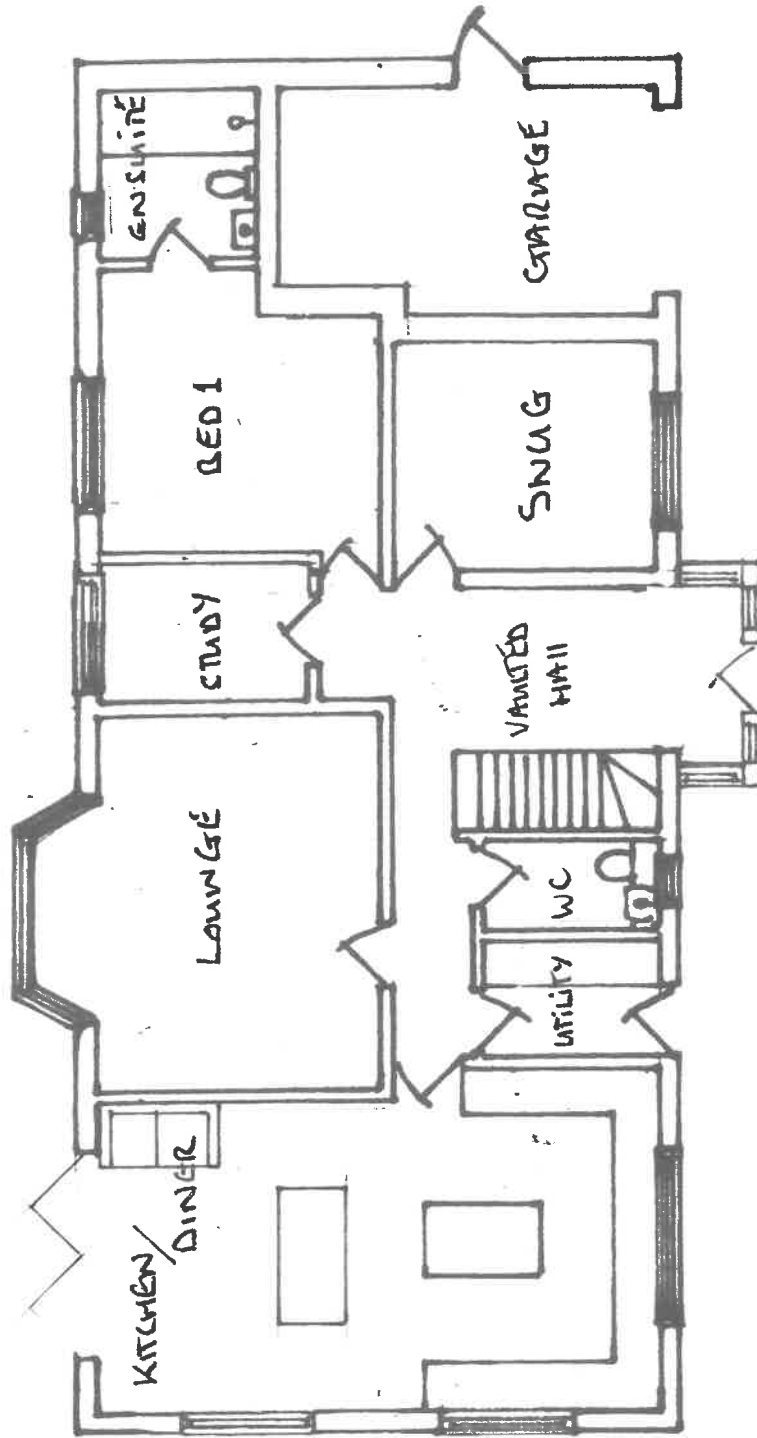

PROPOSED GROUND FLOOR PLAN

DRAWING NO: 1A

 

MR & MRS NINNESS 2 STAPLETON LANE DADLINGTON CV13 6HY DATE 1/9/2023
SCALE 1:100