


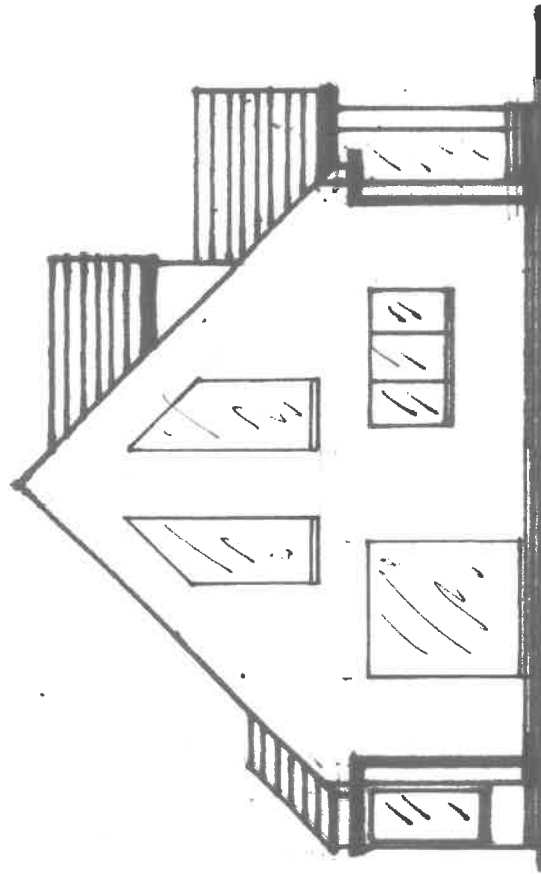

PROPOSED EAST ELEVATION (SIDE)

DRAWING NO: 2 A

MR & MRS NINNESS 2 STAPLETON LANE DUNELINGTON CV13 6HY

DATE 1/9/2013

SCALE 1:100