


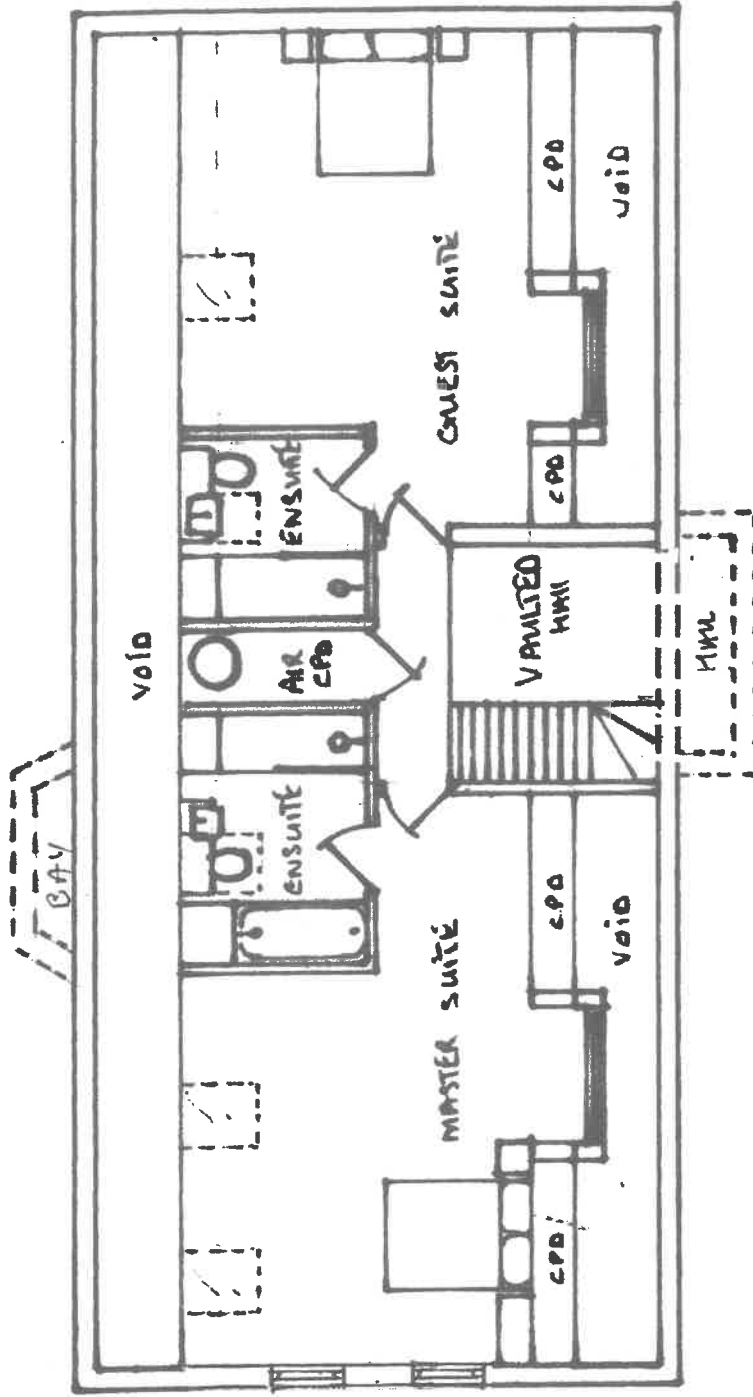

PROPOSED FIRST FLOOR PLAN

MR & MRS NINNESS 2 STAPLETON LANE DADINGTON CV13 6HY

0 m 2m 3m

DRAWING NO: 5 A

DATE 1/9/2023

SCALE 1:100