


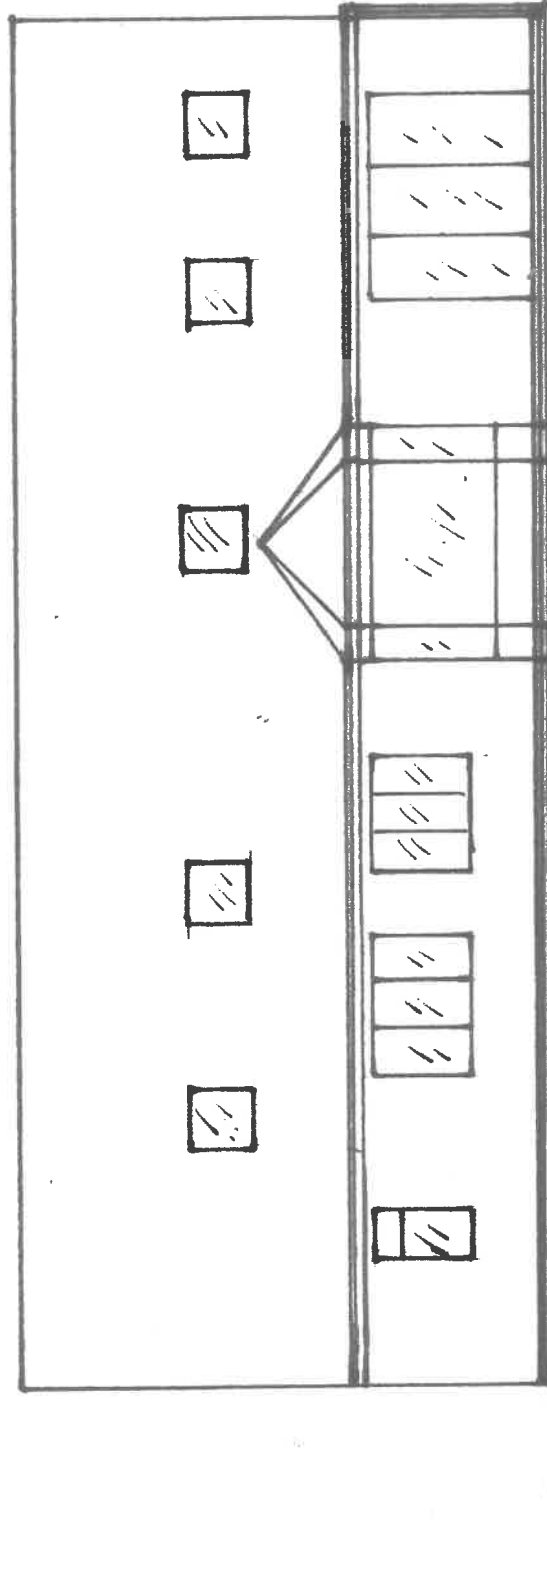

PROPOSED REAR ELEVATION

0 1m 2m 3m

DRAWING NO: 3 A

MR & MRS NINNESS 2 STAPLETON LANE DADINGTON CV13 6HY

DATE 1/9/2023

SCALE 1:100