


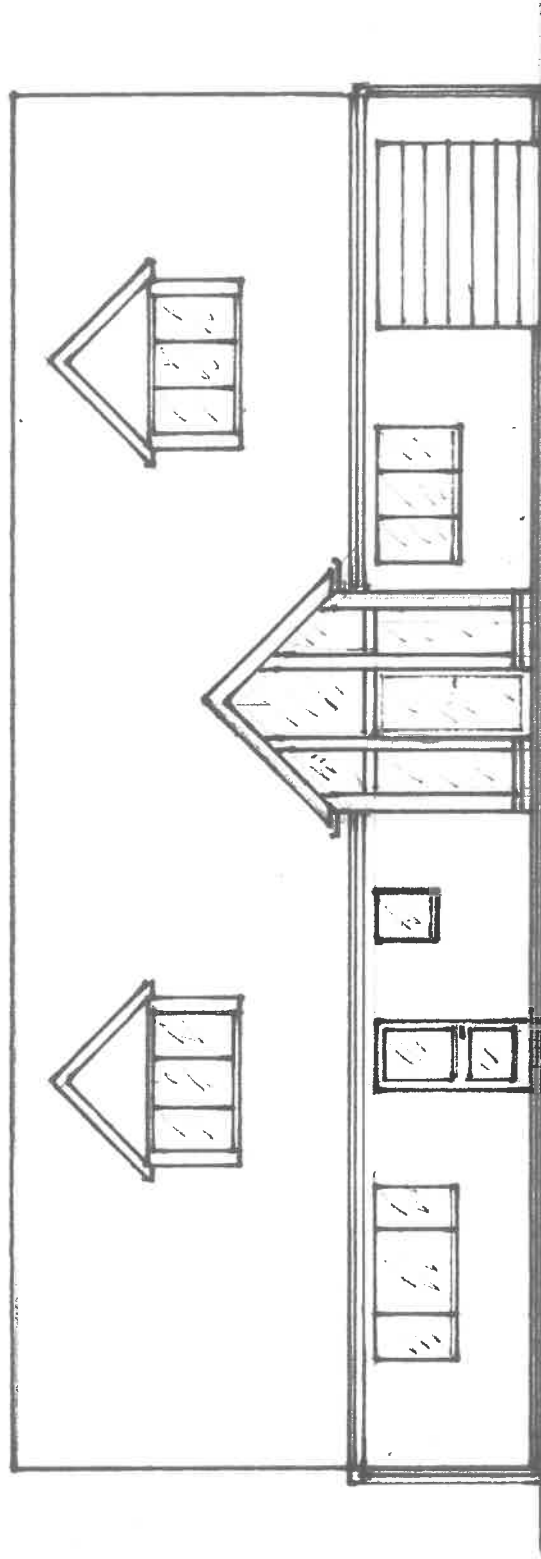

PROPOSED FRONT ELEVATION

DRAWING NO: 4 A

0 1m 2m 3m

MR & MRS NINNESS 2 STAPLETON LANE DADLINGTON CV13 6HY

DATE 1/9/2023

SCALE 1:100