



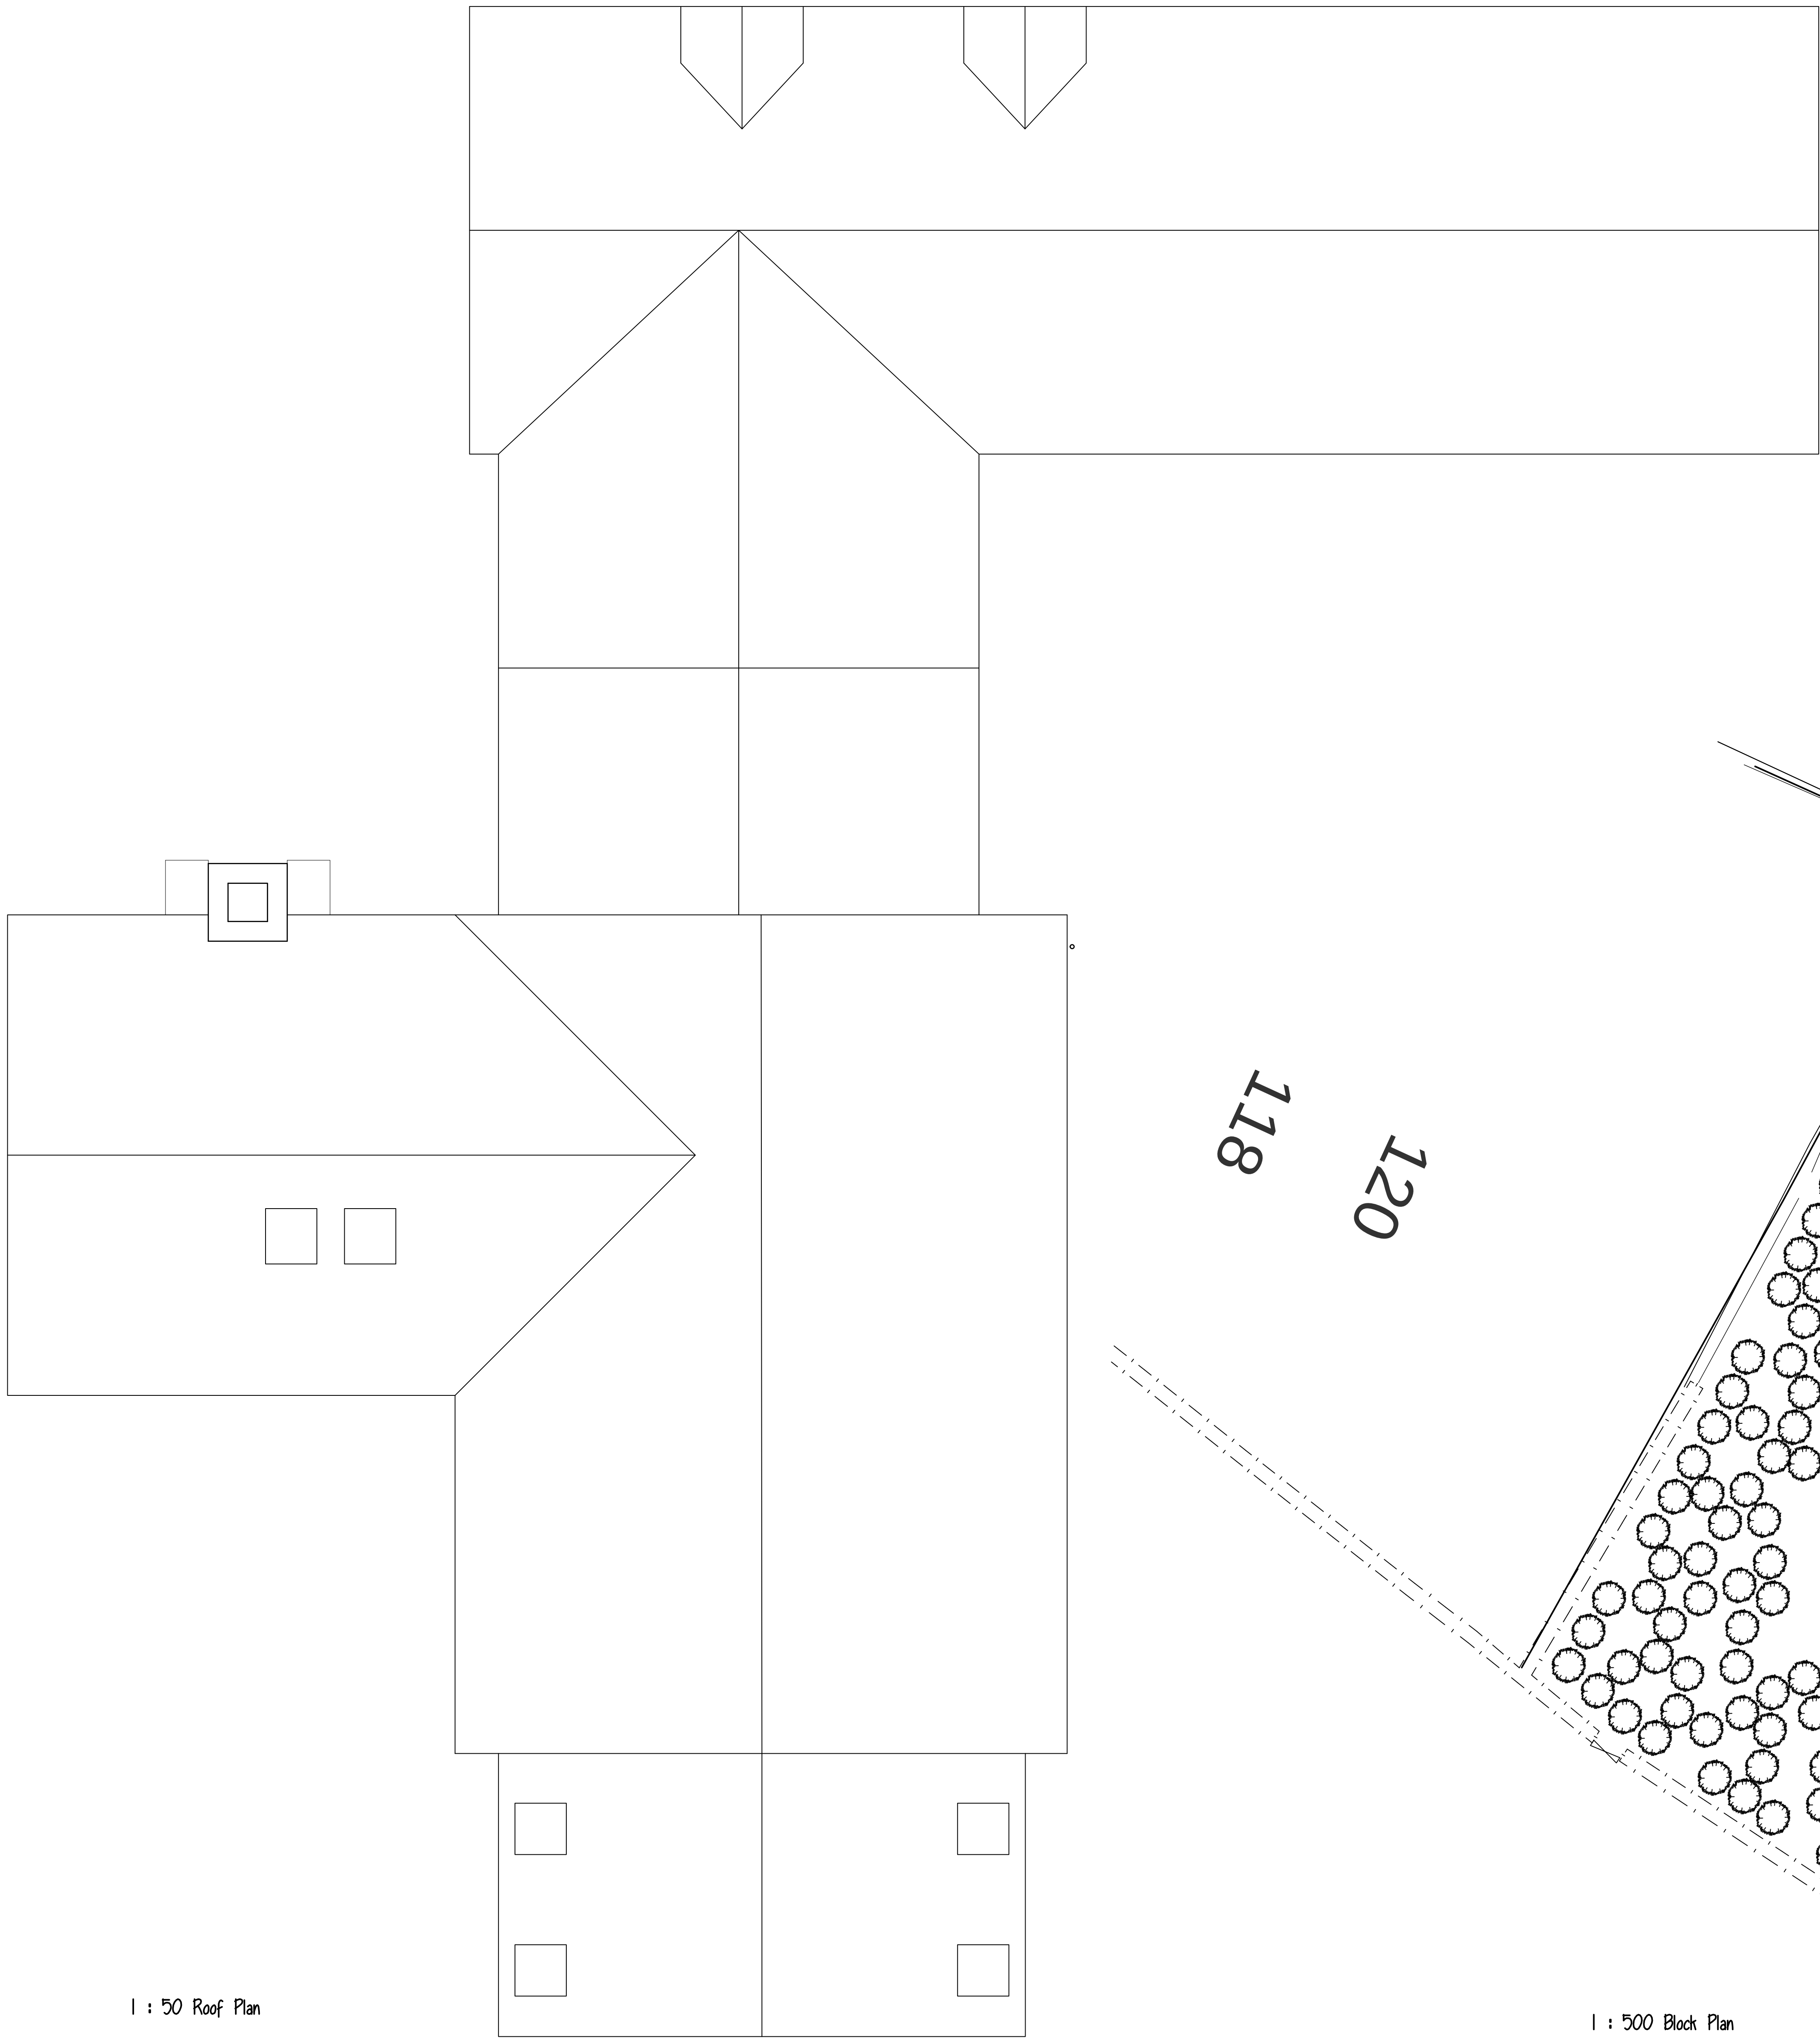


1 : 50 Roof Plan

1 : 500 Block Plan

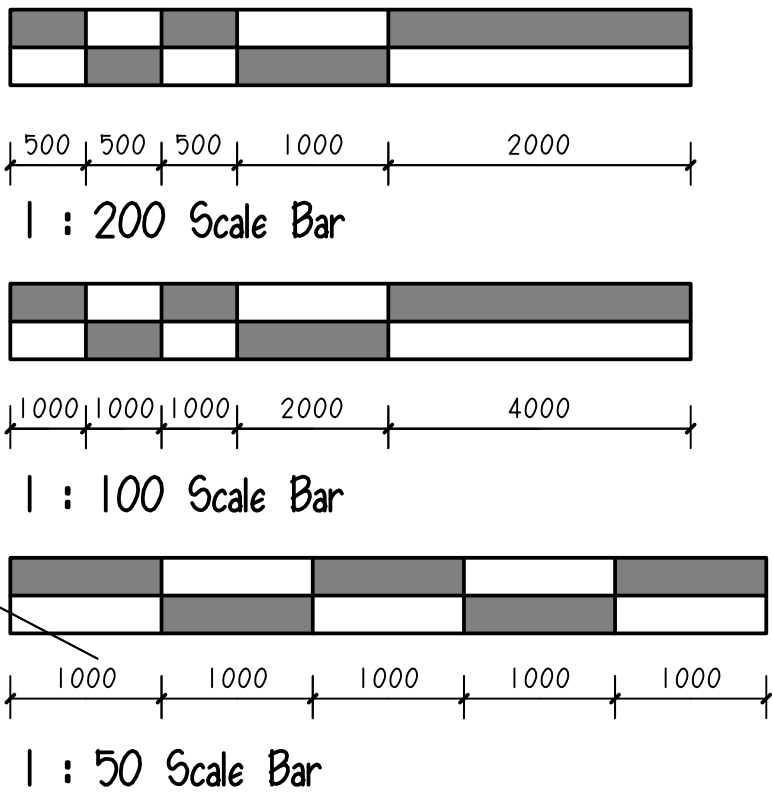

Disclaimer:
This drawing is accurate from the information that was available at the time of survey and is by no means a detailed representation. Due to the inherent nature of survey and field drainage, any drainage shown is an educated assessment of the drainage runs. All drainage shown is to be assessed and confirmed on site before works commence.

Project PROPOSED NEW BUILD BRASOTE SITE NEWBOLD VERDON LEICESTERSHIRE		
Client CRIAG GILBERT		
Drawing Title ROOF & BLOCK PLAN		
Drawing No 1366-12	Revision B	Date 26-10-2024
Scale 1 : 50 @ A0 1 : 100 @ A3		
Drawn by : PMT		Checked by : _____

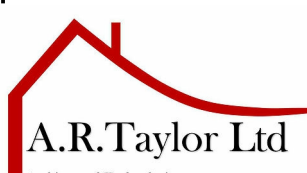

A.R.Taylor Ltd
7 Greenway, Nuneaton
arwickshire CV11 6NL
tel: 024 7638 6997
enquiries@taylordesignltd

© copyright
This drawing is the property of A.R.Taylor Ltd and the full payment of the client.
If the drawings are used with our payment they have been mis used and the client
is liable for legal proceedings.