


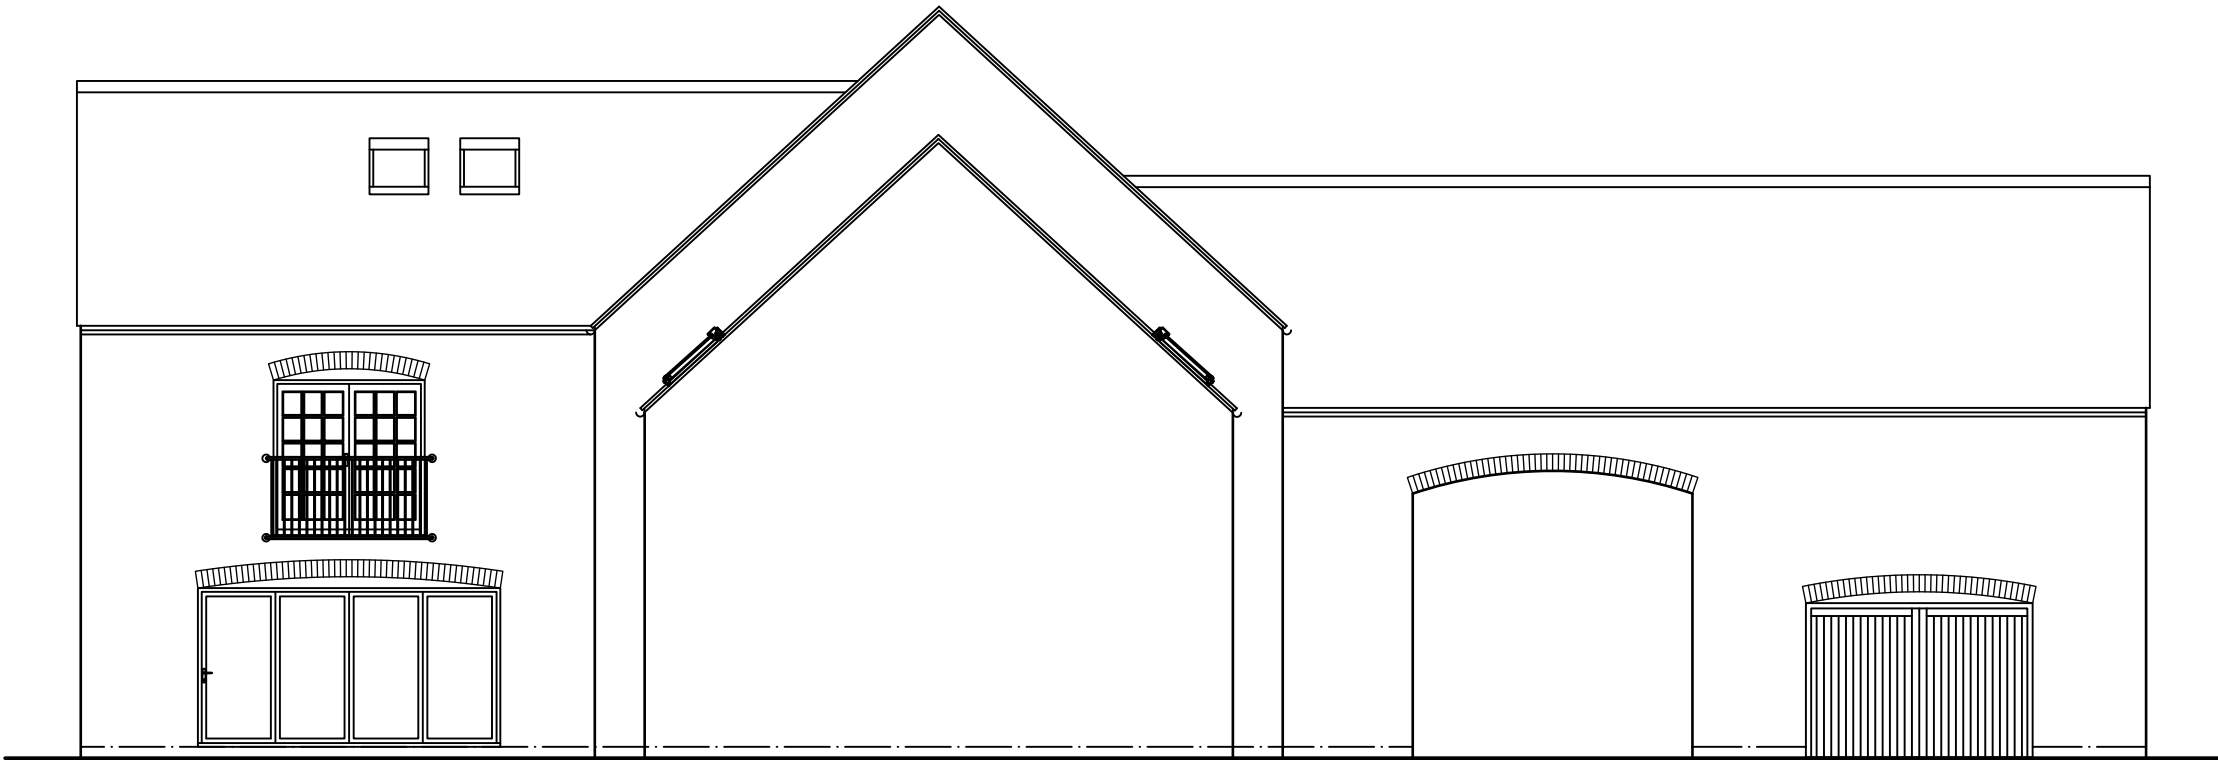

1 : 100 Front Elevation



1 : 100 Side Elevation



1 : 100 Rear Elevation



1 : 100 Side Elevation



500 500 500 1000 2000

1 : 200 Scale Bar



1000 1000 1000 2000 4000

1 : 100 Scale Bar




1000 1000 1000 1000 1000

1 : 50 Scale Bar


Disclaimer:
This drawing is accurate from the information that was available at the time of survey and is by no means a detailed representation. Due to the subterranean nature of storm and Foul drainage, any drainage shown is an educated assessment of the drainage runs. All drainage shown to be assessed and confirmed on site before works commence.

Project PROPOSED NEW BUILD BRASOTE SITE NEWBOLD VERDON LEICESTERSHIRE		
Client CRIAG GILBERT		
Drawing Title SCHEME DRAWING ELEVATIONS		
Drawing No 1366-11	Revision C	Date 26-10-2024
Scale 1 : 100 @ A1 1 : 200 @ A3		
Drawn by : RMT		Checked by : ____
 A.R.Taylor Ltd Architectural Technology 7 Greenway, Nuneaton arwickshire CV11 6NL tel: 024 7638 6997 enquiries@raylordesignltd		


© copyright
This drawing is the property of A.R.Taylor Ltd until the full payment of the client.
If the drawings are used with our payment they have been miss used and the client
is liable for legal proceedings.

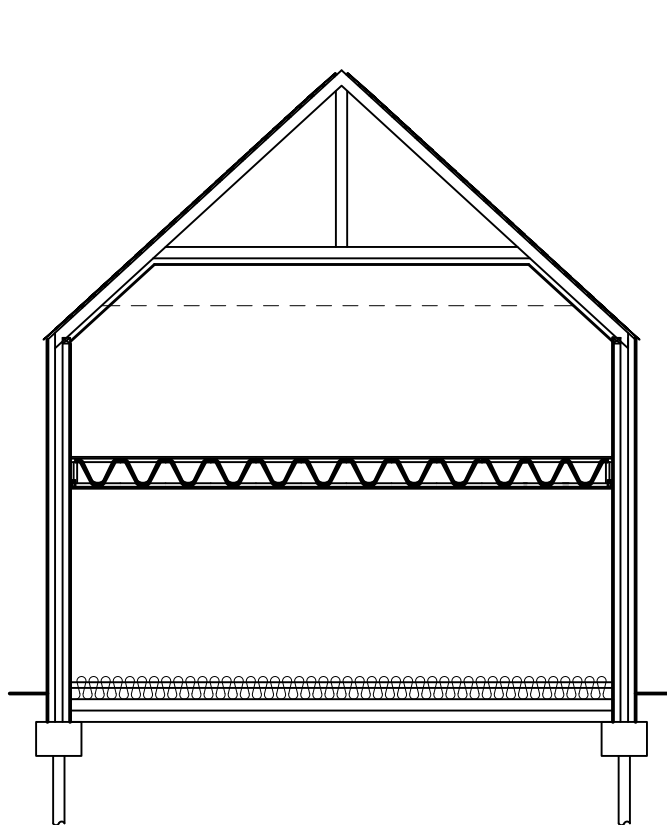


1 : 100 Section D-D

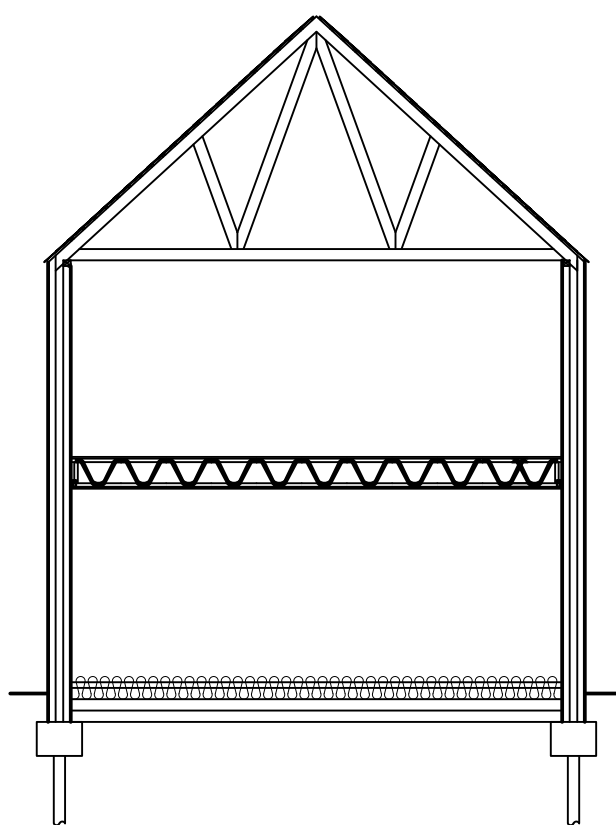


1 : 100 Section E-E

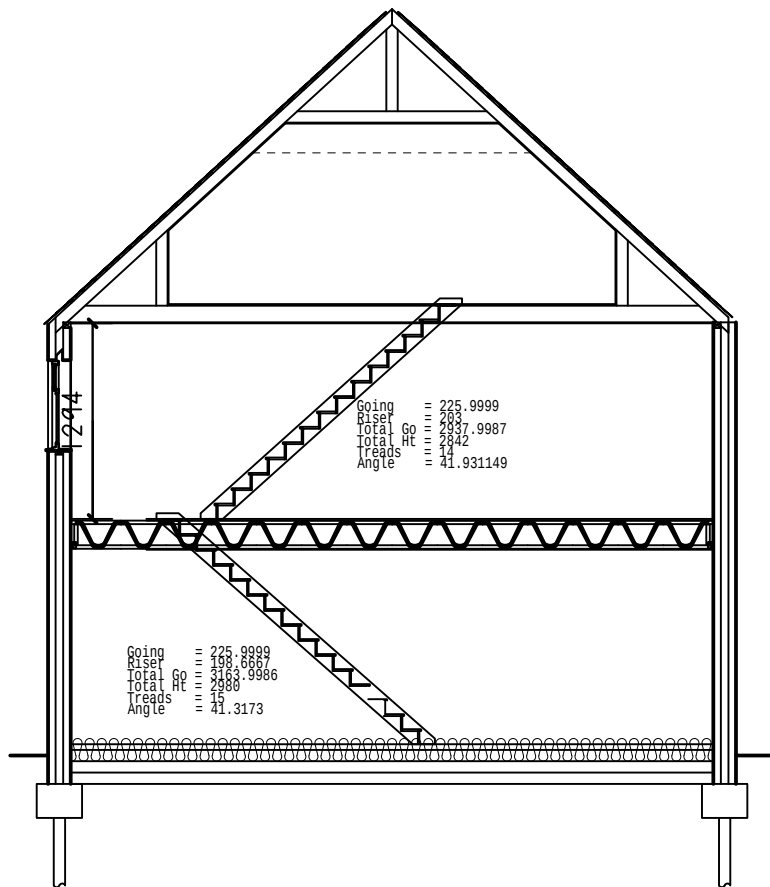

1 : 100 Section A-A

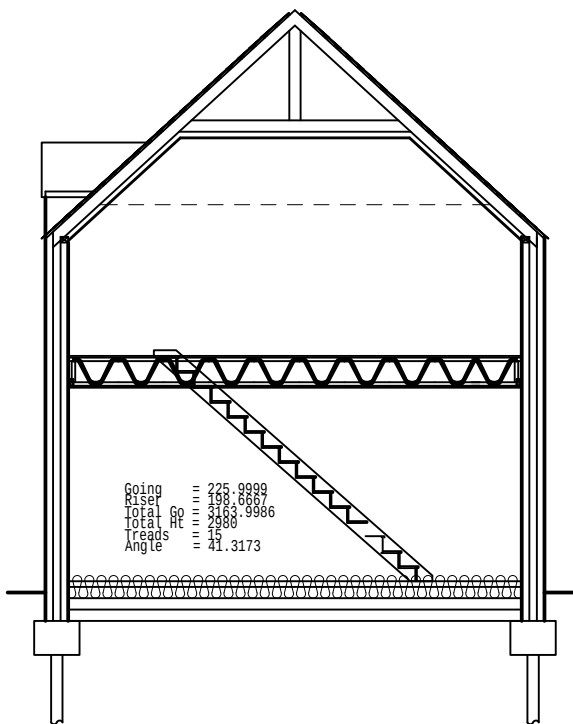

1 : 100 Section B-B

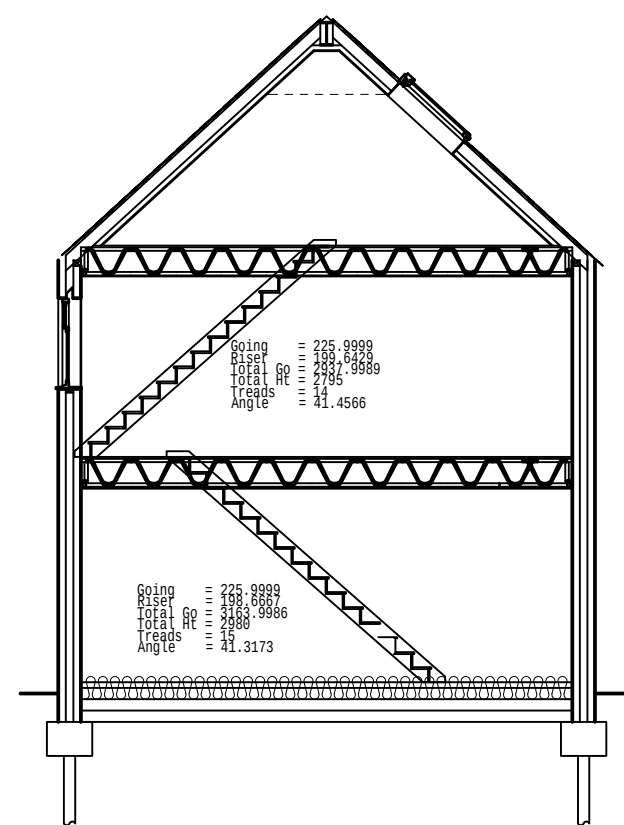

1 : 100 Section C-C