



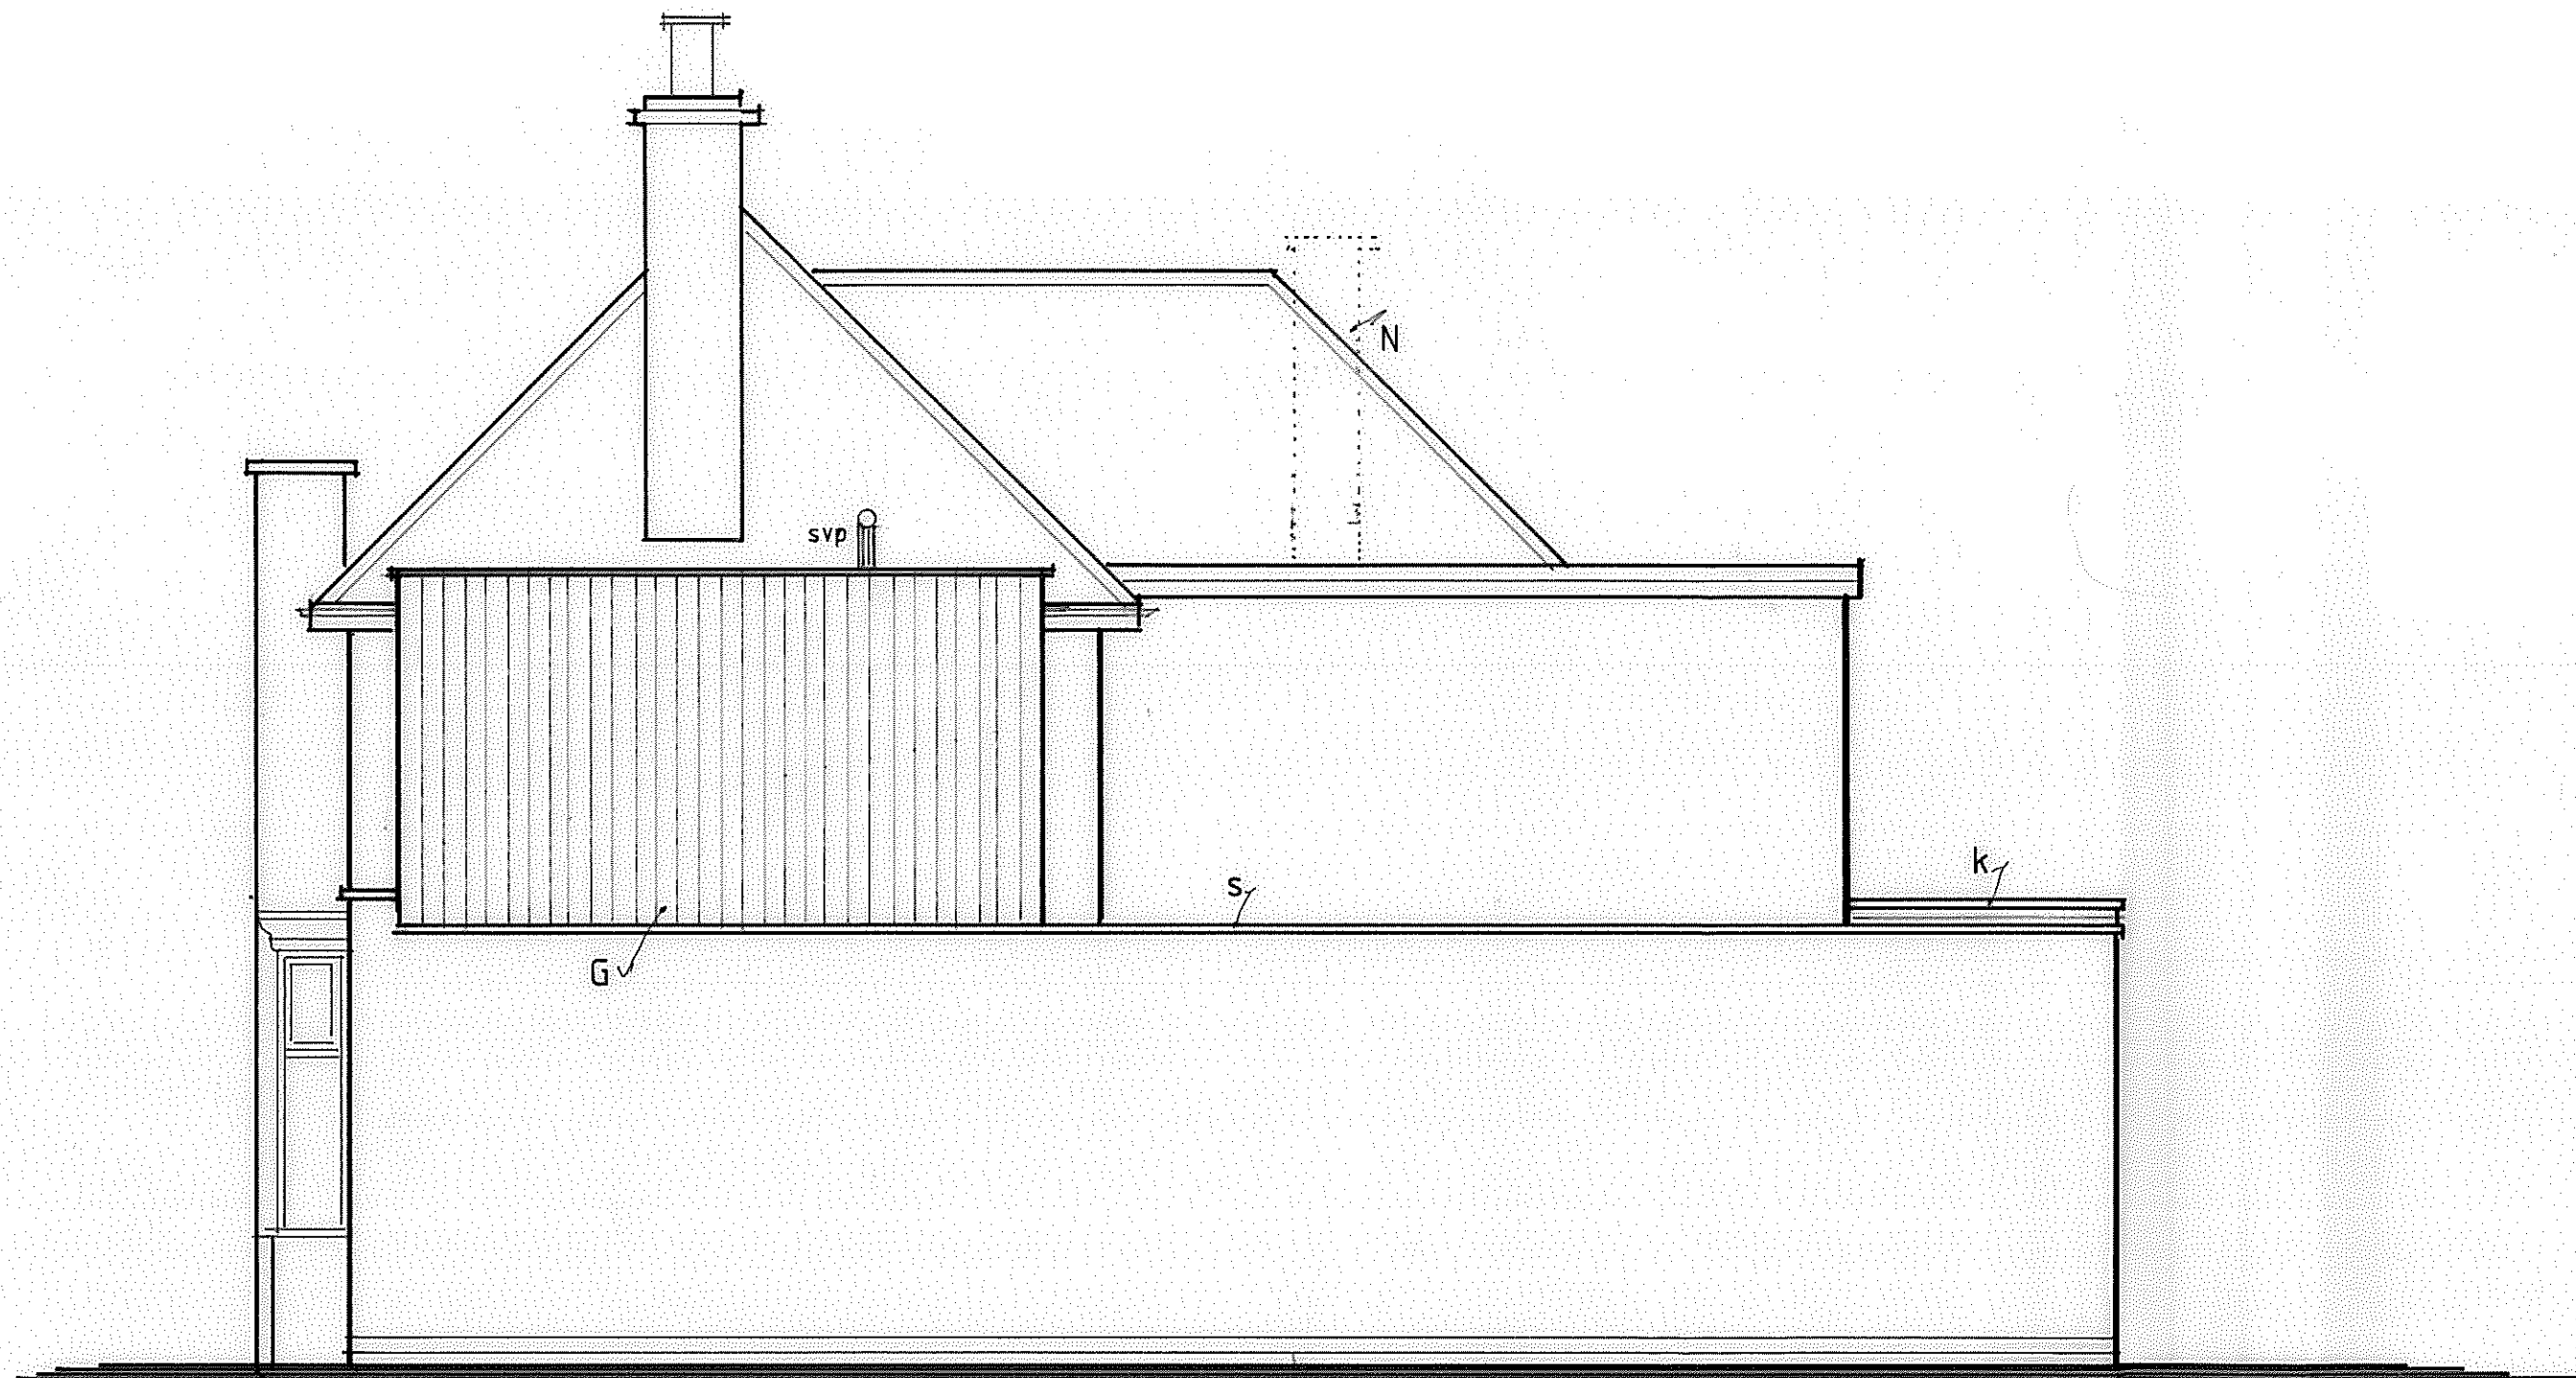

ELEVATION FACING NORTH EAST

 

Project

PROPOSED EXTENSIONS AND ALTERATIONS TO 101 SHILTON ROAD
BARWELL LEICESTER LE9 8BP for Mr M NORMAN and Mr A PAUL

Drawing Title

PROPOSED NORTH EAST ELEVATION

Scale


1.50

Date


June 2025

Drawing number

283083/25/04

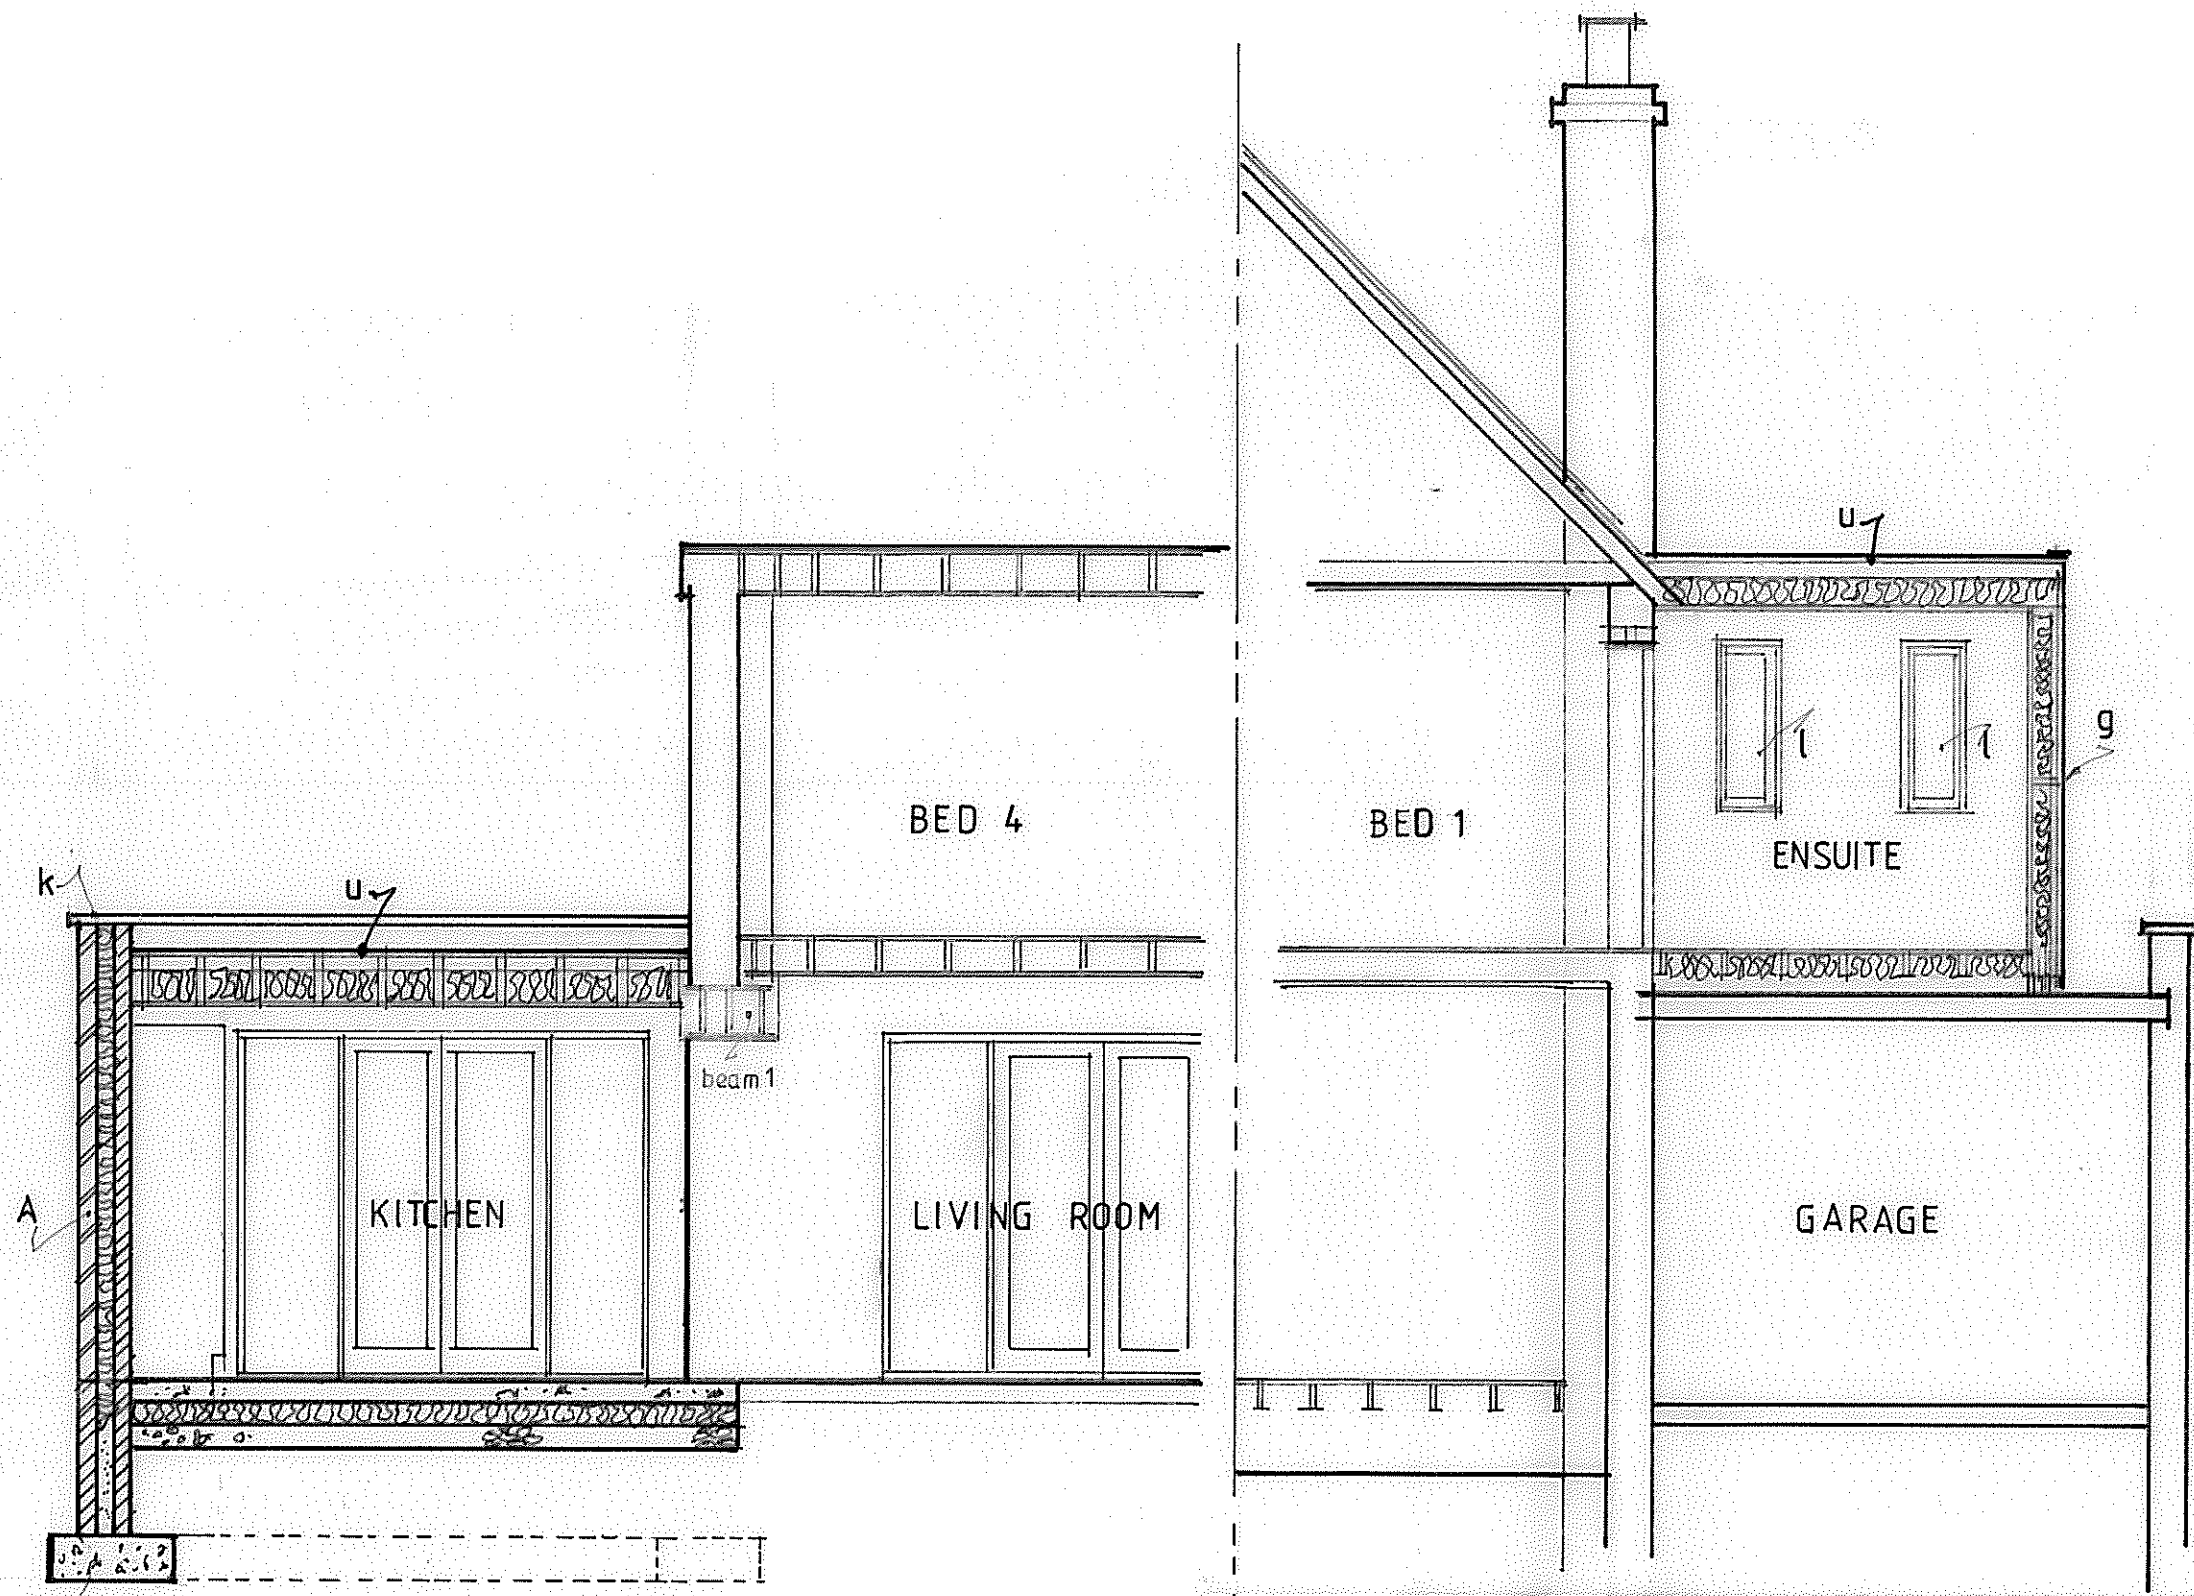




SECTION X-X

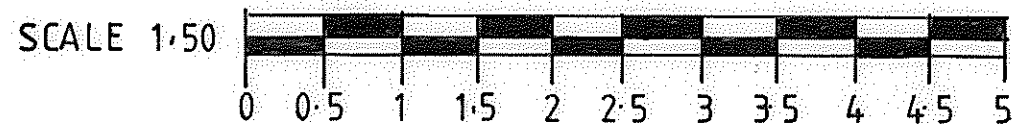

Project
PROPOSED EXTENSIONS AND ALTERATIONS TO 101 SHILTON ROAD
BARWELL LEICESTER LE9 8BP for Mr M NORMAN and Mr A PAUL

Drawing Title
PROPOSED SECTION

Scale	Date	Drawing number
1.50	June 2025	283083/25/08

 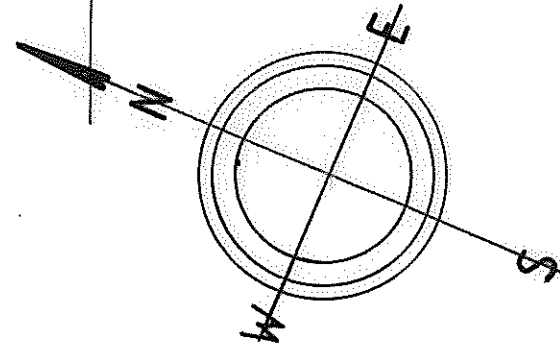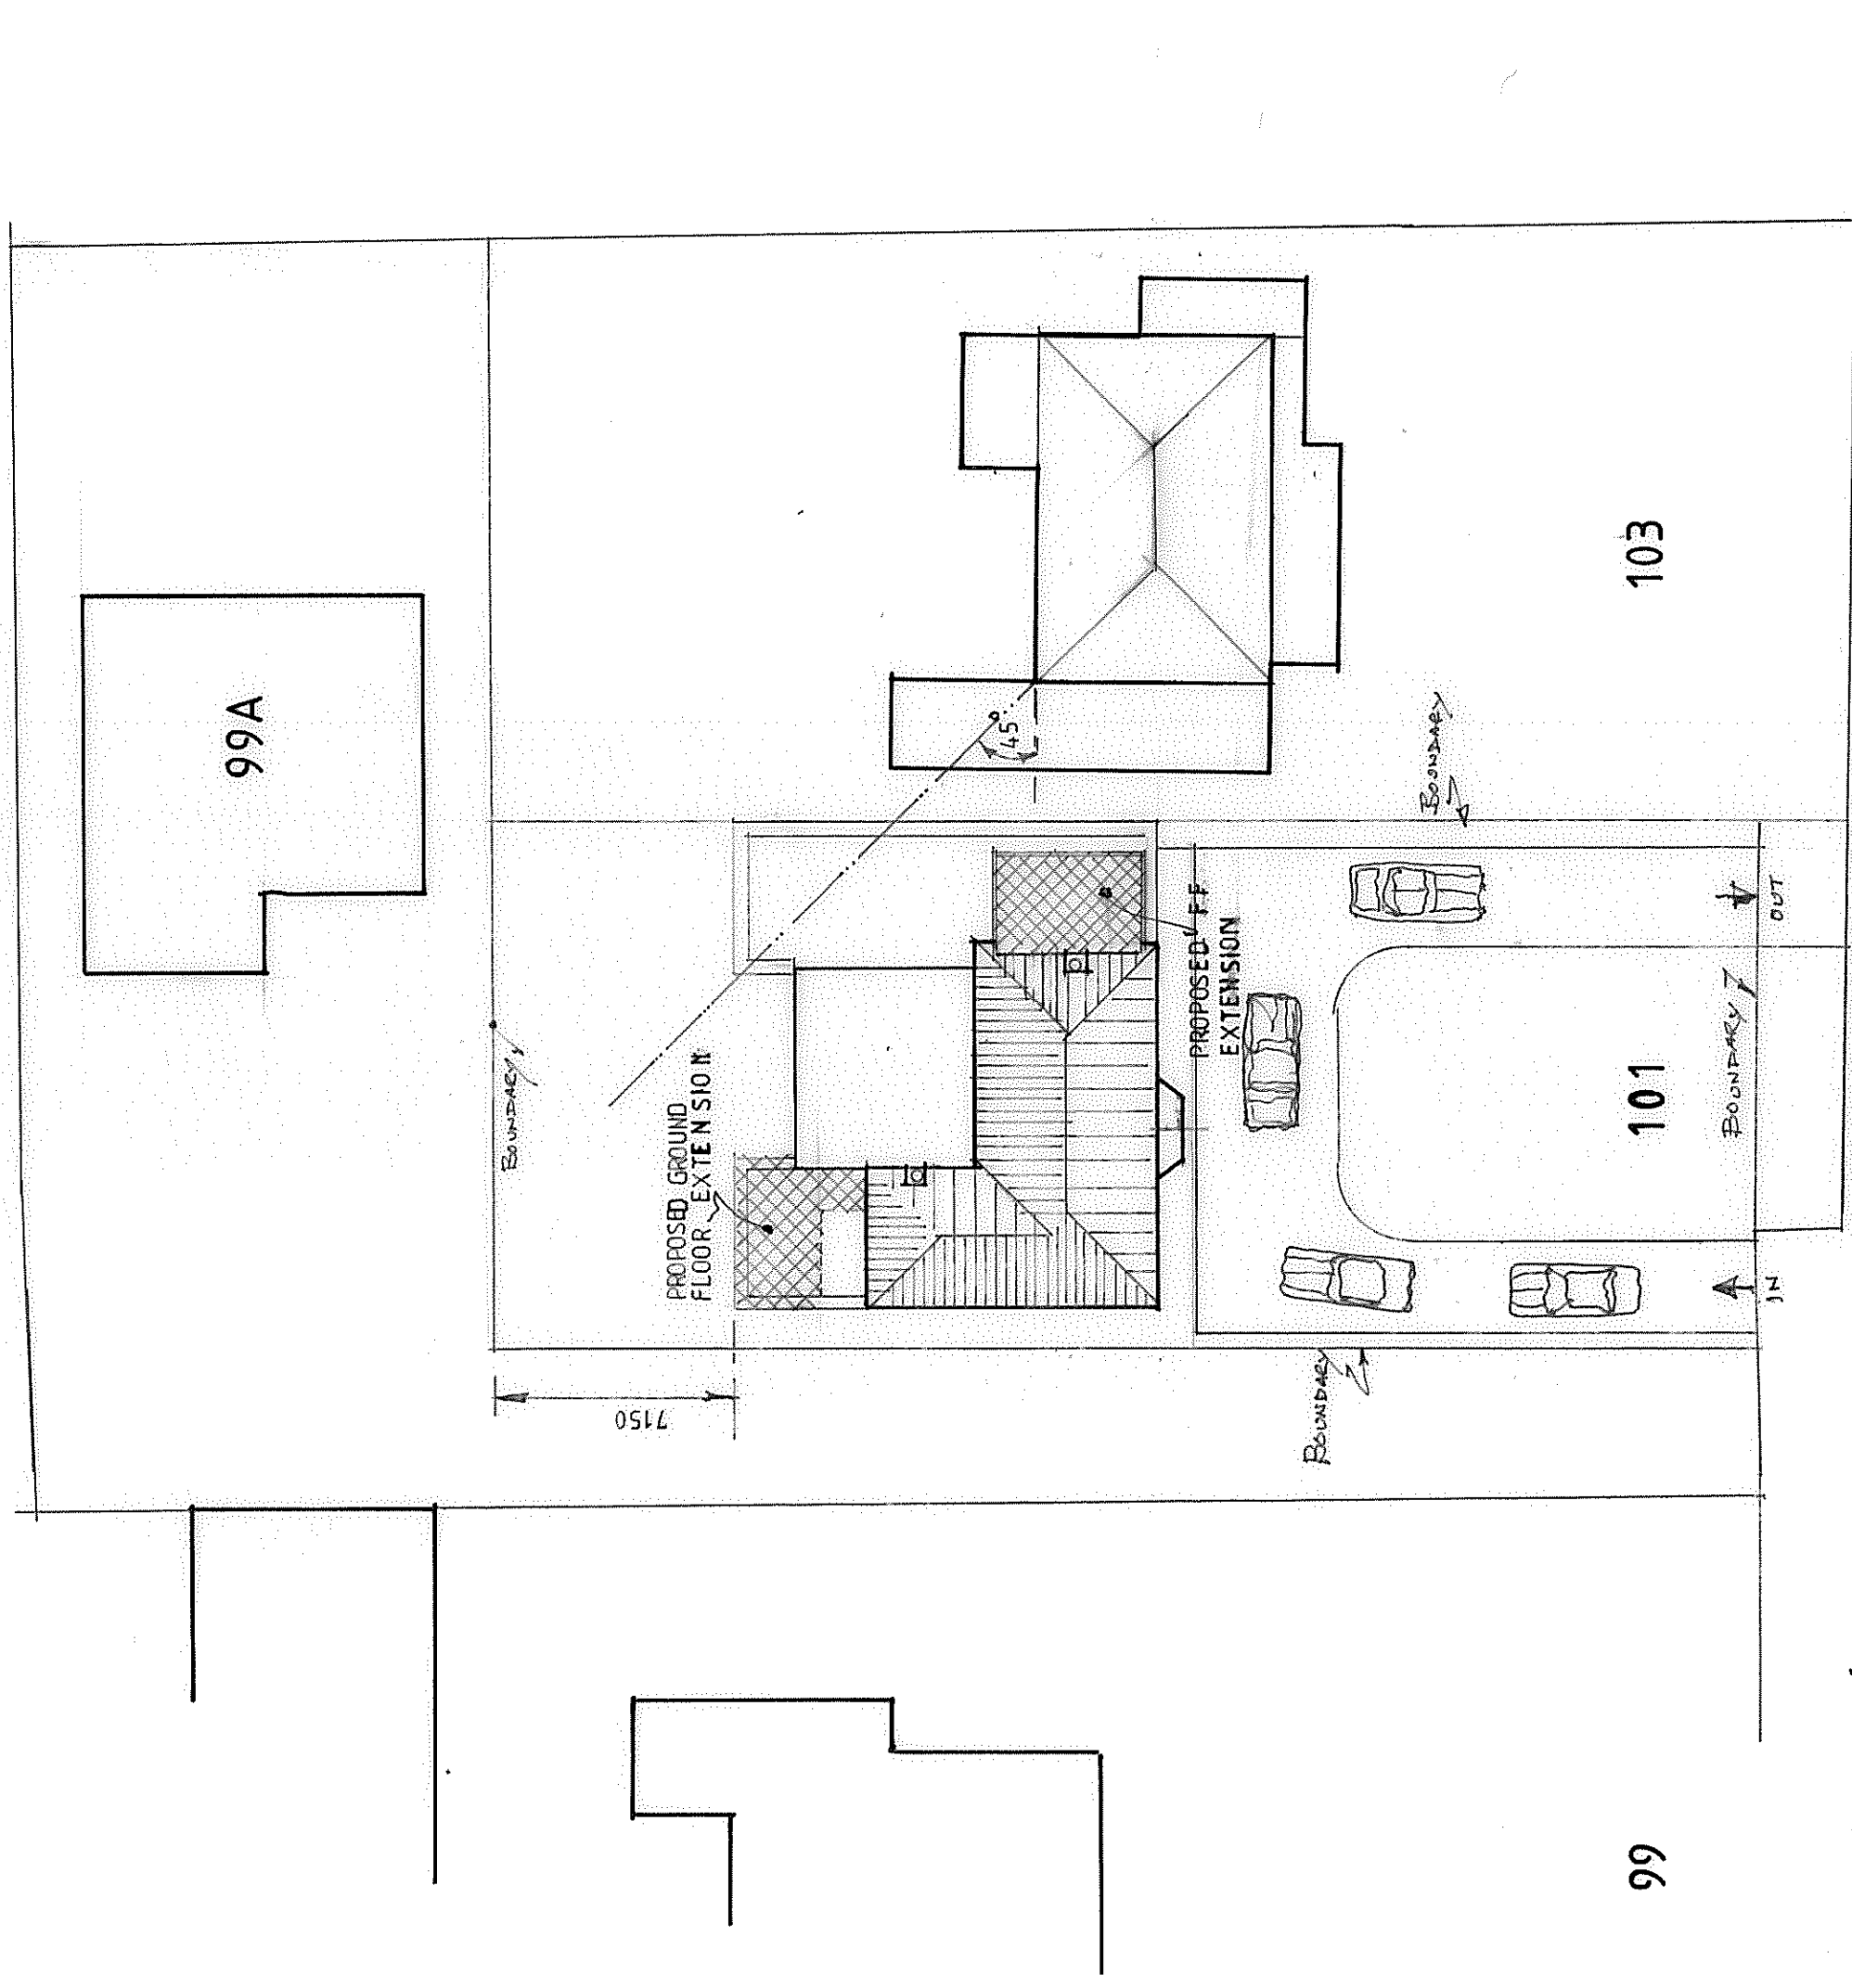

Project

PROPOSED EXTENSIONS AND ALTERATIONS TO 101 SHILTON ROAD
BARWELL LEICESTER LE9 8BP for Mr M NORMAN and Mr A PAUL

Drawing Title

BLOCK PLAN

Scale


1:200

Date


June 2025

Drawing number

283083/25/06

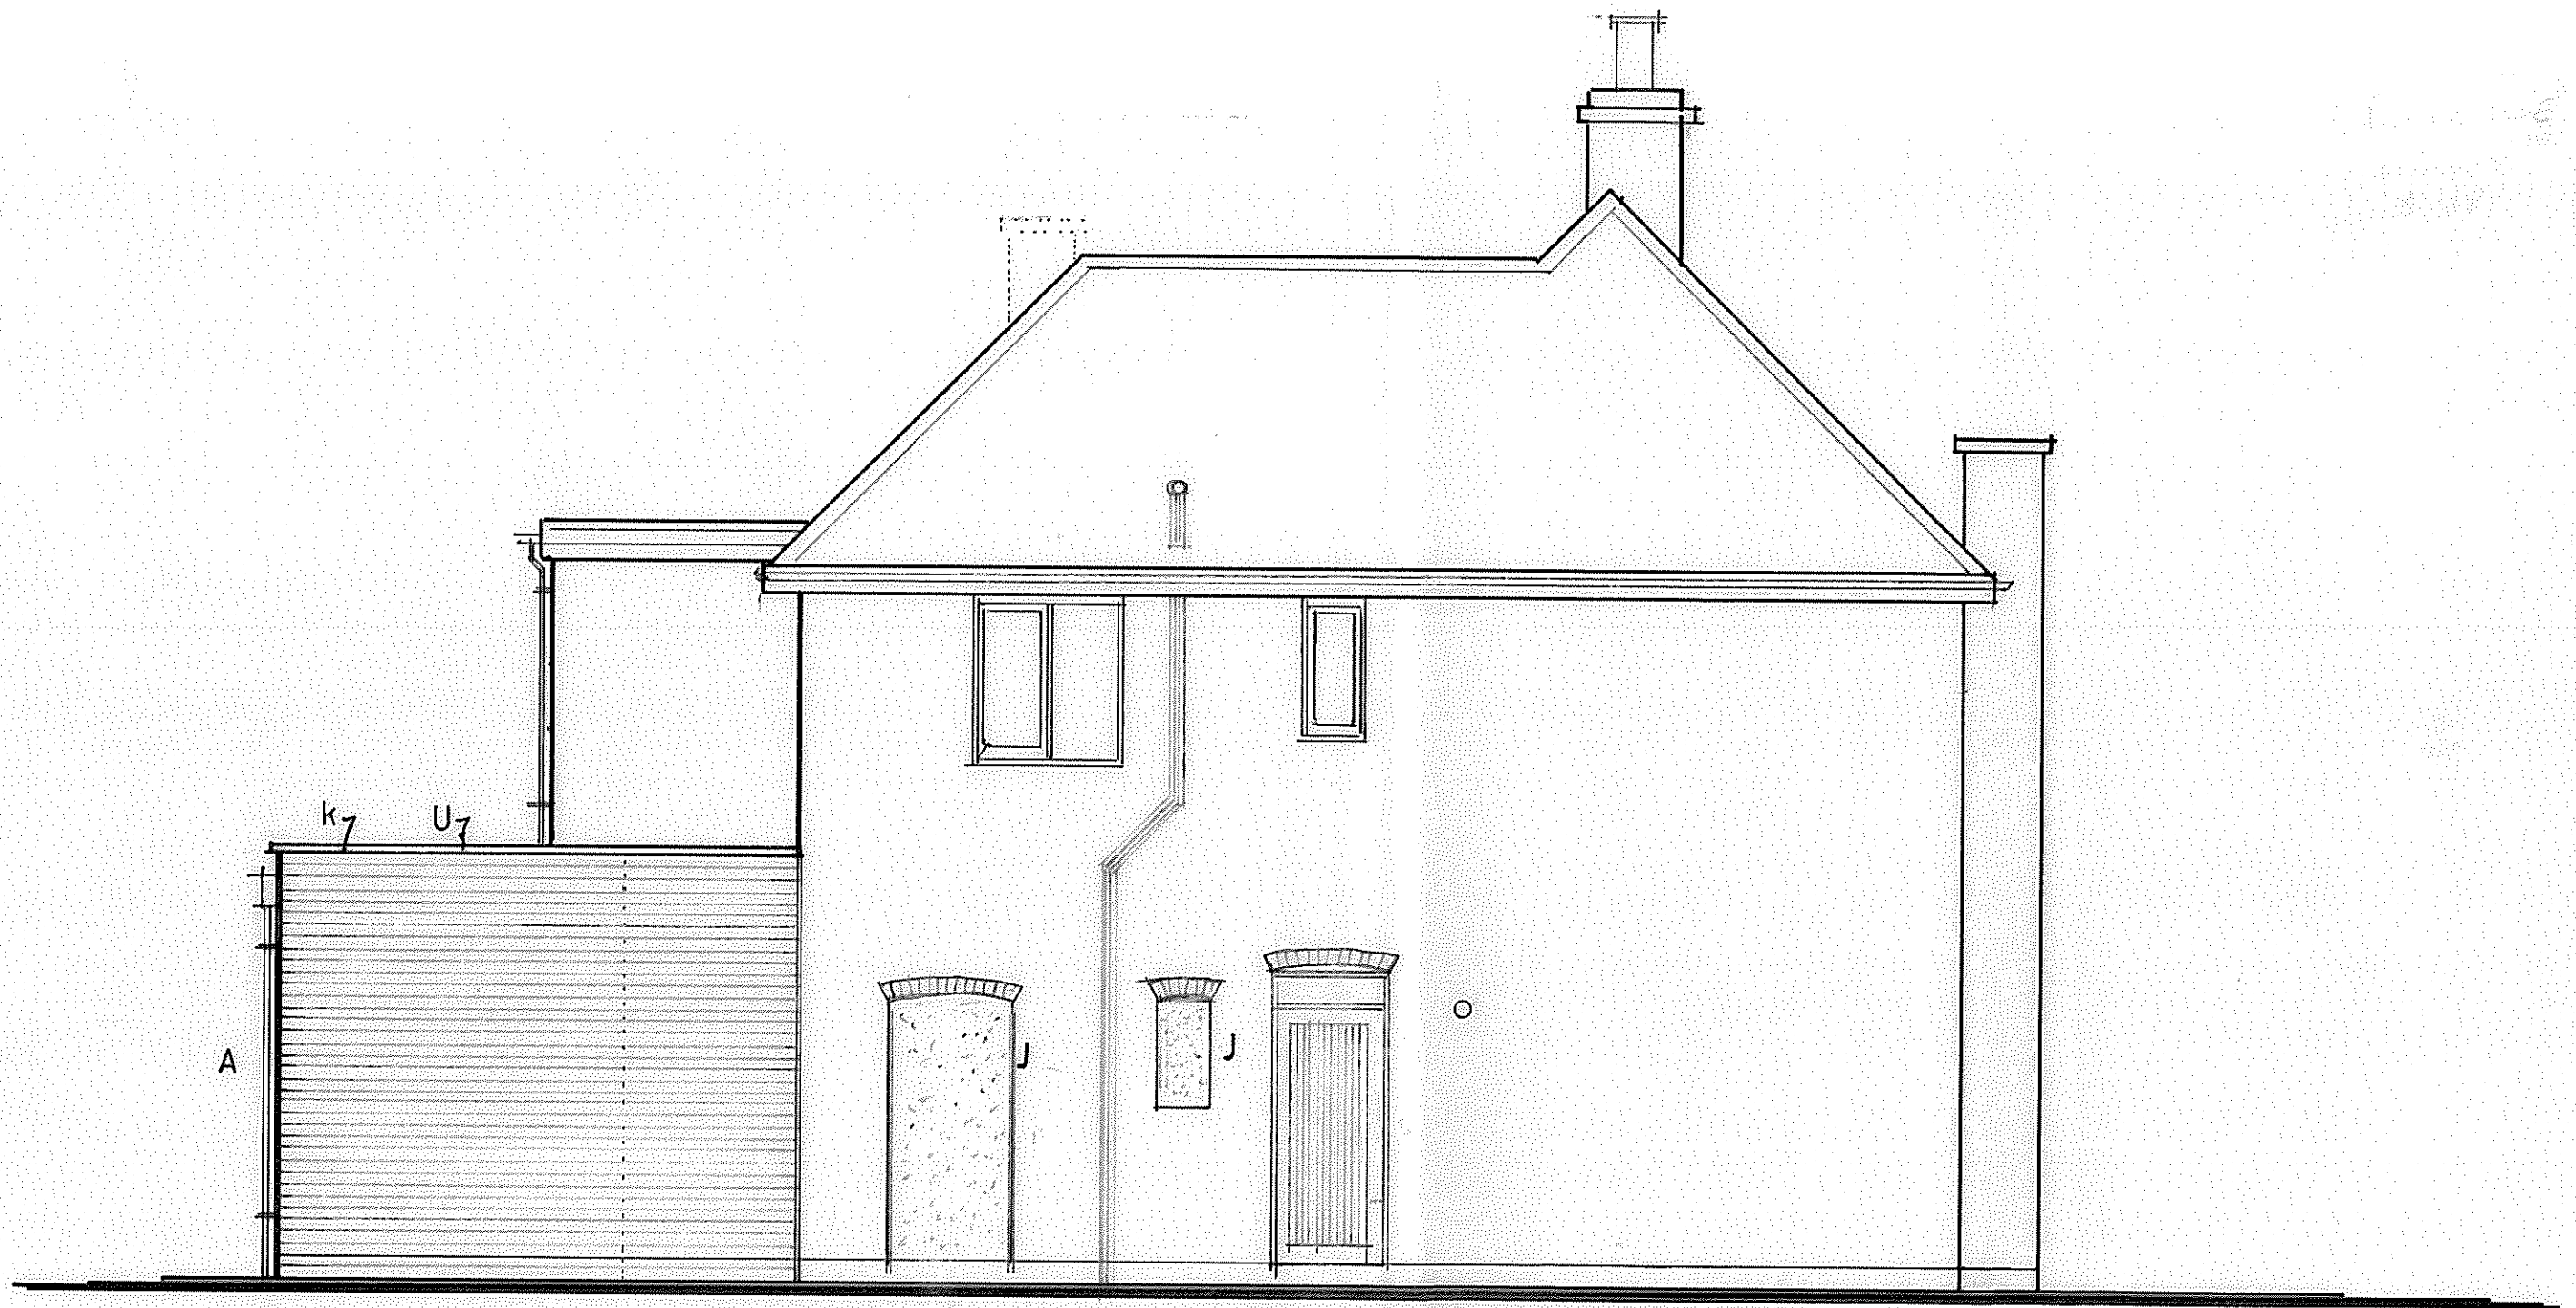

ELEVATION FACING SOUTH WEST

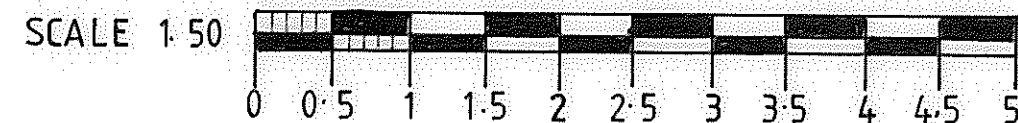

Project

PROPOSED EXTENSIONS AND ALTERATIONS TO 101 SHILTON ROAD
BARWELL LEICESTER LE9 8BP for Mr M NORMAN and Mr A PAUL

Drawing Title

PROPOSED SOUTH WEST ELEVATION

Scale

1:50

Date

June 2025


Drawing number

283083/25/03



ELEVATION FACING SOUTH WEST

SCALE 1:50

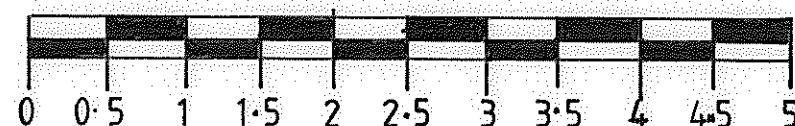

Project

PROPOSED EXTENSIONS AND ALTERATIONS TO 101 SHILTON ROAD
BARWELL LEICESTER LE9 8BP for Mr M NORMAN and Mr A PAUL

Drawing Title

EXISTING SOUTH WEST ELEVATION

Scale


1:50

Date


June 2025

Drawing number

283083/25/05

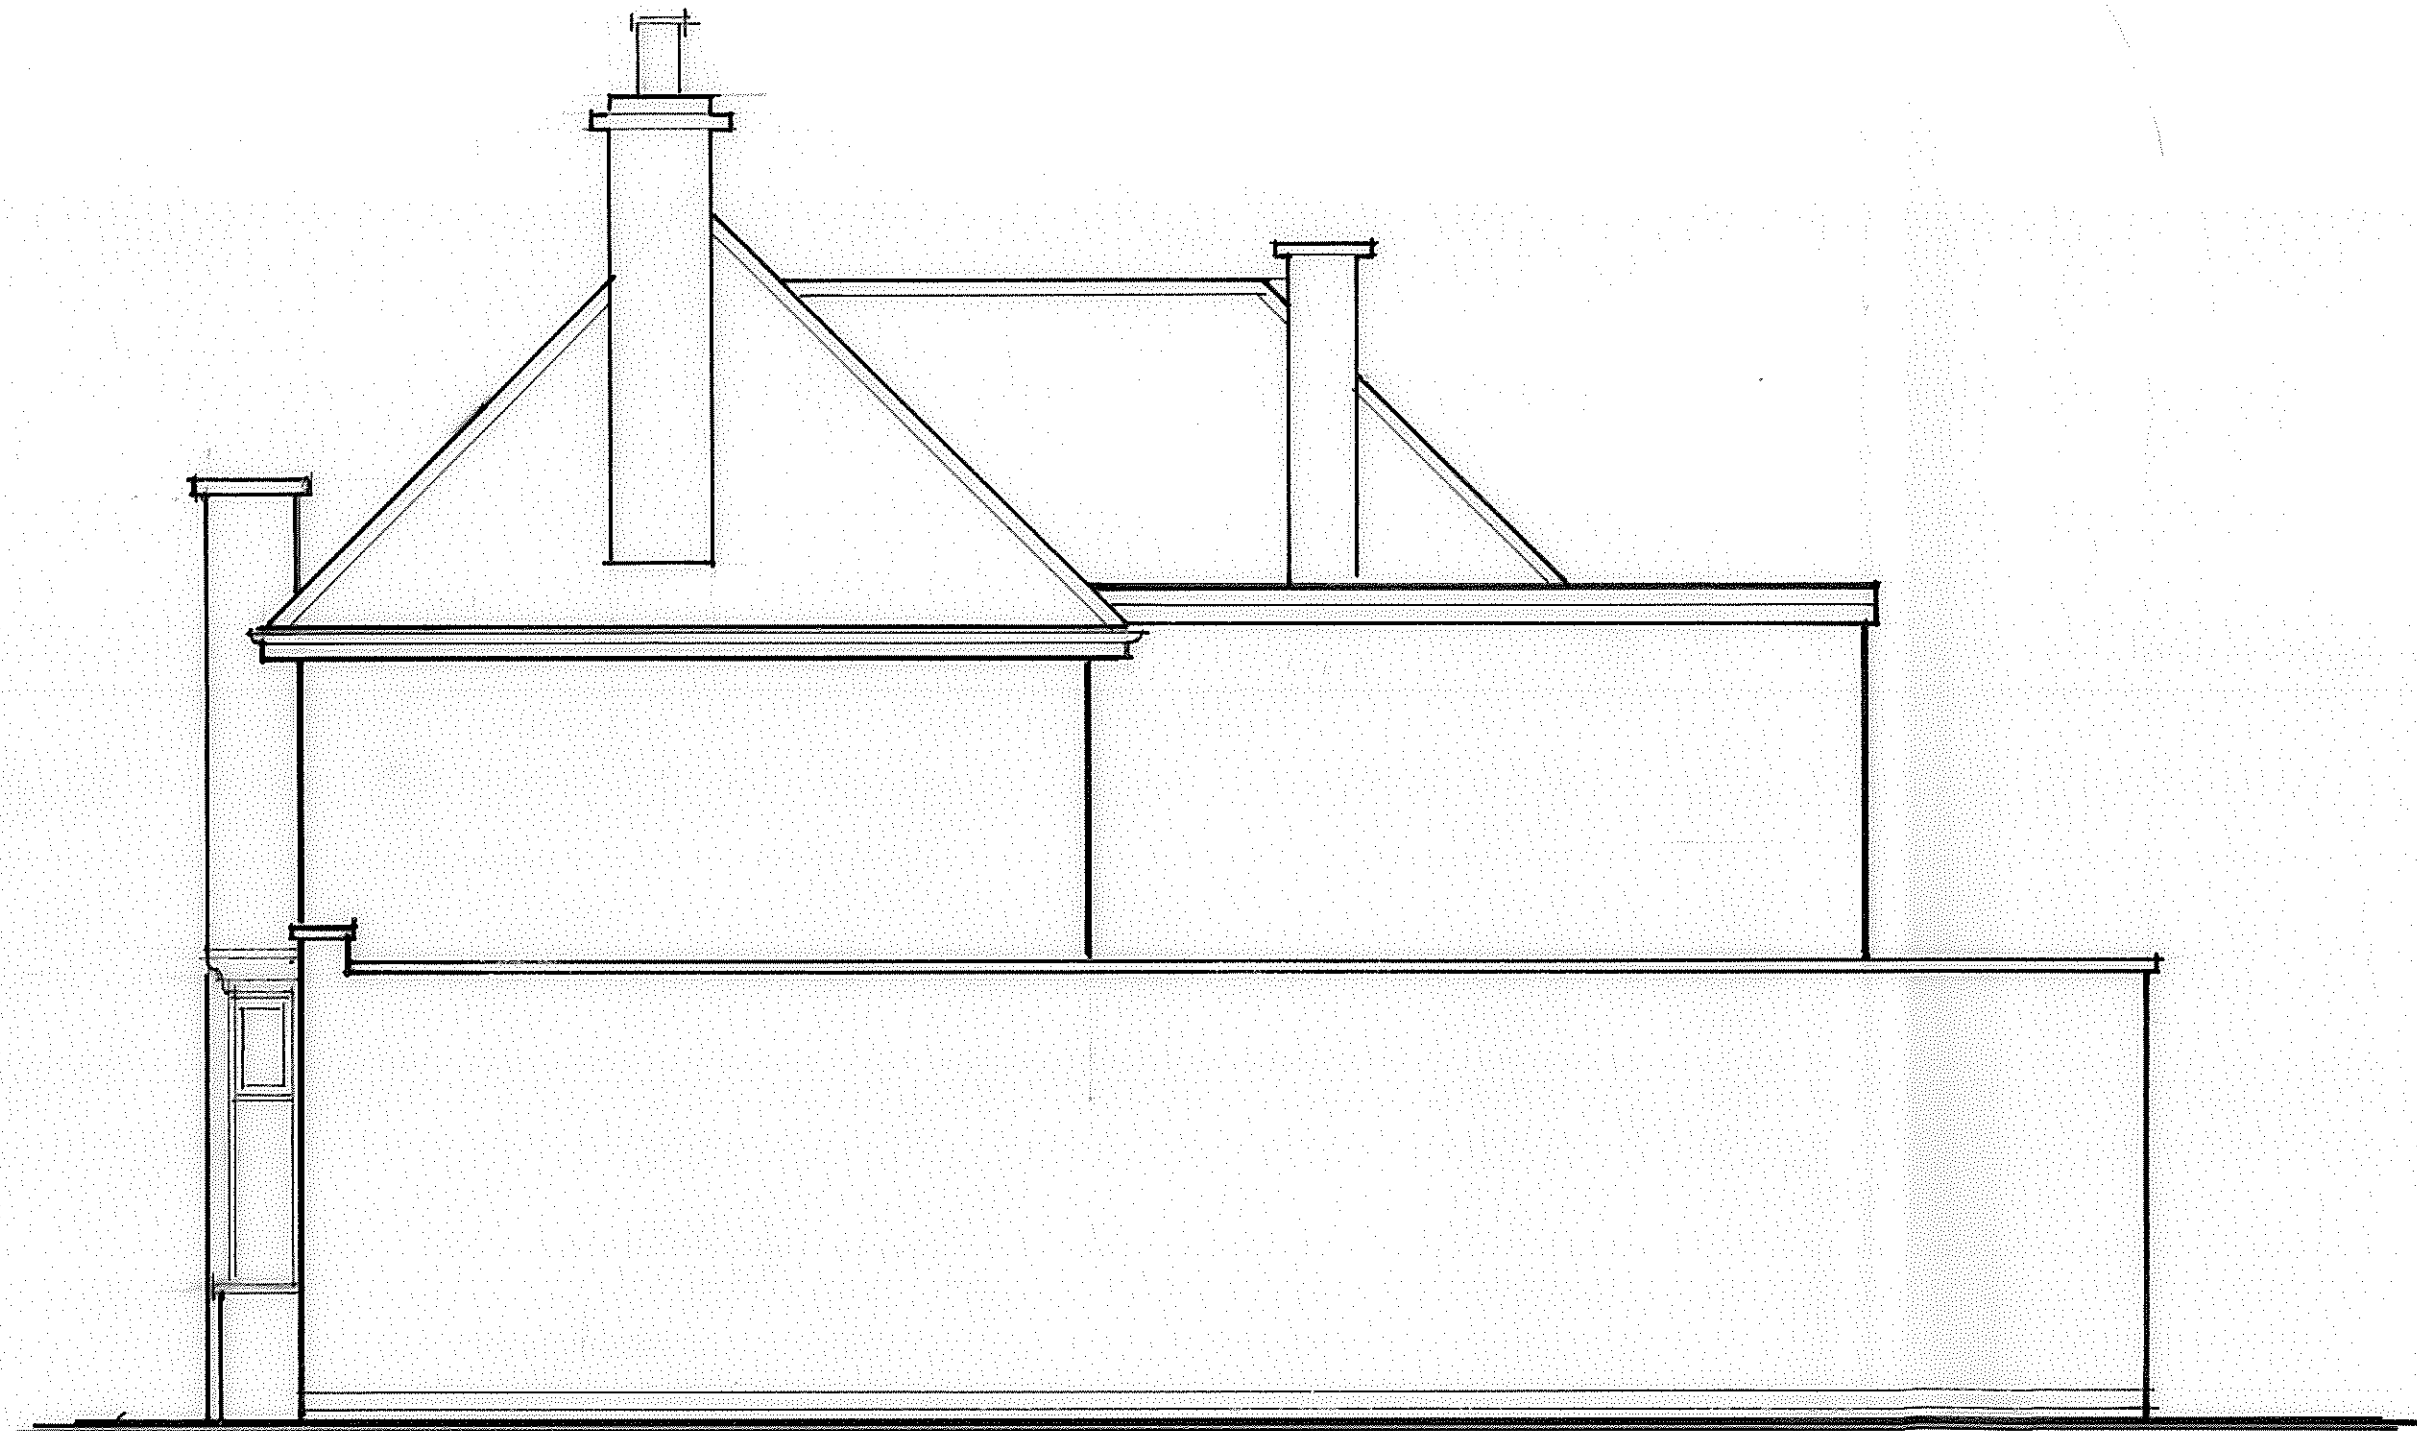

ELEVATION FACING NORTH EAST

 

Project

PROPOSED EXTENSIONS AND ALTERATIONS TO 101 SHILTON ROAD
BARWELL LEICESTER LE9 8BP for Mr M NORMAN and Mr A PAUL

Drawing Title

EXISTING NORTH EAST ELEVATION

Scale

1.50

Date

June 2025

Drawing number

283083/25/07