




ELEVATION FACING SOUTH EAST




ELEVATION FACING NORTH WEST

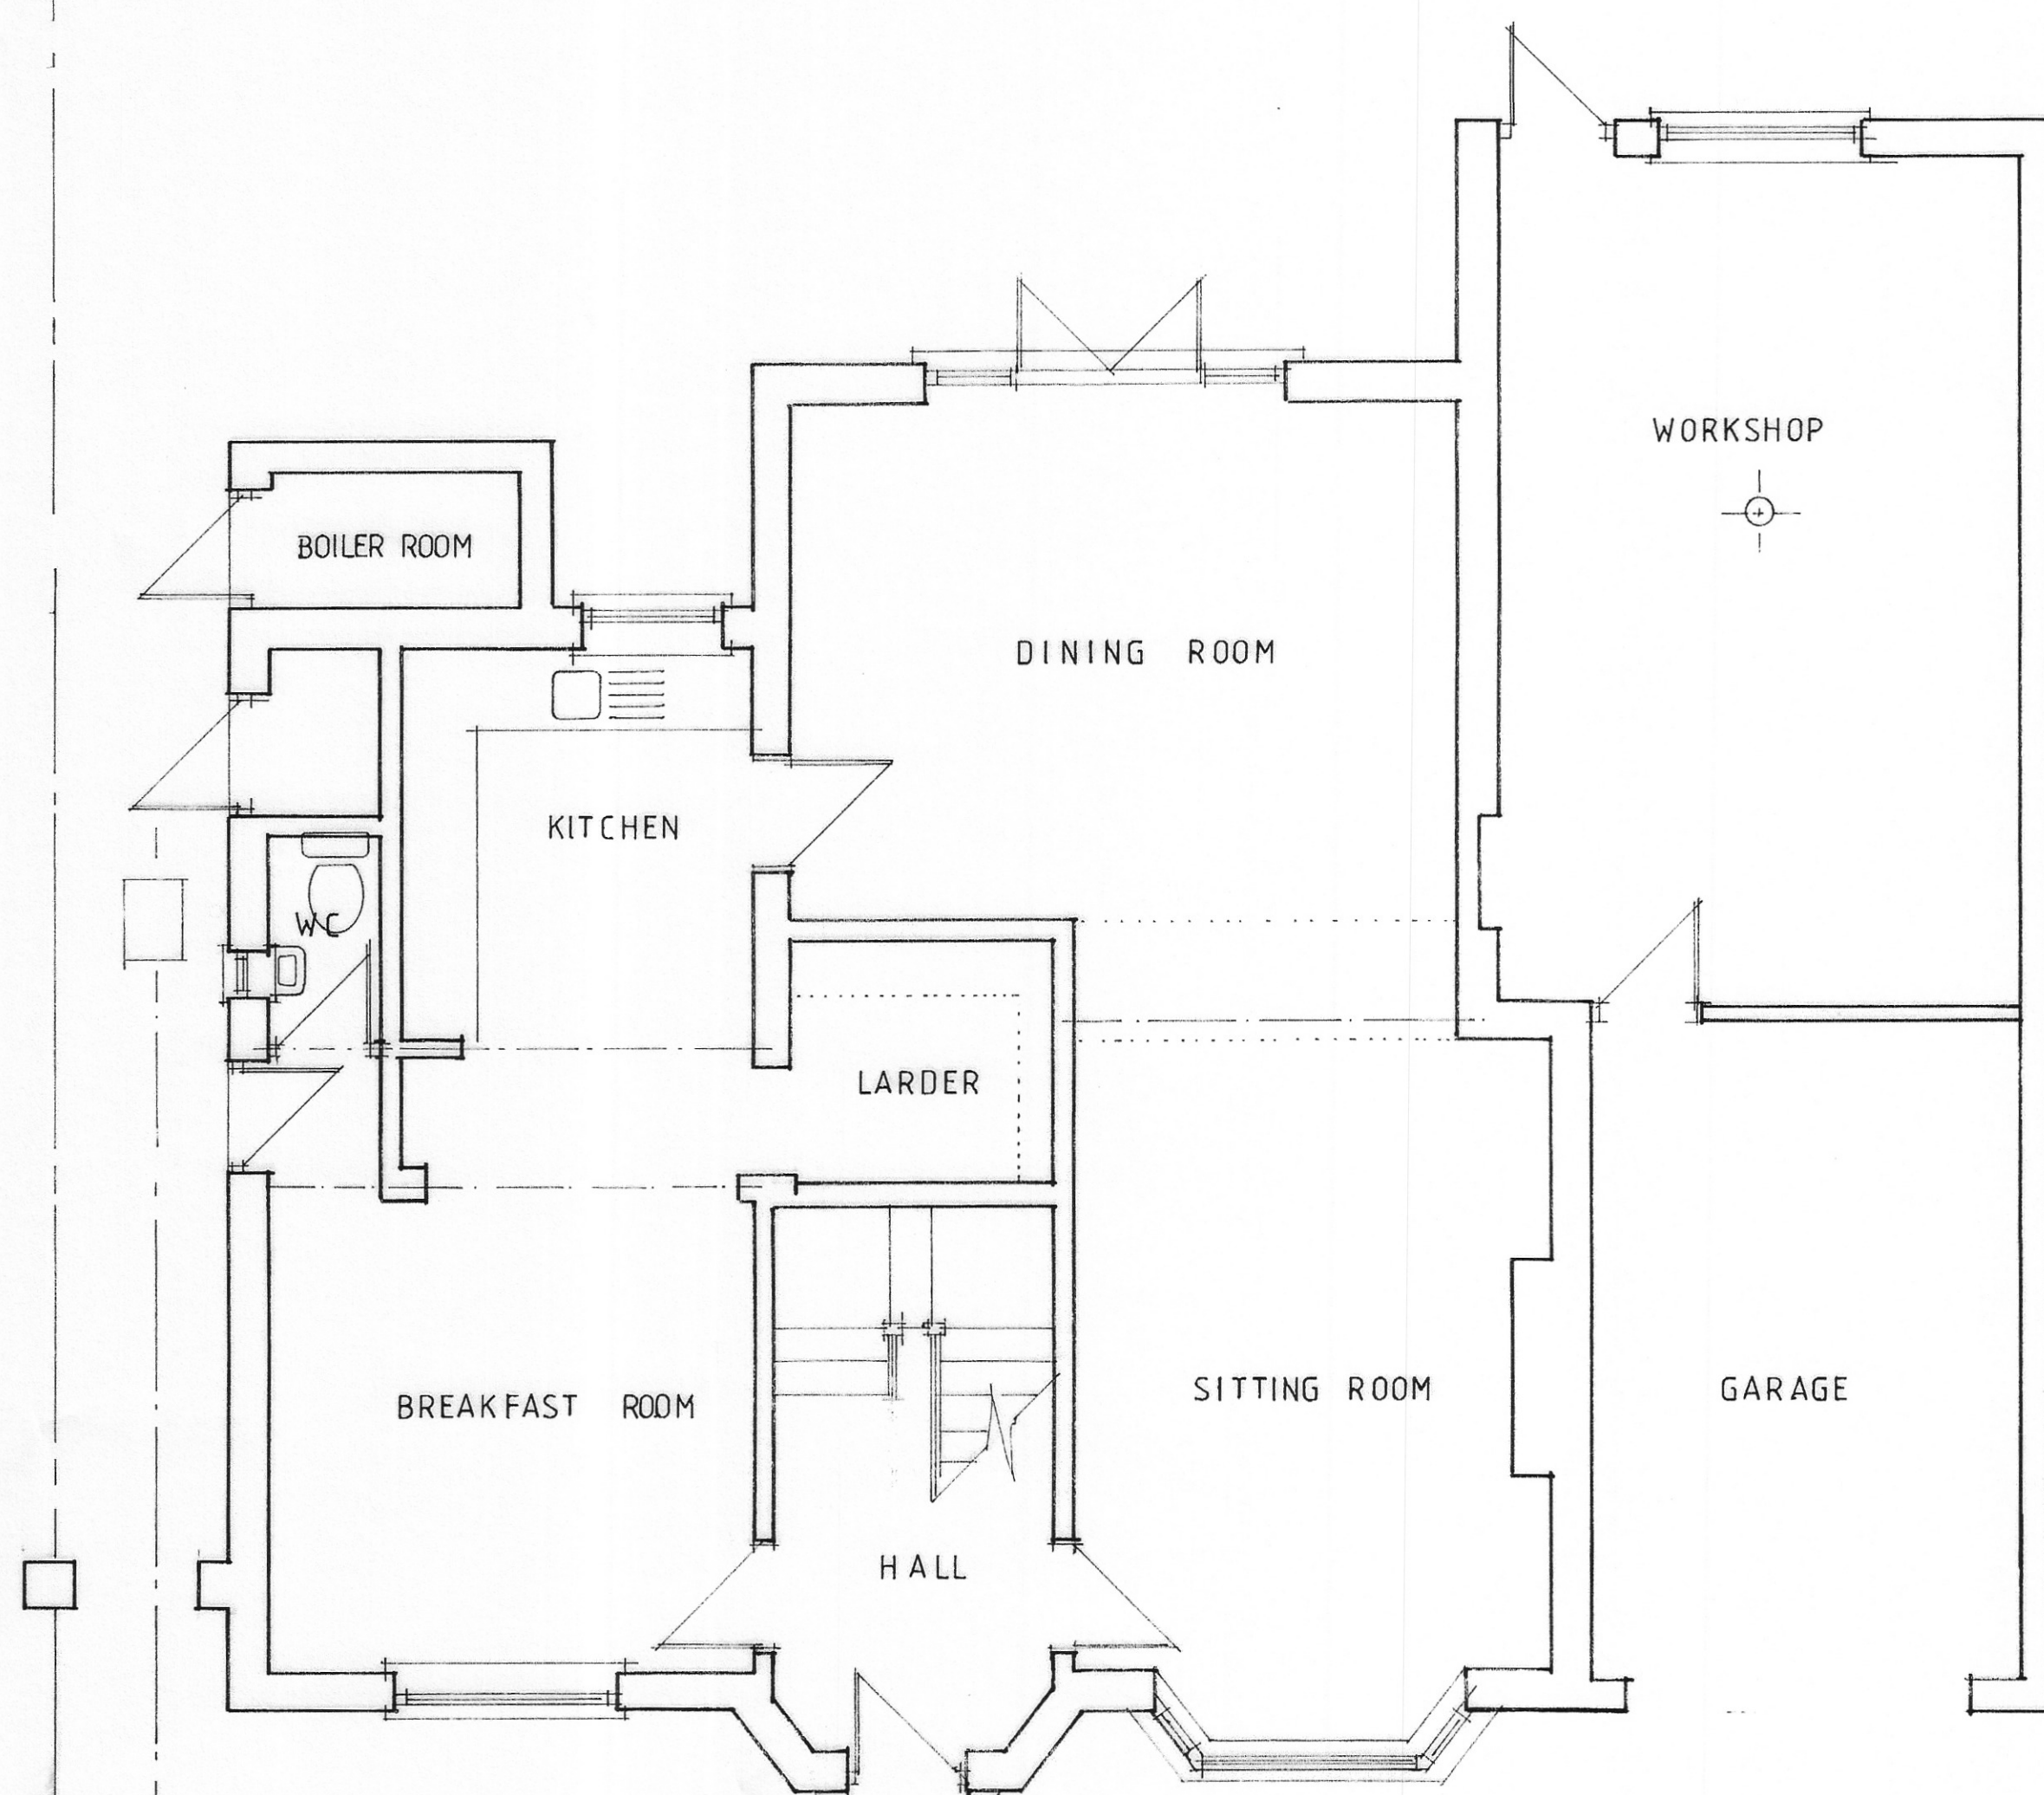

GROUND FLOOR PLAN

SCALE 1:50

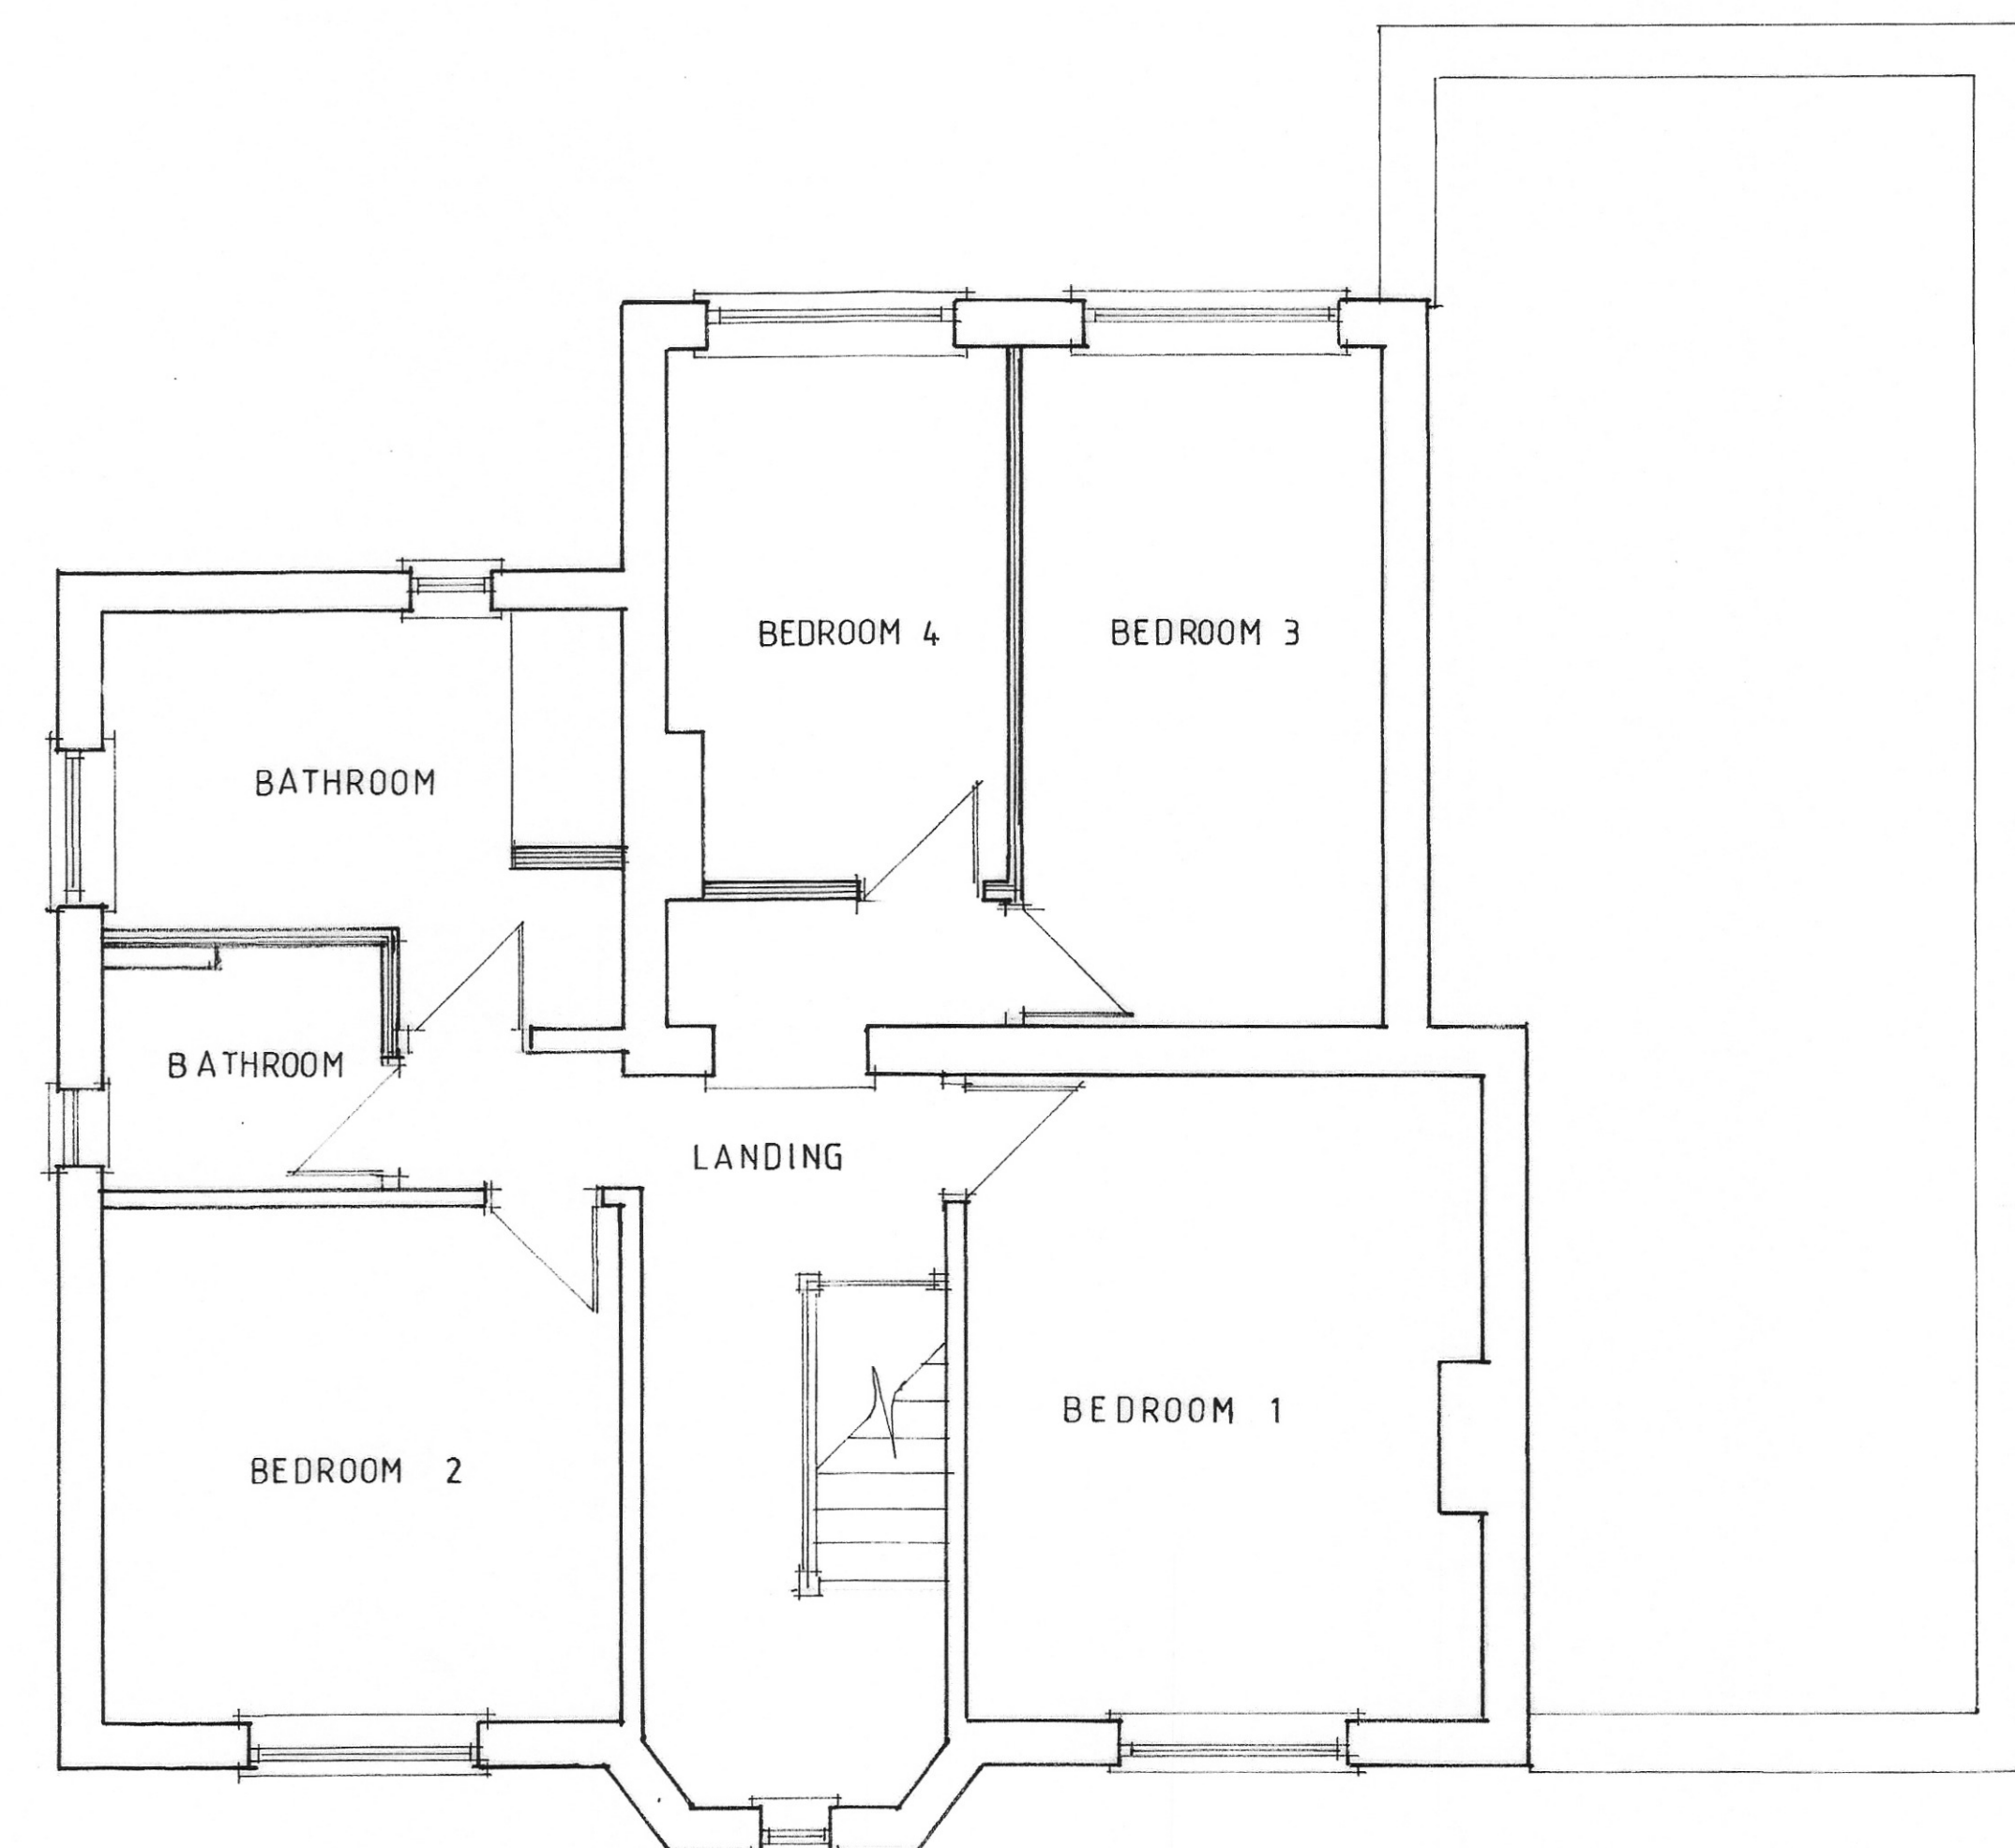

FIRST FLOOR PLAN

Project
 PROPOSED EXTENSIONS AND ALTERATIONS TO 101 SHILTON ROAD
 BARWELL LEICESTER LE9 8BP for Mr M NORMAN and Mr A PAUL

Drawing Title
 EXISTING FLOOR PLANS AND ELEVATIONS


Scale	Date	Drawing number
1:50	June 2025	283083/25/02



ELEVATION FACING SOUTH EAST




ELEVATION FACING NORTH WEST

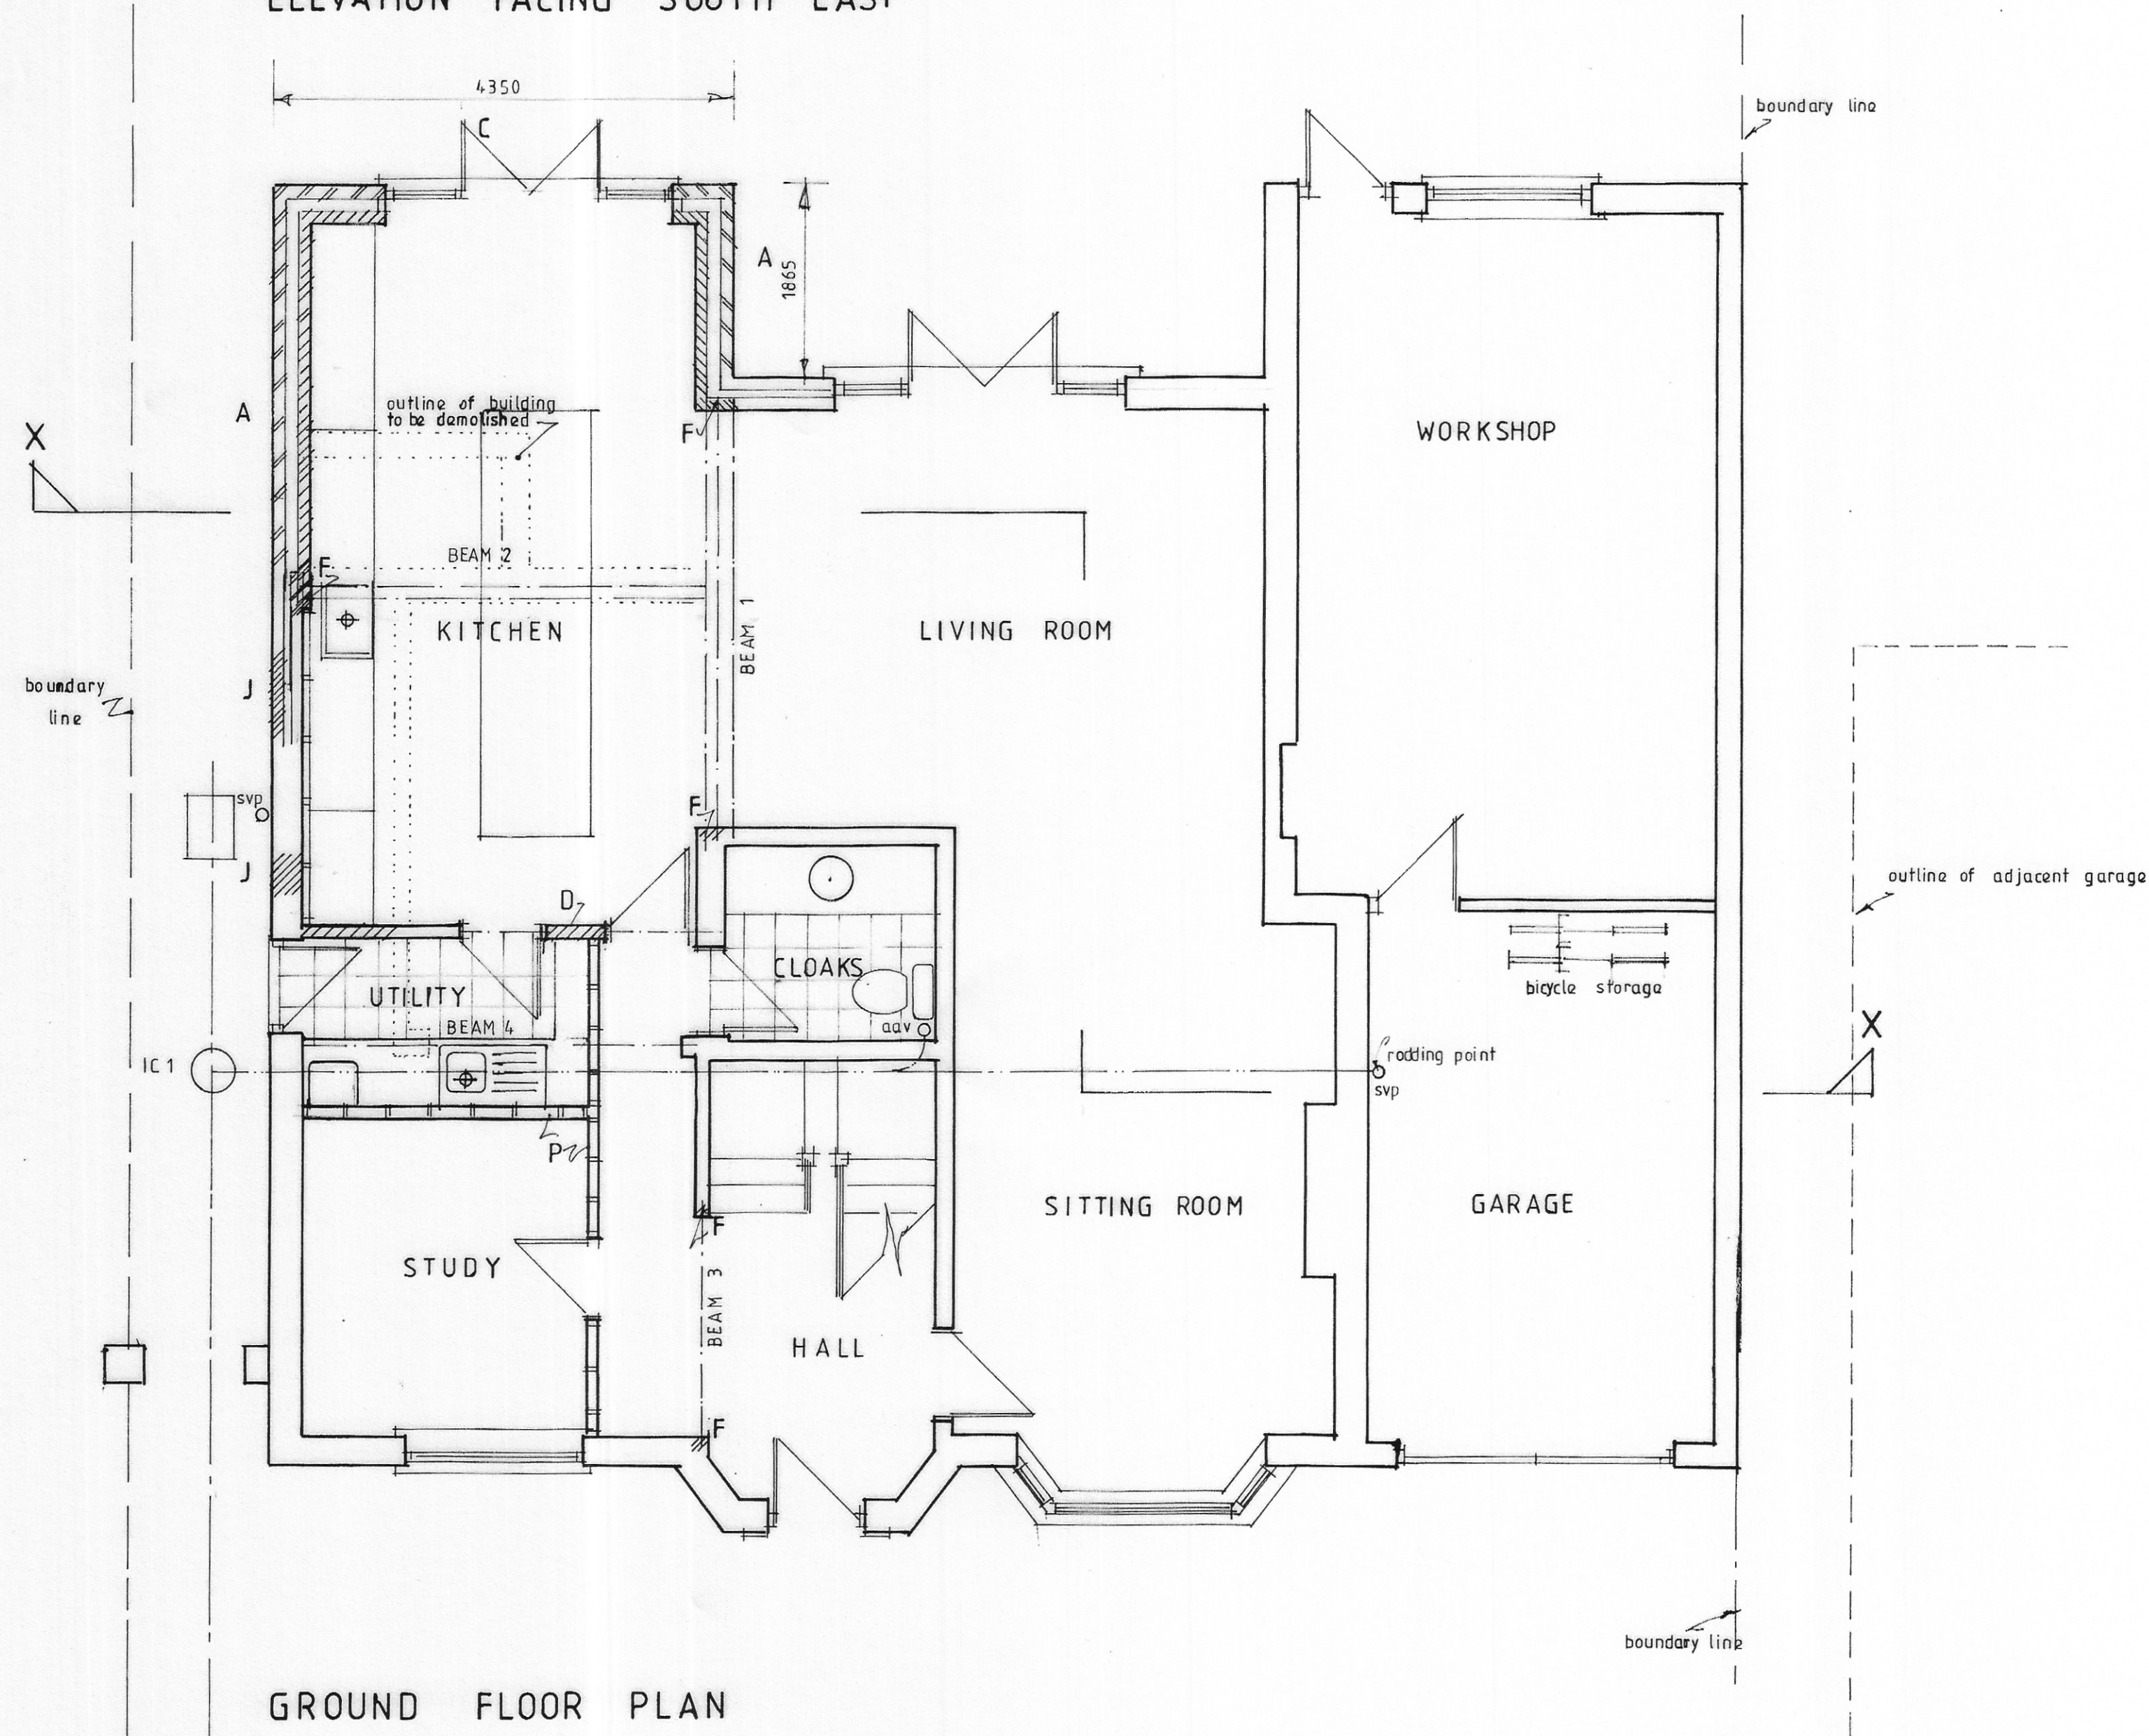

GROUND FLOOR PLAN

SCALE 1:50

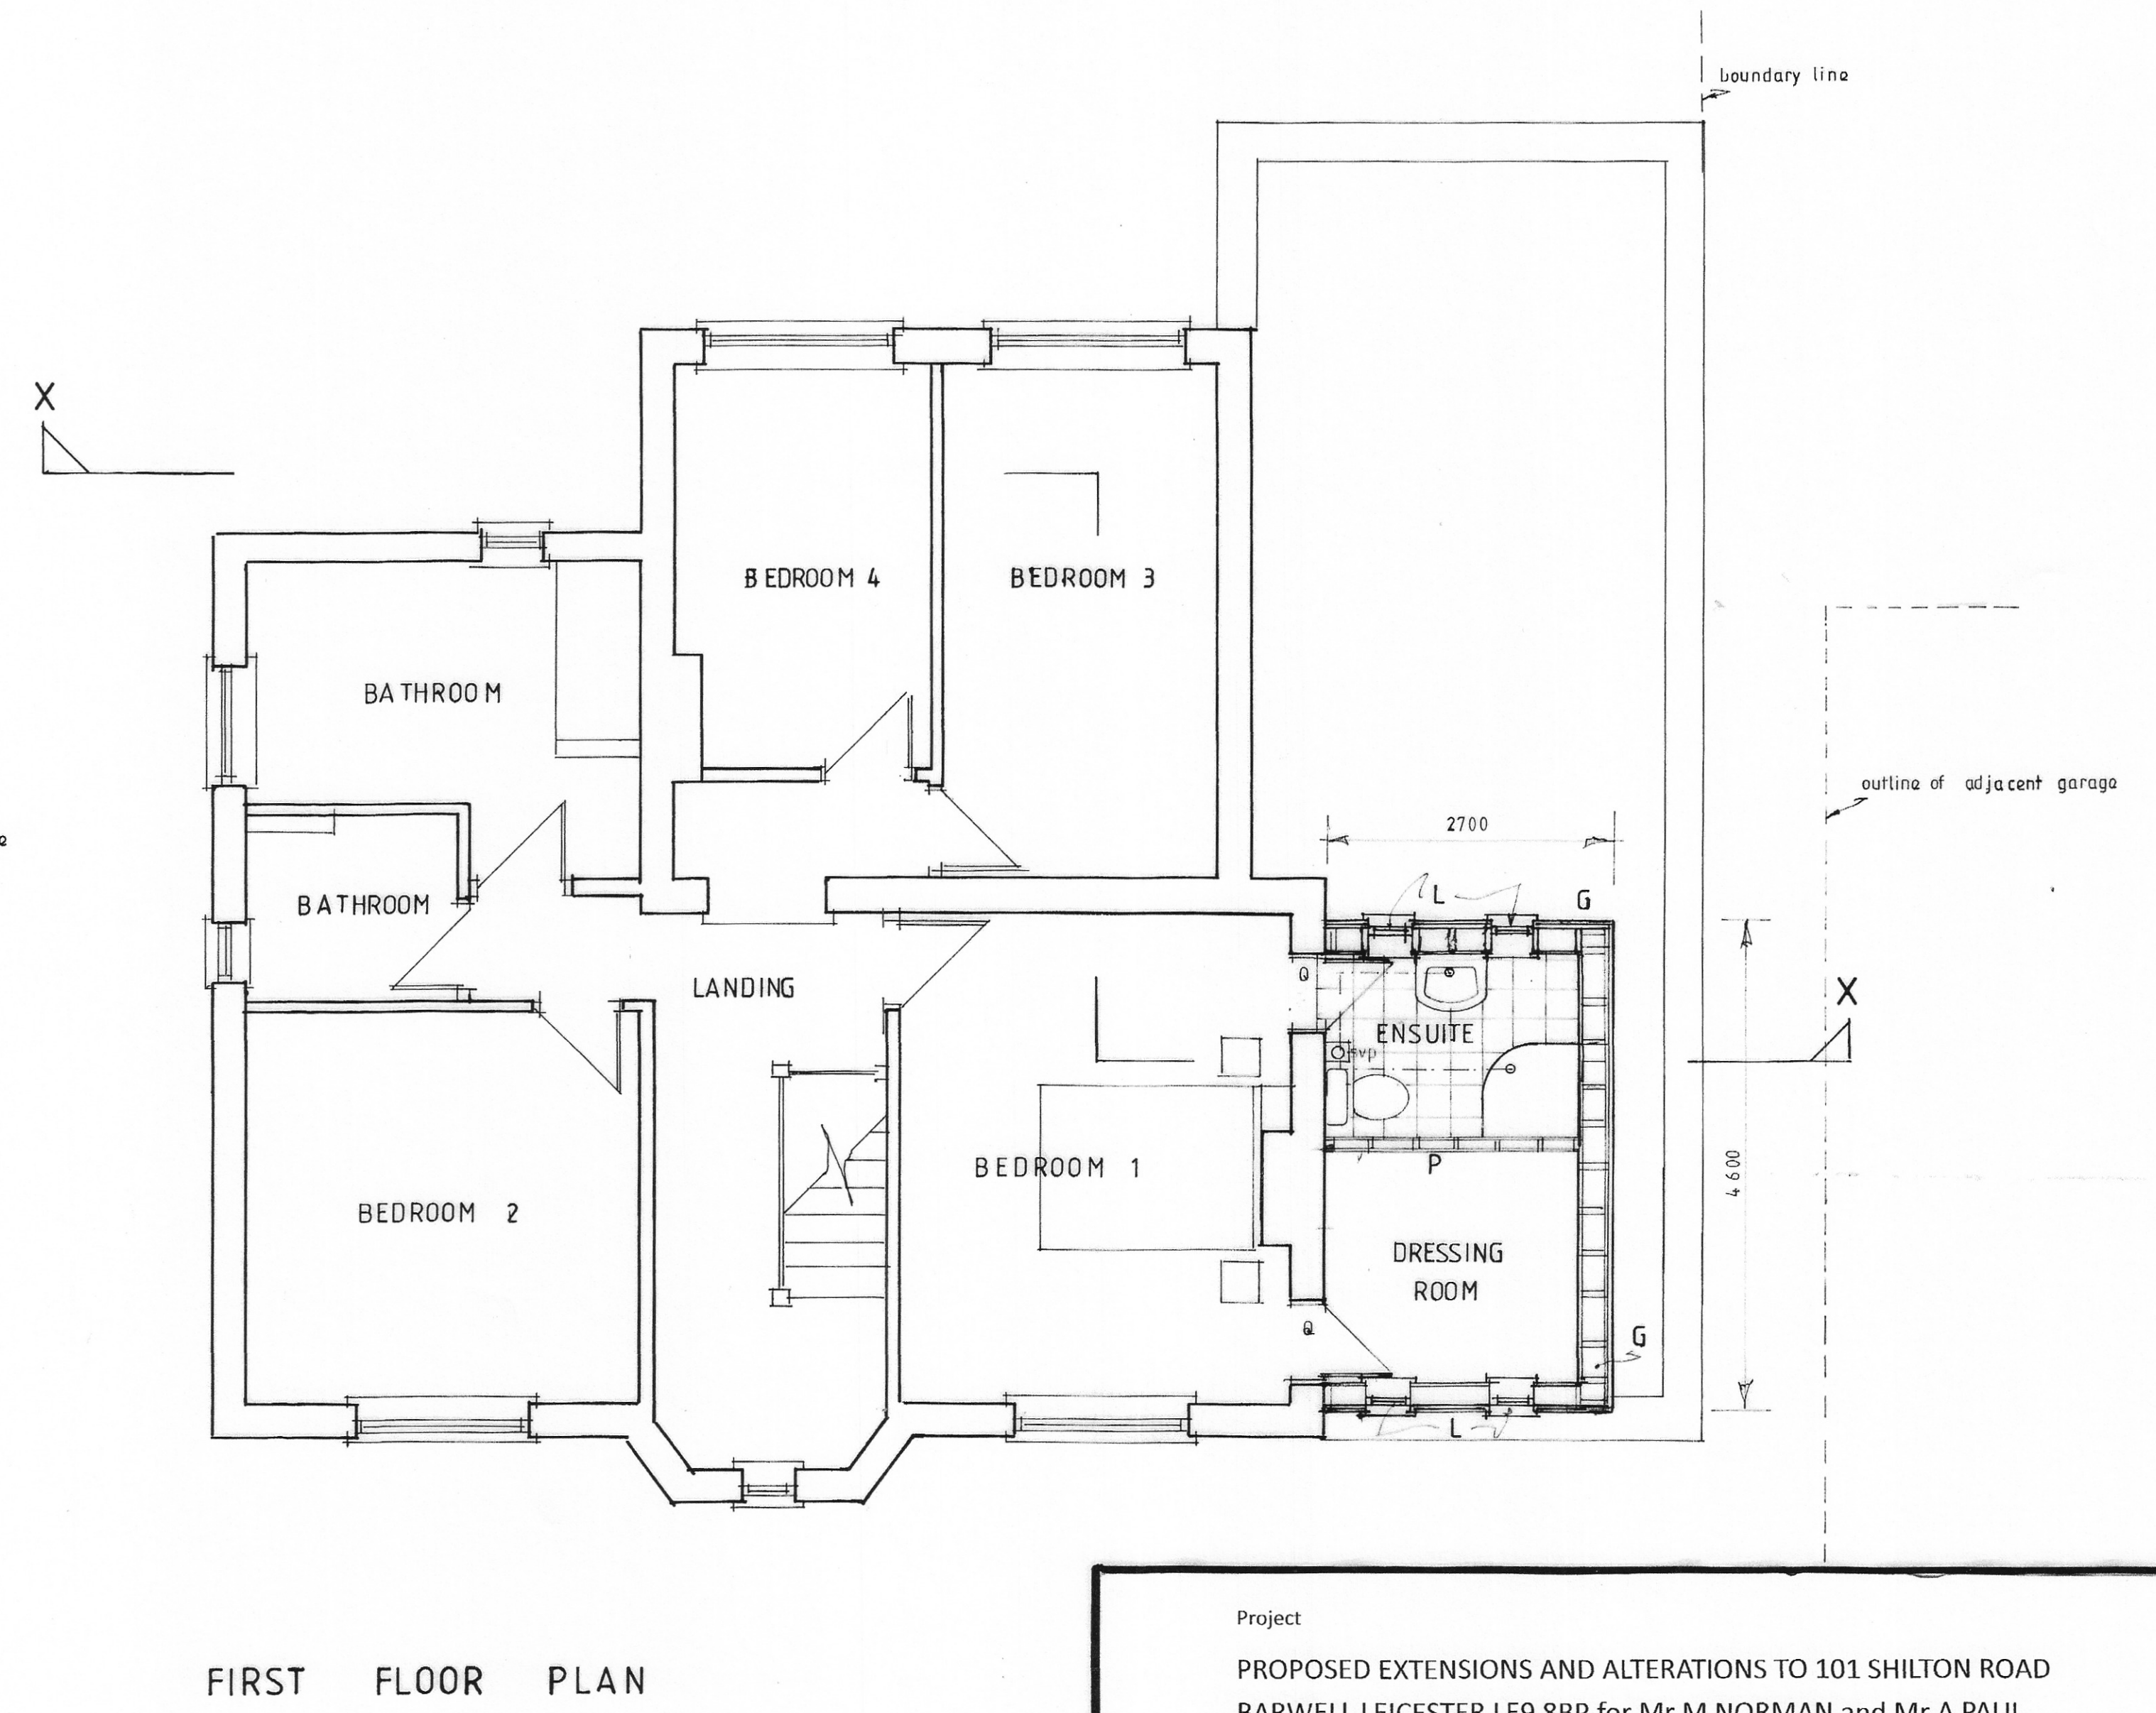

FIRST FLOOR PLAN

Project
PROPOSED EXTENSIONS AND ALTERATIONS TO 101 SHILTON ROAD
BARWELL LEICESTER LE9 8BP for Mr M NORMAN and Mr A PAUL

Drawing Title
PROPOSED FLOOR PLANS AND ELEVATIONS

Scale	Date	Drawing number
1.50	June 2025	283083/25/01