



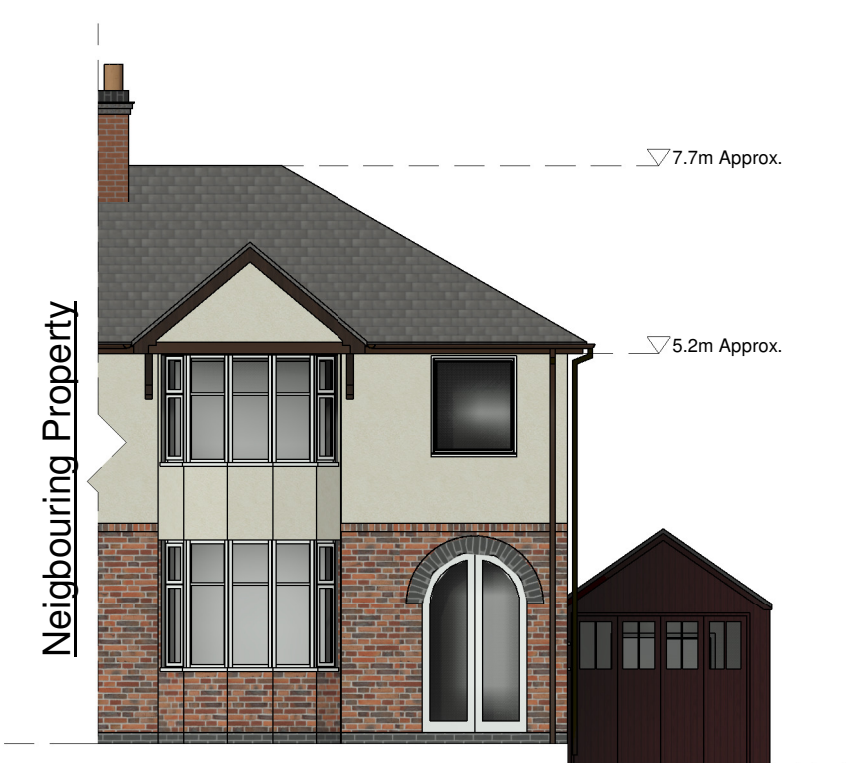


Front Elevation

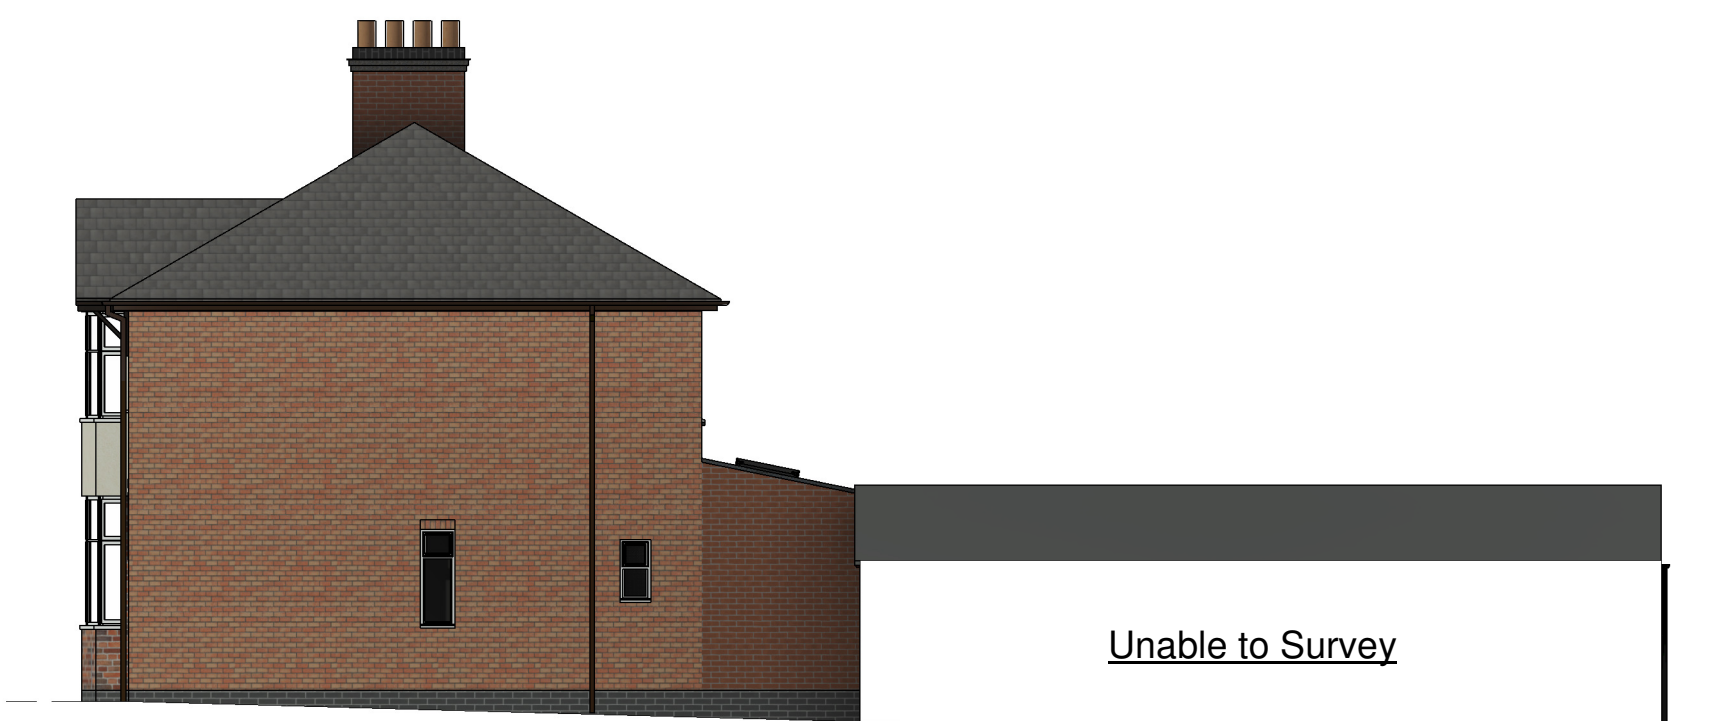

Side Elevation 1



Rear Elevation

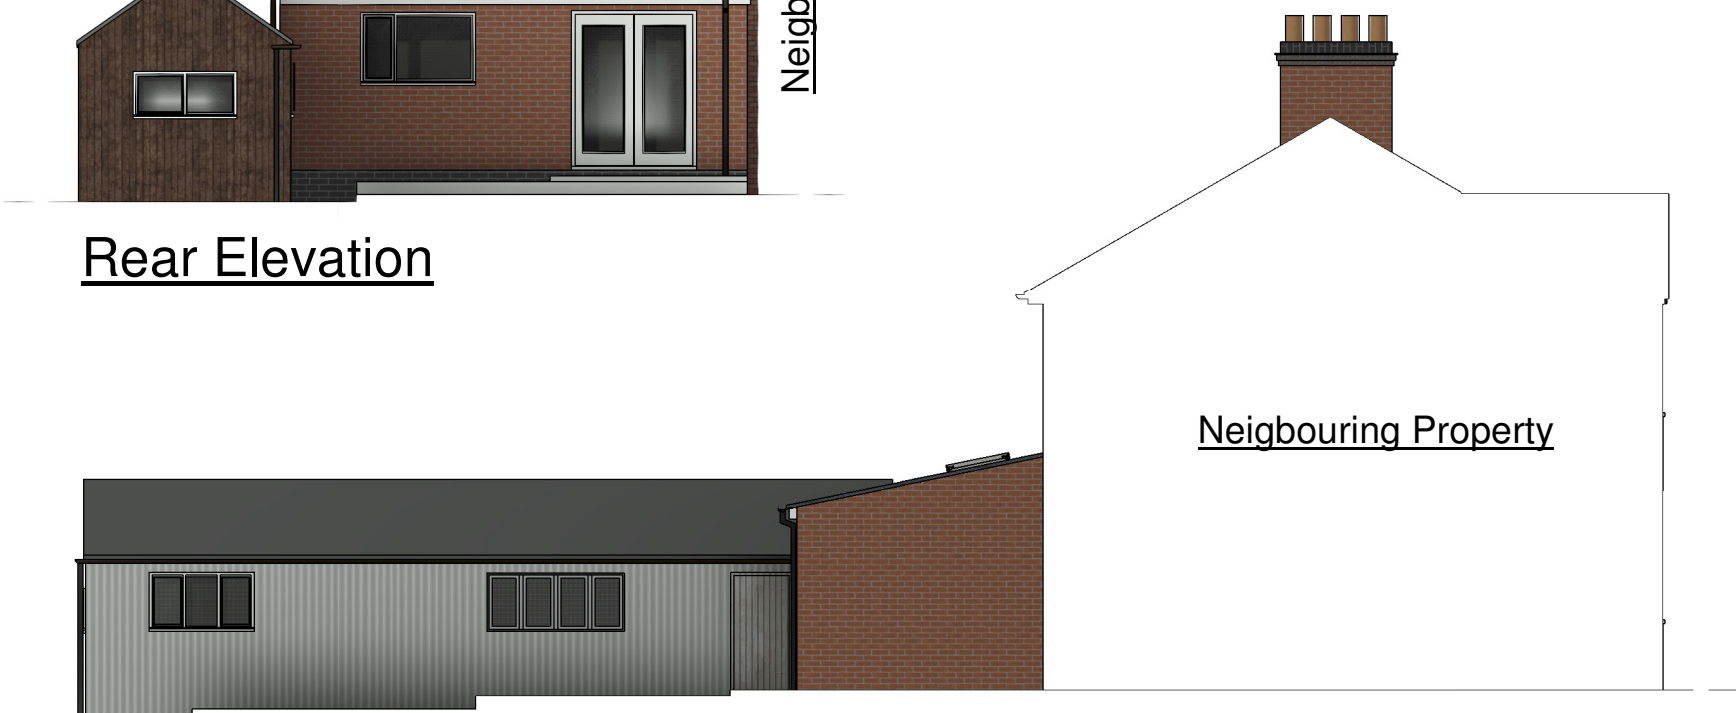

Side Elevation 2



Ground Floor Plan

First Floor Plan



Client Hopwood		
Project Title Alterations & Extensions Priesthills Road Hinckley		
Drawing Title As Existing		
Scale 1:100	Date May 2025	Sheet A2
Author MS	Checked by ZLM	
THE COPYRIGHT OF THIS DRAWING IS VESTED IN HAYWARD ARCHITECTS LTD. REPRODUCTION IN ANY FORM EITHER IN WHOLE OR IN PART IS FORBIDDEN WITHOUT THE PRIOR WRITTEN PERMISSION OF THE COPYRIGHT HOLDER. DO NOT SCALE FROM DRAWING AND ONLY FIGURED DIMENSIONS ARE TO BE USED		

HAYWARD architects	
19 Station Road Hinckley Leicestershire LE10 1AW	
Tel: 01455 635 665 www.haywardarchitects.co.uk	
Job No. 25/43	Drawing No. 01
Status Planning	