



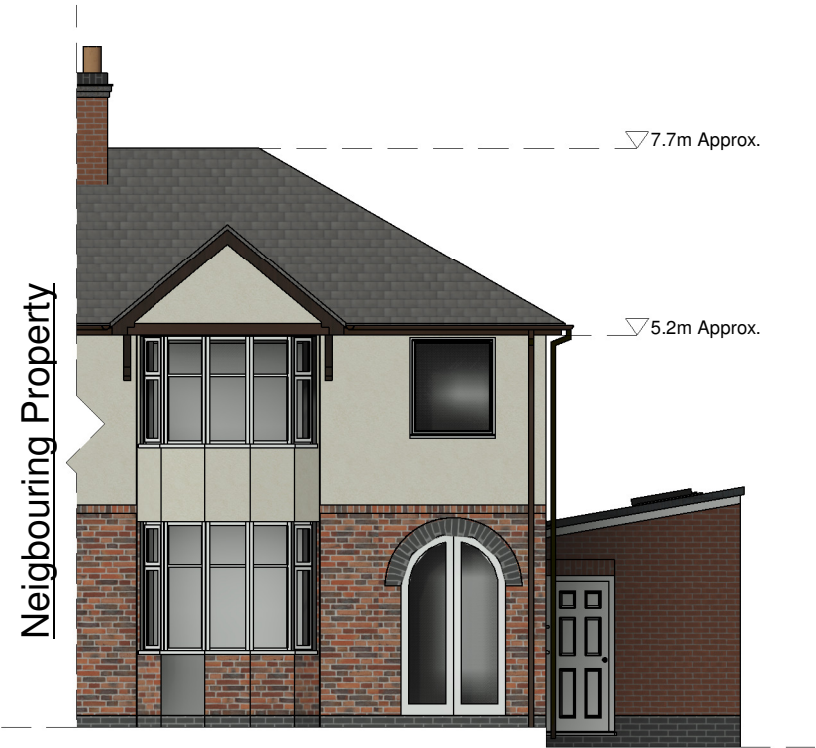

Front Elevation
@ Scale 1:100




Side Elevation 1
@ Scale 1:100

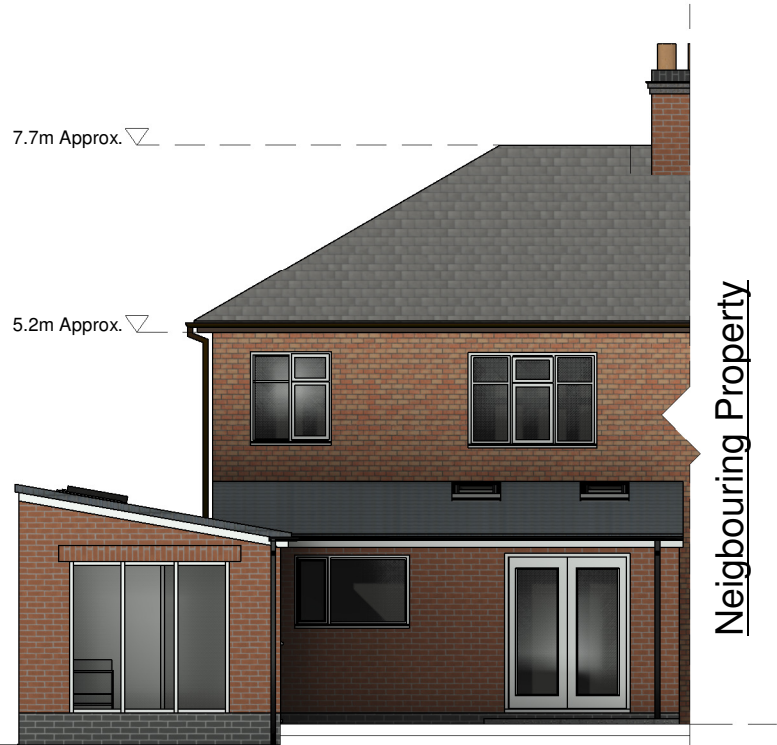


Rear Elevation
@ Scale 1:100



Side Elevation 2
@ Scale 1:100

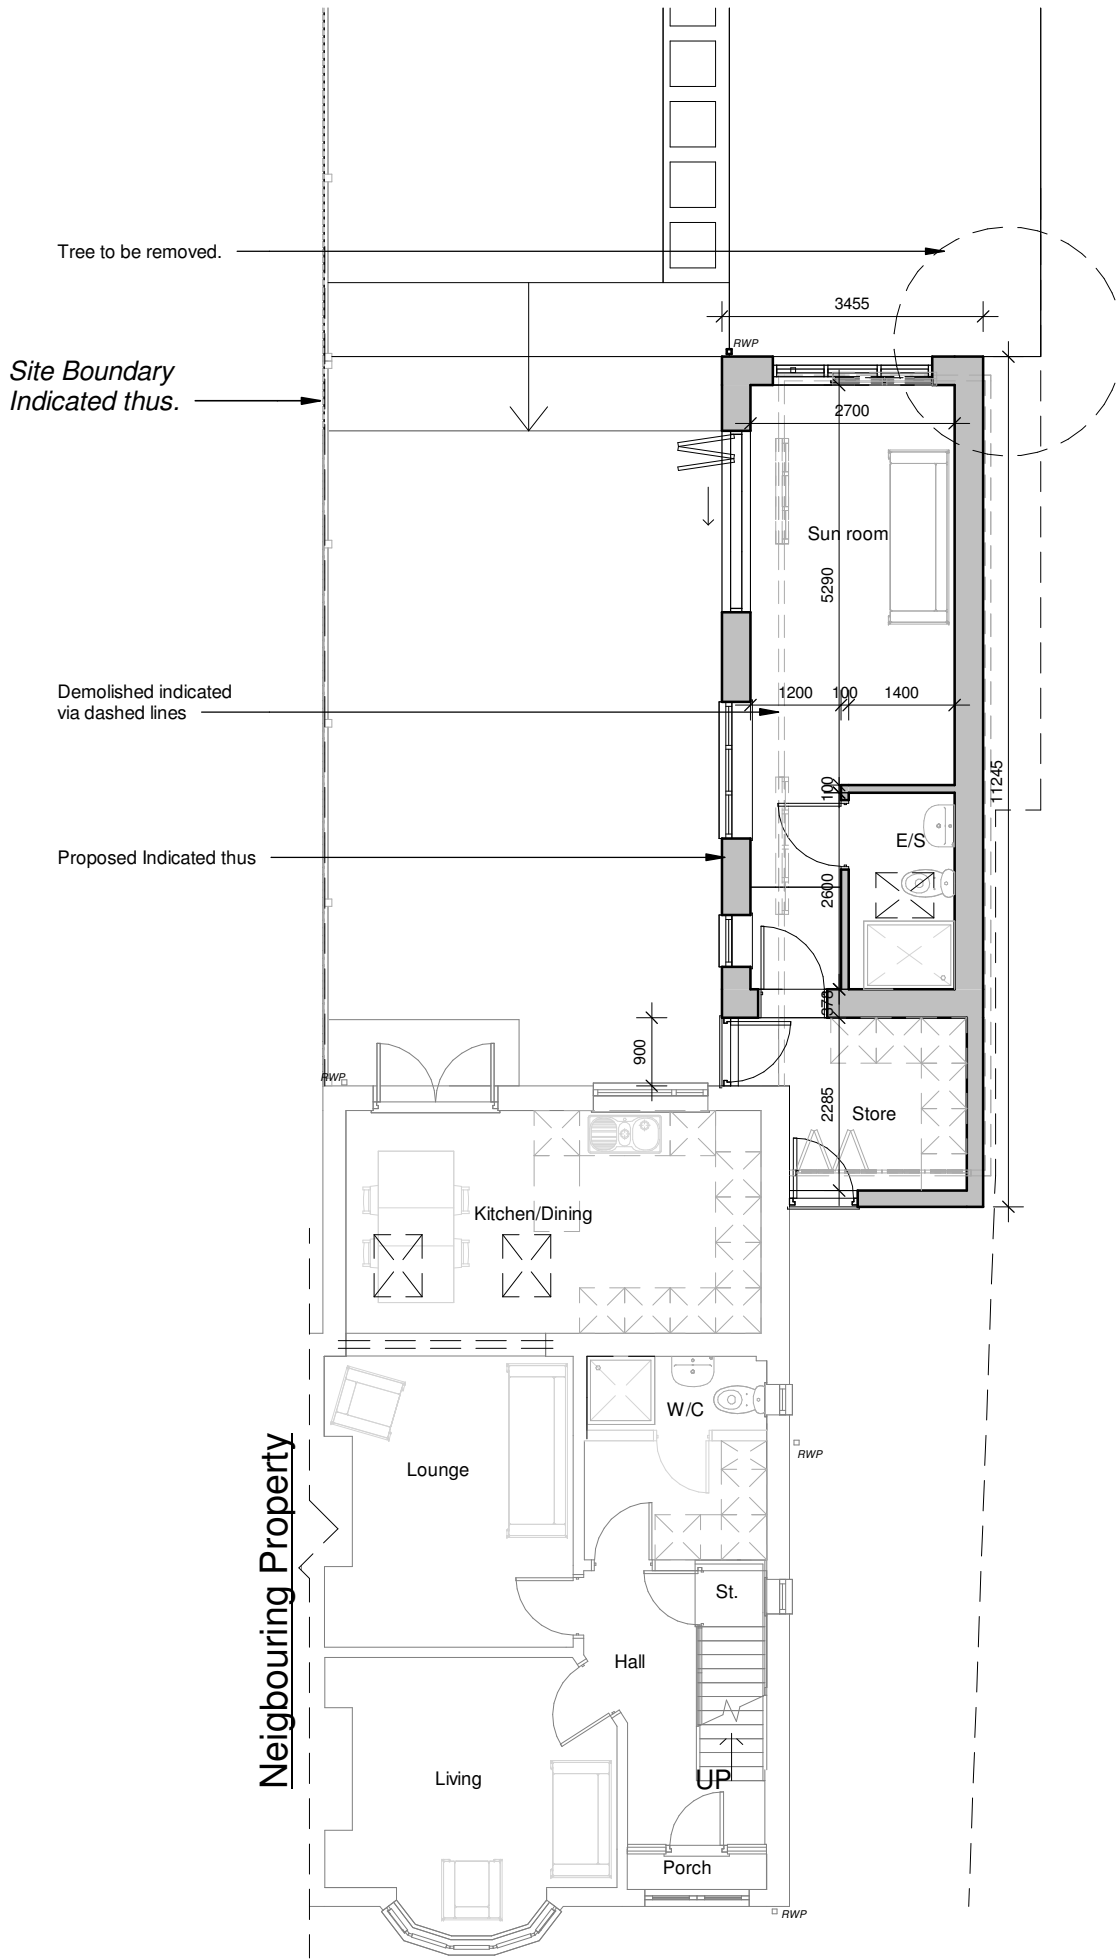

Ground Floor Plan
@ Scale 1:100

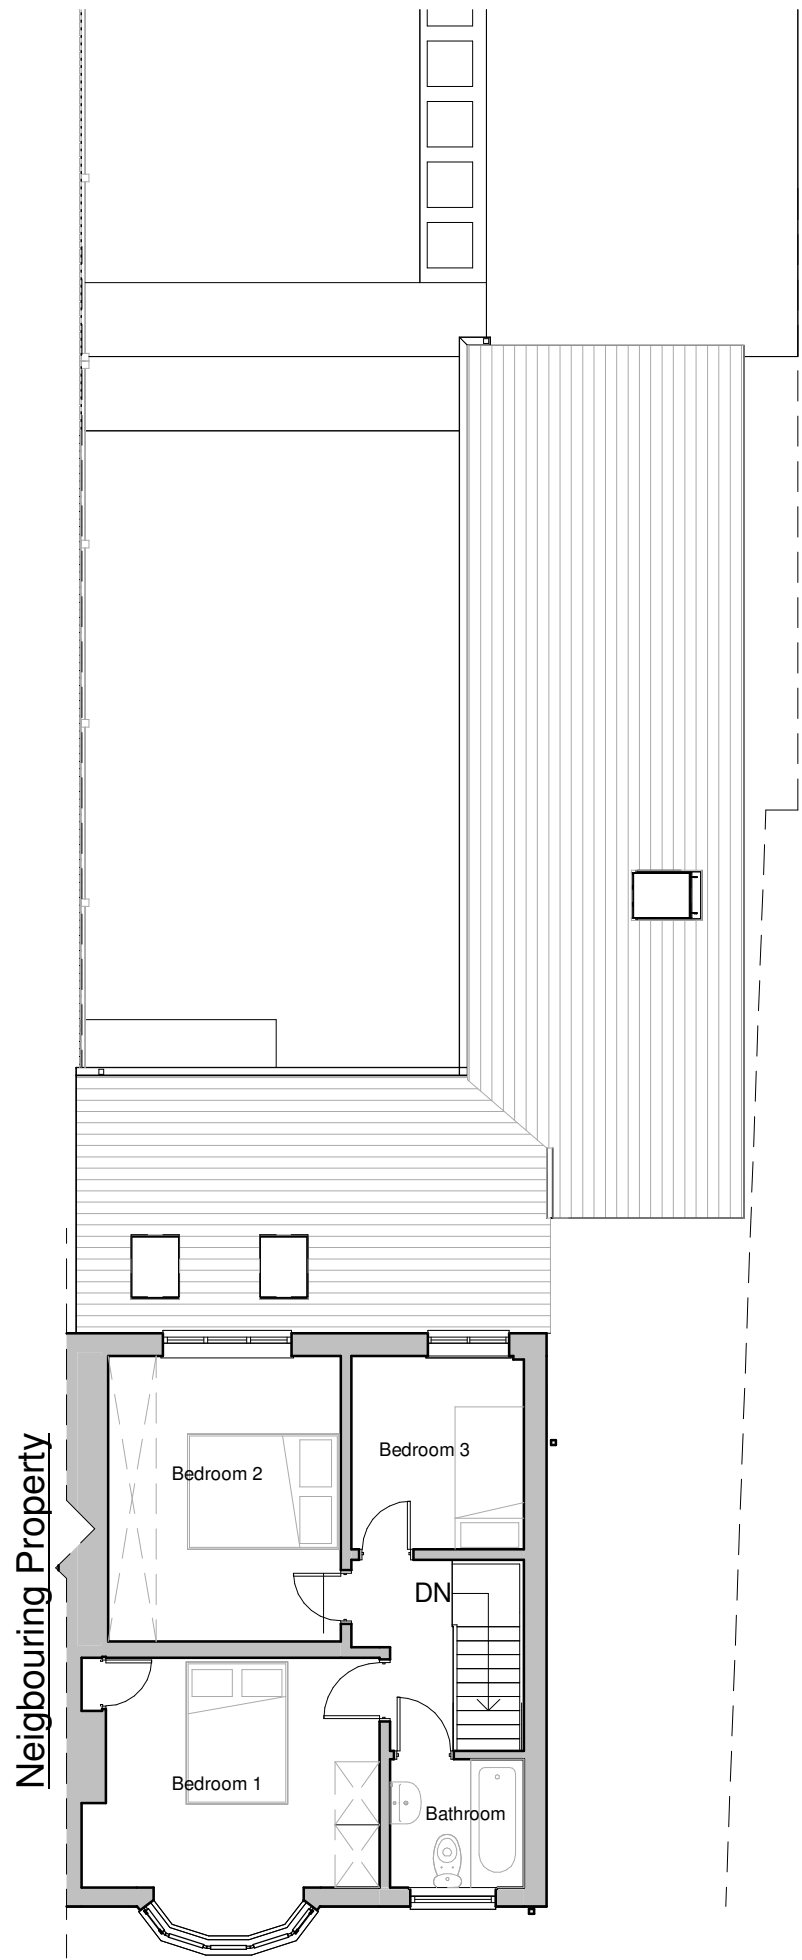

First Floor Plan
@ Scale 1:100



3D View
@ Scale N/A



Client Hopwood			HAYWARD architects 19 Station Road Hinckley Leicestershire LE10 1AW Tel: 01455 635 665 www.haywardarchitects.co.uk	
Project Title Alterations and Extensions Priesthills Road Hinckley				
Drawing Title As Proposed - Scheme 02			Sheet A1	Job No. 25/43
Scale As Indicated	Date June 2025	Author MS	Checked by ZLM	Drawing No. 03c
Status Planning				