



Front Elevation




Side Elevation




Rear Elevation



Side Elevation

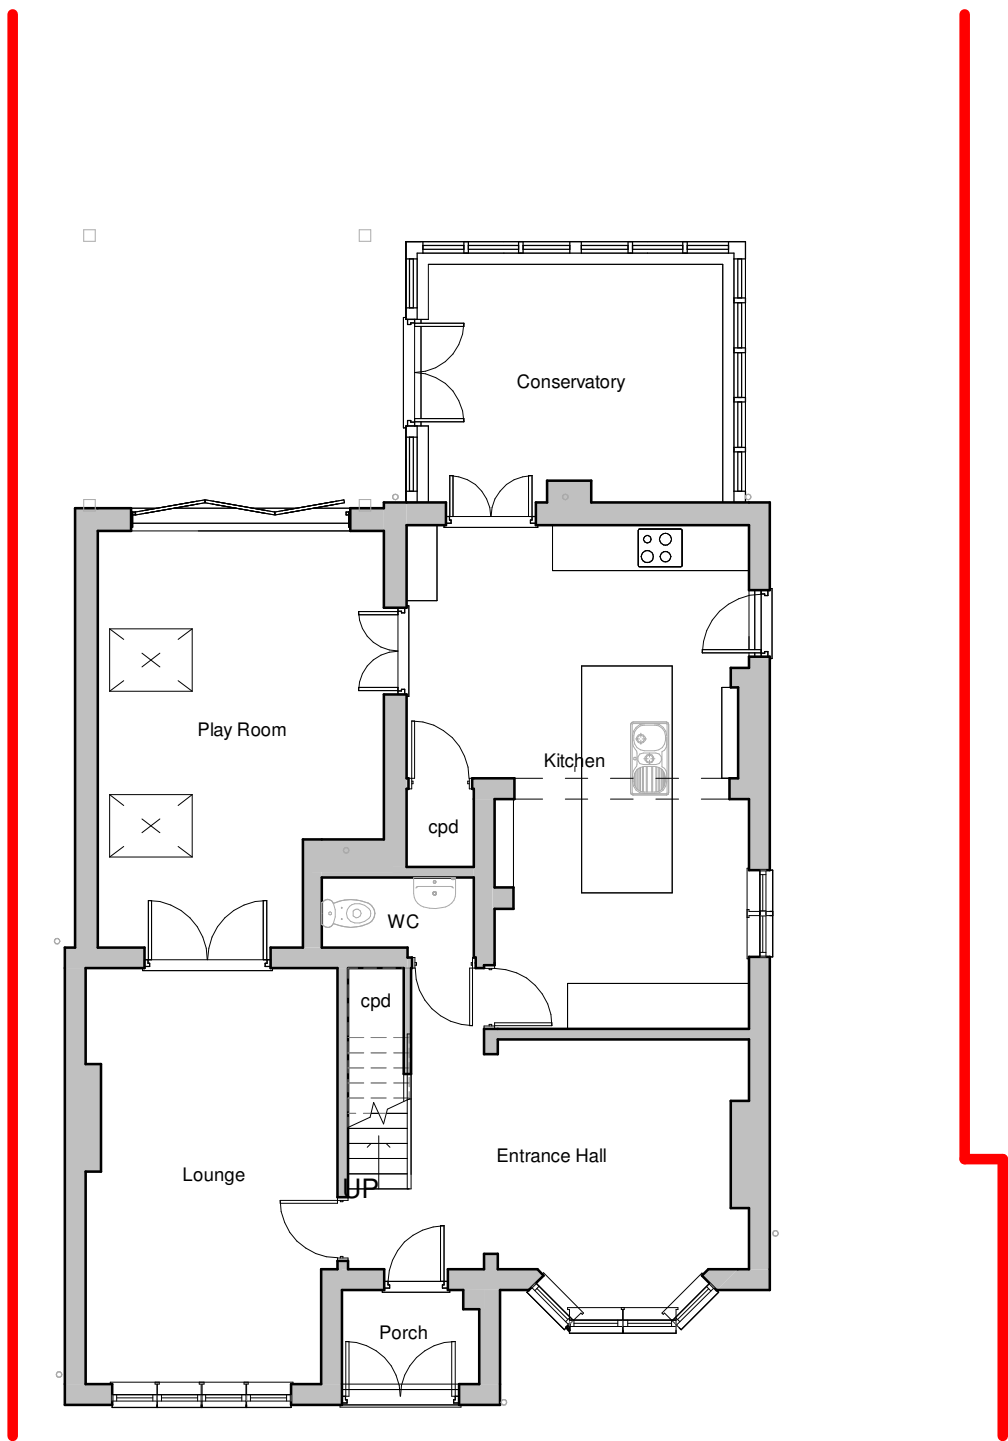

Ground Floor Plan

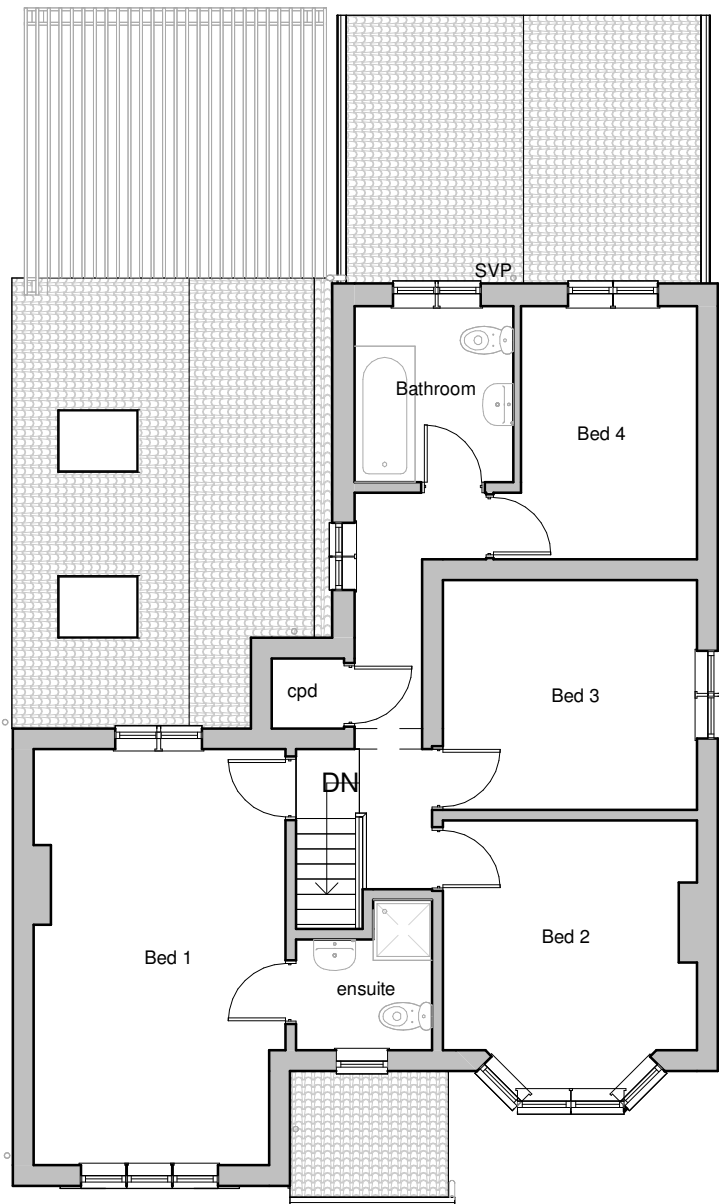

First Floor Plan



|   |                          |                    |   |                          |
|---|--------------------------|--------------------|---|--------------------------|
| Client<br><b>Mr &amp; Mrs Jordan</b>   |                          |                    | <div><b>HAYWARD</b></div> <div>architects</div> <div>19 Station Road<br/>Hinckley<br/>Leicestershire<br/>LE10 1AW</div> <div>Tel: 01455 635 665</div> <div>www.haywardarchitects.co.uk</div> |                          |
| Project Title<br><b>The Briary<br/>Bullfurlong Lane<br/>Burbage</b>   |                          |                    |   |                          |
| Drawing Title<br><b>As Existing</b>   |                          |                    |   |                          |
| Scale<br><b>1:100</b>   | Date<br><b>June 2025</b> | Sheet<br><b>A2</b> | Job No.<br><b>25 / 51</b>   | Drawing No.<br><b>00</b> |
| Author<br><b>MO</b>   | Checked by<br><b>ZM</b>  |                    |   |                          |
| THE COPYRIGHT OF THIS DRAWING IS VESTED IN HAYWARD ARCHITECTS LTD.<br>REPRODUCTION IN ANY FORM, EITHER IN WHOLE OR IN PART IS FORBIDDEN WITHOUT THE PRIOR WRITTEN PERMISSION<br>OF THE COPYRIGHT HOLDER. DO NOT SCALE FROM DRAWING AND ONLY FIGURED DIMENSIONS ARE TO BE USED |                          |                    | Status<br><b>Survey</b>   |                          |

Tel: 01455 635 665

www.haywardarchitects.co.uk