


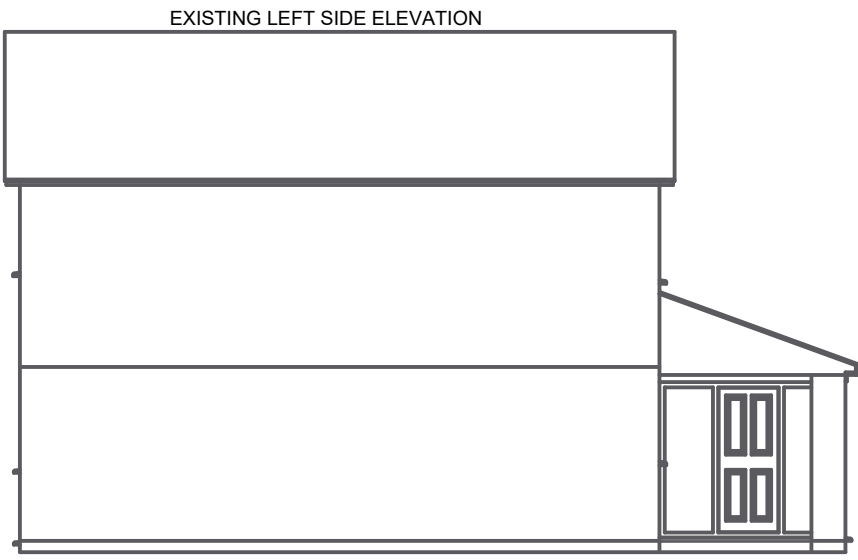


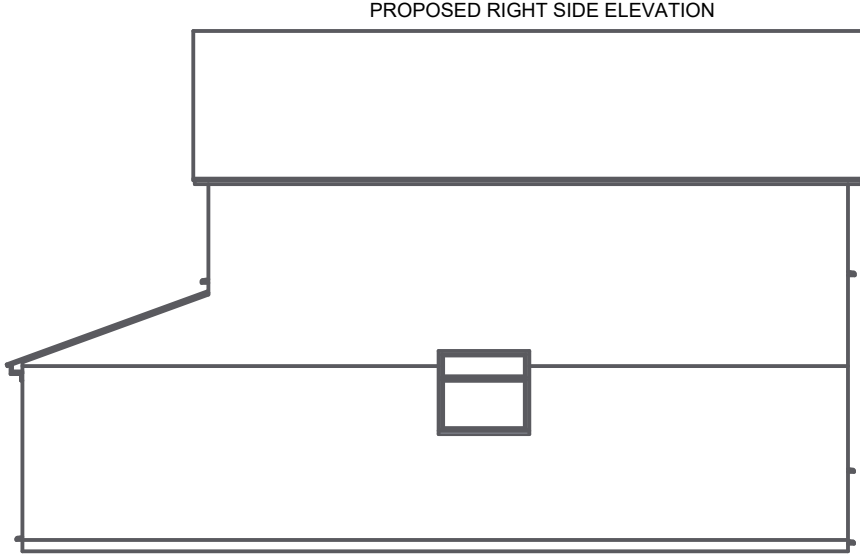


SCALE 1:100
SCALE 0.010

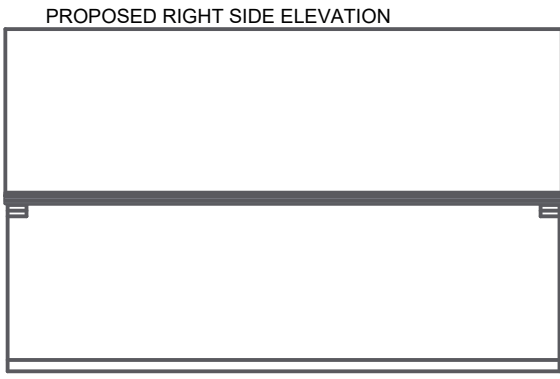





SCALE 1:100
SCALE 0.010

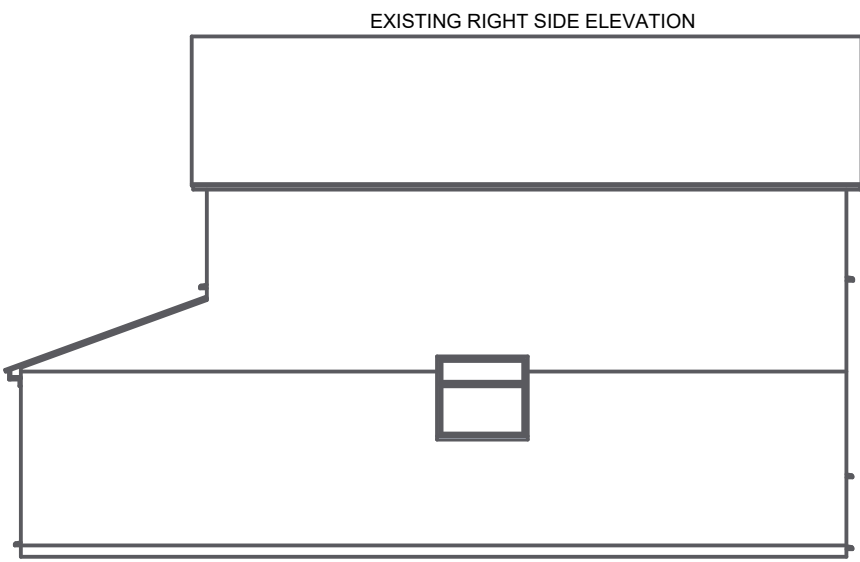


SCALE 1:100
SCALE 0.010

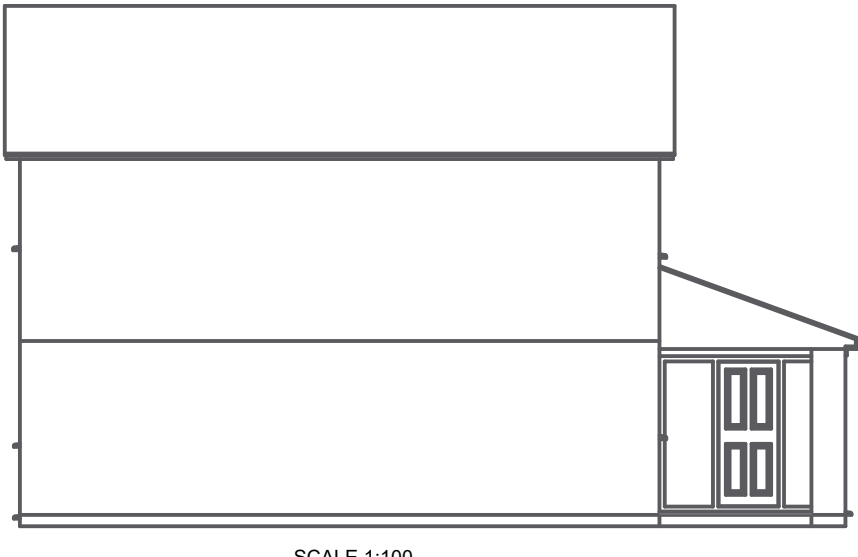


SCALE 1:100
SCALE 0.010

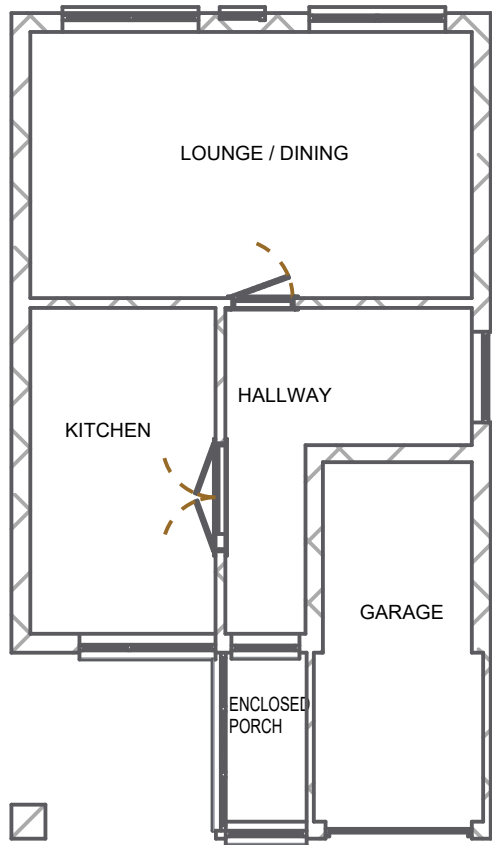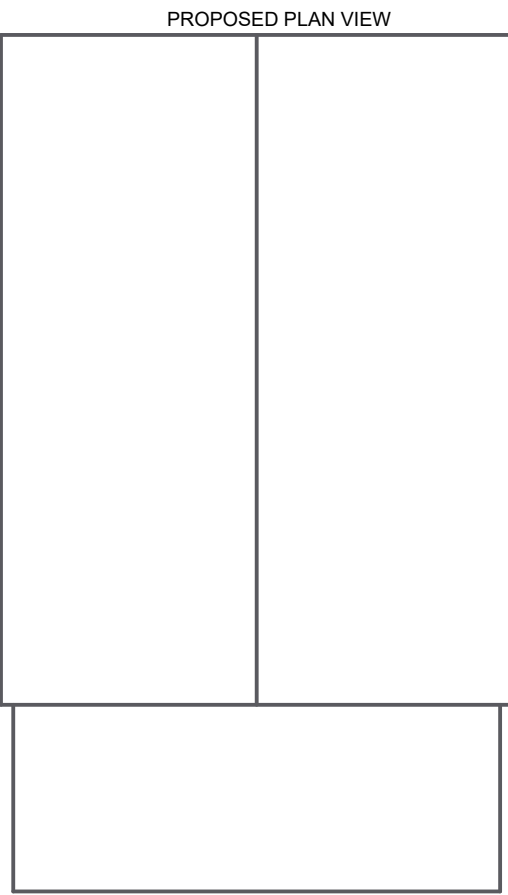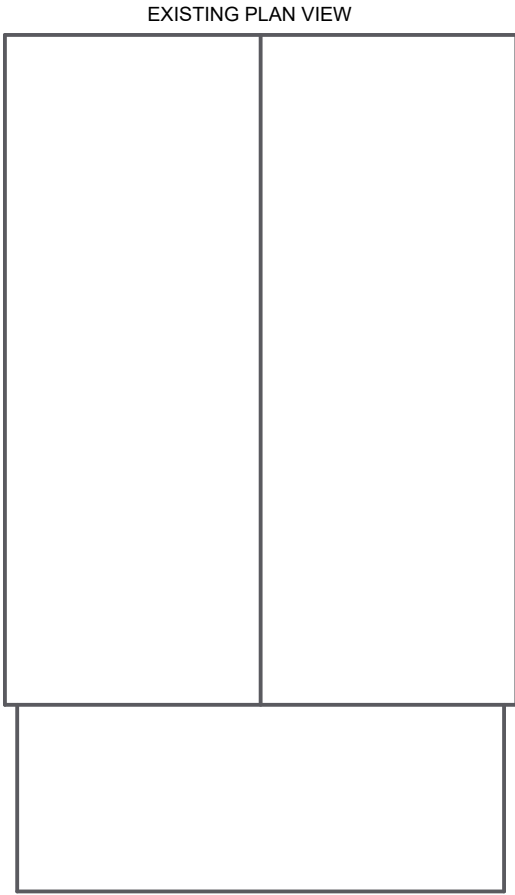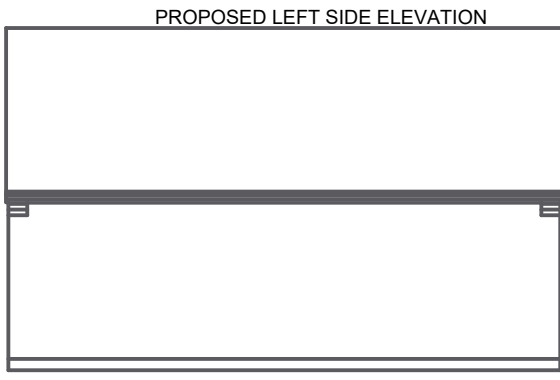


EXISTING GROUND FLOOR PLAN
SECTION A-A

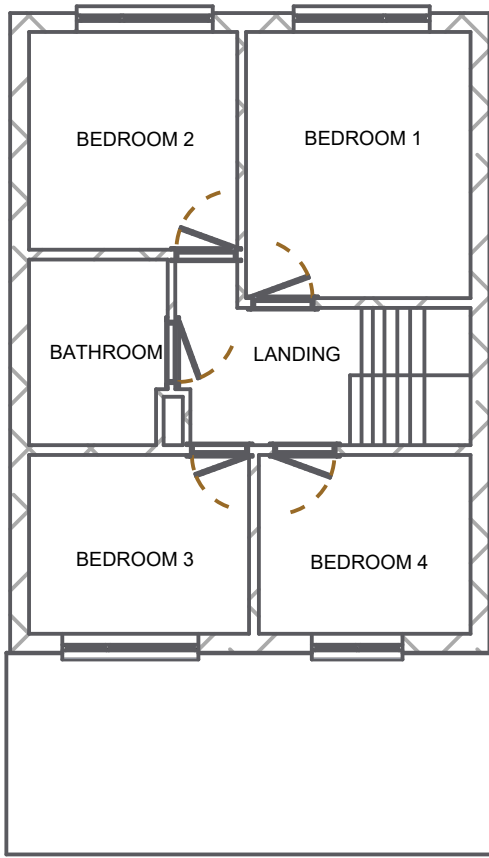



EXISTING FIRST FLOOR PLAN
NO CHANGE
SECTION C-C

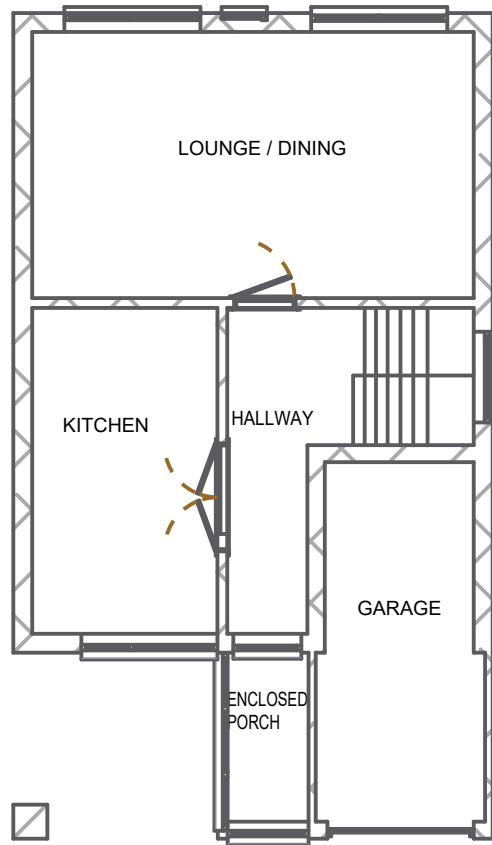


PROPOSED GROUND FLOOR PLAN
SECTION B-B

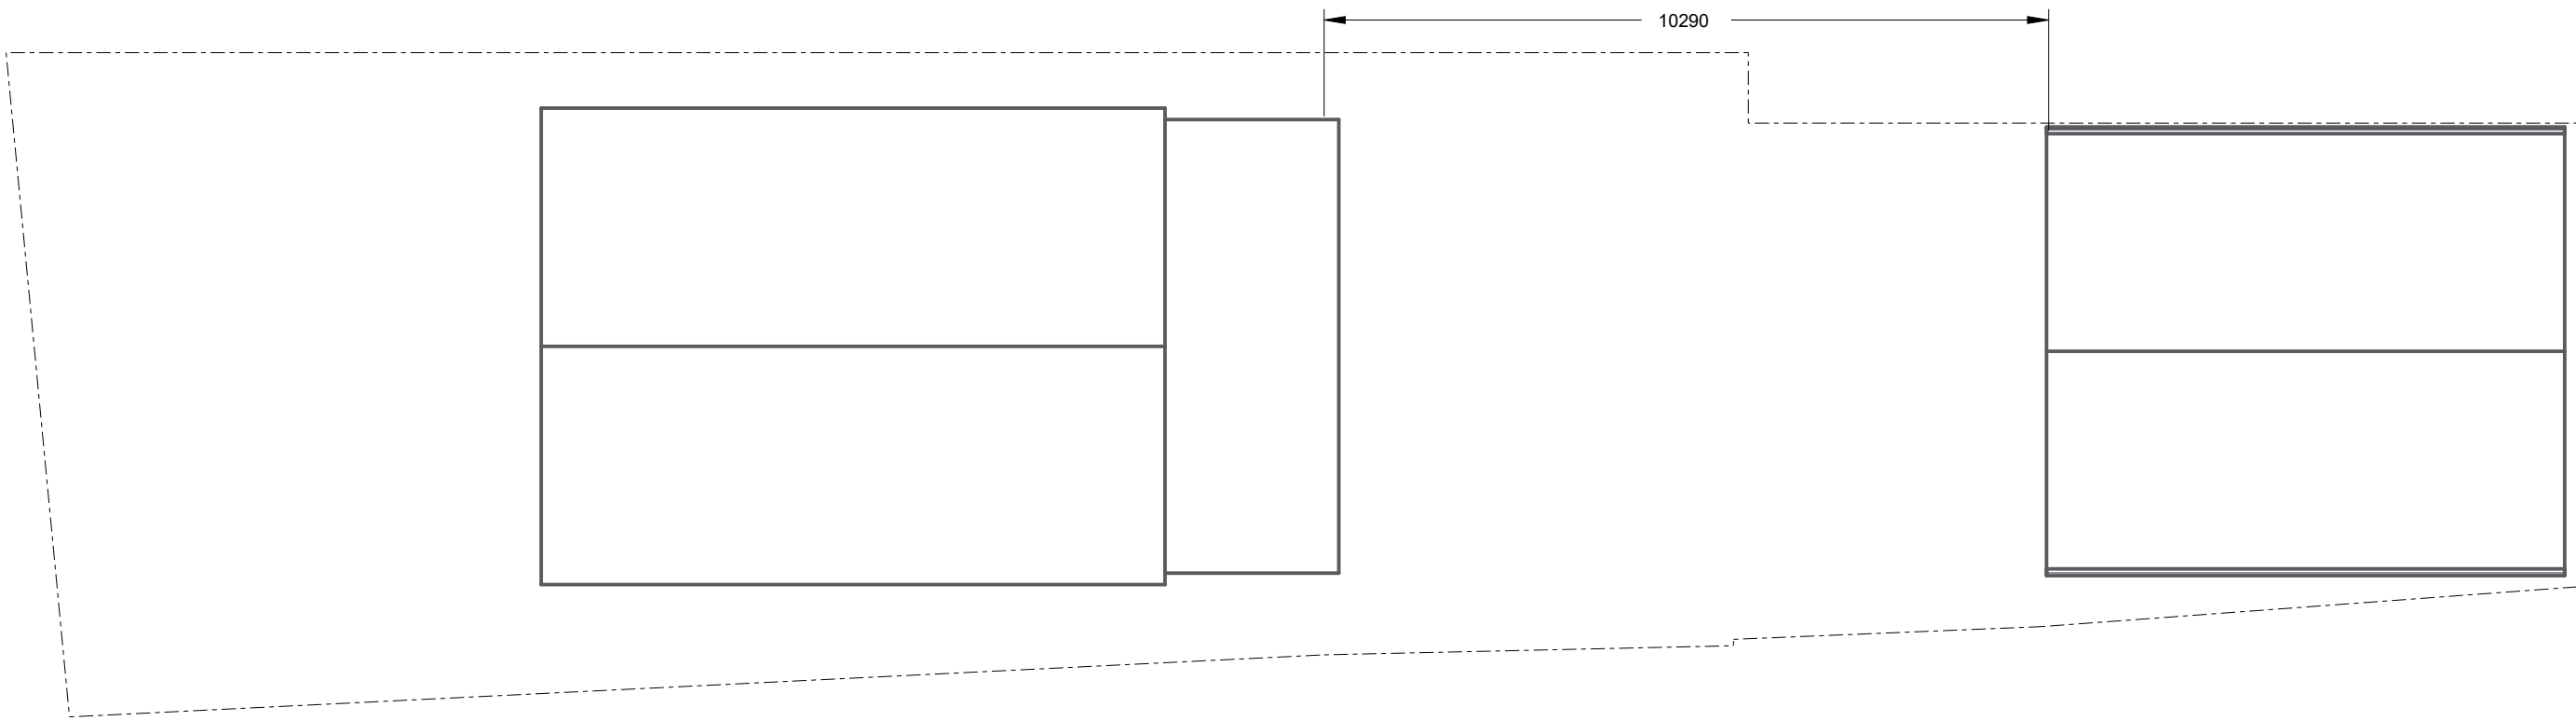





PLAN VIEW OF PLOT SHOWING BOUNDARY.
SCALE 0.010

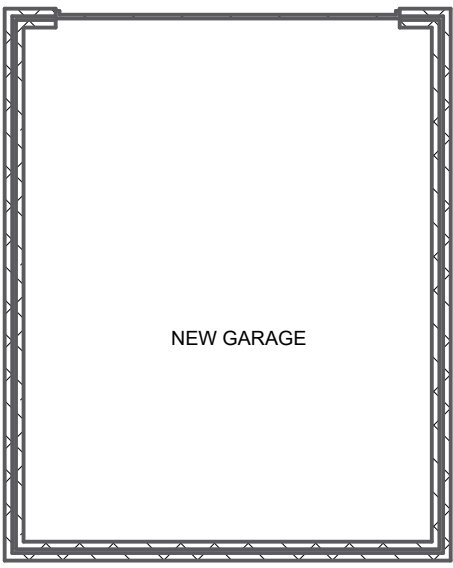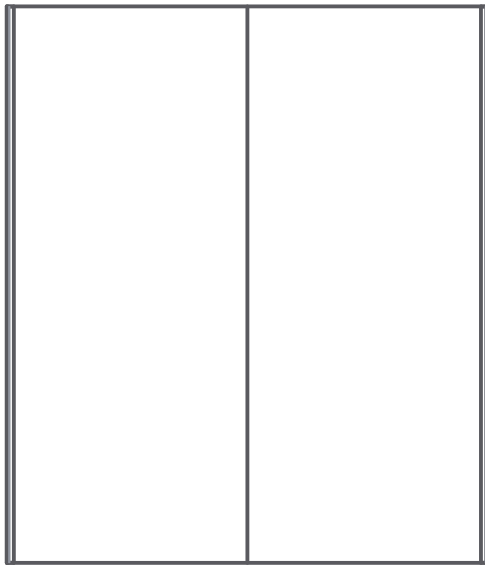



0.1 M INCREMENTS
SCALE 1:100
SCALE 0.010

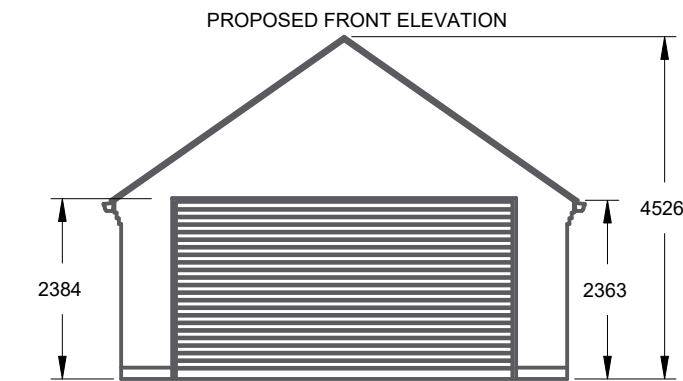


SCALE 1:100
SCALE 0,010

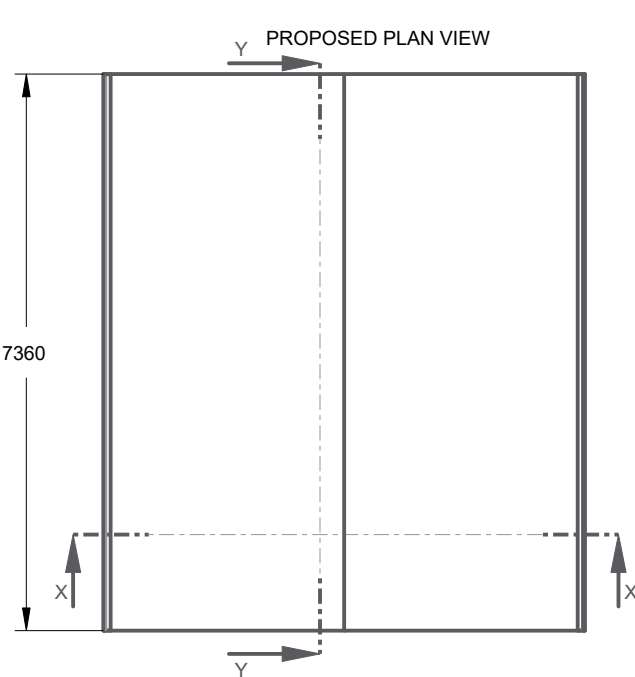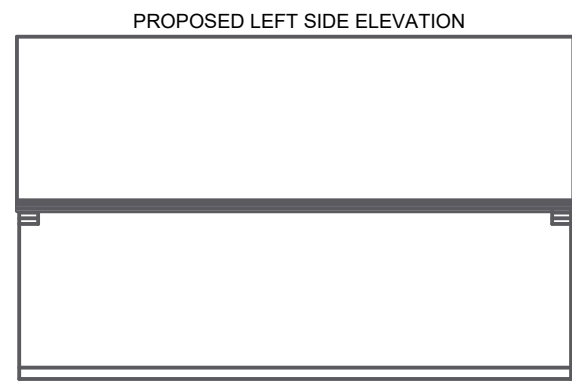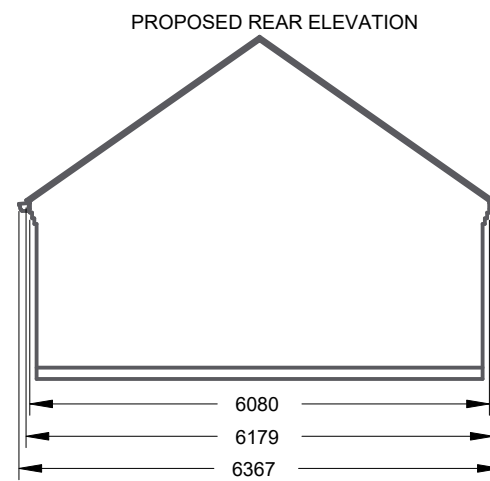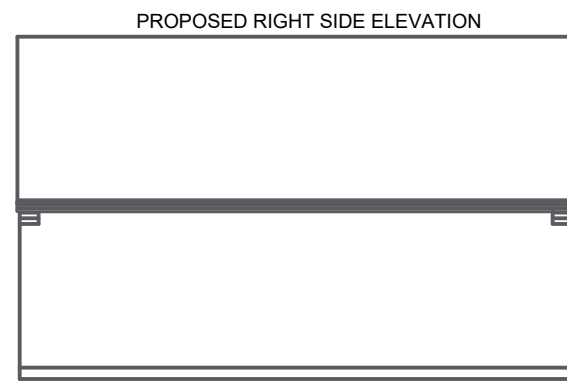



PROPOSED GARAGE FLOOR PLAN
SECTION D-D

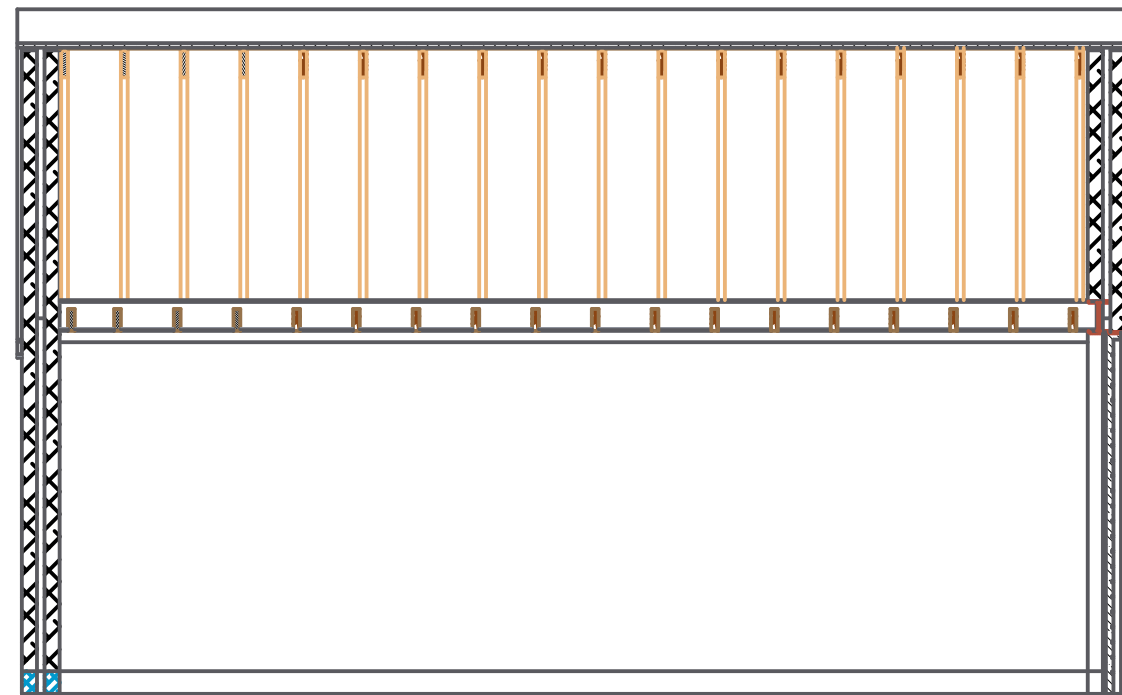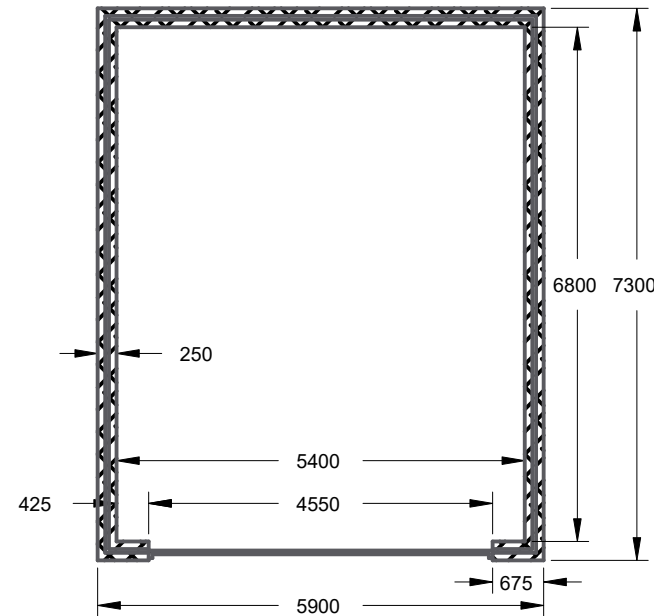

SECTION Y-Y
SCALE 1:50

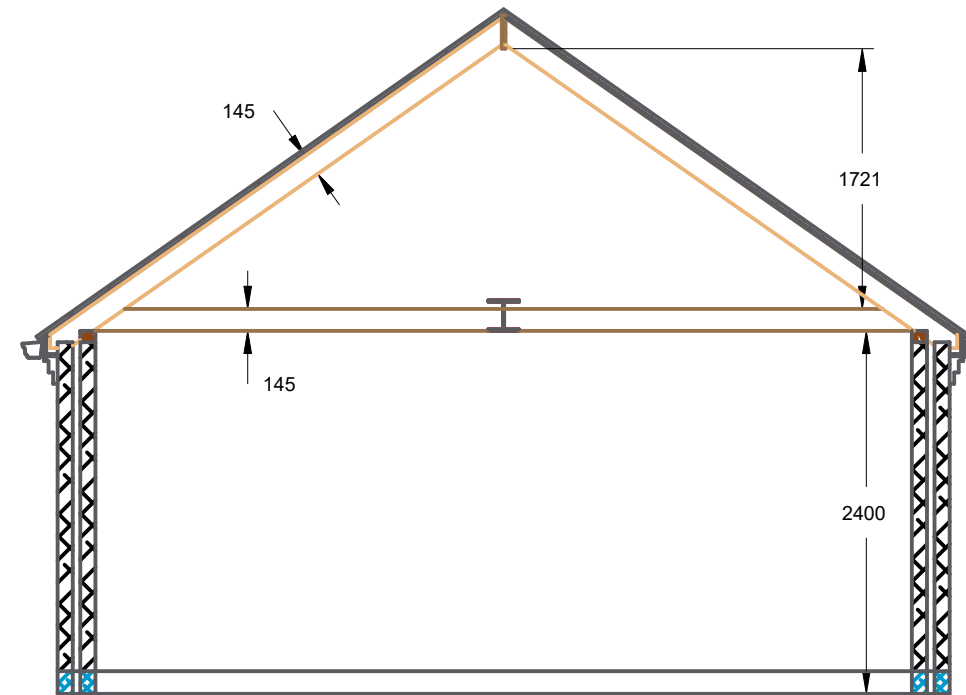

SECTION X-X
SCALE 1:50
SCALE 0,020

 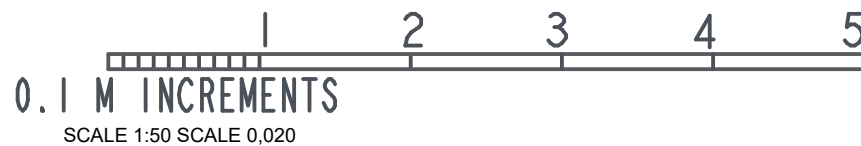

Structural Innovation Design Ltd. Architectural Design & structural Engineering			
39, Cambourne Road, Burbage, LE10 2BG - www.my-design.co.uk - 07891 996832			
Dean Watson - 5 Wensleydale Close, Barwell, Leicester, LE9 8EU.			
PROPOSED ALTERATIONS : Detached garage at the front of the property.			
Third Angle Projection		AUTHOR : M.Flower	SHEET SIZE A3
		DATE : 16 June 2025	REVISION: 01
		SHEET 1 OF 1	
© Copyright Structural Innovation Design 2024. All Rights Reserved			DRW No. 000_GA_DWatson_LE98EU