


Drawings are for L.A. approval only and do not constitute construction drawings.
All dimensions to be checked on site before works commence. Agent to be advised of any discrepancies.



Front Elevation

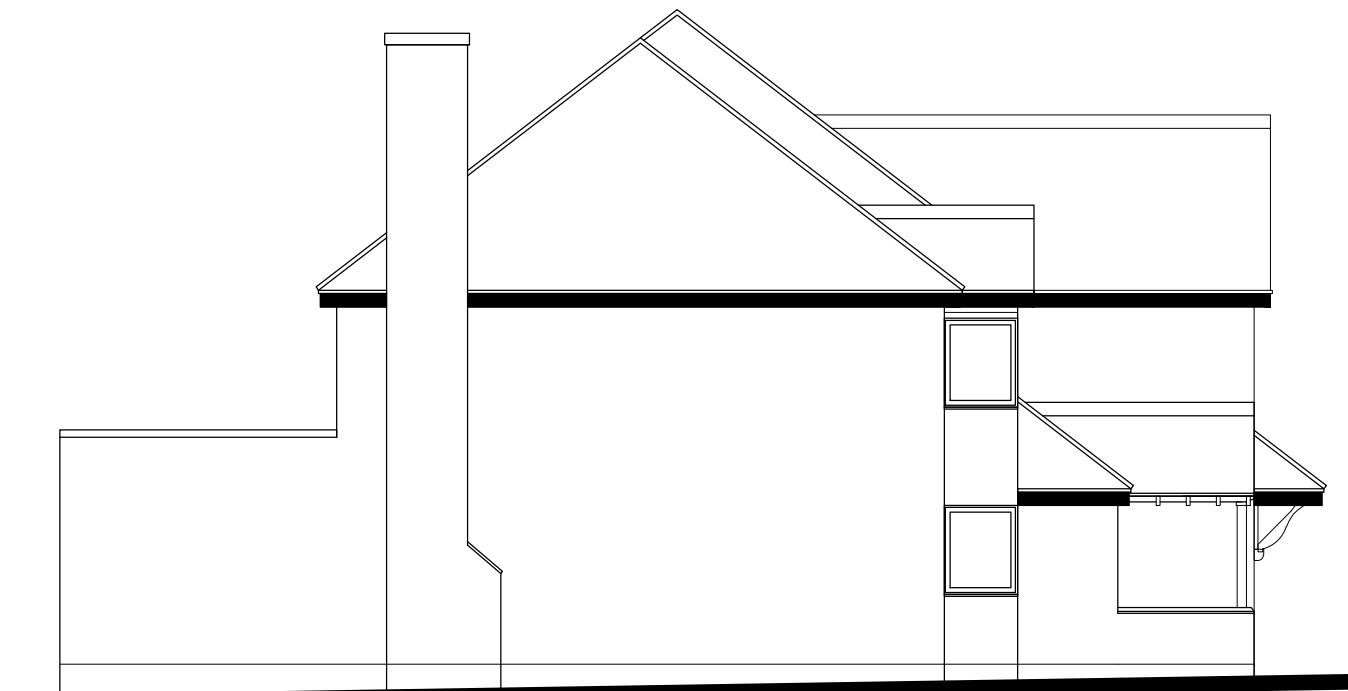

Side Elevation



Rear Elevation



Side Elevation

Existing Elevations

0 500 1000 2000
SCALE: 1:100 @ A3



Drawing Status: PLANNING

Revision Notes:
Rev.A - 30.06.2025 - As-built information added.

Client:
Mr & Mrs Forster-Smith

Project:
3 Cambourne Road, Burbage. LE10 2BG

Drawing Title:
Existing Elevations

Drawing Number:
Forster-Smith-002

Scale:
1:100@A3

Drawn By:
lgb

Revision:

A

Date:
July 2024

Checked By:
lgb