

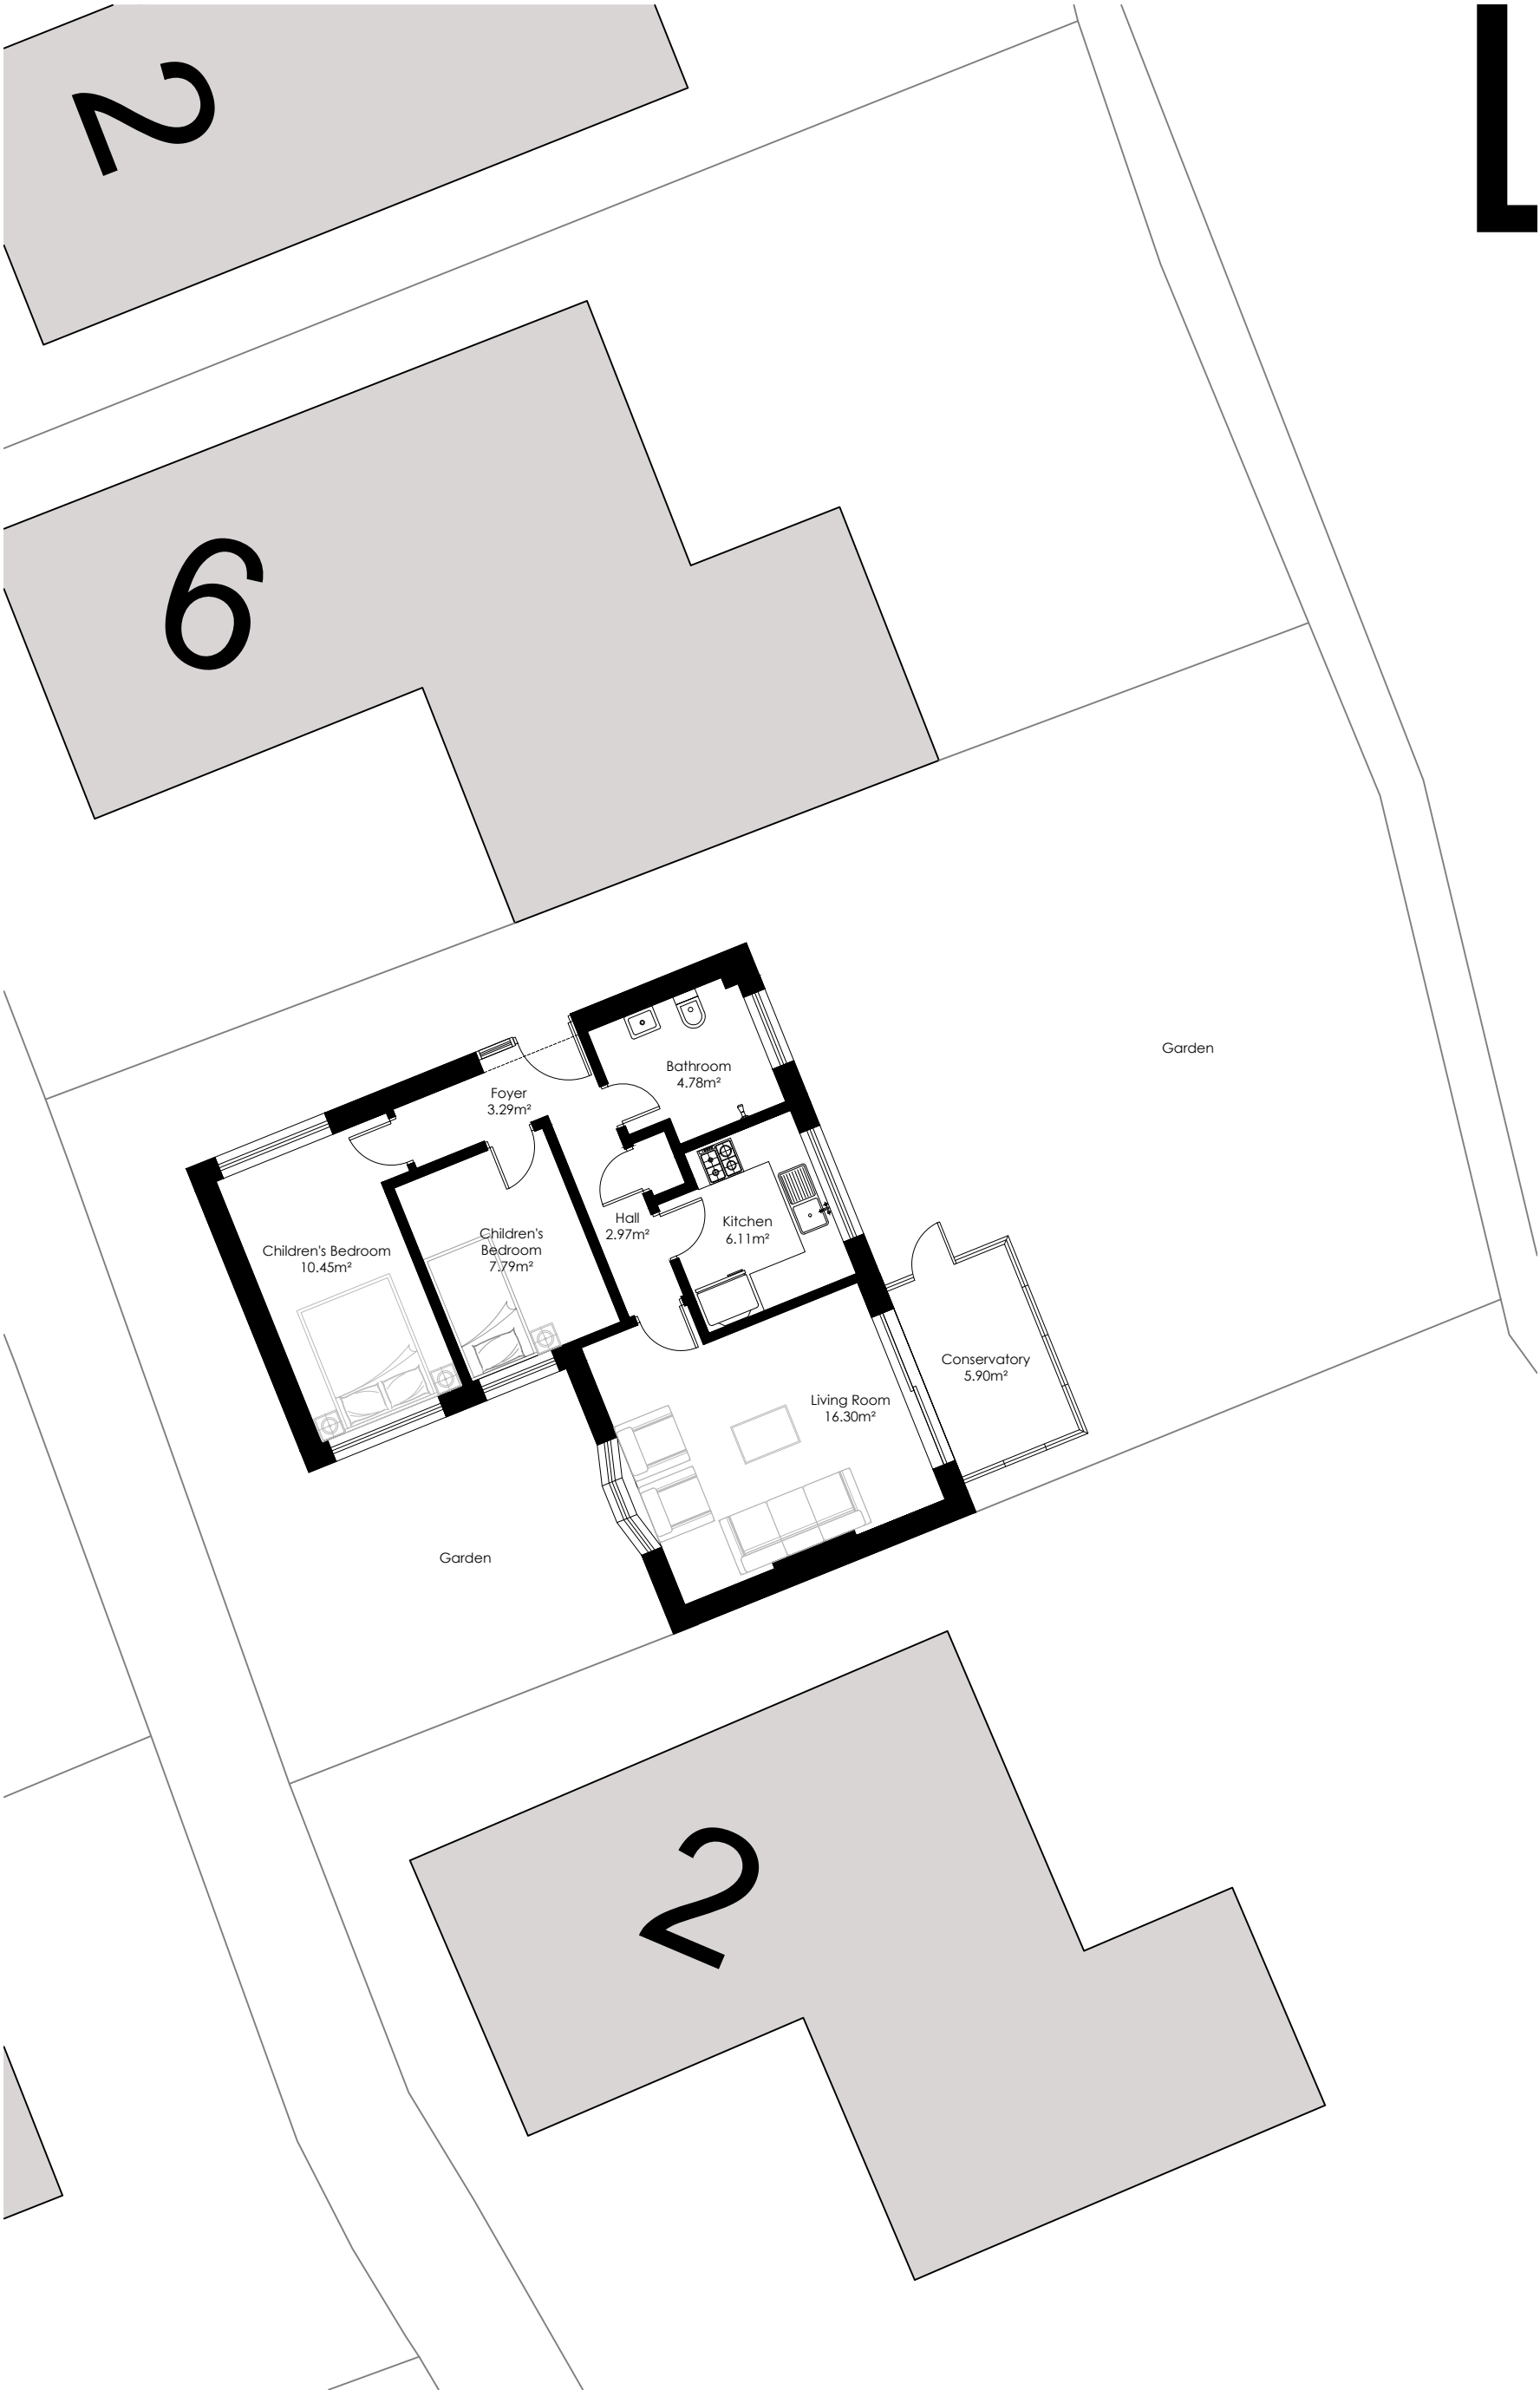


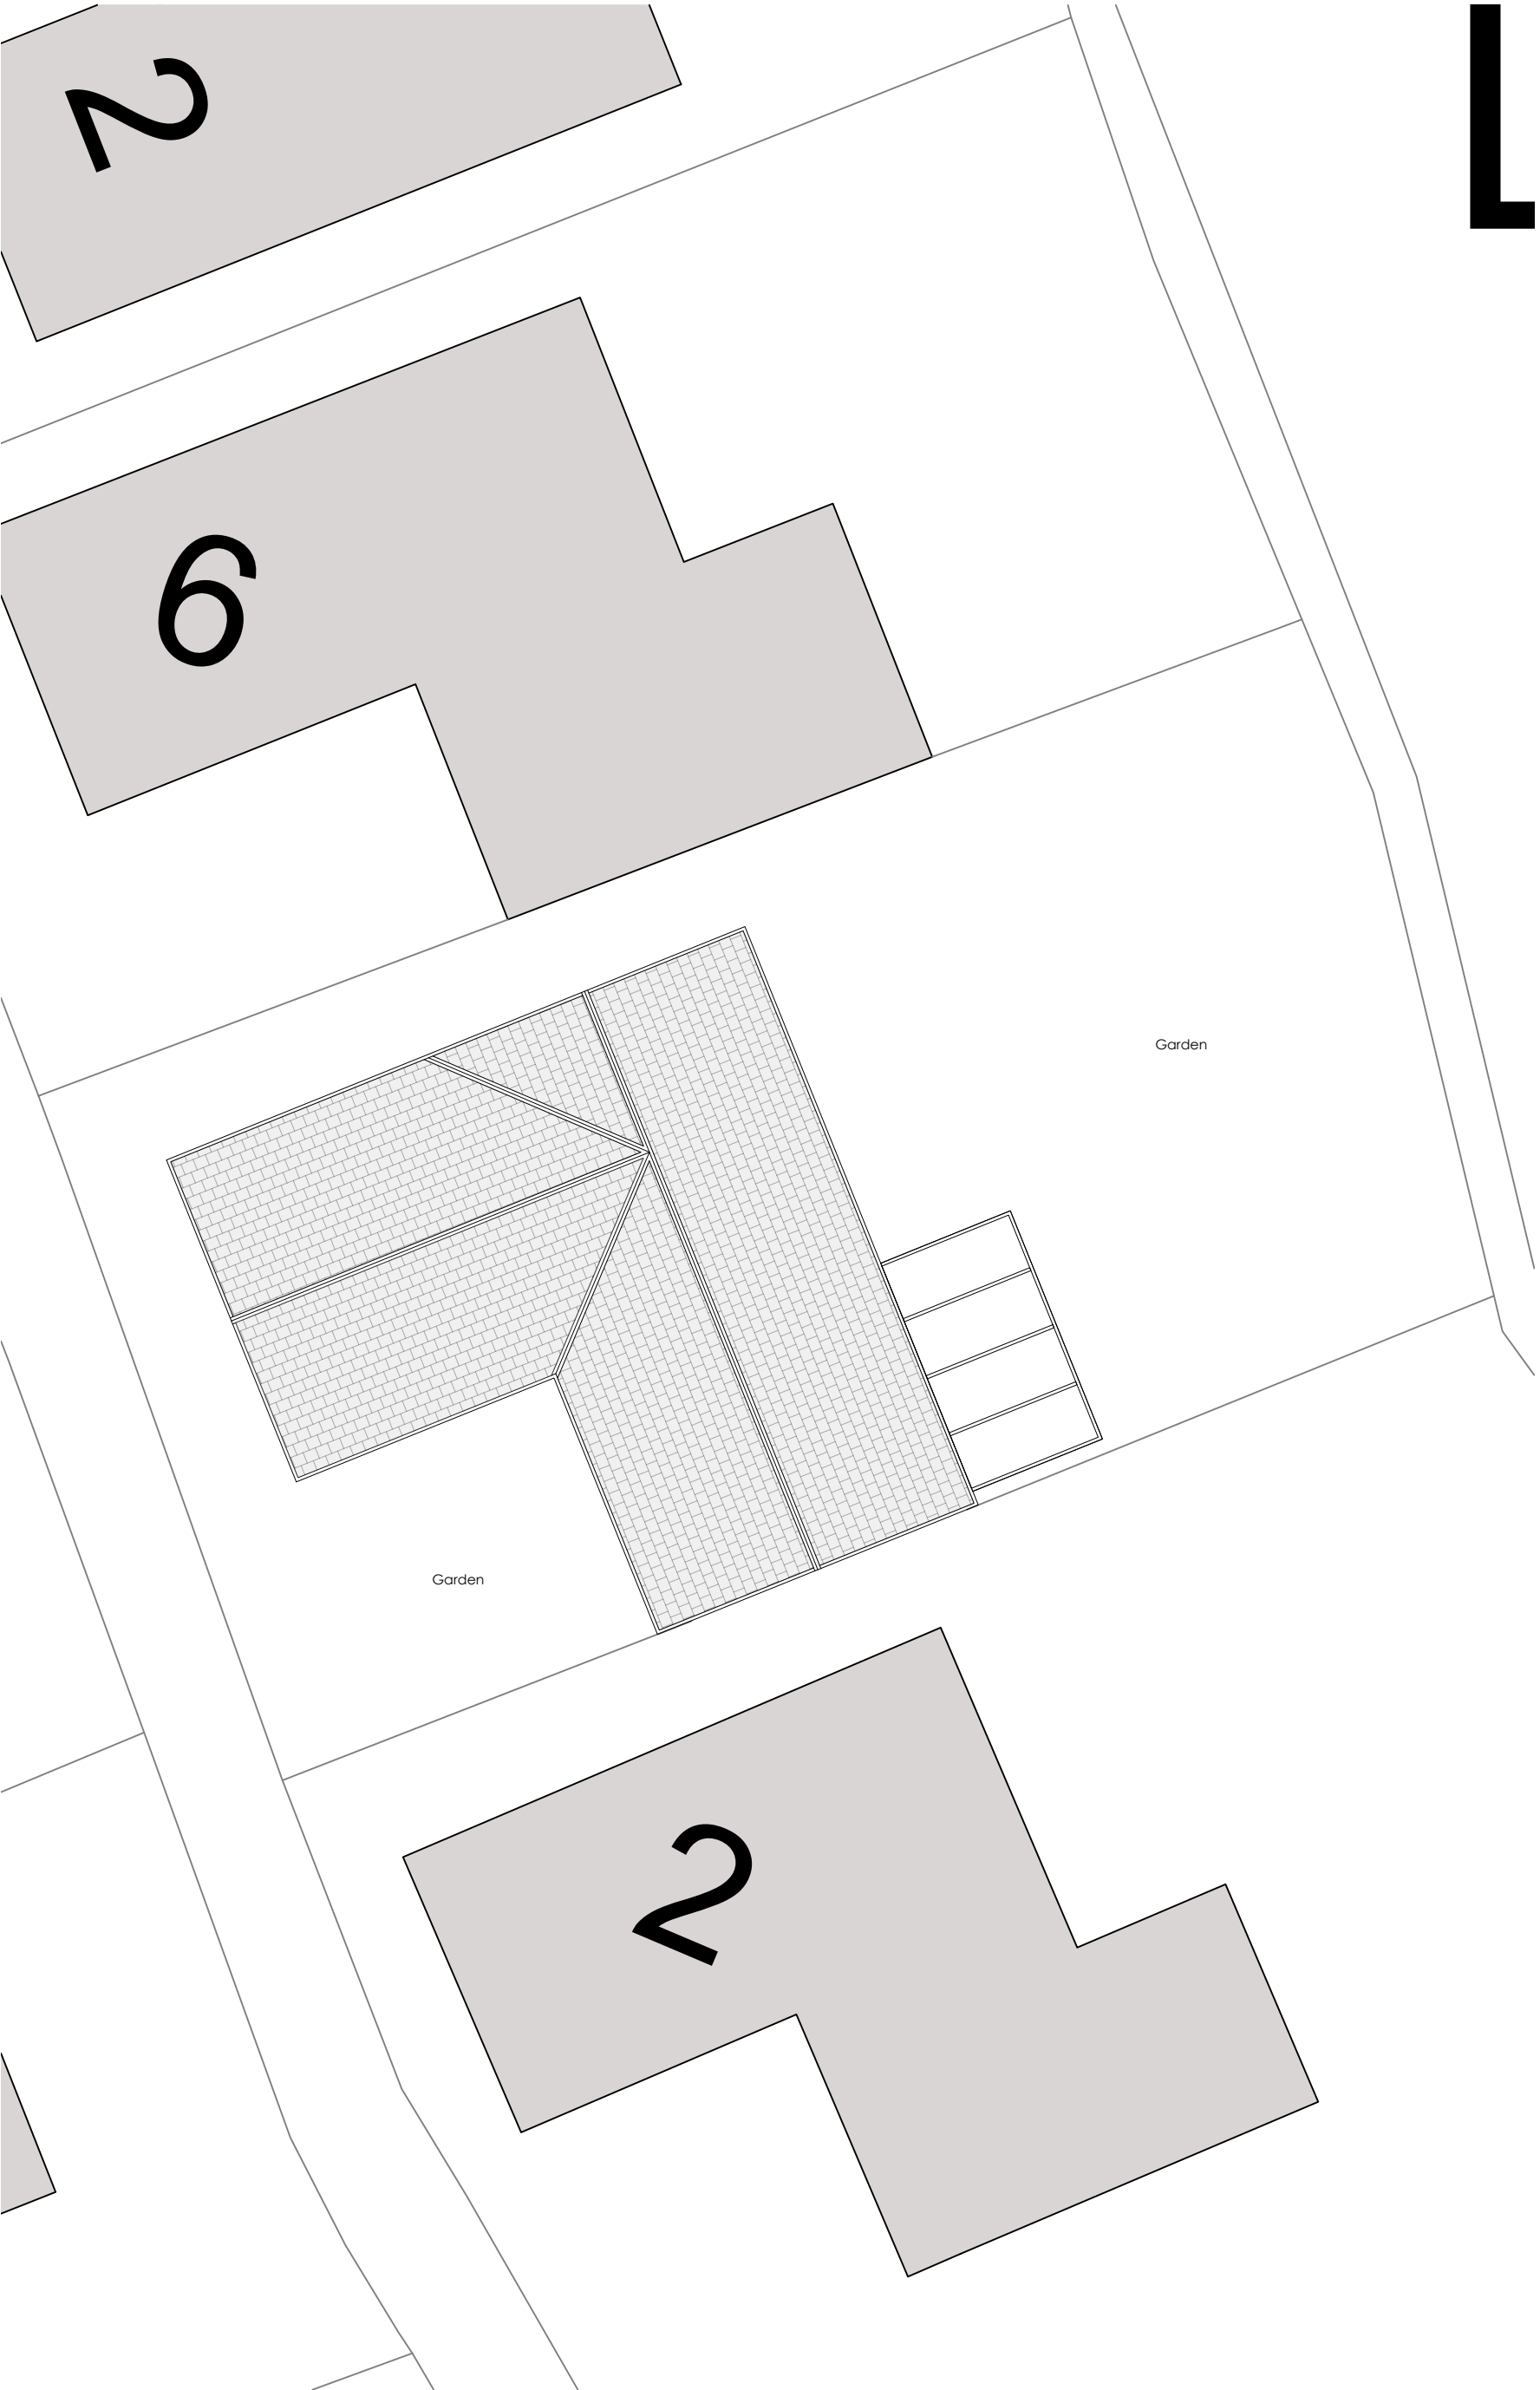

Proposed Floor Plan
1:100

 

Proposed Roof Plan
1:100

Buildings and designs are the copyright of CO-ARCH LTD. This drawing should not be copied or reproduced without written consent.
The contractor must check all dimensions on site before constructing as Co-Arch is not liable for the dimensions shown on this drawing. Dimensions should be notified of any discrepancy prior to proceeding further.
Do not scale from this drawing for construction & fabrication purposes, use only the illustrated dimensions herein. Additional dimensions are to be requested and checked directly.
Illustrated information from 3rd party consultants/specialists is shown as indicative only. See other consultant / specialist drawings for full information and detail.

Project Title
Proposed Change of Use from
C3 to C2a at 4 East Green,
Barwell, LE9 5GH
Client Details
AWVE
Drawing Title
Proposed Floor Plans

Scale
1:100@A2
Drawing
PLANNING
Project Number
COA-561
Drawing Number
120.000
Drawing Revision
A

Date
AUG 26

Drawn By
AW

Issue