




STABLE BLOCK BUILDING

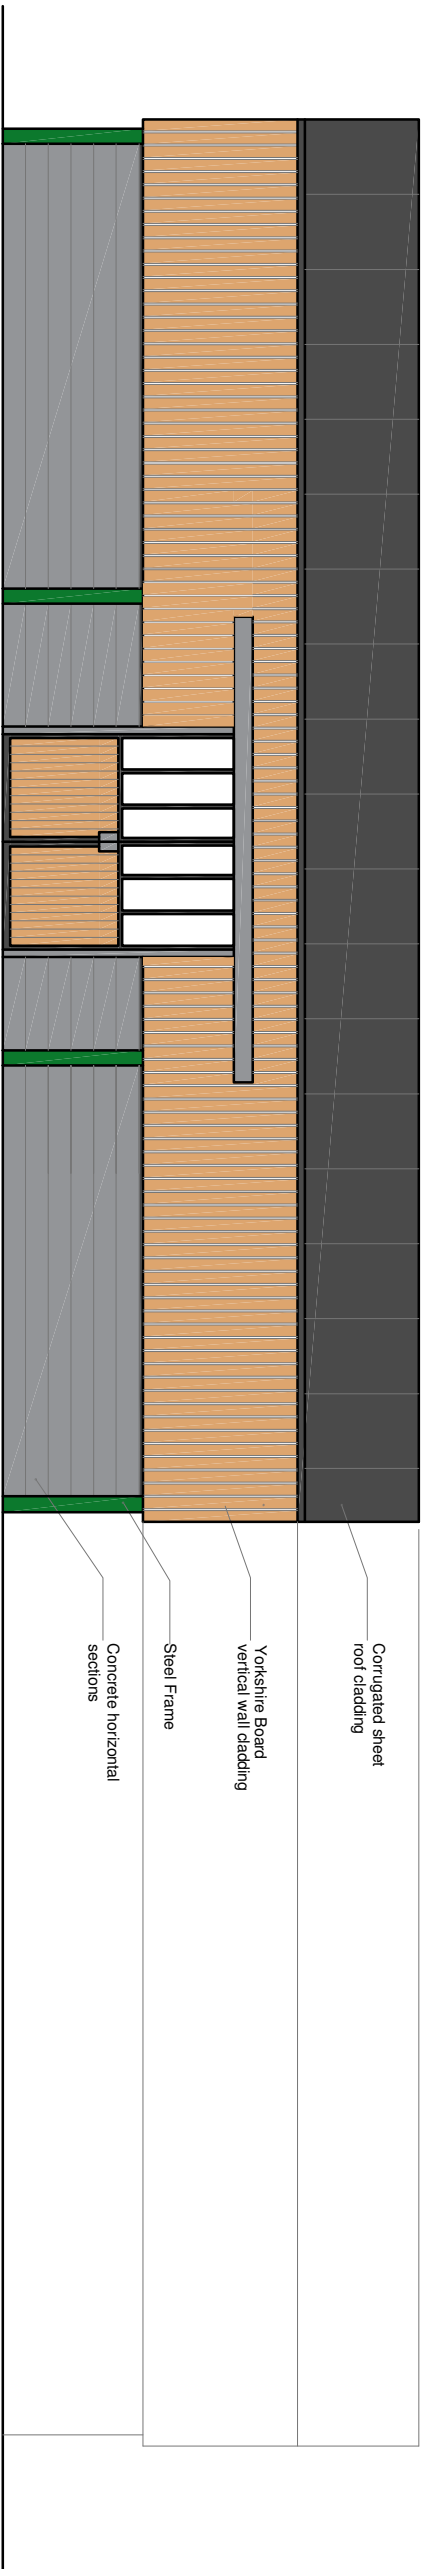


Proposed East Elevation
Scale 1:100

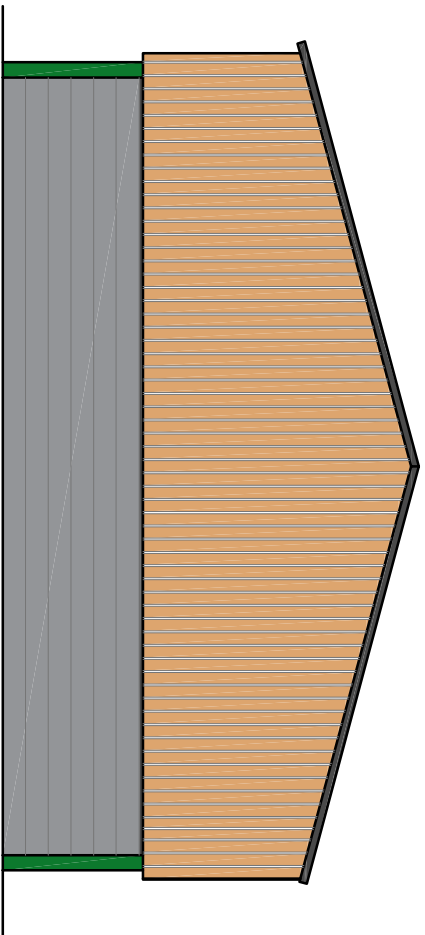


Proposed South Elevation
Scale 1:100

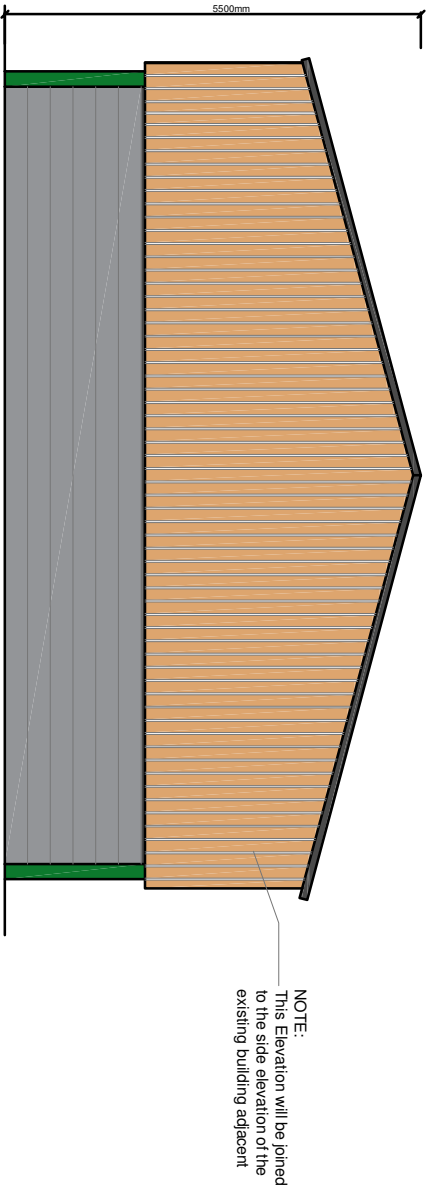



Proposed North Elevation
Scale 1:100

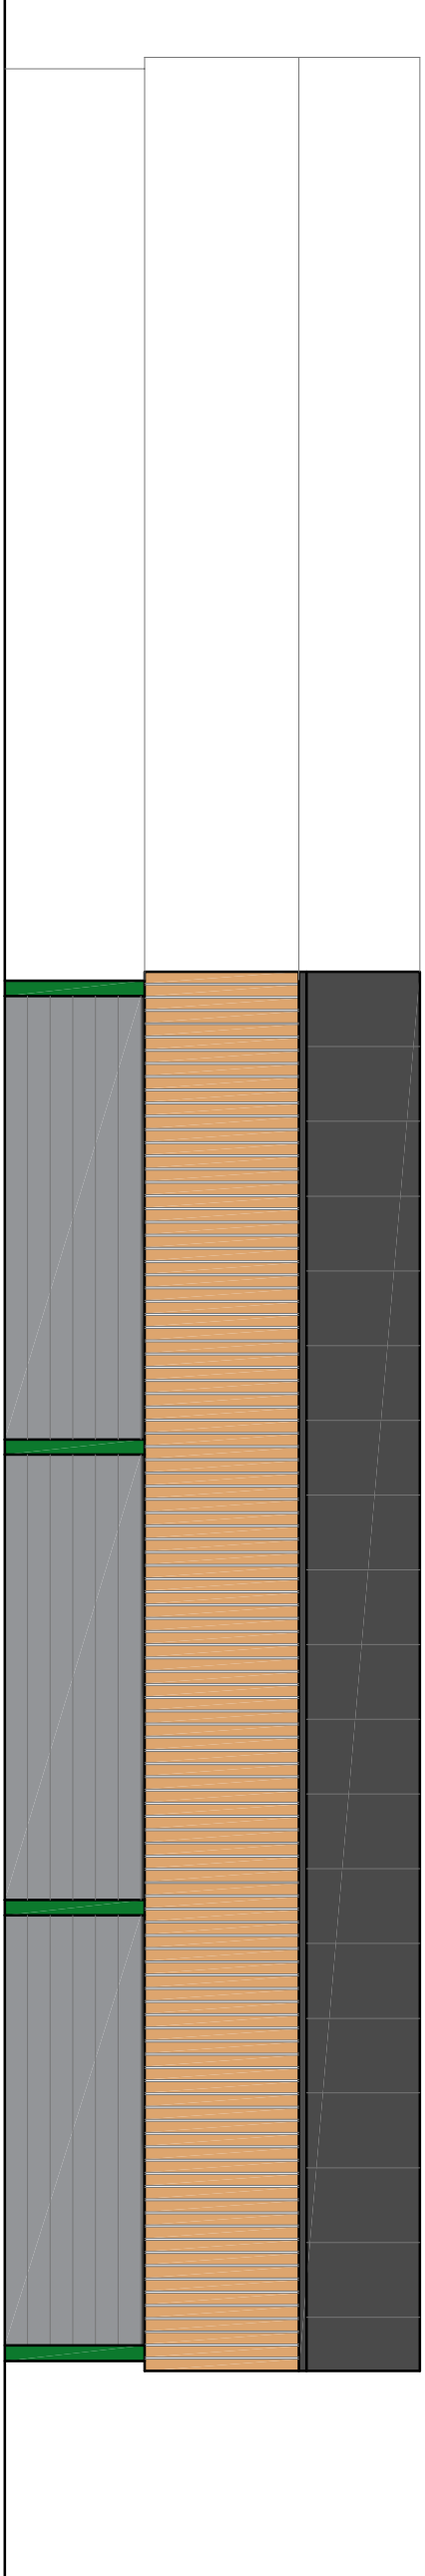

Proposed West Elevation
Scale 1:100

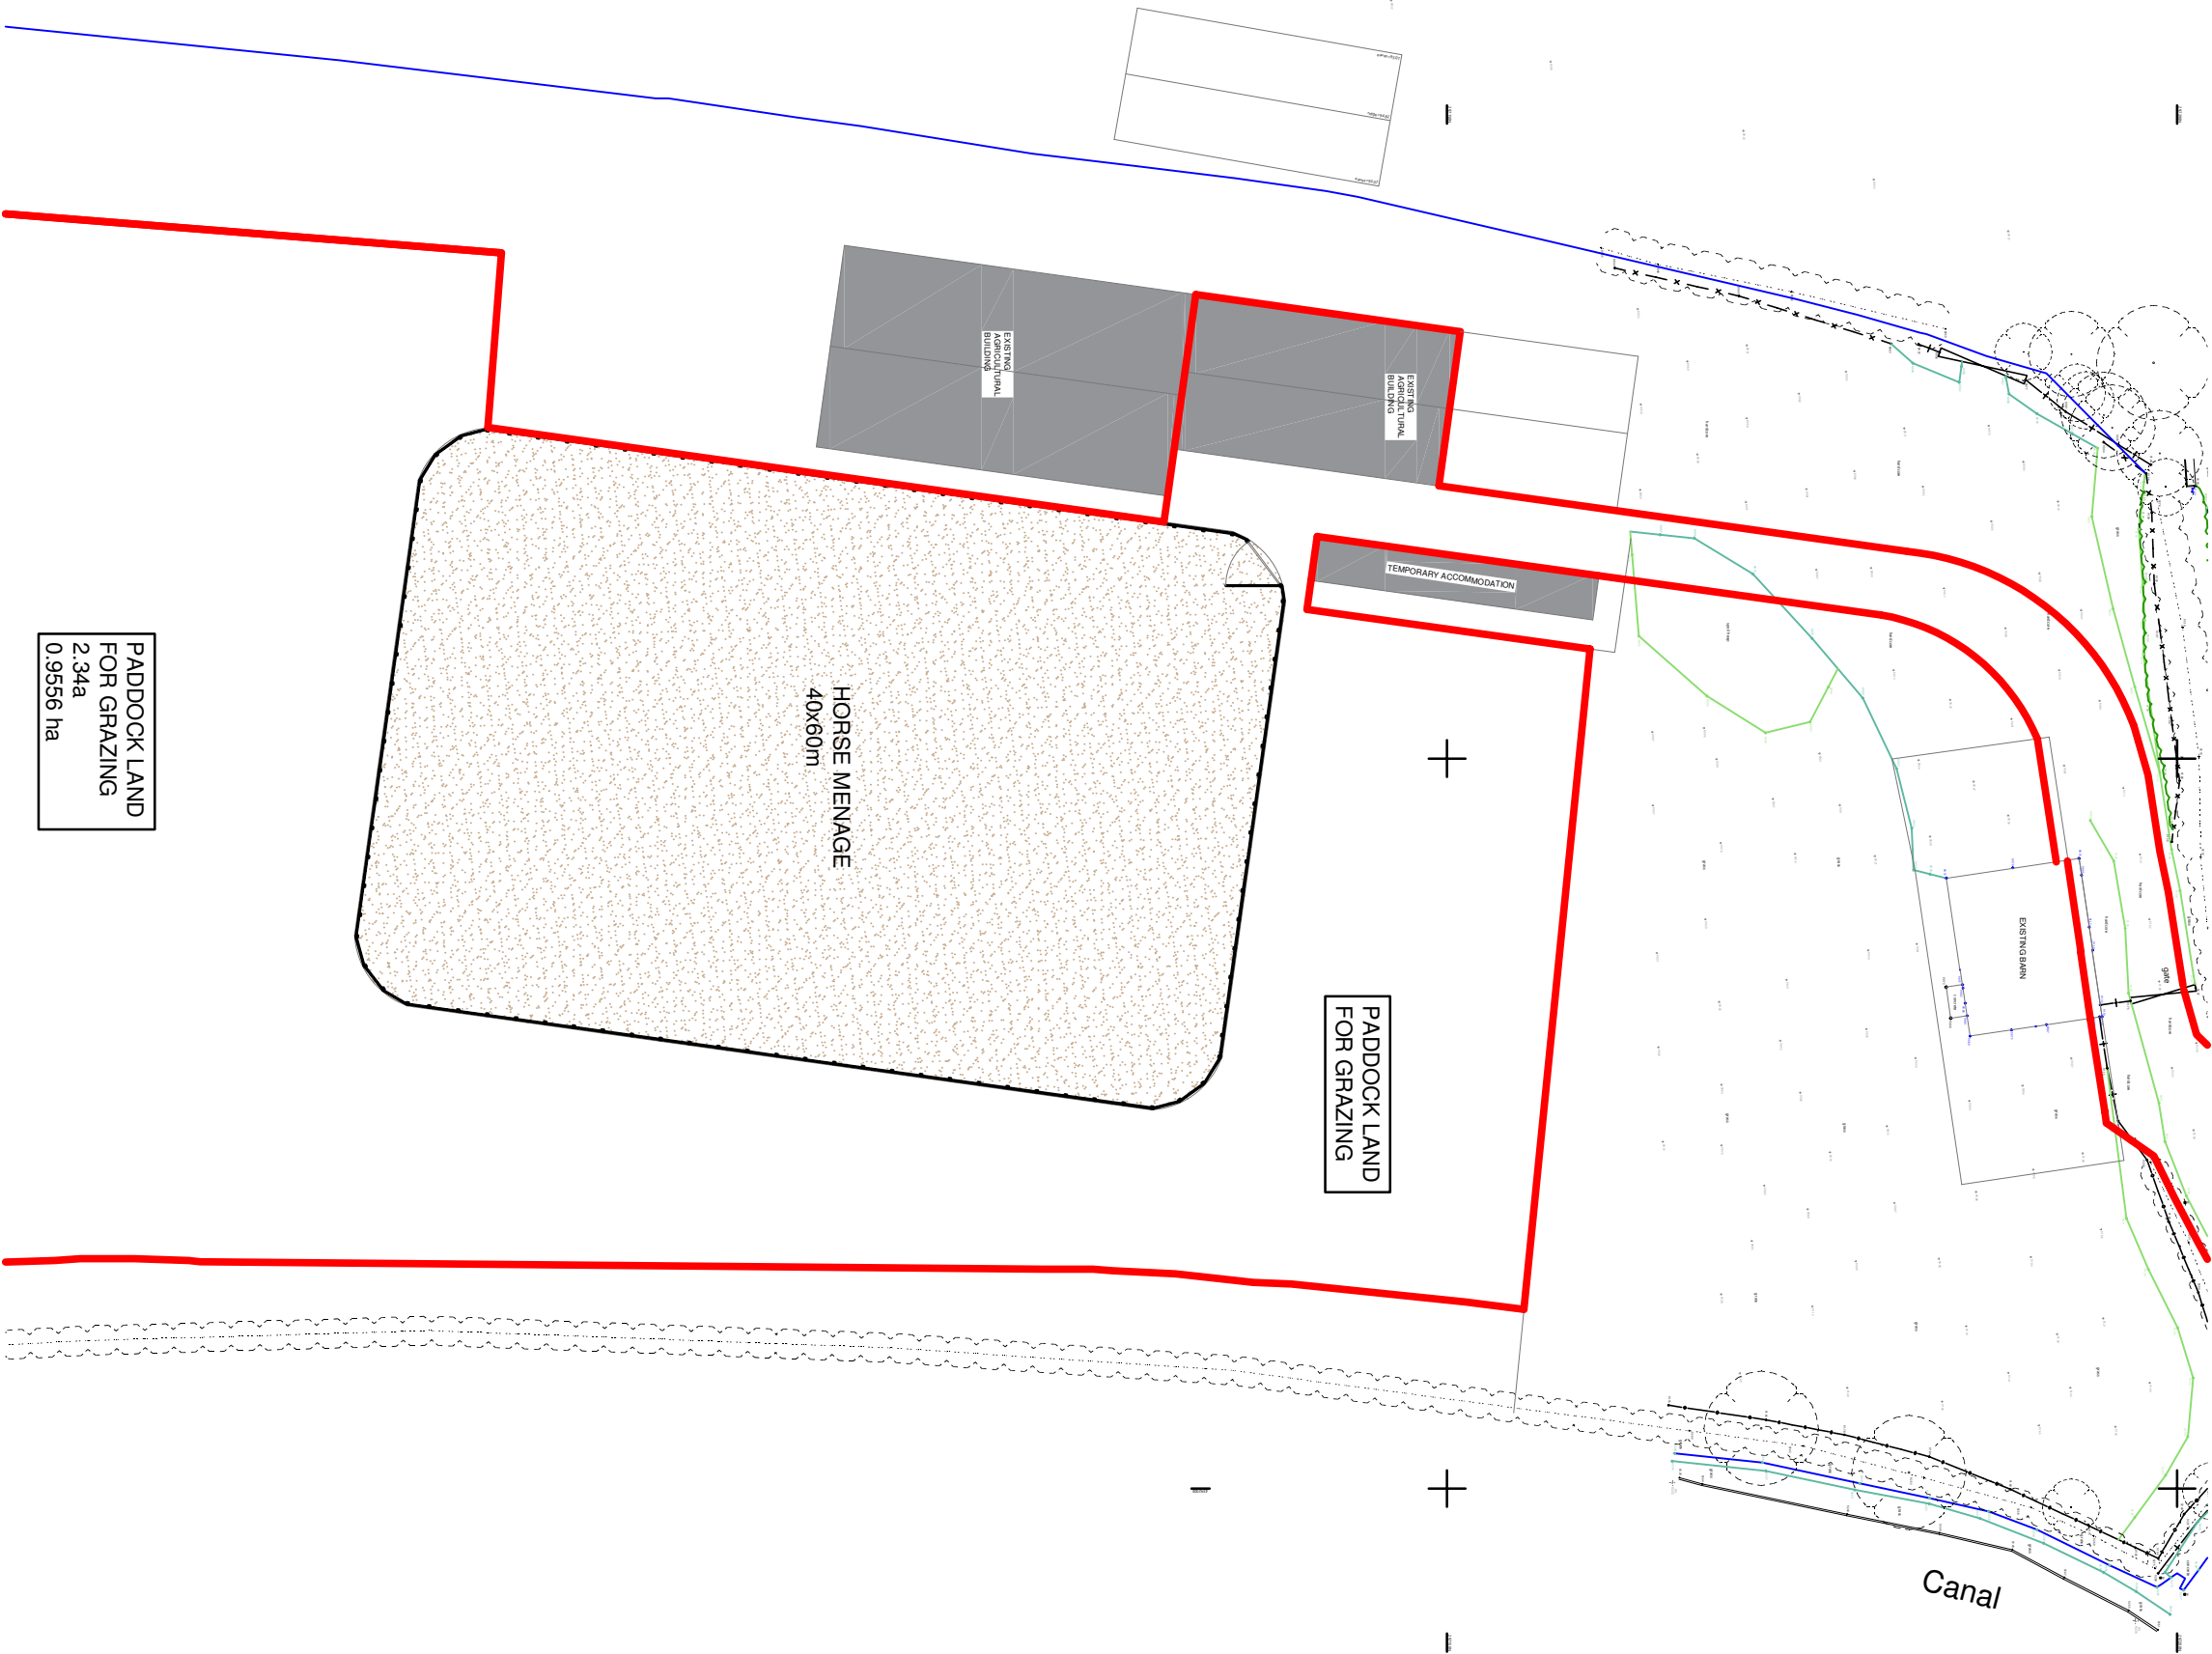

Proposed Site Plan
Scale 1:500

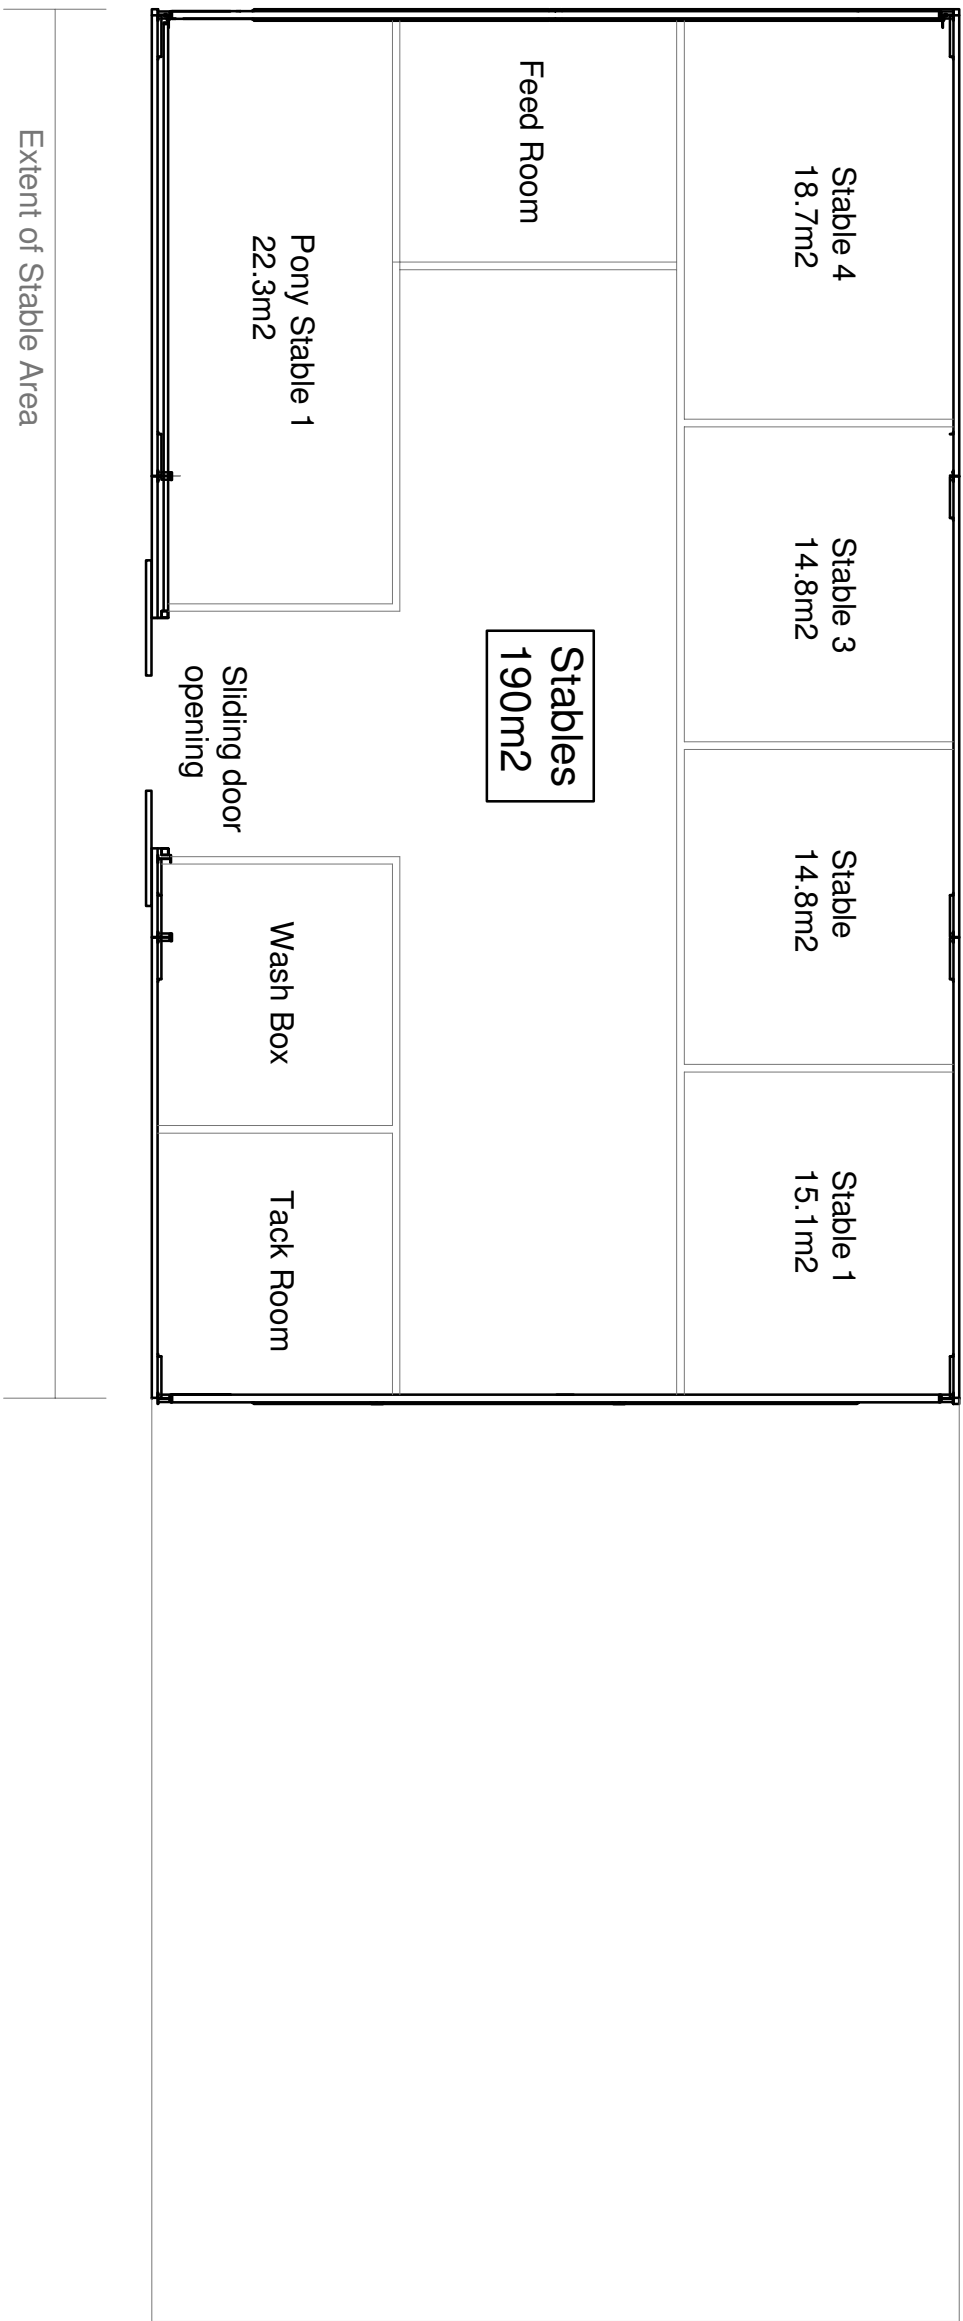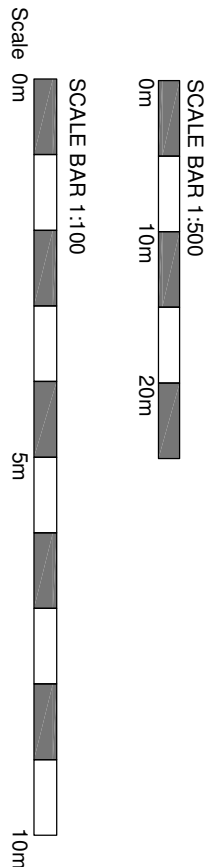

Proposed Stables Floor Plan
Scale 1:100

PROPOSED LAYOUT

LITEBOX ARCHITECTURE			
The Lite House, Ardsley Road, Nuneaton, Warwickshire, CV10 8LV			
T: 02476 629192 info@liteboxarchitecture.co.uk www.liteboxarchitecture.co.uk			
Mr P Morris Lilleshall Farm Upson Lane Stoke Golding CV13 8EU			
Project: Proposed Erection of New 8 Horse Menage at Liteb Millinery, Upson Lane, Stoke Golding, CV13 8EU			
Date:	16.09.2026	Scale:	As Drawn @ A1
Drawn By:	004	Reviewed By:	B
Drawn By:		Reviewed By:	
PL		PL	