



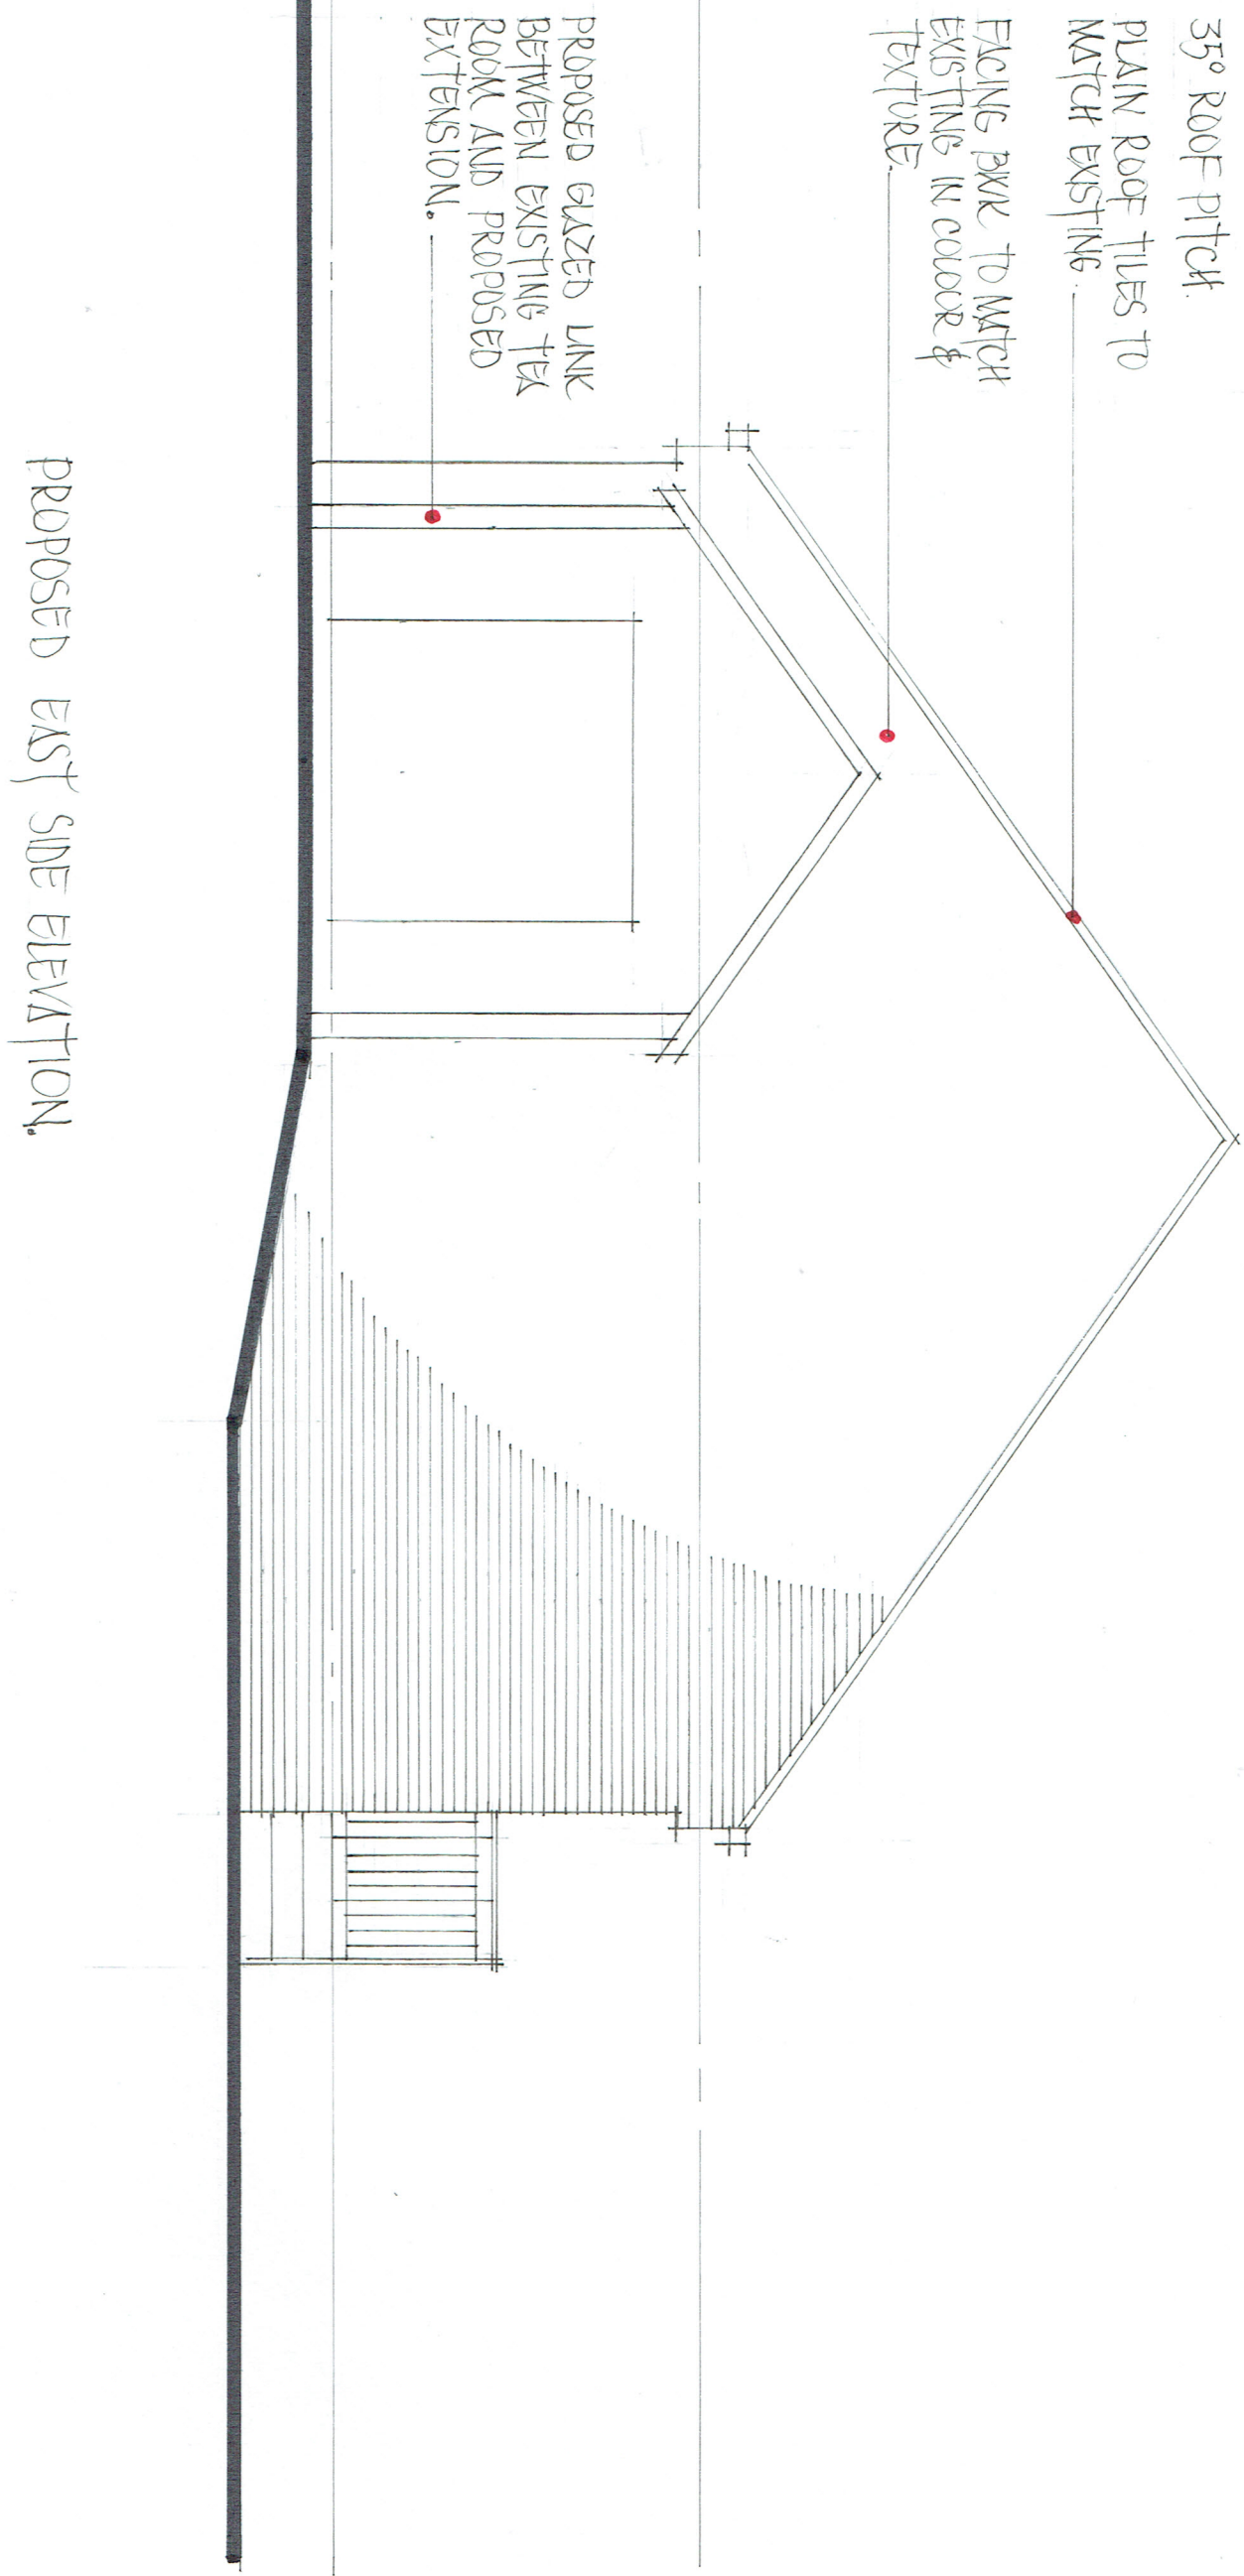

PROPOSED EAST SIDE ELEVATION.

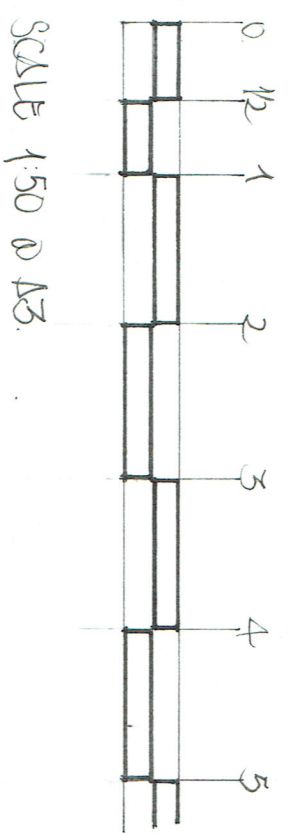

PLANNING APPLICATION

KEITH REYNOLDS ASSOCIATES, WOODSIDE, THE GROVE, HAMPTON in ARDEN, SOLIHULL B92 0HD
CLIENT Leicestershire Handmade Cheese Co. **PROJECT.** New Farm Shop, Kitchen & Office.

LOCATION Sparkenhoe Farm, Upton, Warwickshire. CV13 6JX.

TITLE East Elevation **DWG No.** 2026/169/15 **SCALE.** 1:50 **DATE.** 24/03/26 **Rev.A...** **Date** 02/06/26