



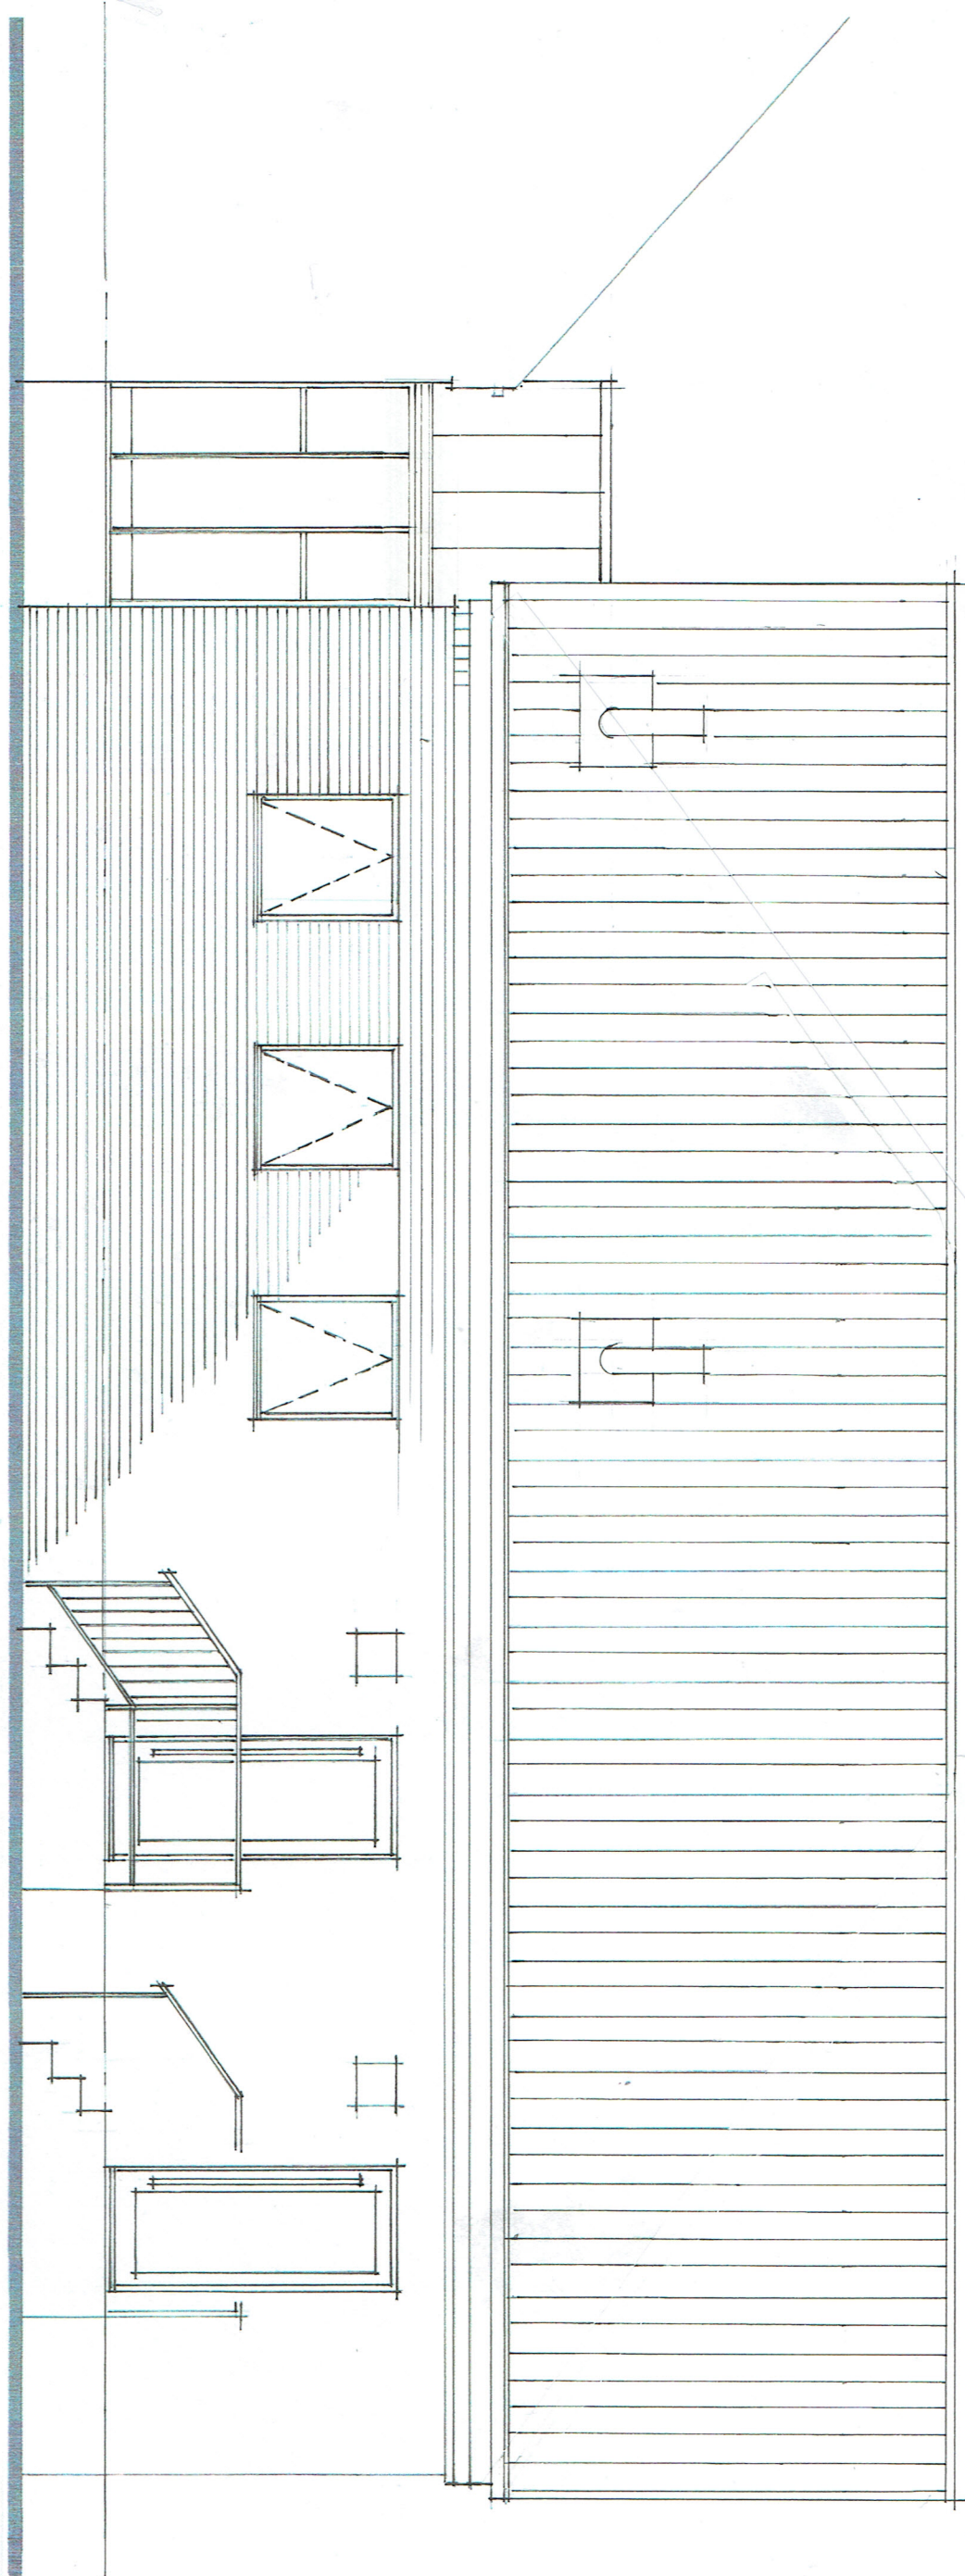

PROPOSED
REAR ELEVATION - NORTH

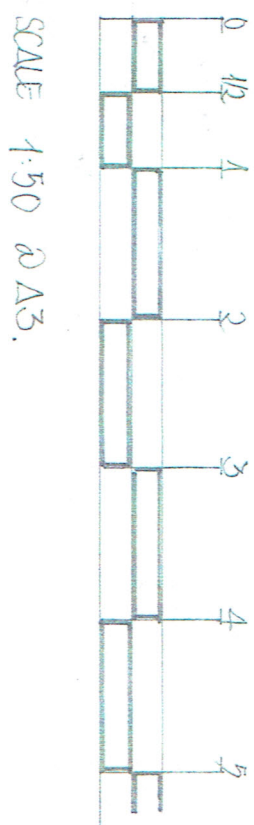

PLANNING APPLICATION

KEITH REYNOLDS ASSOCIATES, WOODSIDE, THE GROVE, HAMPTON in ARDEN, SOLIHULL B92 0HD

CLIENT Leicestershire Handmade Cheese Co. **PROJECT.** New Farm Shop, Kitchen & Office.

LOCATION Sparkenhoe Farm, Upton, Warwickshire. CV13 6JX.

TITLE North Elevation **DWG No.** 2026/169/14 **SCALE.** 1:50 **DATE.** 22/03/26 **Rev. A...** **Date** 01/06/26