

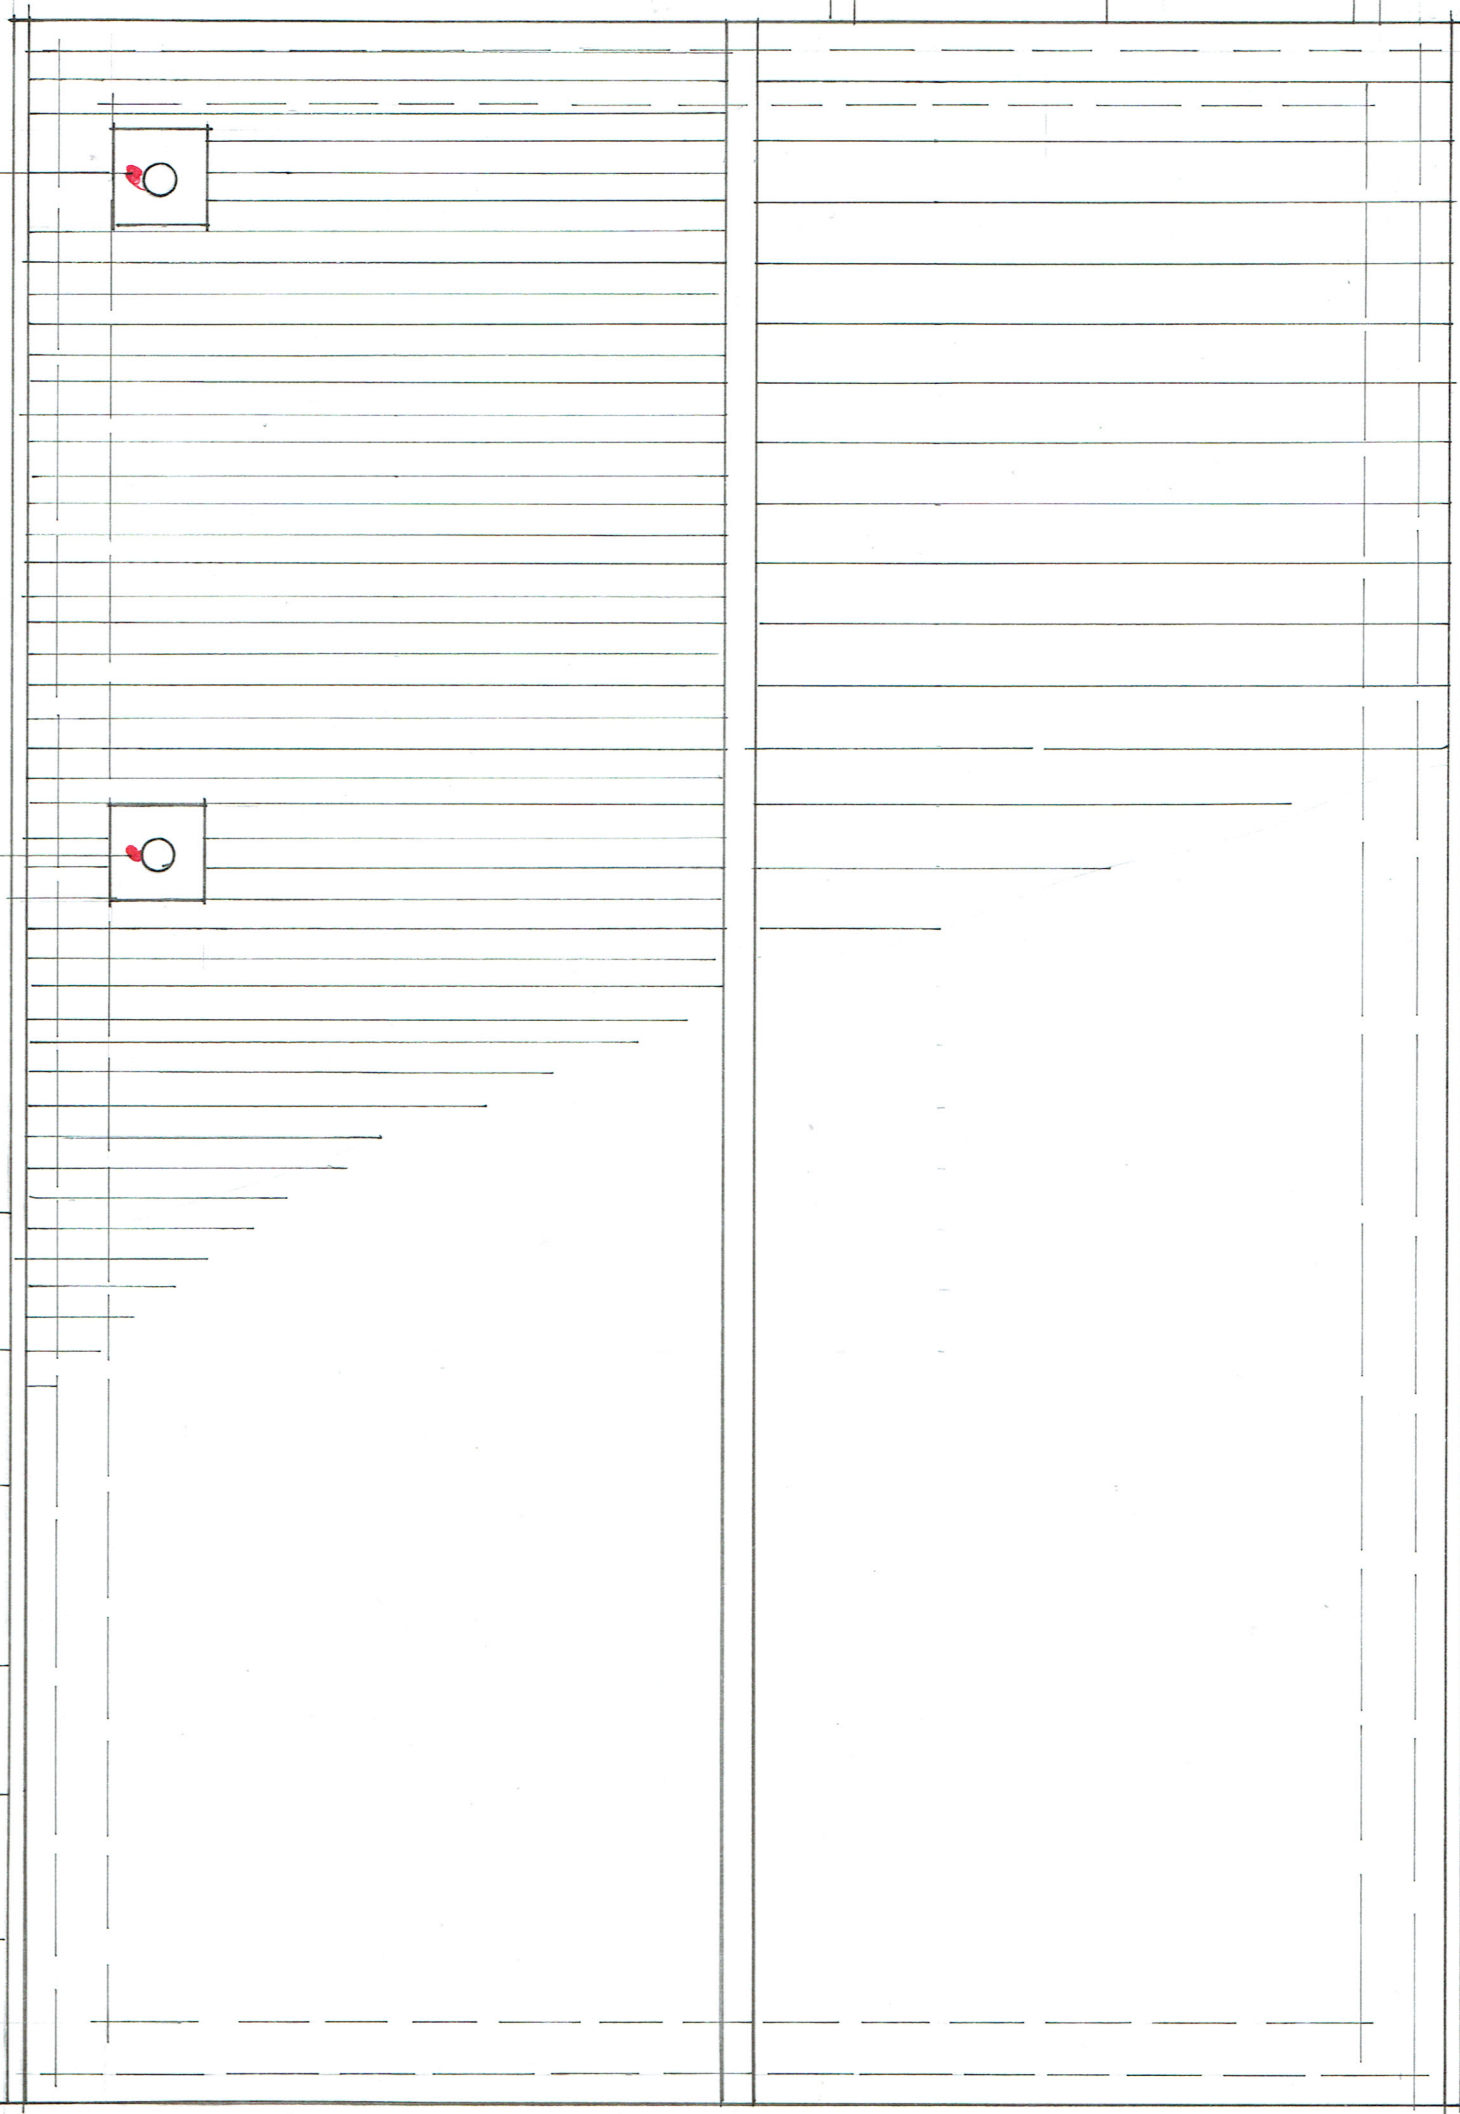


ROOF PLAN.

EXTRACTION FLUES.

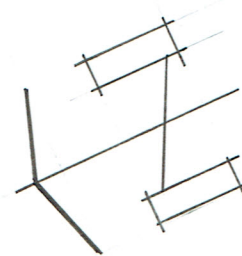

SCALE 1:50 @ A3.

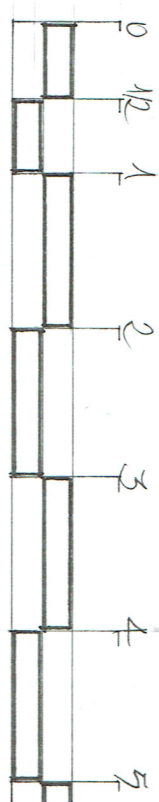

PLANNING APPLICATION

KEITH REYNOLDS ASSOCIATES, WOODSIDE, THE GROVE, HAMPTON in ARDEN, SOLIHULL B92 0HD

CLIENT Leicestershire Handmade Cheese Co. PROJECT. New Farm Shop, Kitchen & Office.

LOCATION Sparkenhoe Farm, Upton, Warwickshire. CV13 6JX.

TITLE Roof Plan DWG No. 2026/169/12 SCALE. 1:50 DATE. 17/03/26 Rev. A...Date 01/06/26