



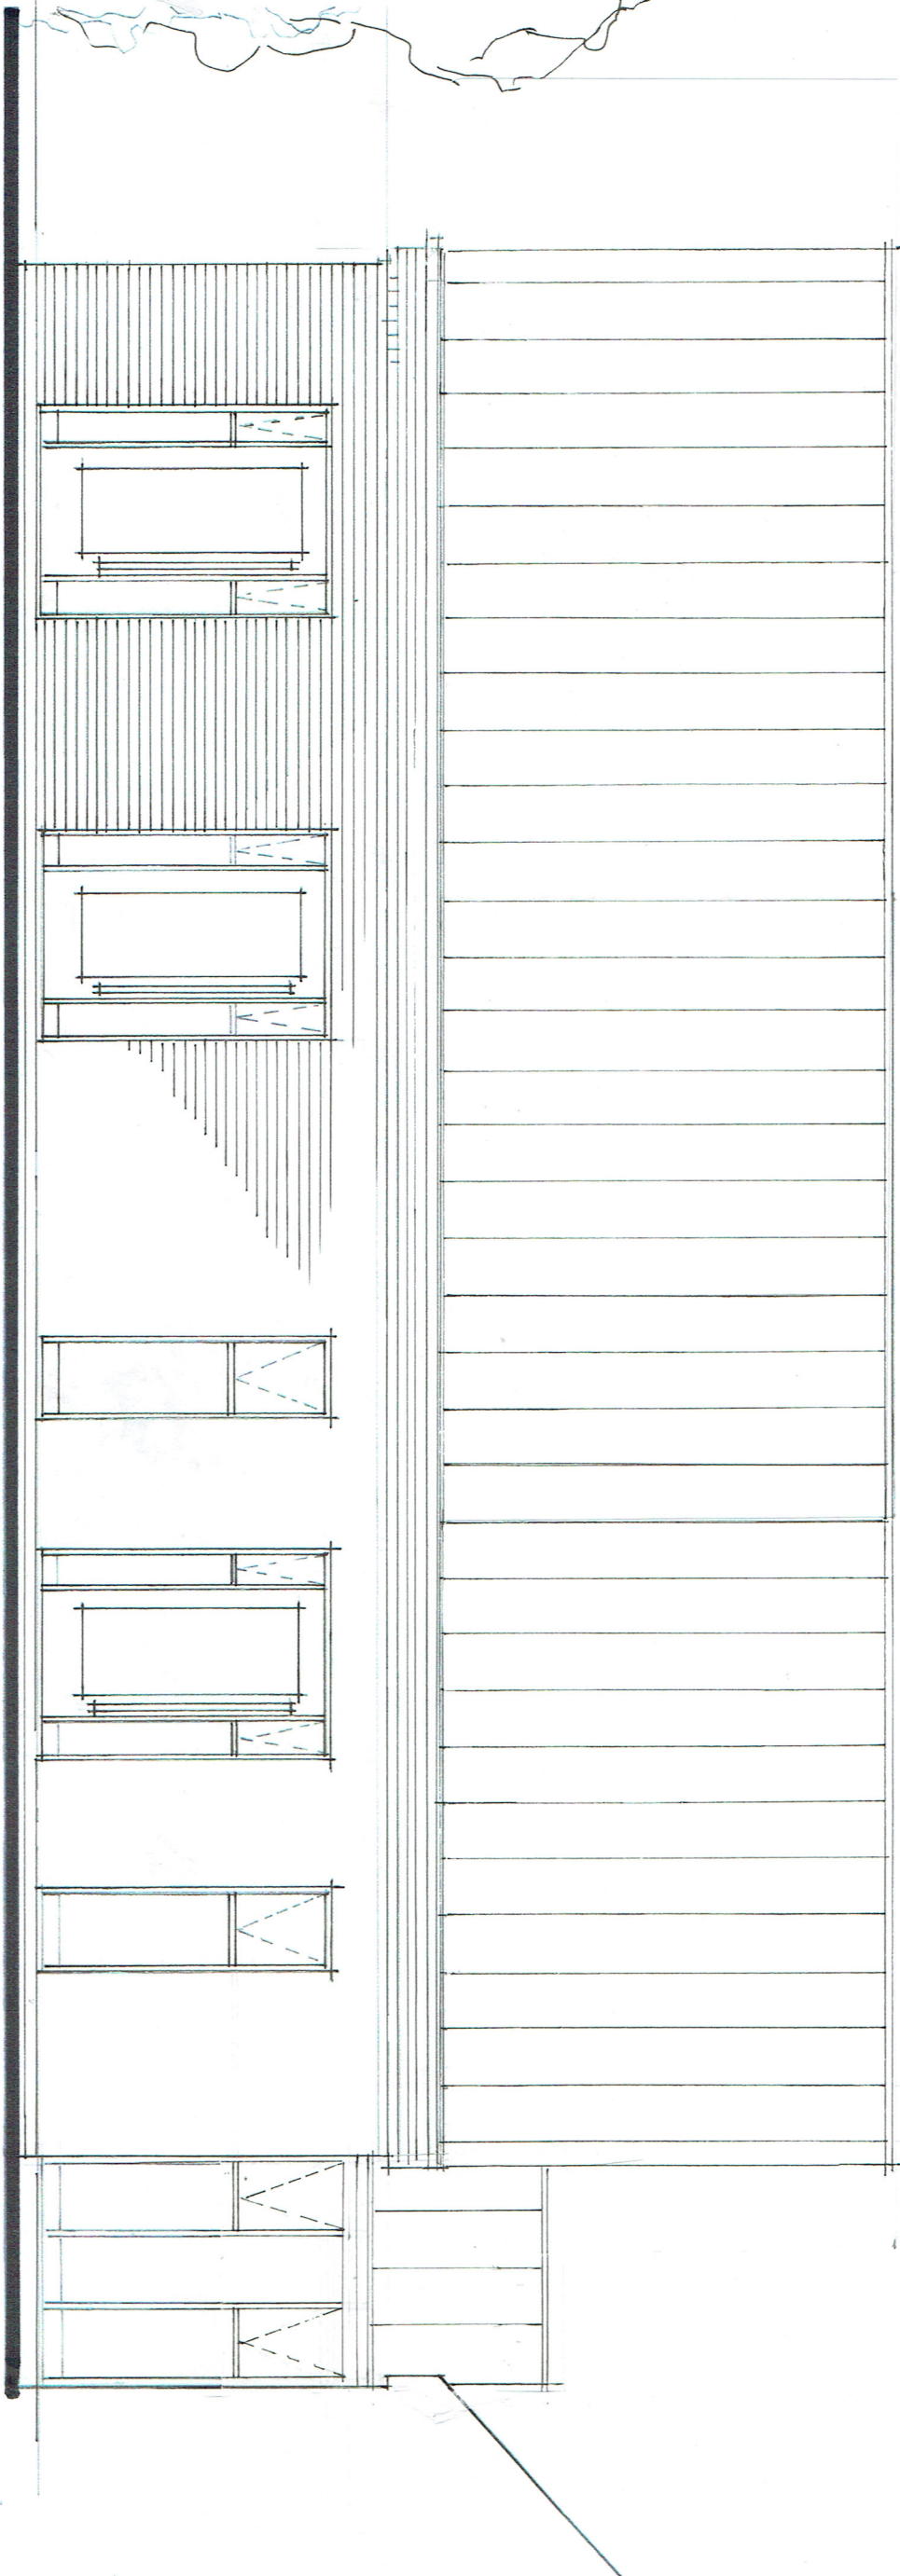

PROPOSED
FRONT ELEVATION - SOUTH

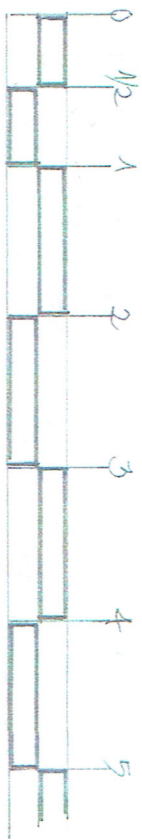

SCALE 1:50 @ A3

MATERIALS

ROOF

WALLS

WINDOWS

DOORS

RAINFALL

ROSEMARY CLAY TILES.
35° PITCH.

NEW OR RECLAIMED BRICKS TO
MATCH ADJACENT BUILDING.

HARDWOOD FRAMES, PULKINGTON
SOLID REFLECTIVE DOUBLE GLAZING.

HARDWOOD FRAMES + DOORS, SAFETY
GLAZING TO DOOR & SIDE PANELS.

POWDER COATED BOX SECTION
GLAZING. RST# FALL BRACKETS.

PLANNING APPLICATION

KEITH REYNOLDS ASSOCIATES, WOODSIDE, THE GROVE, HAMPTON in ARDEN, SOLIHULL B92 0HD

CLIENT Leicestershire Handmade Cheese Co. PROJECT. New Farm Shop, Kitchen & Office.

LOCATION Sparkenhoe Farm, Upton, Warwickshire. CV13 6JX.

TITLE South Elevation DWG No. 2026/169/13 SCALE. 1:50 DATE. 22/03/26 Rev. A...Date 02/06/26