



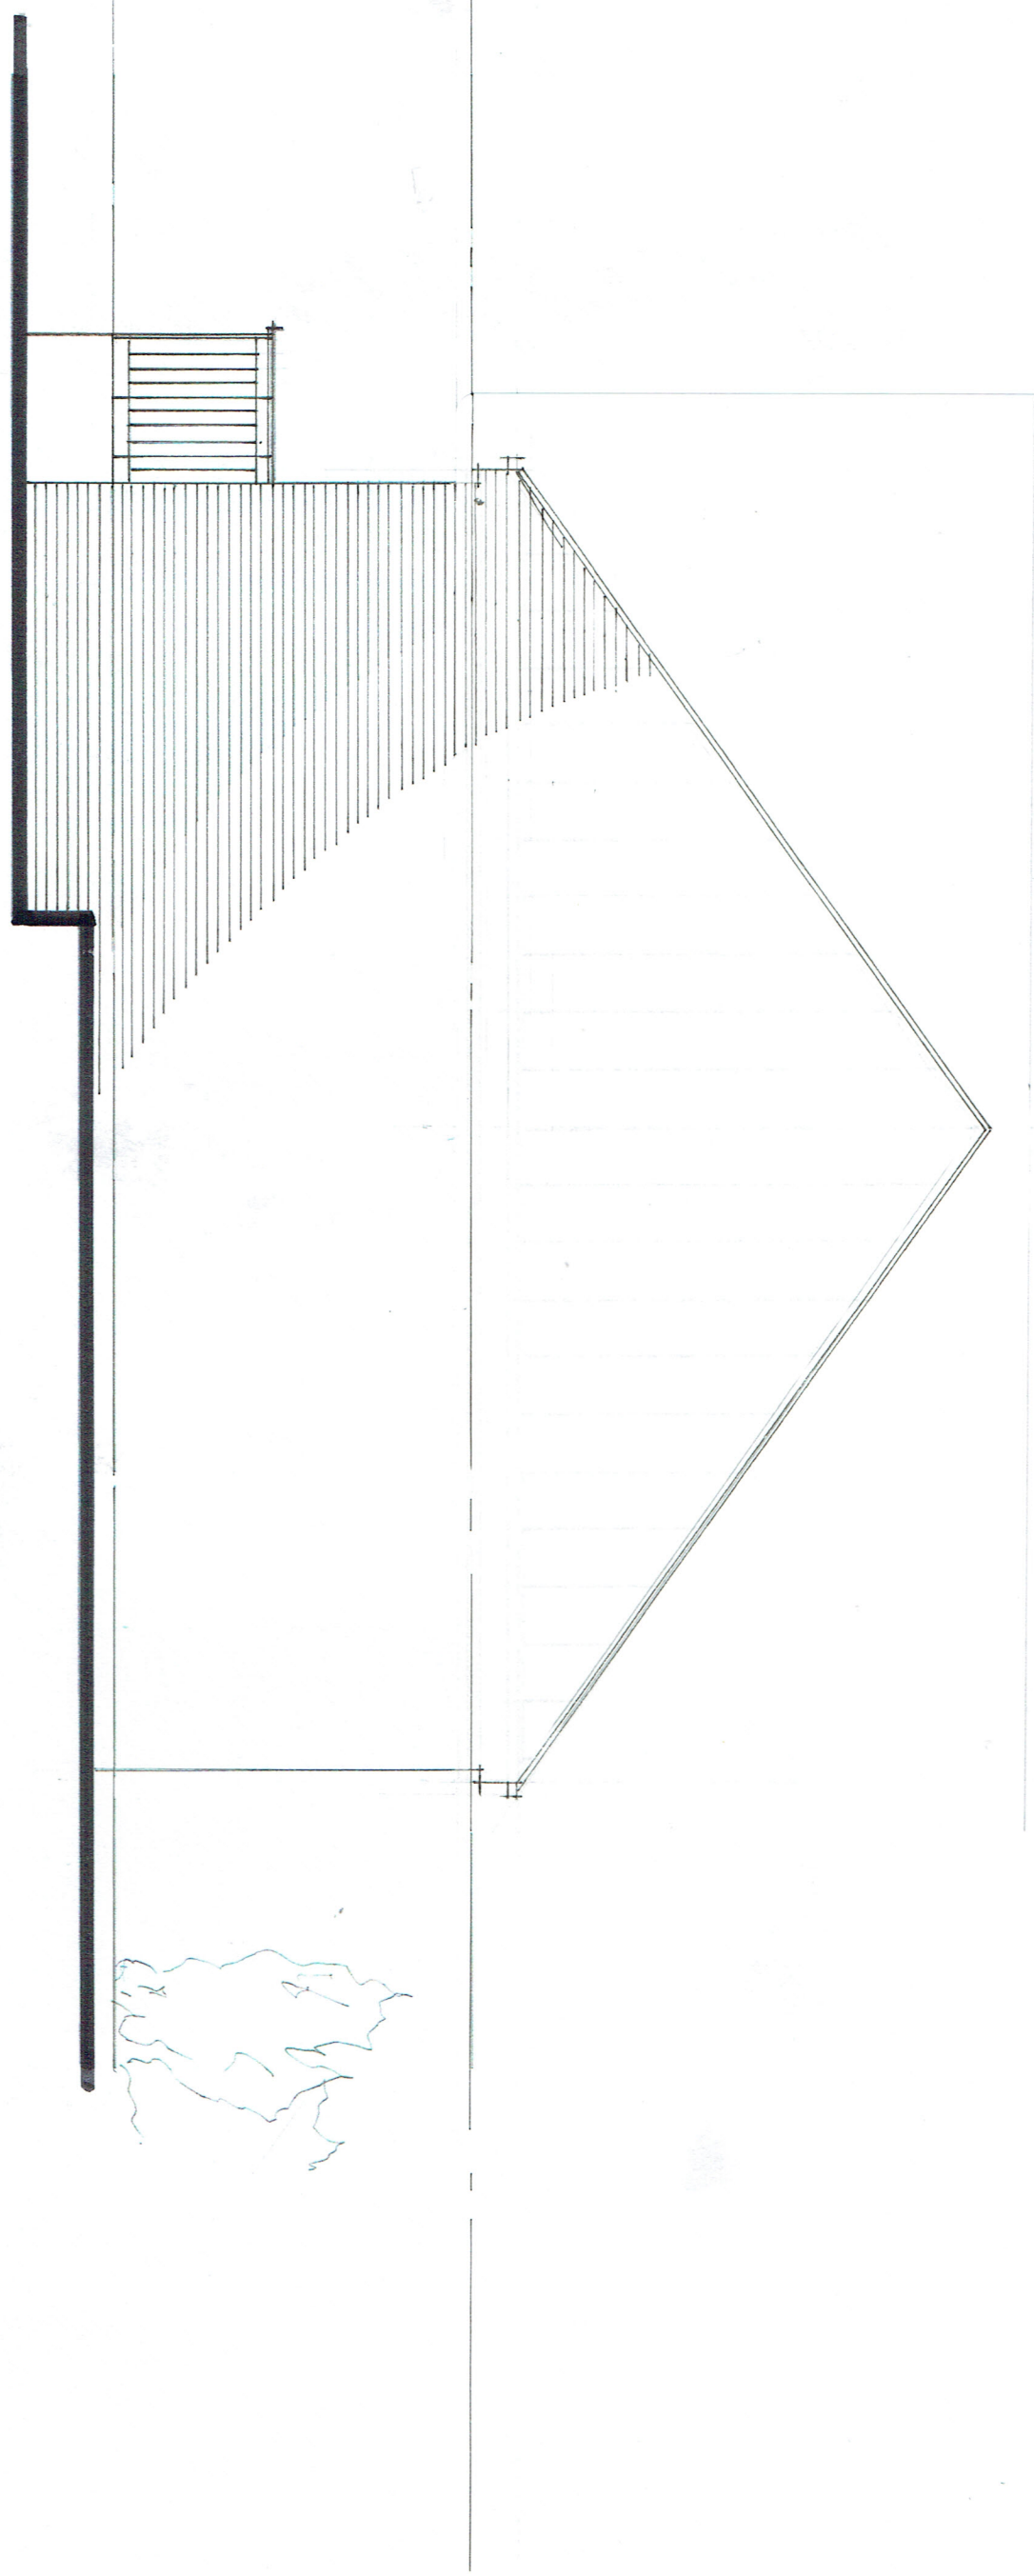

PROPOSED SIDE ELEVATION - WEST.

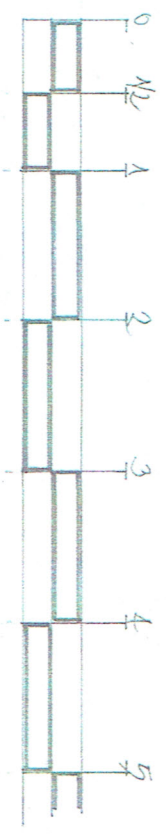

SCALE 1:50 @ A3

MATERIALS.

ROOF

WALLS.

WINDOWS.

DOORS.

RAINFALLER.

ROSEMARY CASTLES.
35° PITCH

NEW OR RECLAIMED BRICKS TO
MATCH ADJACENT BUILDING.

HARDWOOD FRAMES. PILKINGTON
SOLAR REFLECTIVE DOUBLE GLAZING.

HARDWOOD FRAMES & DOORS. SAFETY
GLAZING TO DOOR & SIDE PANELS.

POWDER COATED BOX SECTION
GUTTER. RISE & FALL BRACKETS.

PLANNING APPLICATION

KEITH REYNOLDS ASSOCIATES, WOODSIDE, THE GROVE, HAMPTON in ARDEN, SOLIHULL B92 0HD

CLIENT Leicestershire Handmade Cheese Co. PROJECT. New Farm Shop, Kitchen & Office.

LOCATION Sparkenhoe Farm, Upton, Warwickshire. CV13 6JX.

TITLE West Elevation DWG No. 2026/169/16 SCALE. 1:50 DATE. 24/03/26 Rev.A...Date 02/06/26