



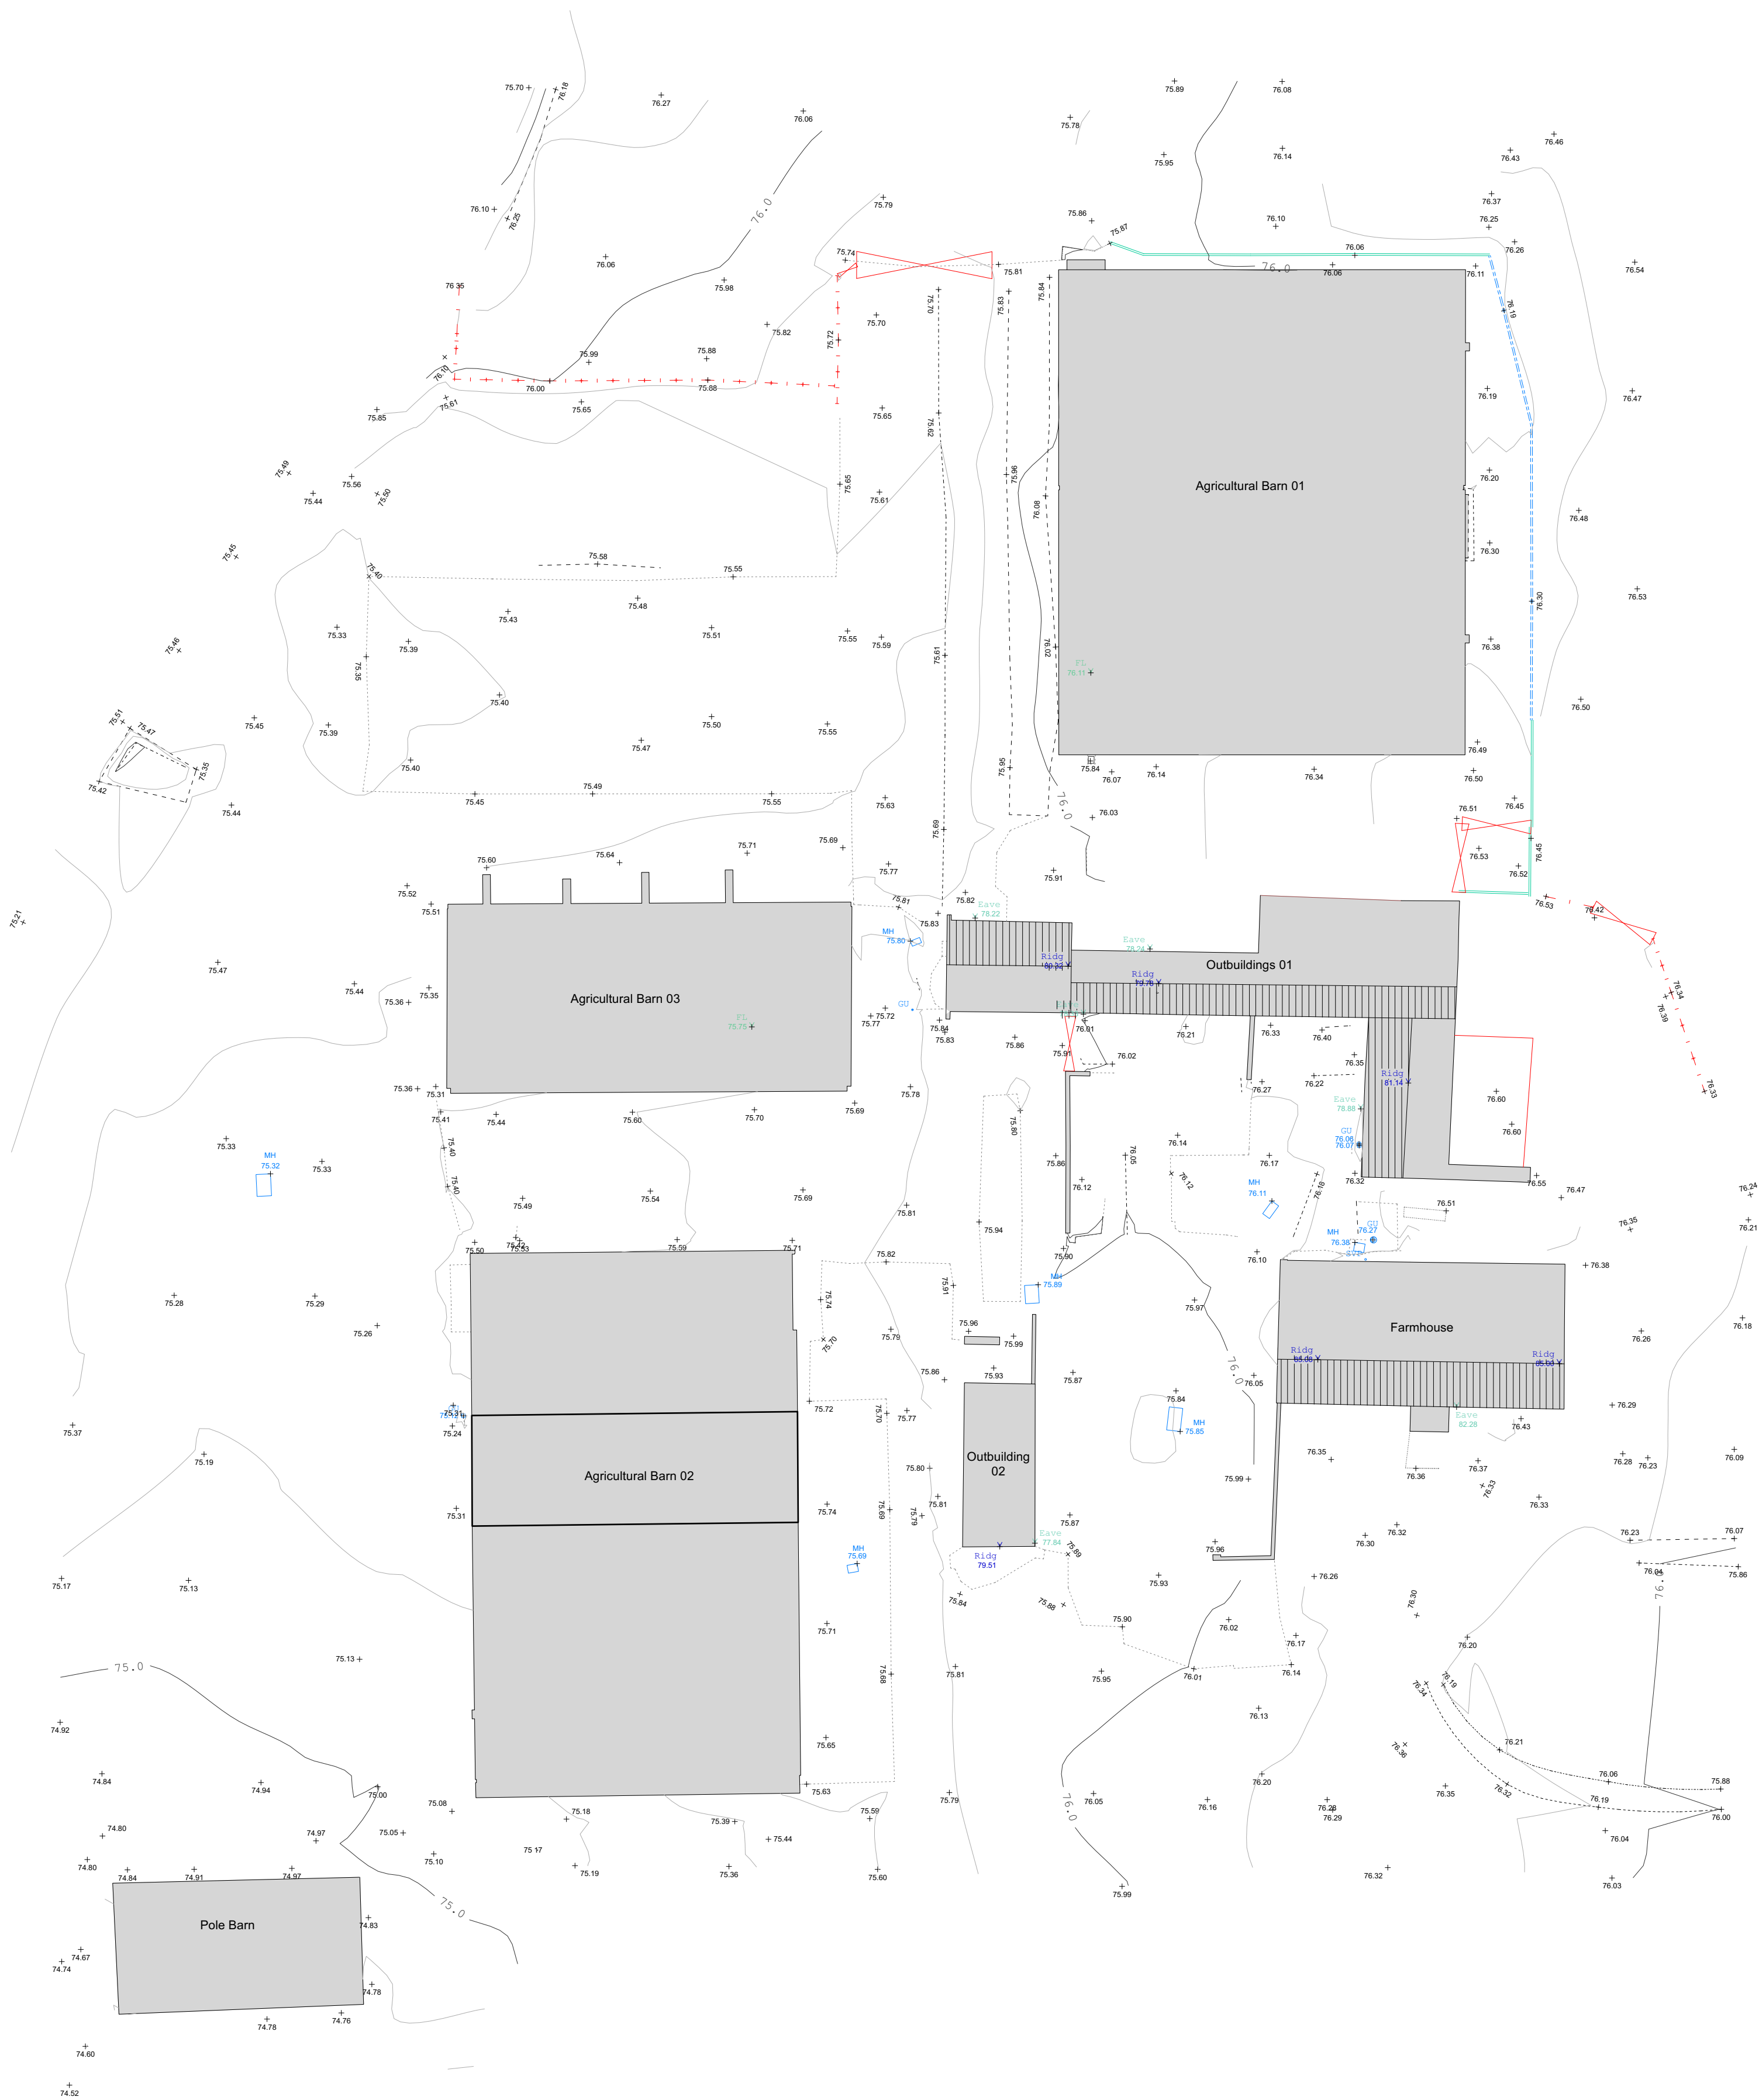

- General Notes:**
1. This drawing is to be read in conjunction with other consultants drawings.
 2. Check site conditions prior to commencement of work.
 3. Discrepancies must be reported directly to the Architect.
 4. Do not scale off drawing, use figured dimensions only, unless for planning purposes.
 5. This drawing may be issued in colour, and may be a non-standard paper size.

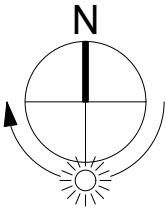

A	27/01/2022	Issued for consent	SW
Rev	Date	Notes	Drawn
Scale 1 : 250 @ A1			
QA Serial Number 67006			
YIANGOU Yiangou Architects, Dyer House, 3 Dyer Street, Cirencester, Gloucestershire, GL7 2PP t 01295 888150 e architecture@yiangou.com w www.yiangou.com			
Project Address	Frogghall farm, Crow Lane, Sheepy Magna, CV9 2QX		
Project Description	Proposed Dwelling		
Drawing Title	Existing site plan		
Drawing No.	2568-0001	Rev.	A