




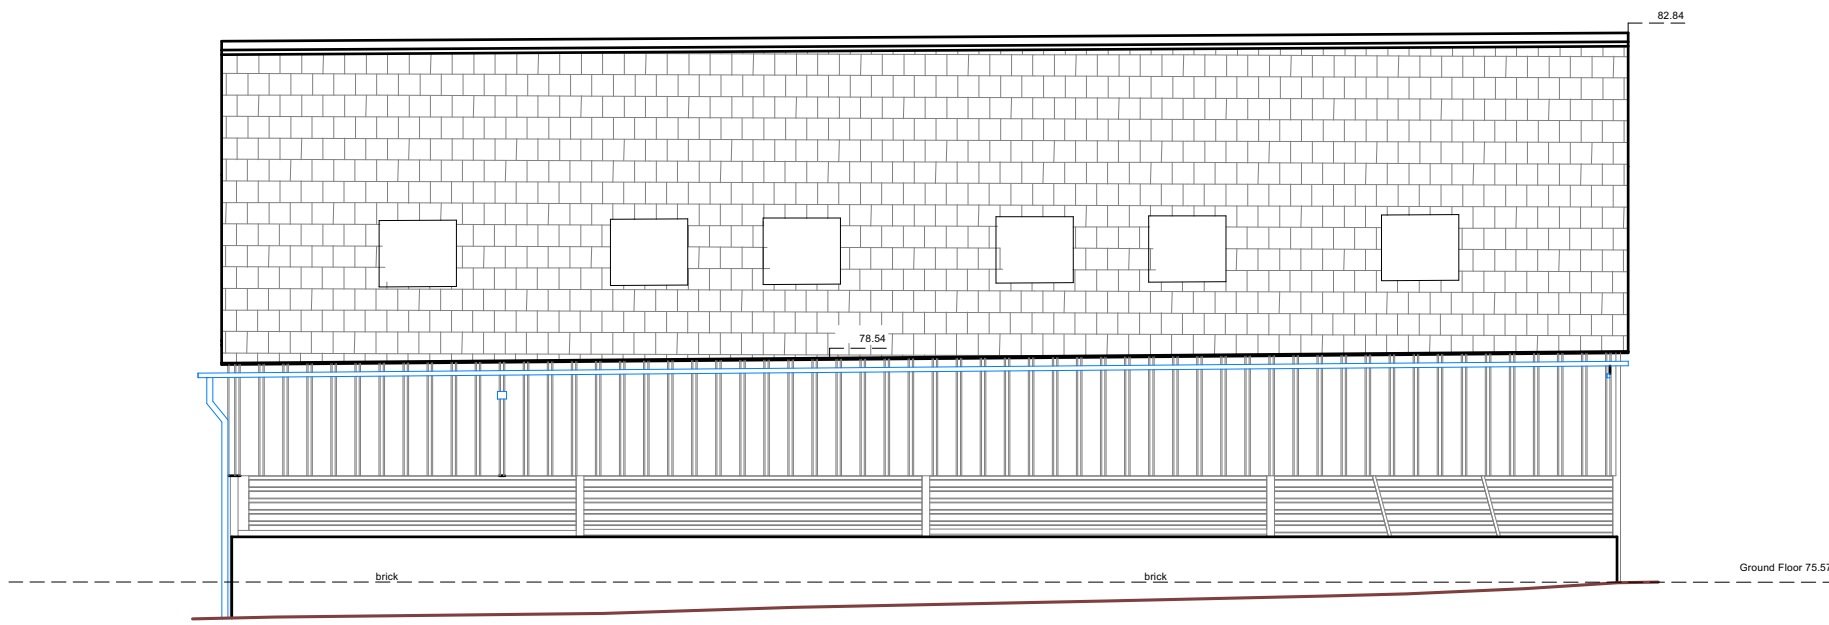


1. EXISTING NORTH ELEVATION
SCALE 1:100

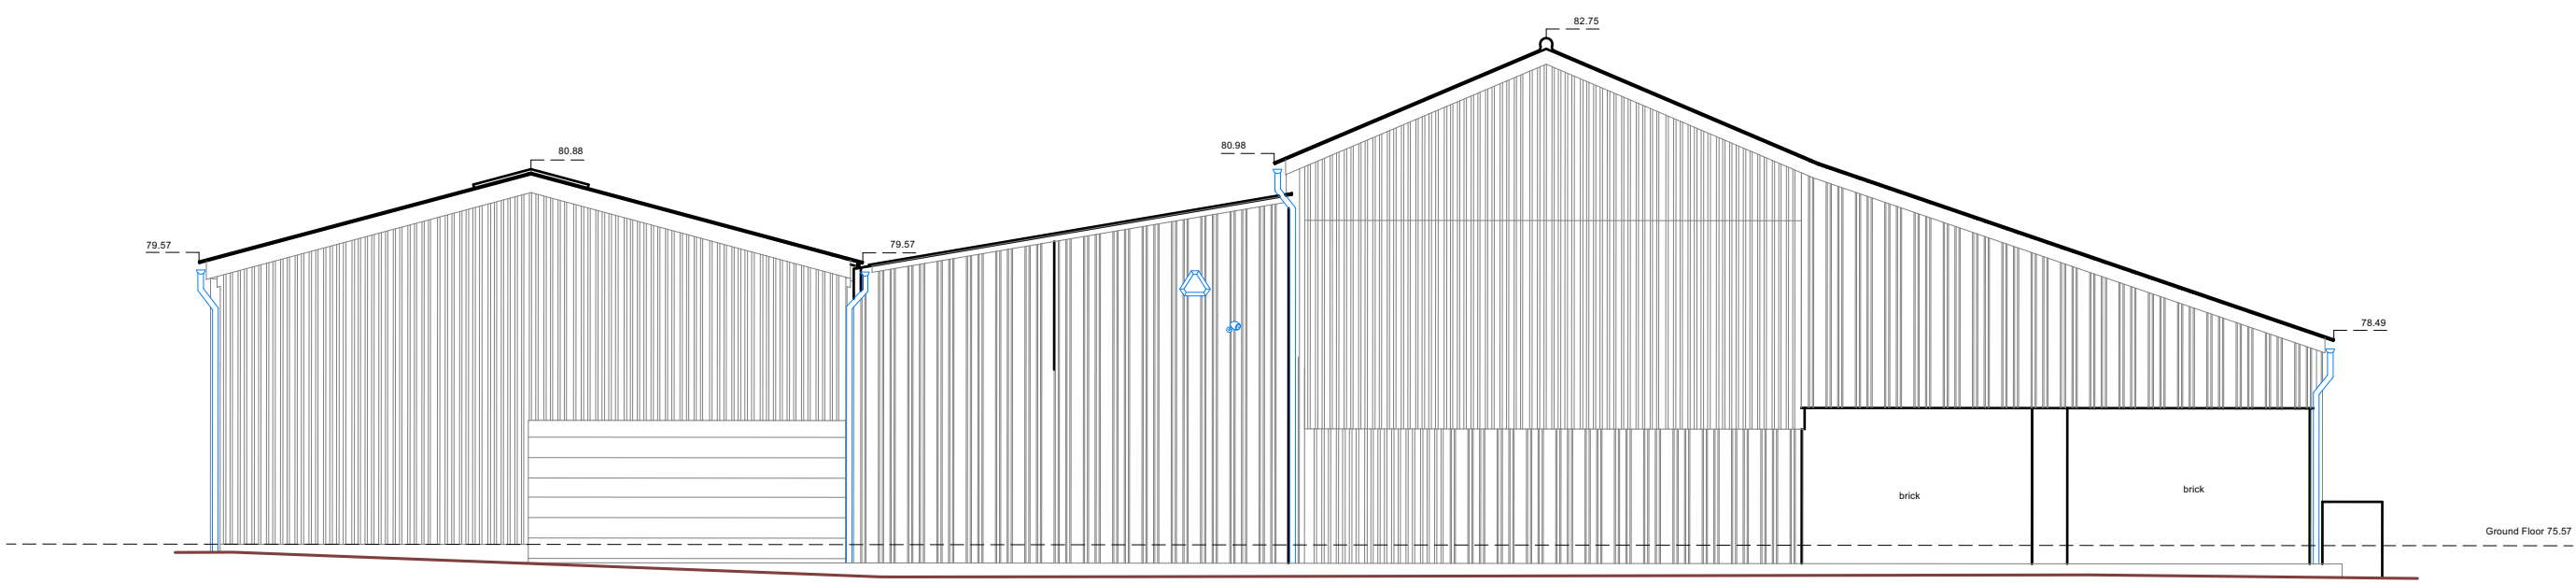


2. EXISTING EAST ELEVATION
SCALE 1:100

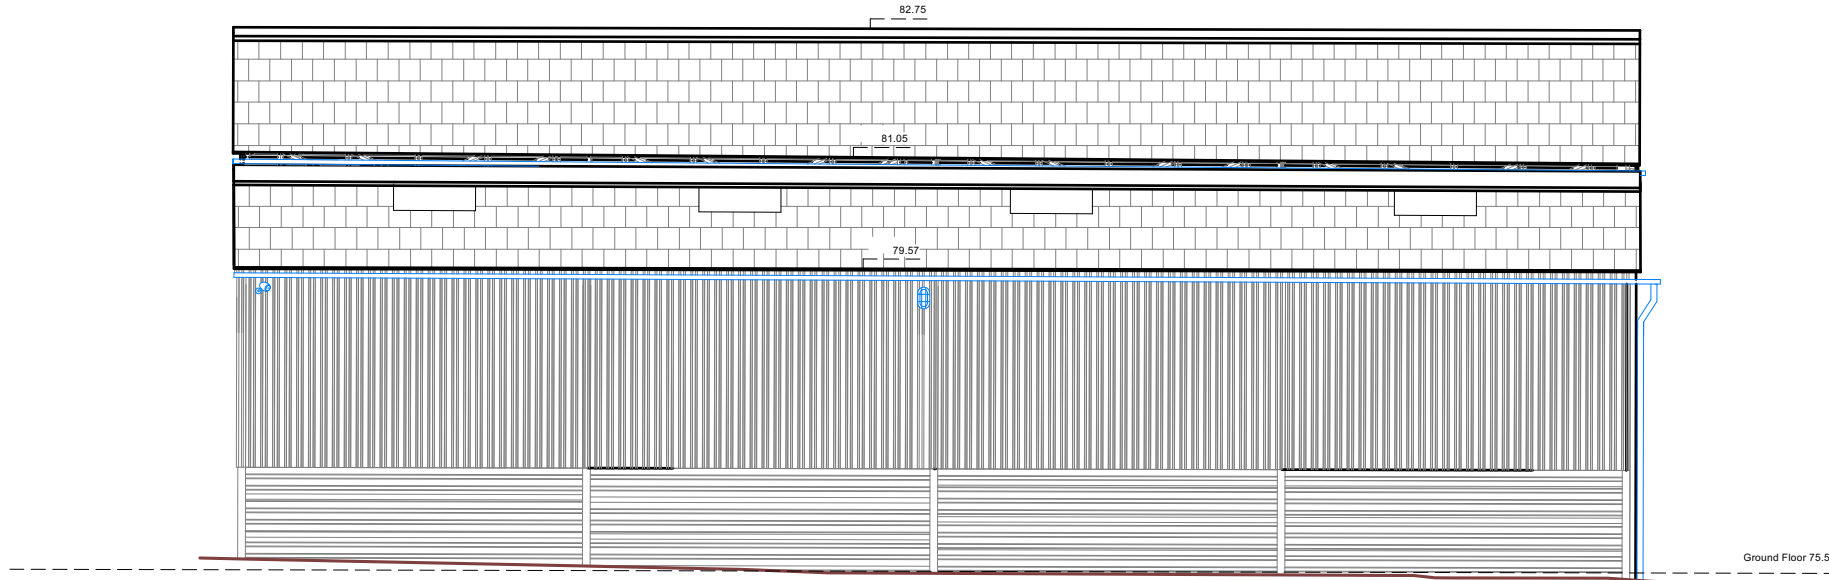

3. EXISTING SOUTH ELEVATION
SCALE 1:100

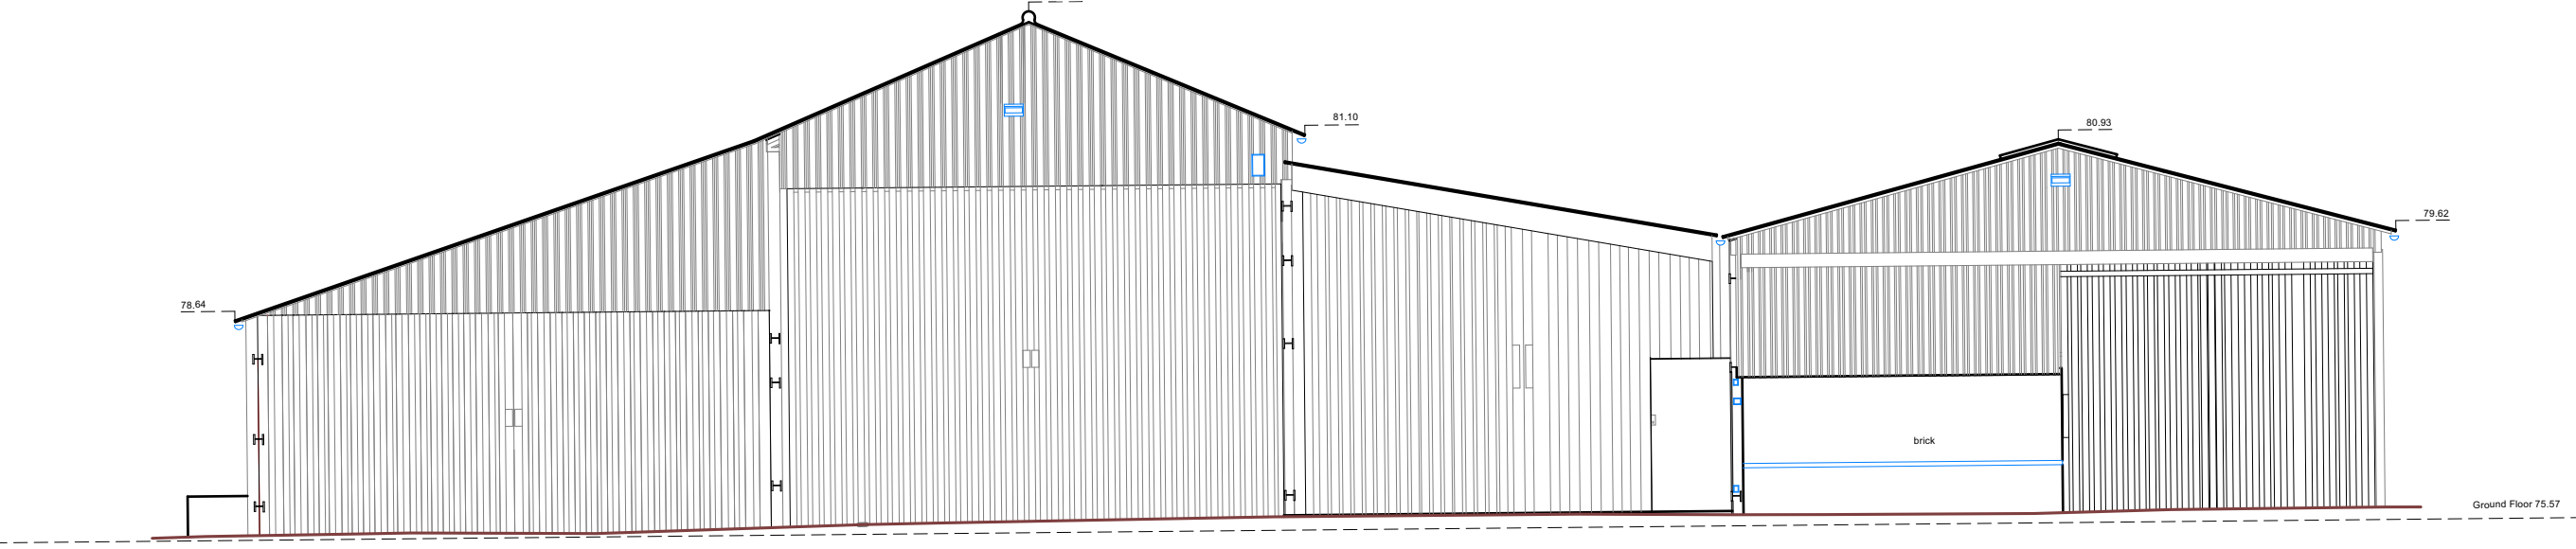



4. EXISTING WEST ELEVATION
SCALE 1:100

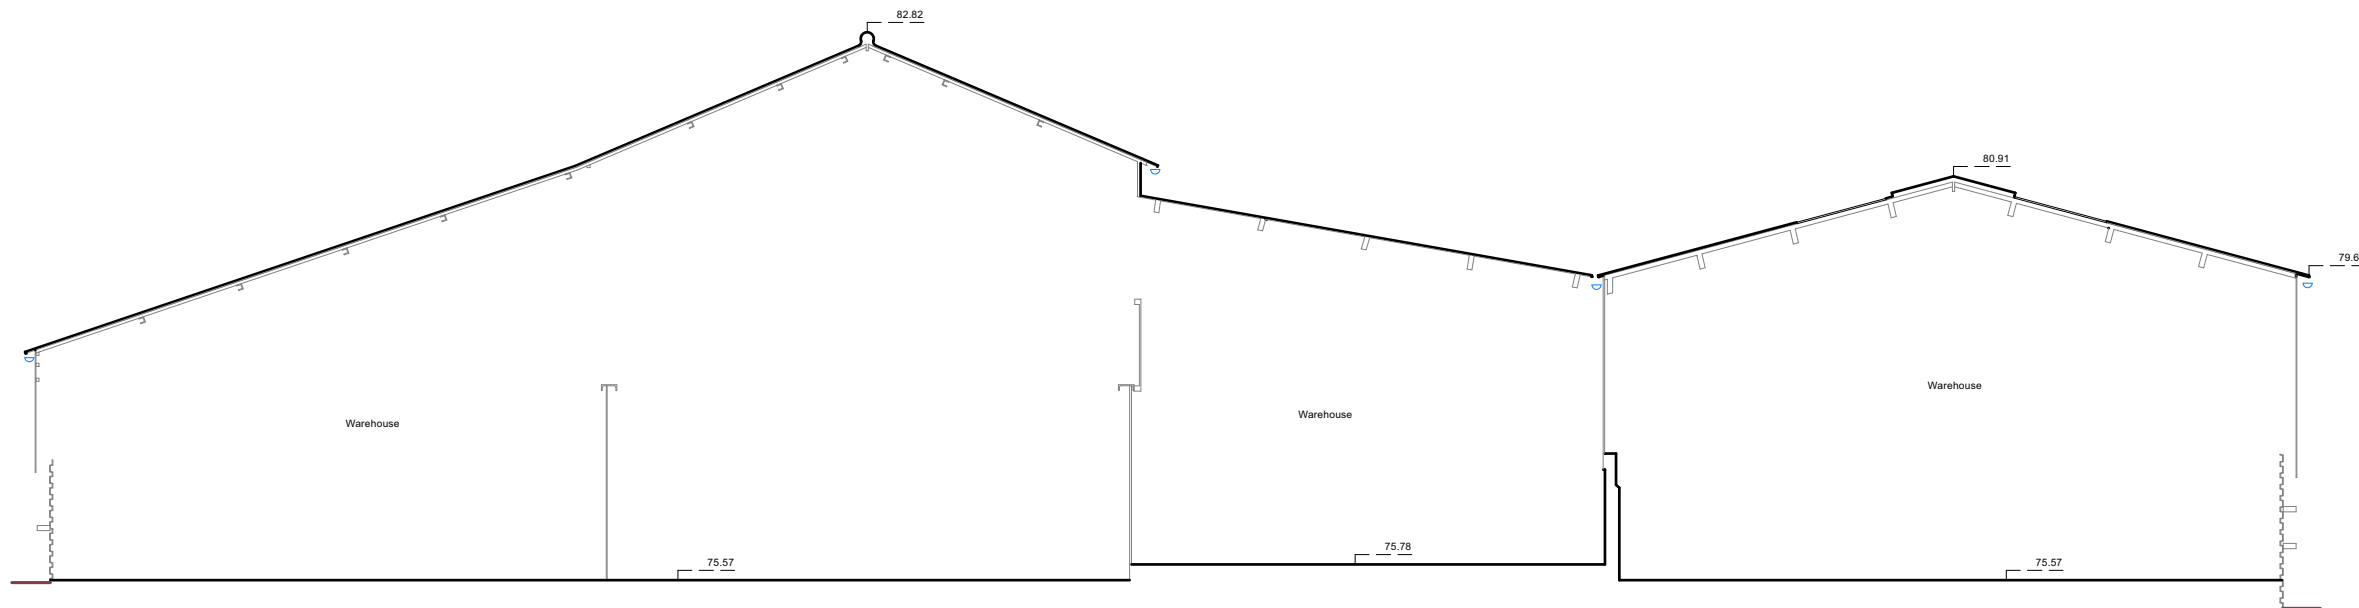

EXISTING AA SECTION
SCALE 1:100

General Notes:

1. This drawing is to be read in conjunction with other consultants drawings.
2. Check site conditions prior to commencement of work.
3. Discrepancies must be reported directly to the Architect.
4. Do not scale off drawing, use figured dimensions only, unless for planning purposes.
5. This drawing may be issued in colour, and may be a non-standard paper size.

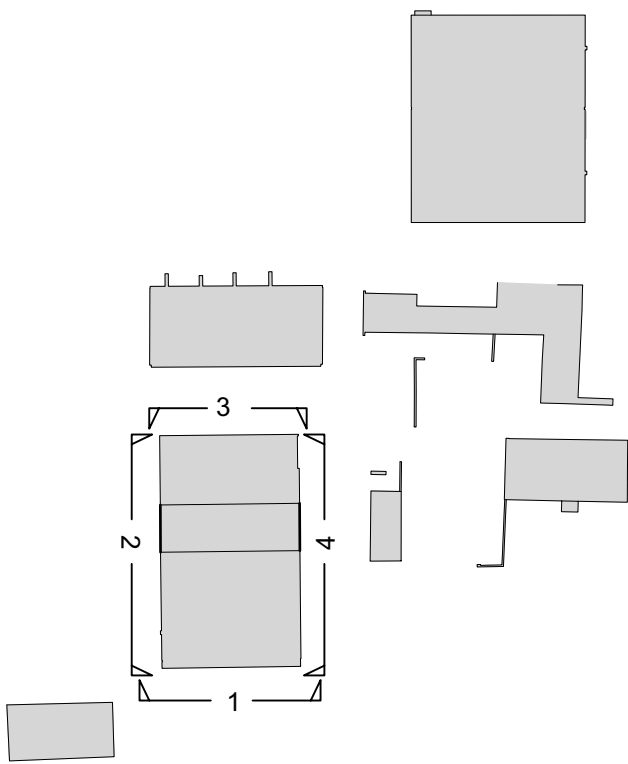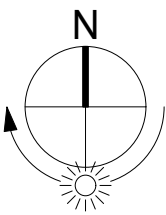

A	27/01/2022	Issued for consent	SW
Rev	Date	Notes	Drawn
Scale		1 : 100 @ A1	0 5m 0 15ft

QA Serial Number 66993

YIANGOU
Yiangou Architects, Dyer House, 3 Dyer Street, Cirencester, Gloucestershire, GL7 2PP
t 01295 880150 e architecture@yiangou.com w www.yiangou.com

Project Address	Froggall farm, Crow Lane, Sheepy Magna, CV9 2QX		
Project Description	Proposed Dwelling		
Drawing Title	Existing Agricultural Barn 02 Elevations and Sections		
Drawing No.	2568-0015	Rev.	A