



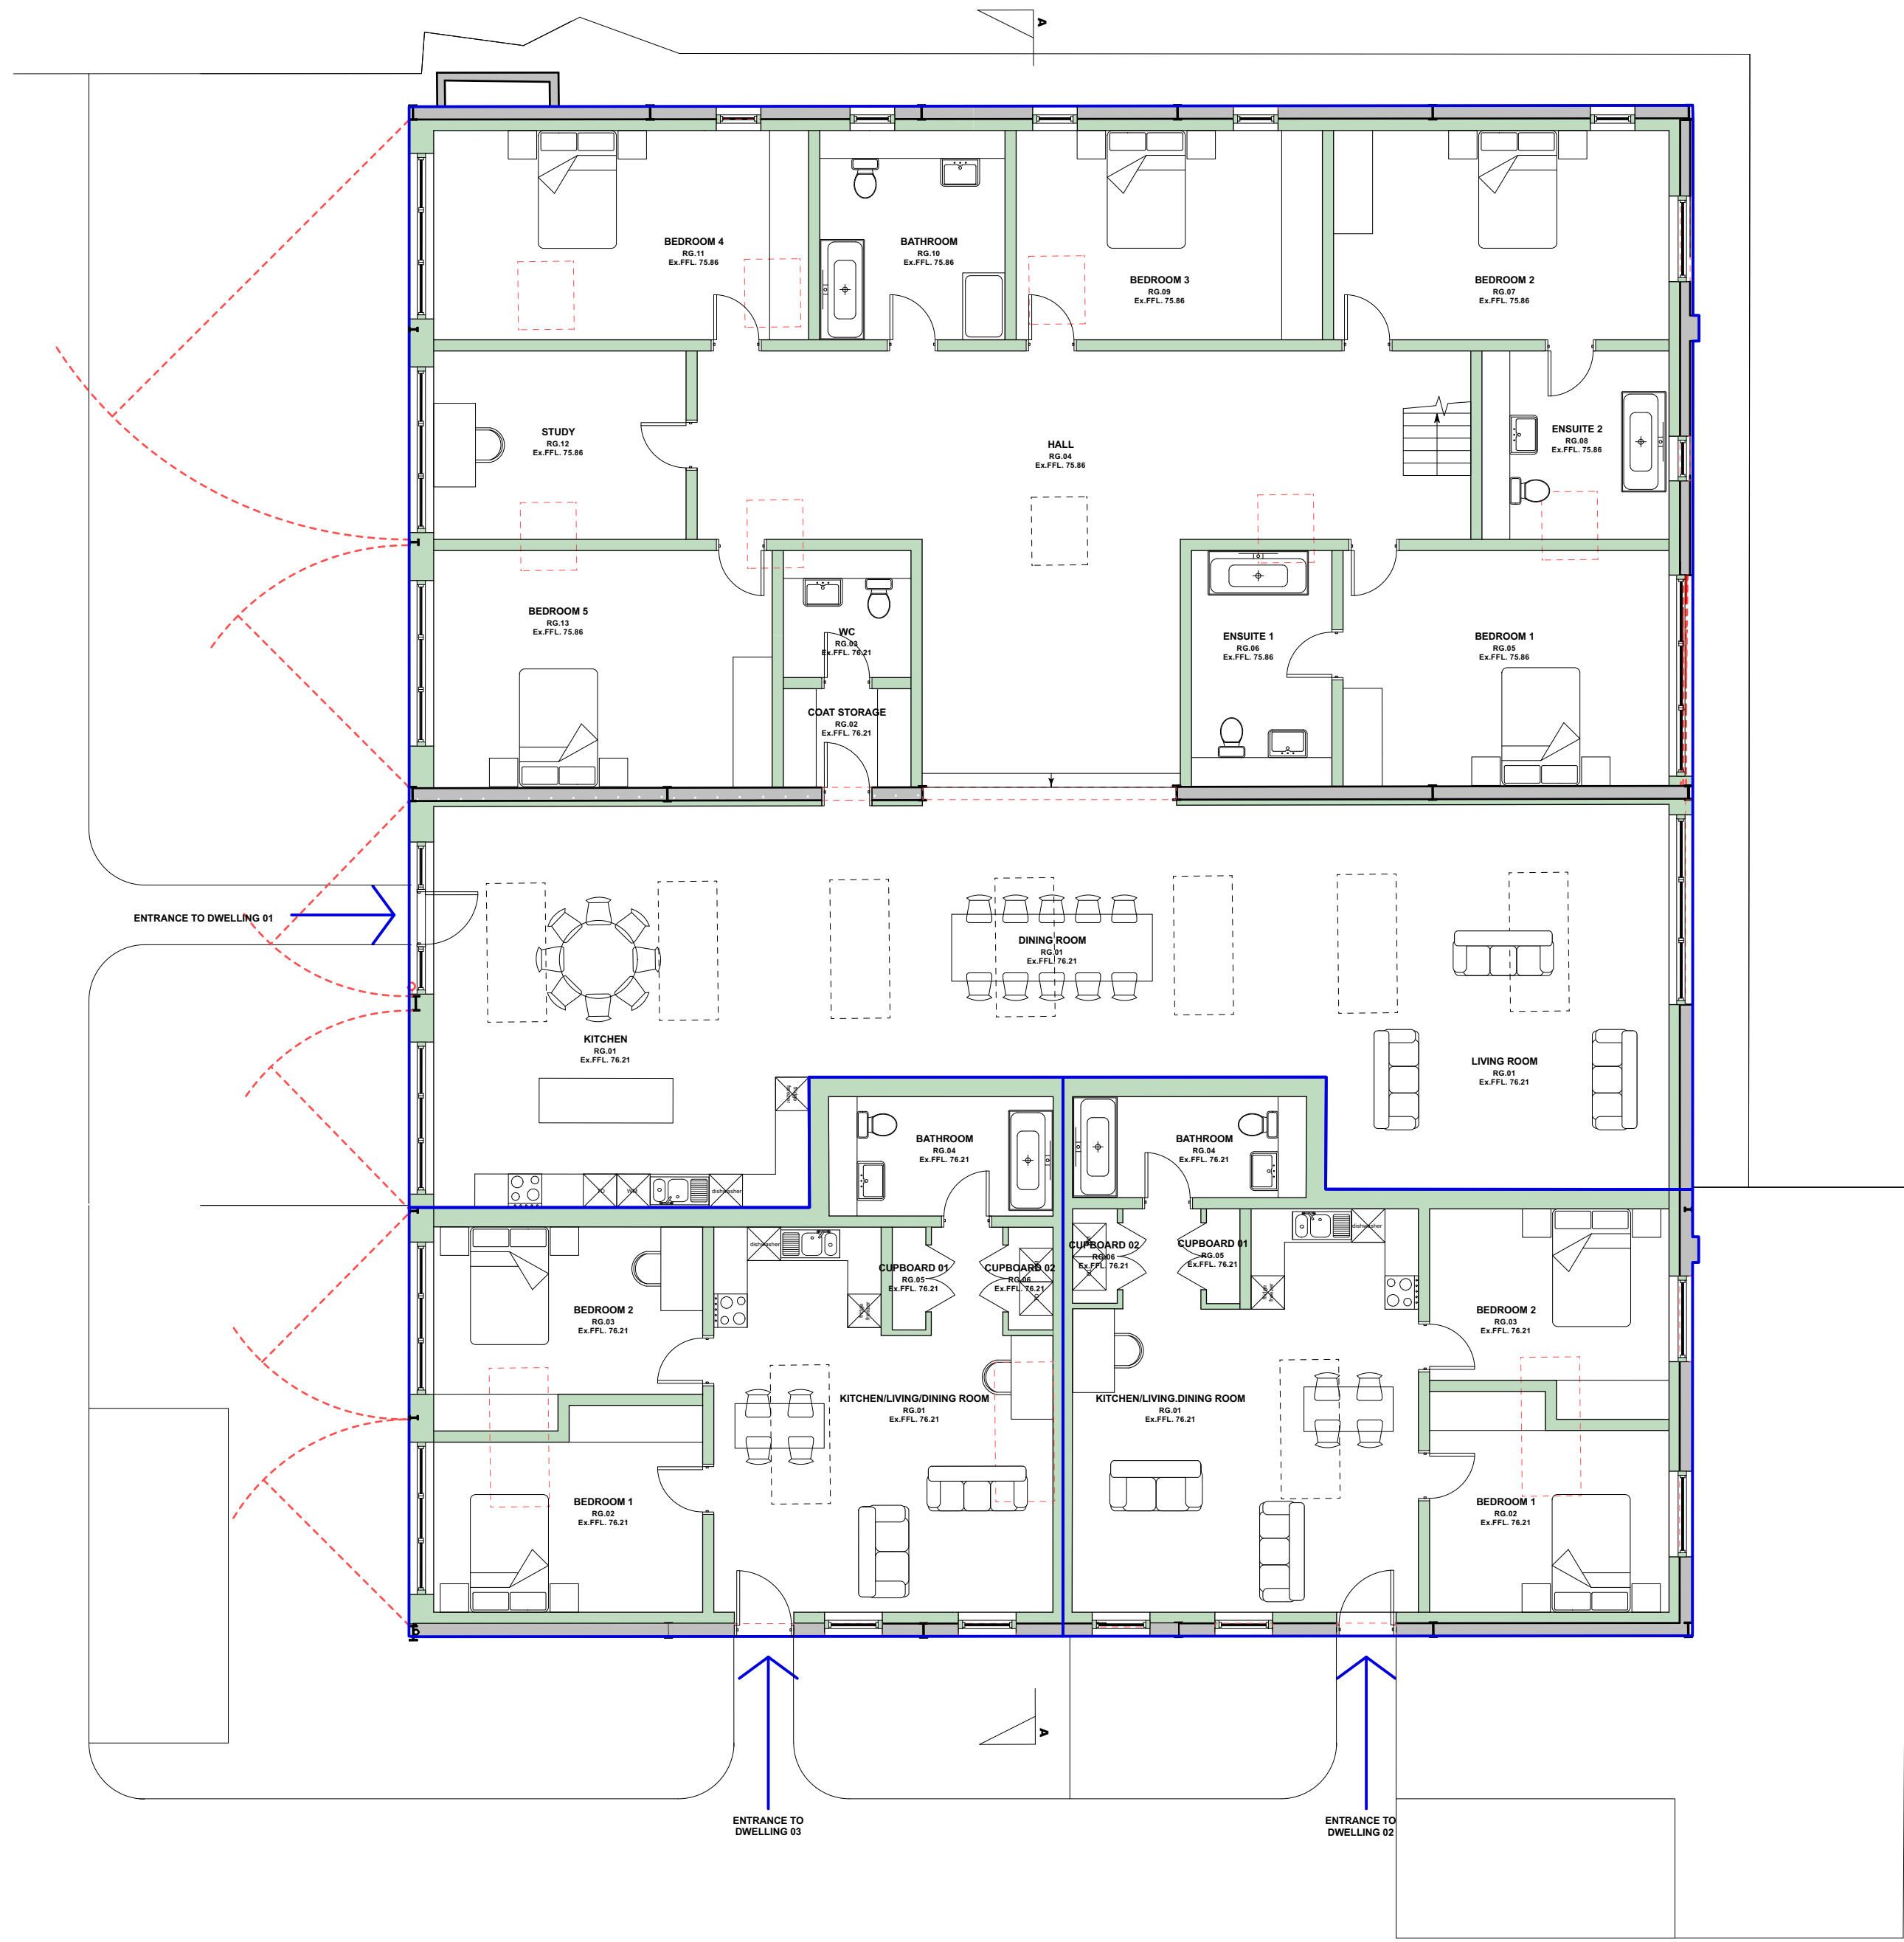


PROPOSED GROUND FLOOR PLAN
DWELLINGS 1, 2 & 3
SCALE 1:100

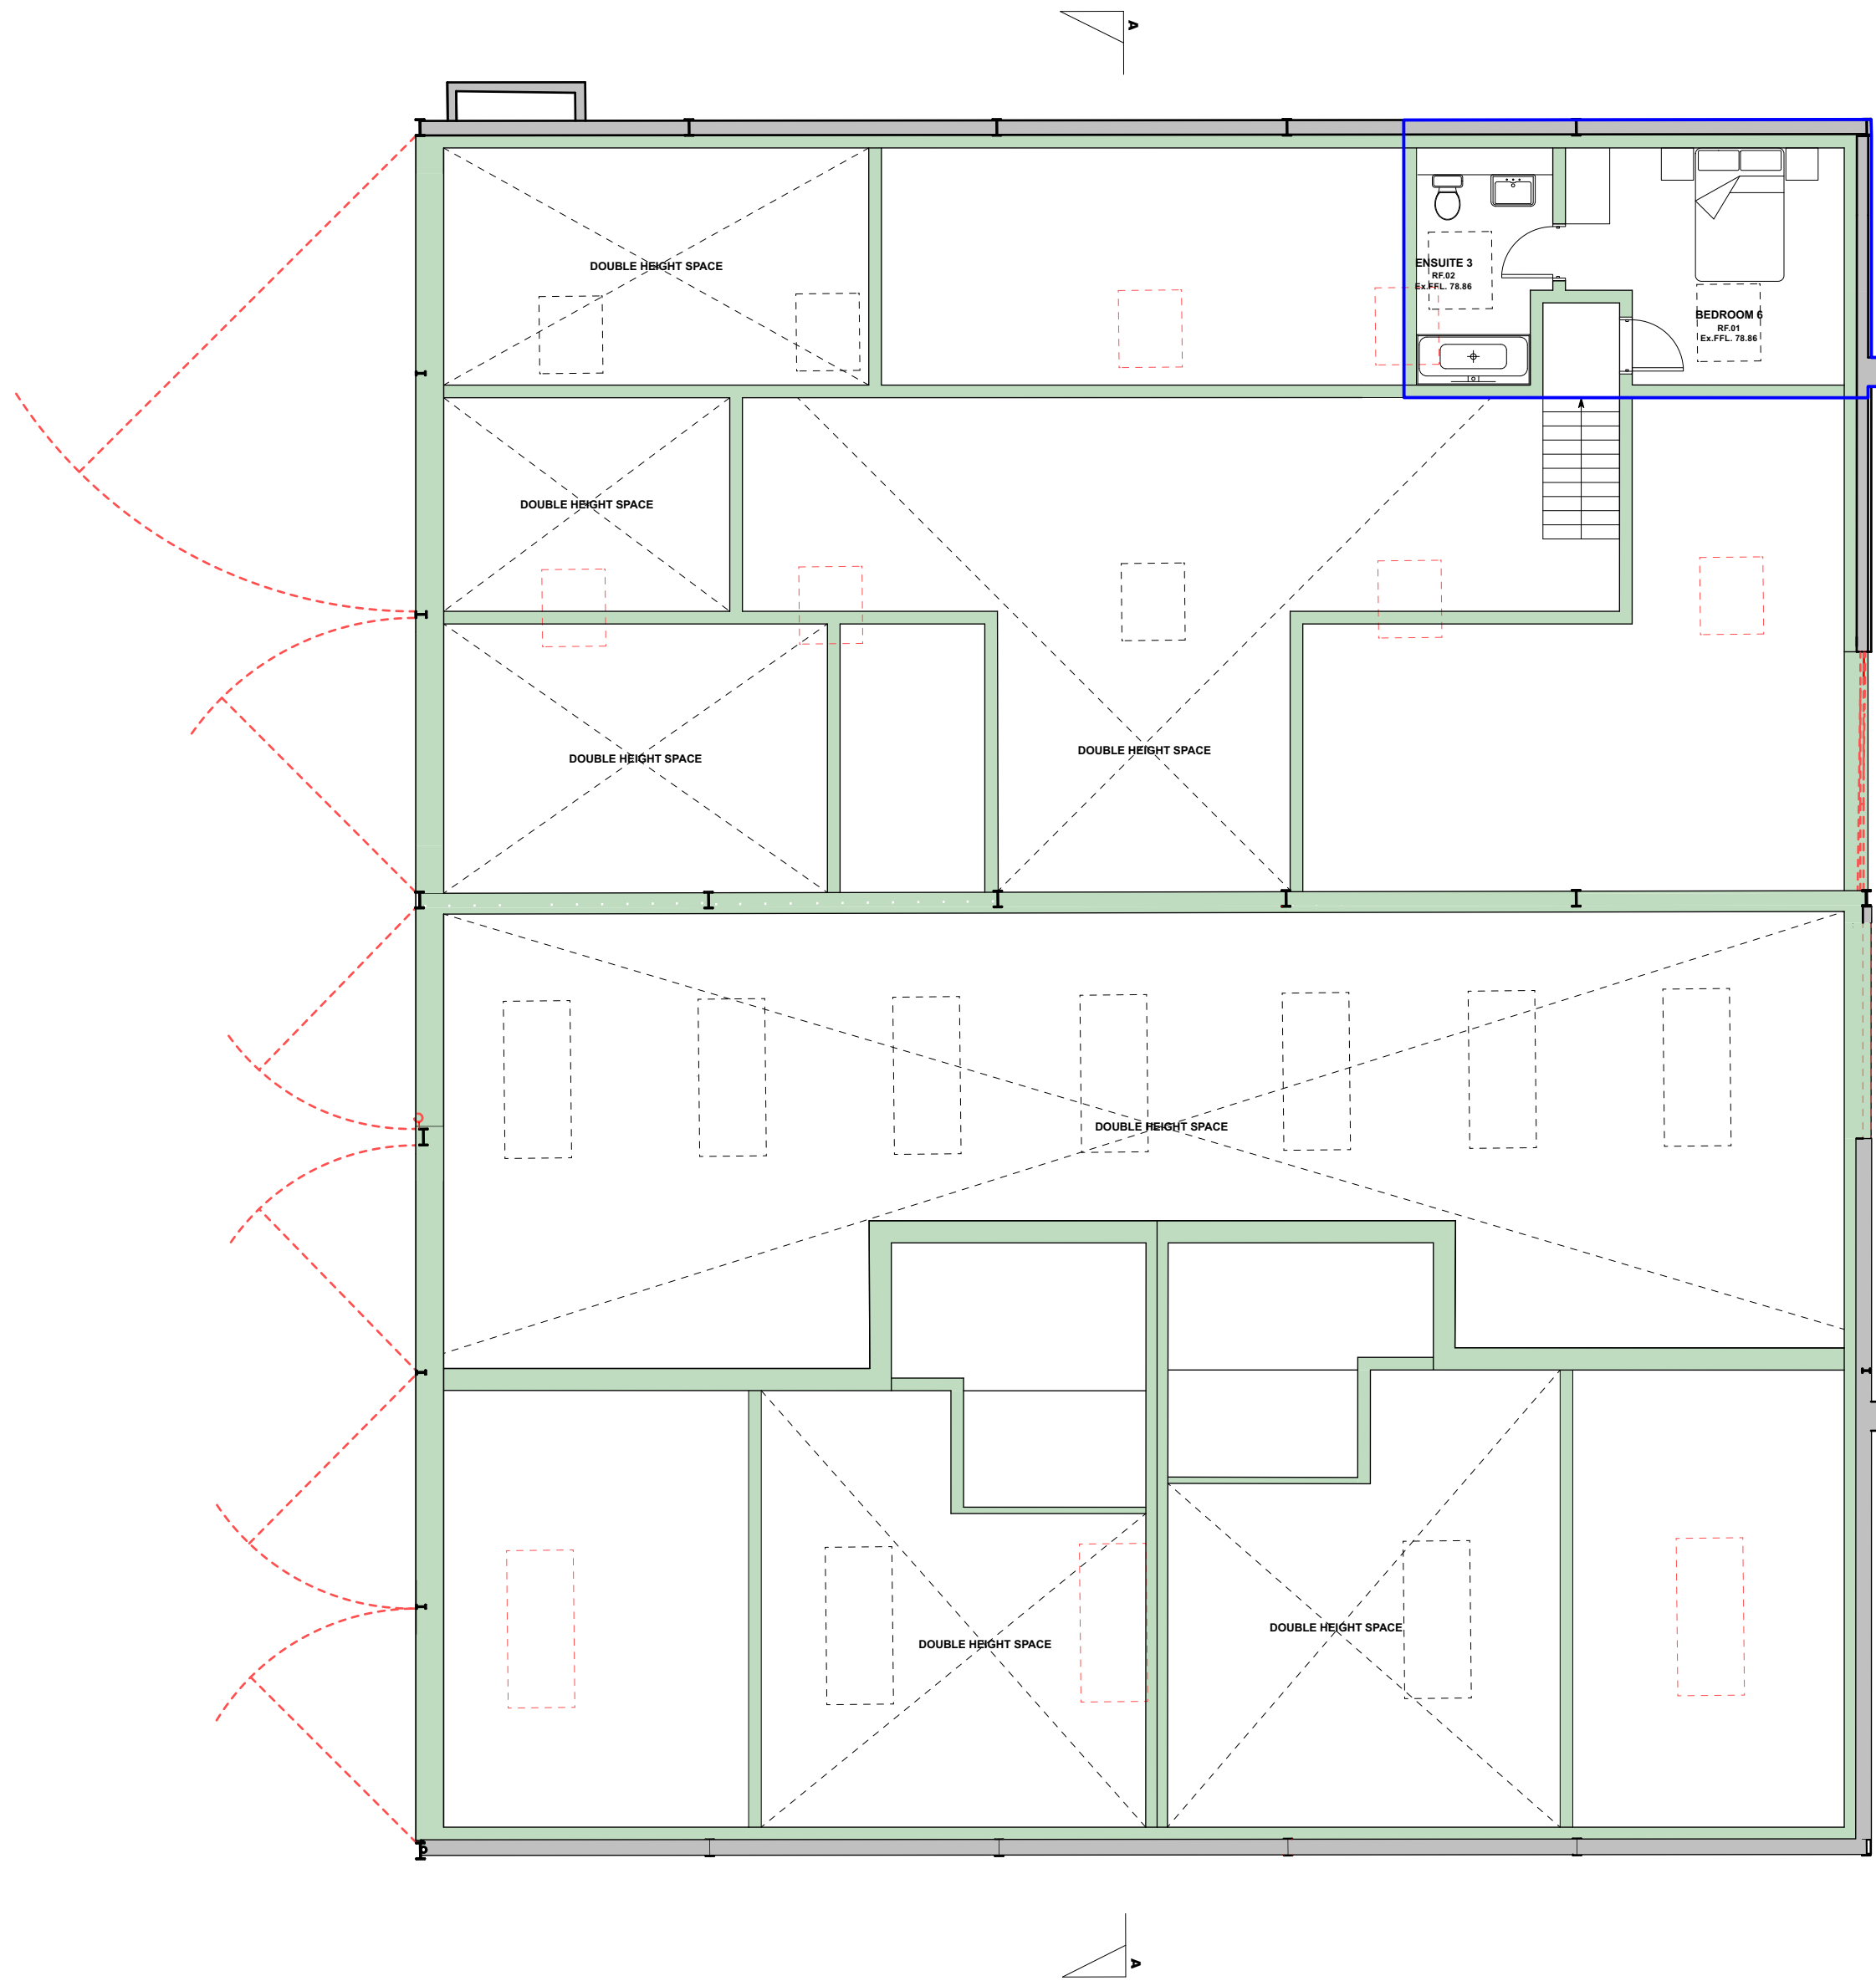


PROPOSED FIRST FLOOR PLAN
DWELLING 1
SCALE 1:100

General Notes:

1. This drawing is to be read in conjunction with other consultants drawings.
2. Check site conditions prior to commencement of work.
3. Discrepancies must be reported directly to the Architect.
4. Do not scale off drawing, use figured dimensions only, unless for planning purposes.
5. This drawing may be issued in colour, and may be a non-standard paper size.

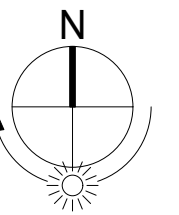

LOCATION KEY:

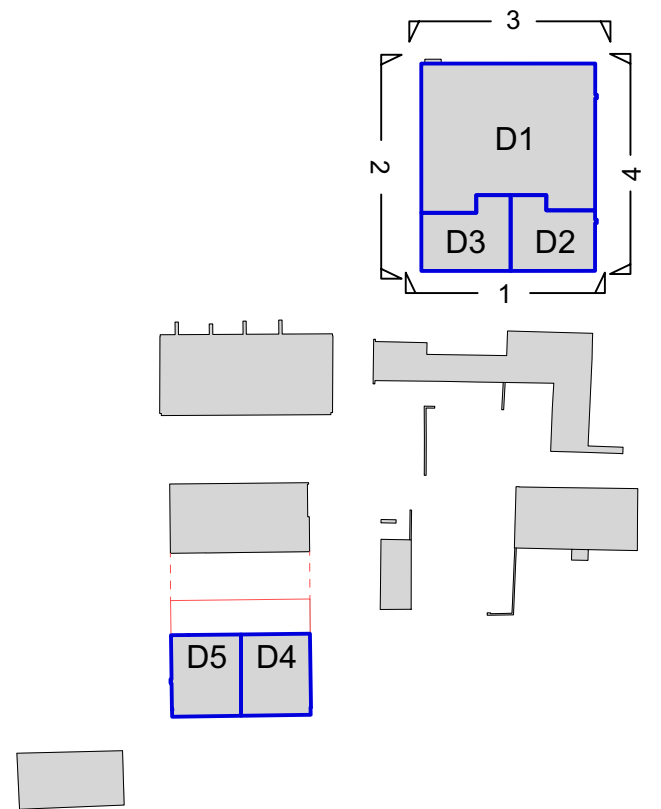

KEY:

- Existing Walls
- Proposed Walls
- Demolitions
- Proposed Dwellings

A	27/01/2022	Issued for consent	SW
Rev	Date	Notes	Drawn
Scale	1 : 100 @ A1	0 5m	0 15ft

QA Serial Number 67000

YIANGOU

Yiangou Architects, Dyer House, 3 Dyer Street, Cirencester, Gloucestershire, GL7 2PP
t 01295 880150 e architecture@yiangou.com w www.yiangou.com

Project Address	Frogghall farm, Crow Lane, Sheepy Magna, CV9 2QX		
Project Description	Proposed Dwelling		
Drawing Title	Proposed Agricultural Barn 01 Ground and First floor plans		
Drawing No.	2568-1102	Rev.	A