



- General Notes:**
1. This drawing is to be read in conjunction with other consultants drawings.
 2. Check site conditions prior to commencement of work.
 3. Discrepancies must be reported directly to the Architect.
 4. Do not scale off drawing, use figured dimensions only, unless for planning purposes.
 5. This drawing may be issued in colour, and may be a non-standard paper size.

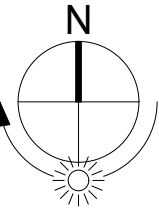


LOCATION KEY:

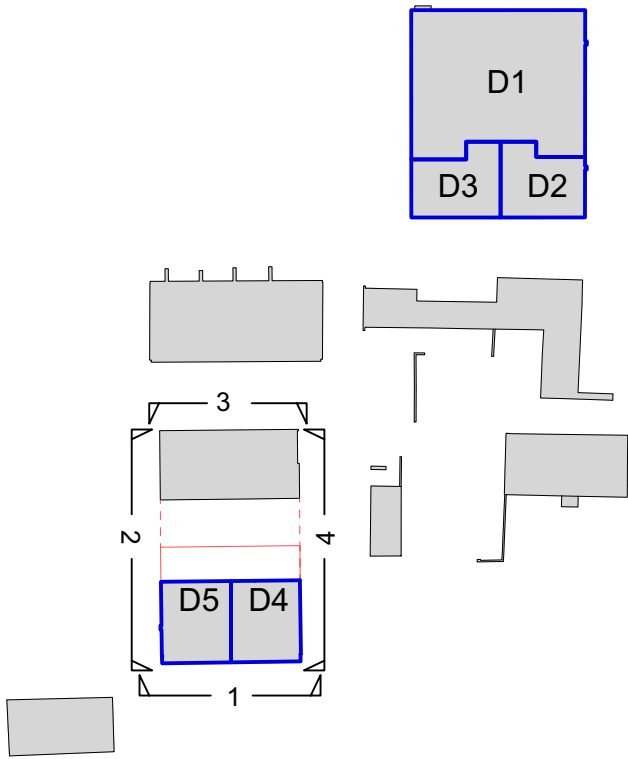


KEY:


- Existing Walls
- Proposed Walls
- Demolitions
- Proposed Dwellings

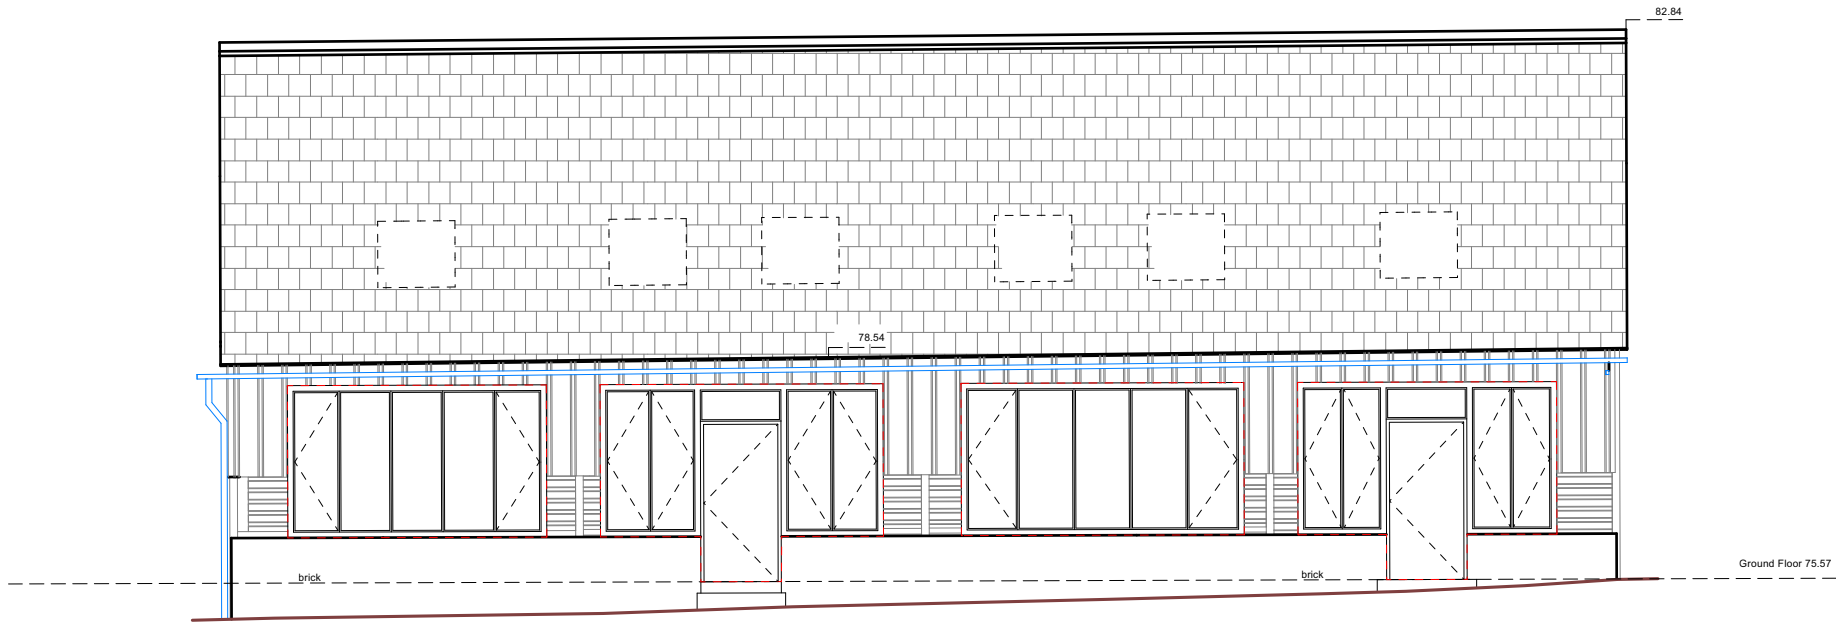


1. PROPOSED SOUTH ELEVATION
SCALE 1:100

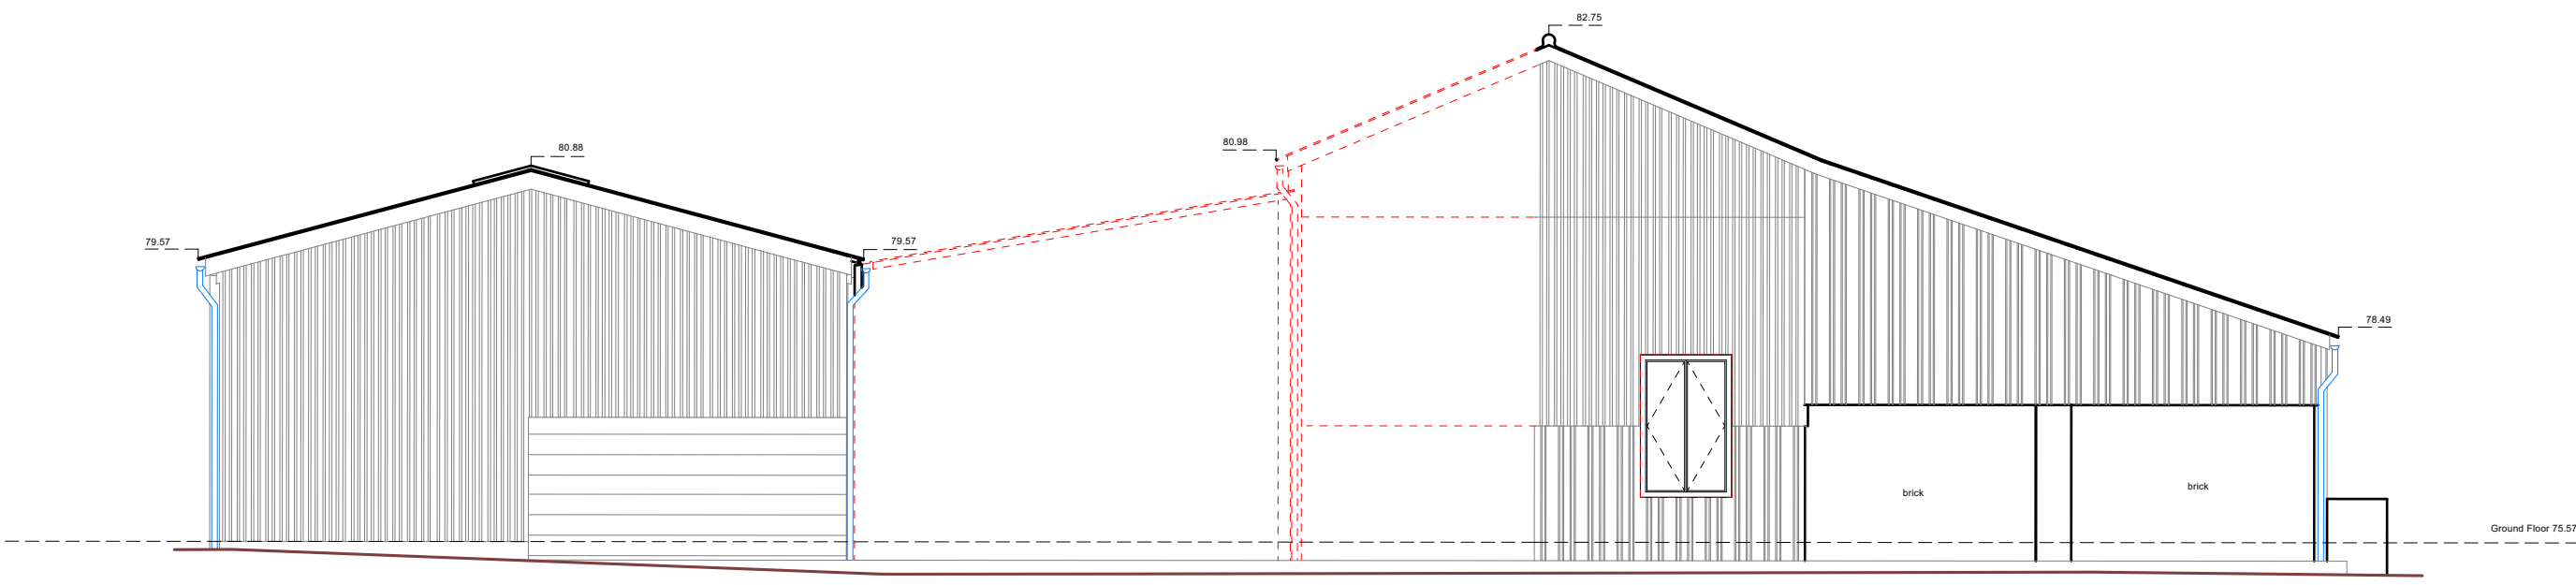


2. PROPOSED WEST ELEVATION
SCALE 1:100

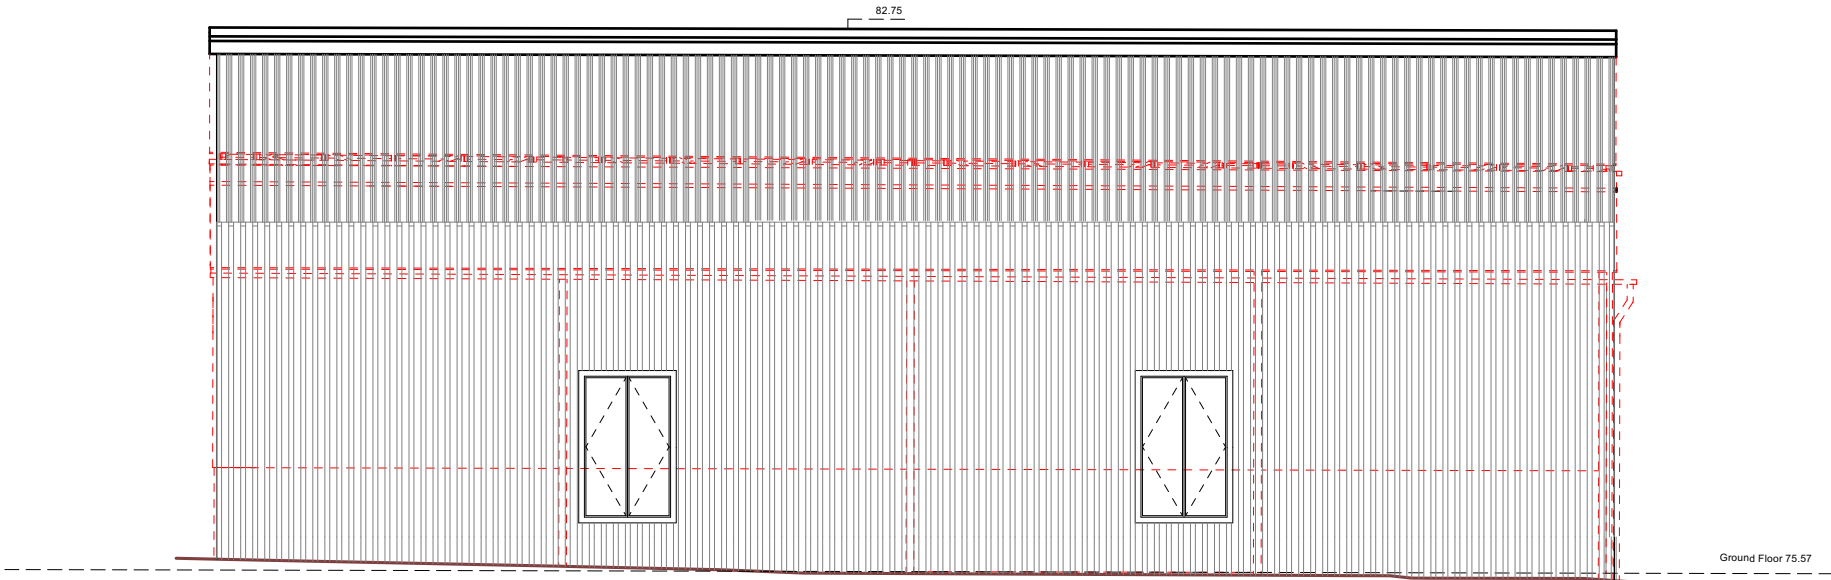

3. PROPOSED NORTH ELEVATION
SCALE 1:100

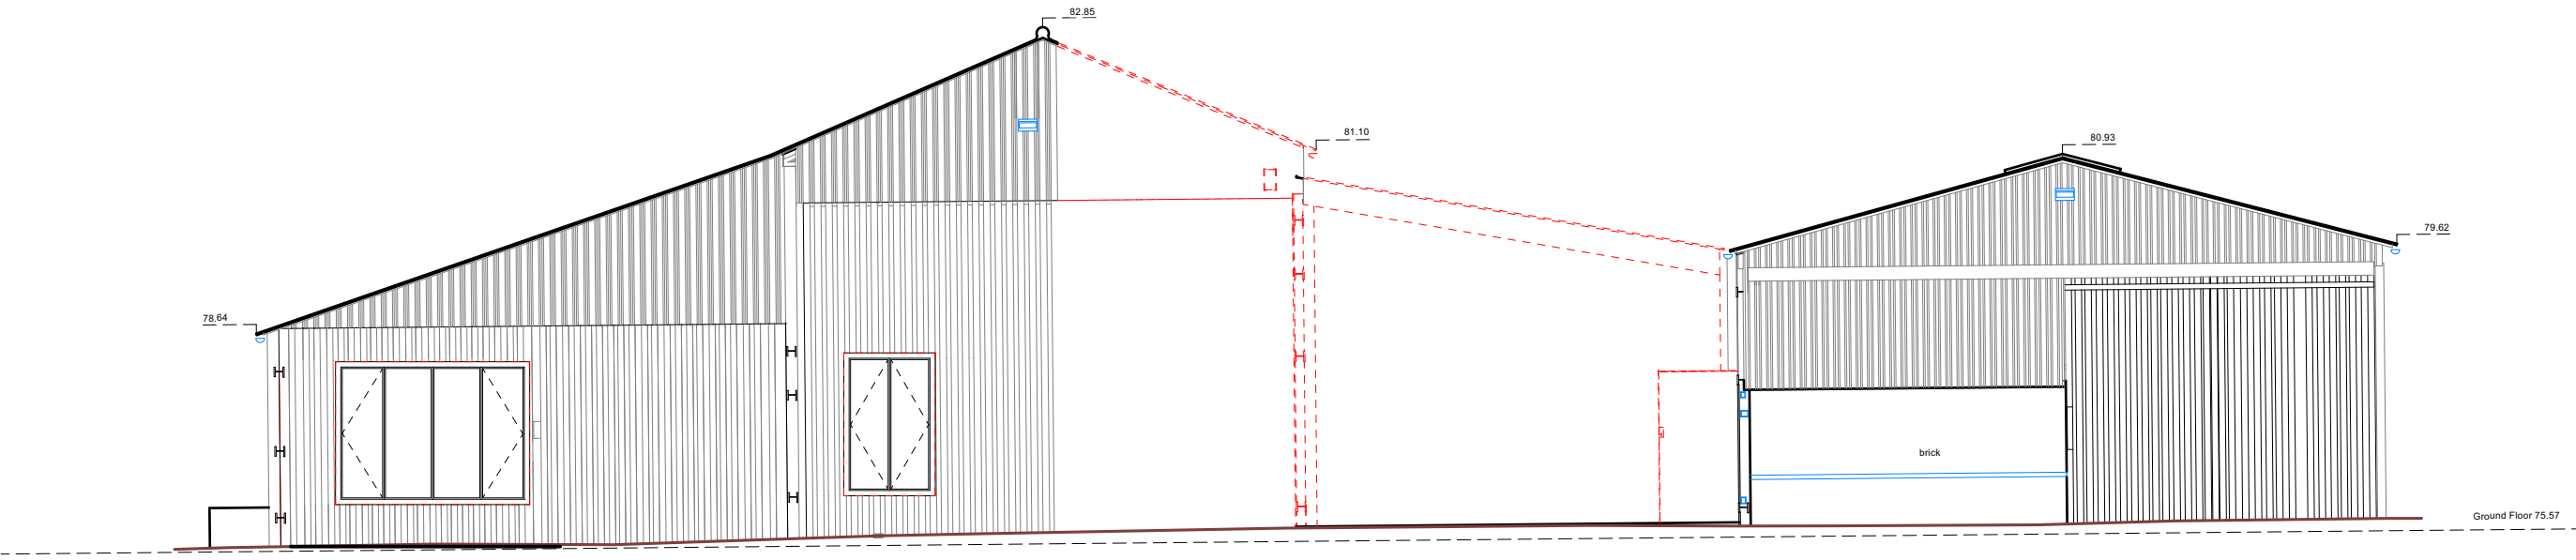

4. PROPOSED EAST ELEVATION
SCALE 1:100

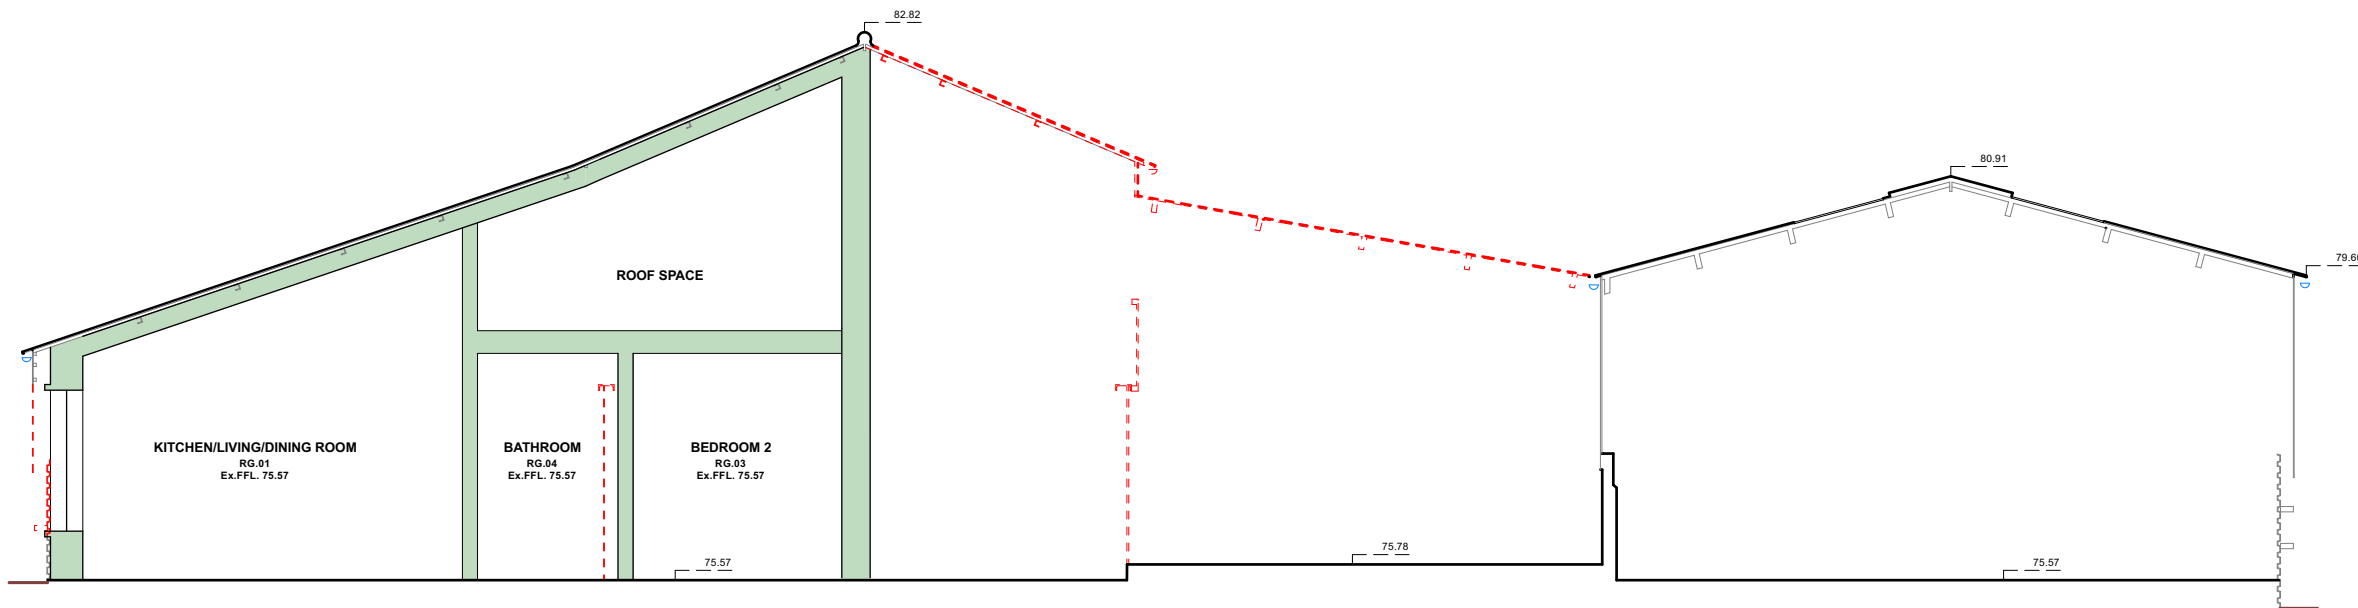

PROPOSED AA SECTION
SCALE 1:100

A	27/01/2022	Issued for consent	SW
Rev	Date	Notes	Drawn
Scale	1 : 100 @ A1	0 5m	0 15ft

QA Serial Number
67003

YIANGOU

Yiangou Architects, Dyer House, 3 Dyer Street, Cirencester, Gloucestershire, GL7 2PP
t 01295 888150 e architecture@yiangou.com w www.yiangou.com

Project Address	Frogghall farm, Crow Lane, Sheepy Magna, CV9 2QX		
Project Description	Proposed Dwelling		
Drawing Title	Proposed Agricultural Barn 02 Elevations and Sections		
Drawing No.	2568-1106	Rev.	A