


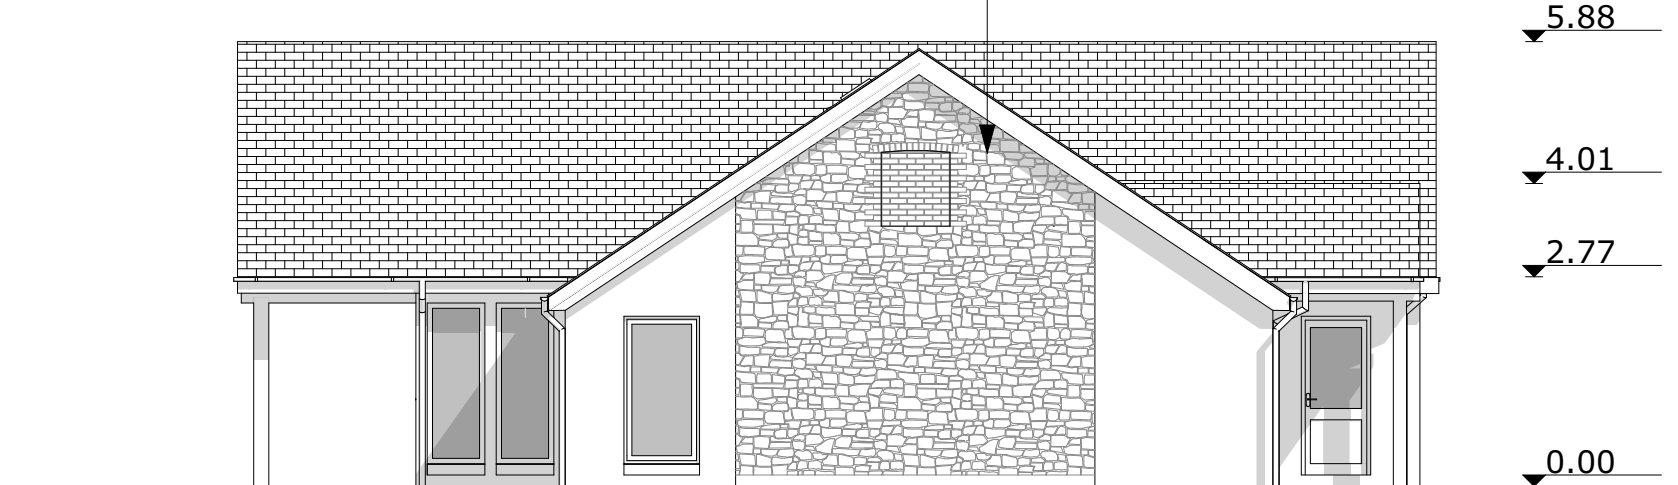


NORTH ELEVATION




EAST ELEVATION



SOUTH ELEVATION

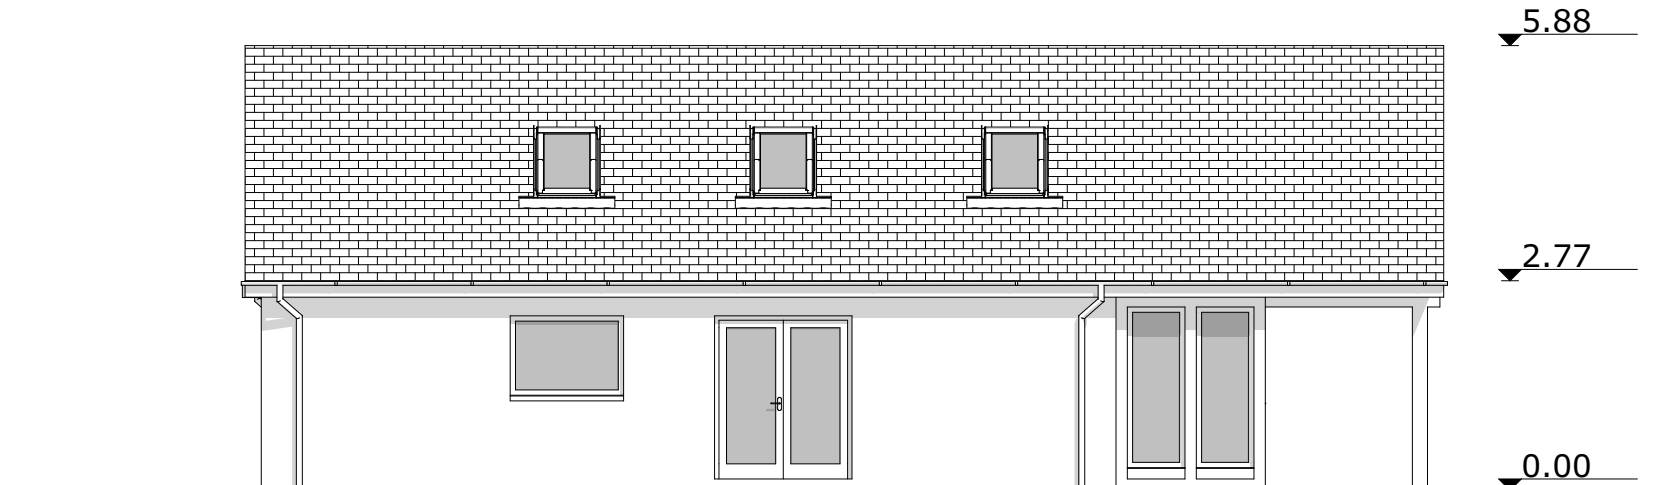

WEST ELEVATION

 

FOR PLANNING APPLICATION PURPOSES ONLY			
5	12/08/2026	Footprint reduced following LPA comment	DTH
4	27/03/2026	Glazing revised following client comment	DTH
3	03/02/2026	Illustration revised to match elevations	DTH
2	29/01/2026	South Elevation revised following client comment	DTH
1	22/12/25	Revised following client comment	DTH
0	10/12/2025	First issue	DTH
Rev	Date	Description	Drawn
			
Project PROPOSED AGRICULTURAL WORKER'S DWELLING & GARAGE			
GROBY PARKS FARM LEICESTER ROAD, MARKFIELD, LE67 9RH			
Client MR & MRS FLETCHER			
Drawing title PROPOSED BUILDING ELEVATIONS			
Scale 1:100 @A2	Date 10/12/2025	Drawn-by DTH	
Drawing number 101910/FLETCHER/001/PL04			Rev 5