



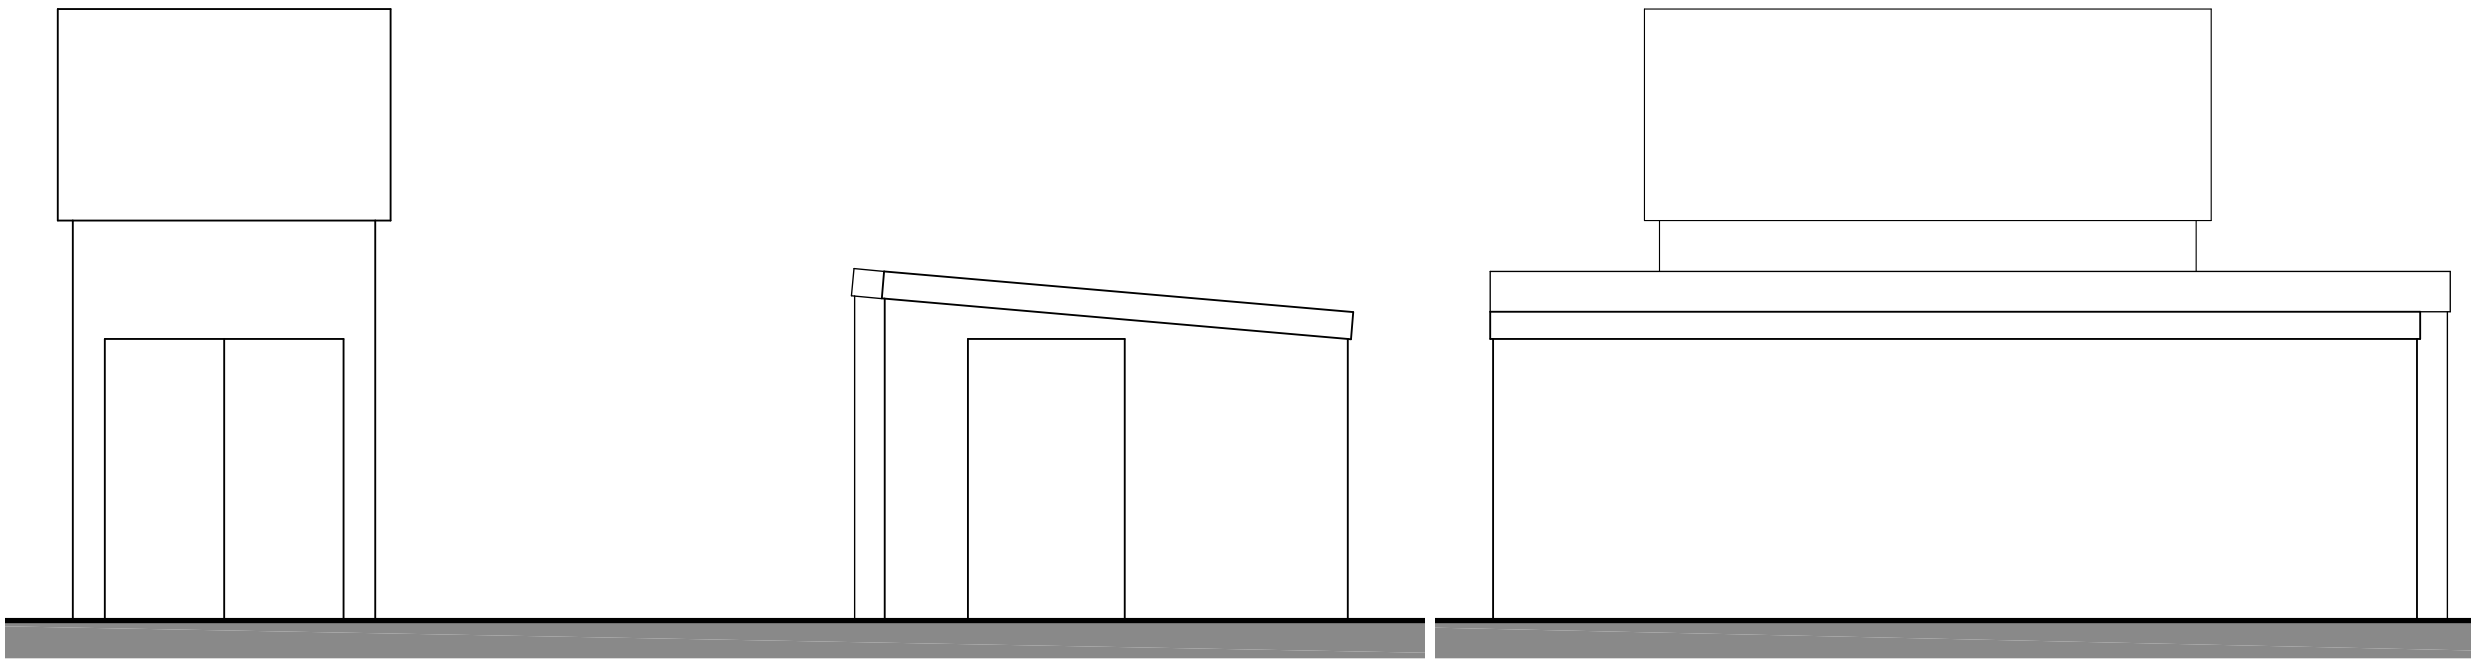

1:50 Scale m


Printed or electronic copies of the plan can be scaled for planning purposes.
This drawing is issued for the sole and exclusive use of the named recipient. Distribution to any third party is on the strict understanding that no liability is accepted by Sturch for any discrepancies, errors or omissions that may be present, and no guarantee is offered as to the accuracy of information shown.
© Crown Copyright 2007. All rights reserved. Licence number 100020449

Rev #	Date	Description	By
			sAh

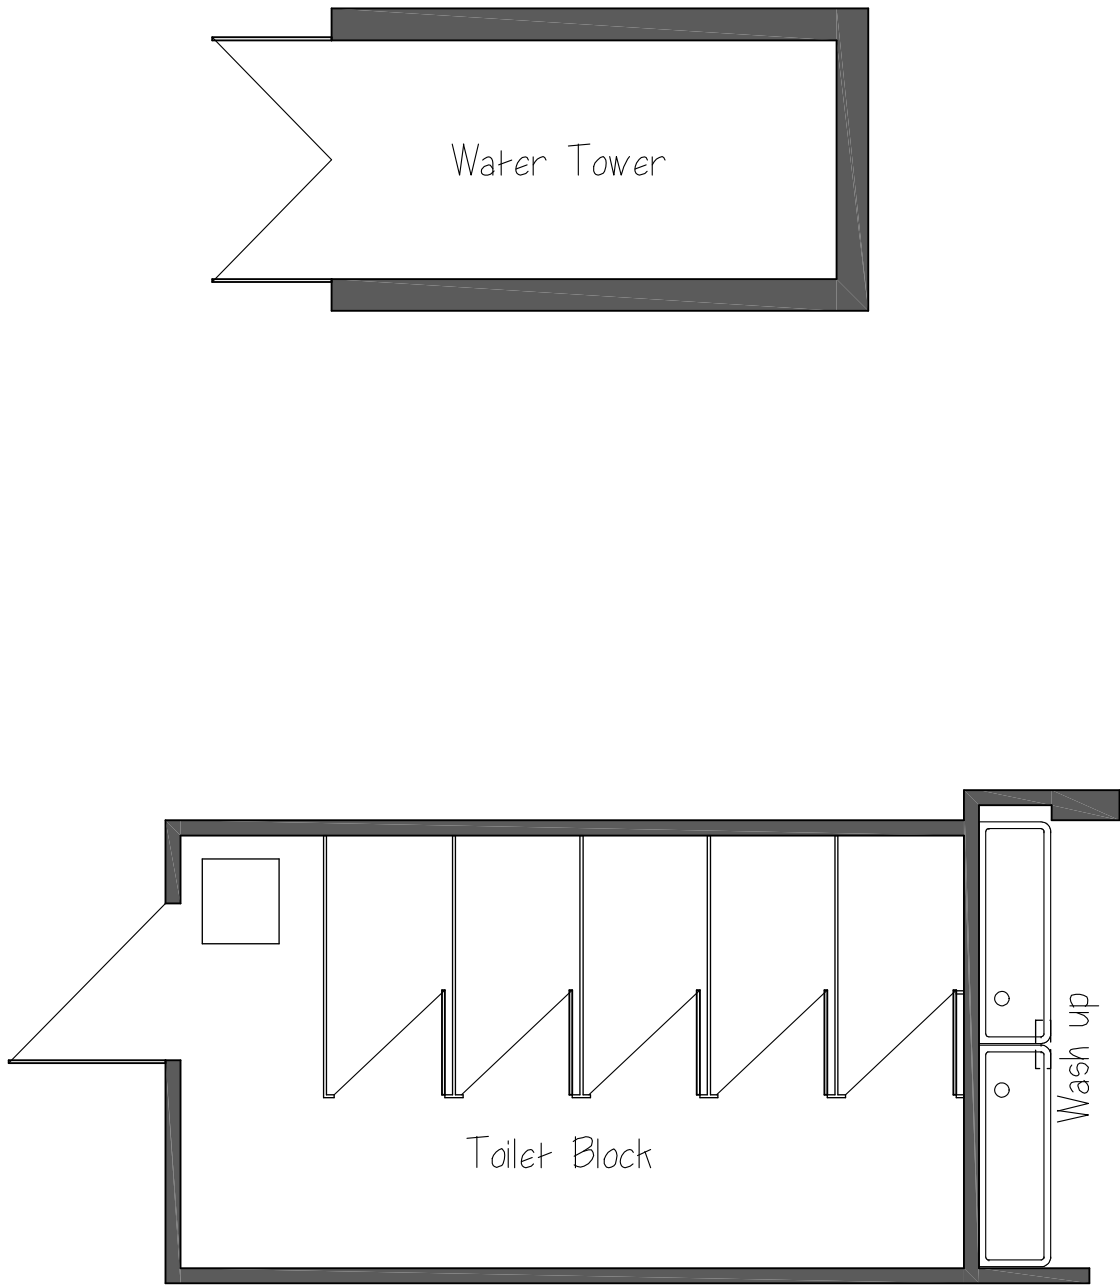

NORTH WEST ELEVATION

SOUTH WEST ELEVATION

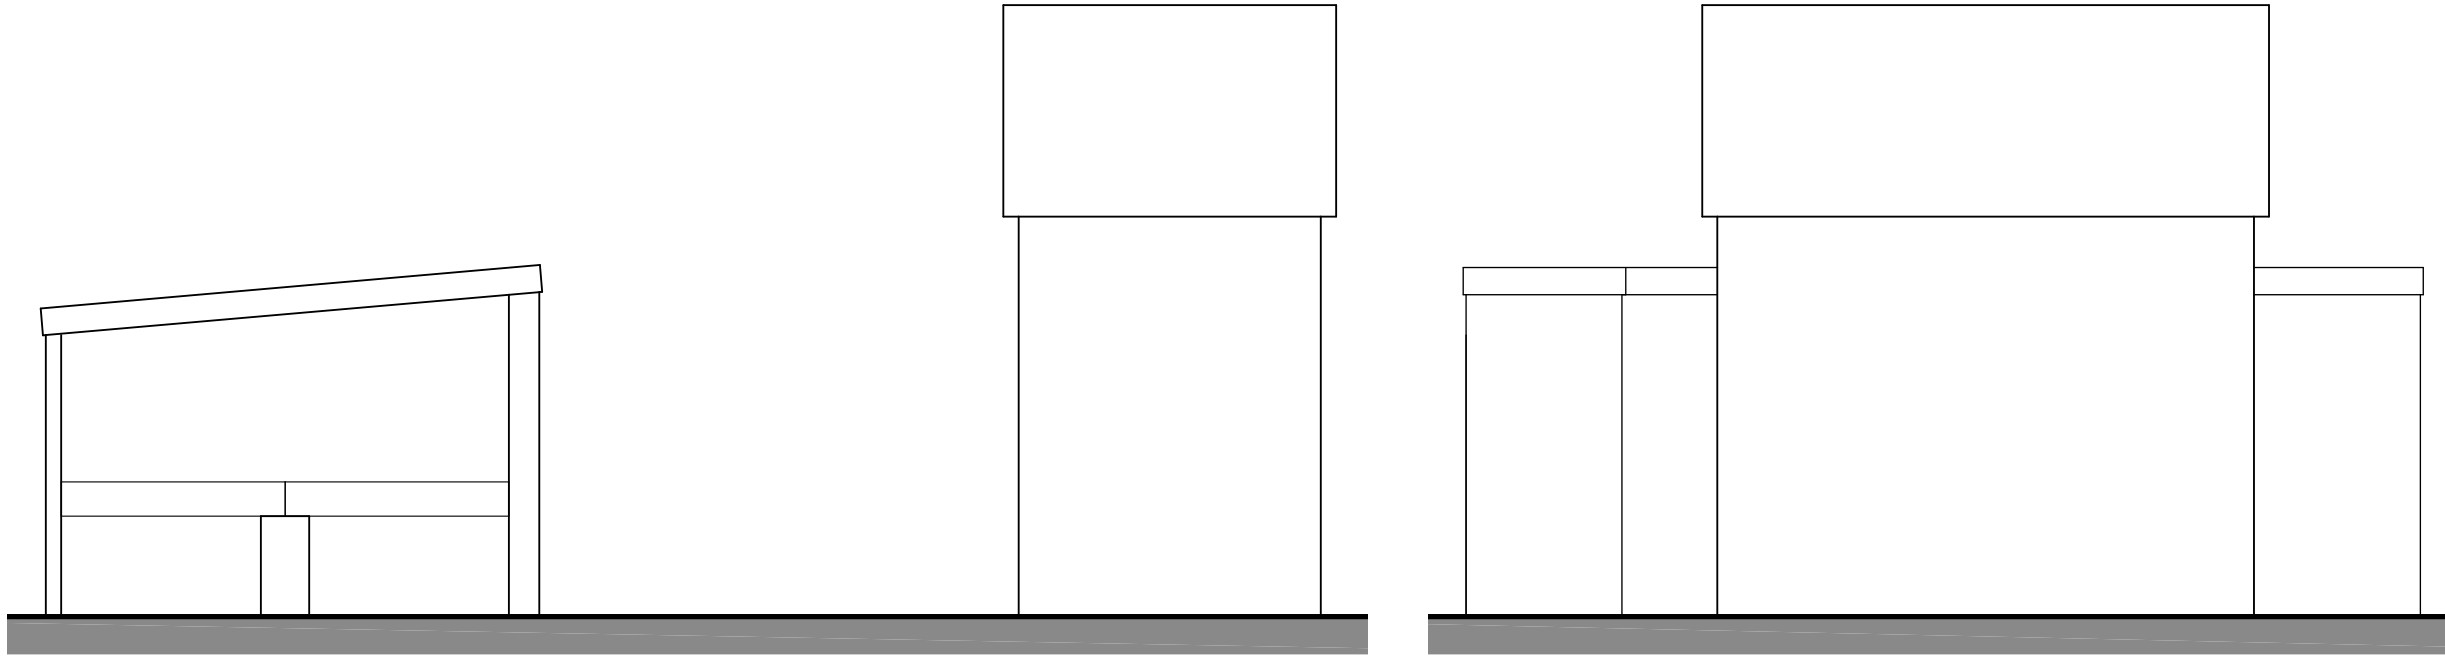

SOUTH EAST ELEVATION

NORTH EAST ELEVATION

Notes

sturch
Tel: 07948 382917 e:1sturch@gmail.com

Project
Proposed Toilet Block Extension Fox Coverts Camp Site Kirkby Mallory
Client
Scouts

Drawing
Existing Plans and Elevations

Drg No:	01-2332	Rev	#
---------	---------	-----	---

Scale	1:50 U05 @A2	Date	05.03.24
-------	--------------	------	----------