


THIS DRAWING IS TO BE READ IN CONJUNCTION WITH:-

EXISTING DETAILS, DRAWING NO. - 22.302.03, 20, 21
PLANNING DRAWING - 22.302.22, 23


Materials & Finish

Timber / composite cladding
Aluminium / Timber door / UPVC as required
Black plastic gutters & downpipes


ILLUSTRATIVE INFORMATION ONLY
FINAL LEVELS TO BE DETERMINED ON SITE

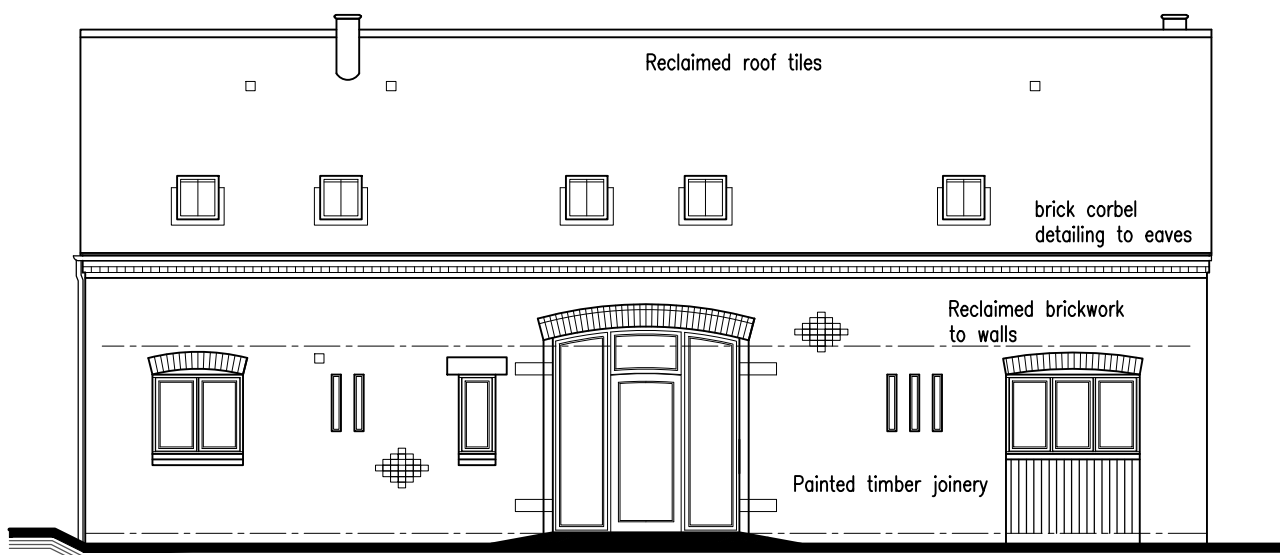


Front Elevation
Scale 1:100

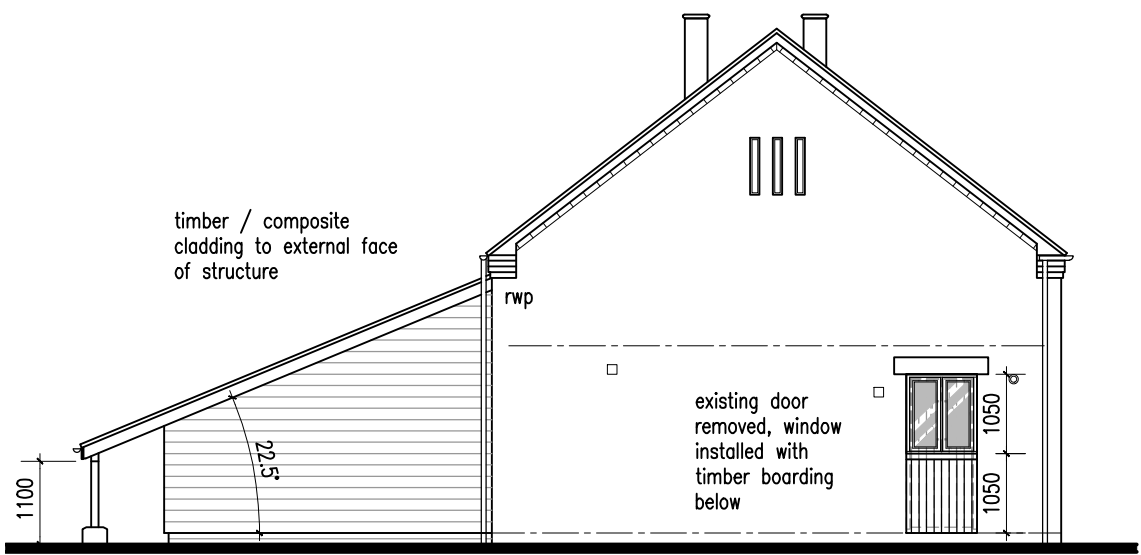


Side Elevation
Scale 1:100

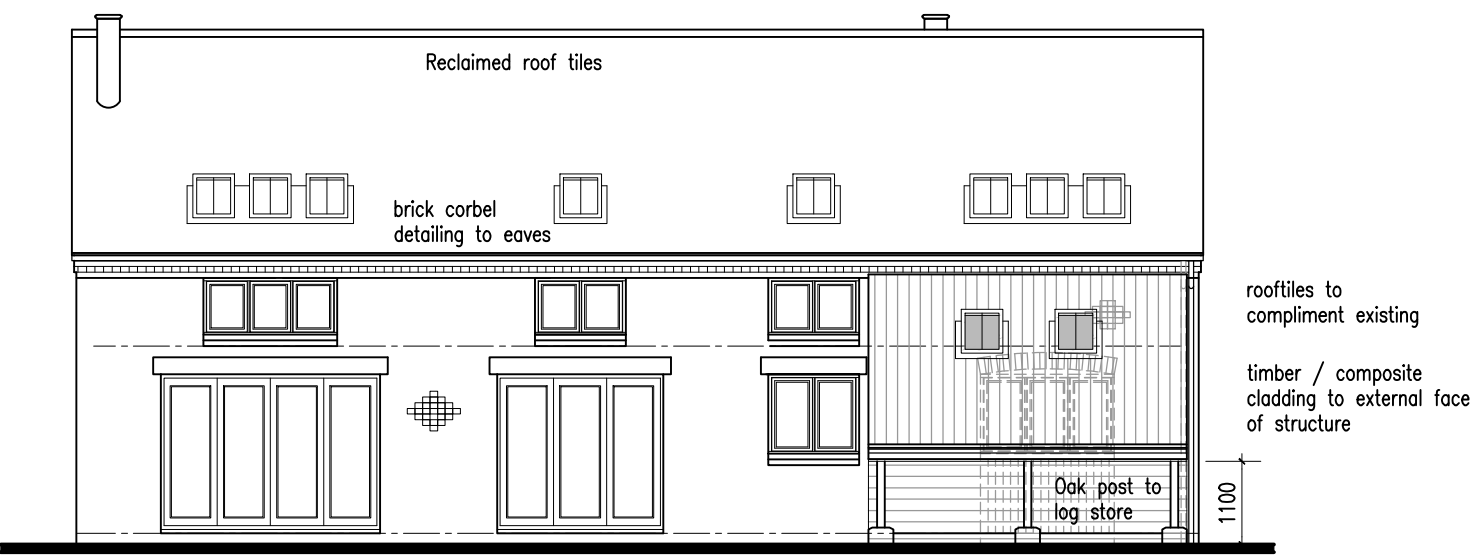


Rear Elevation
Scale 1:100

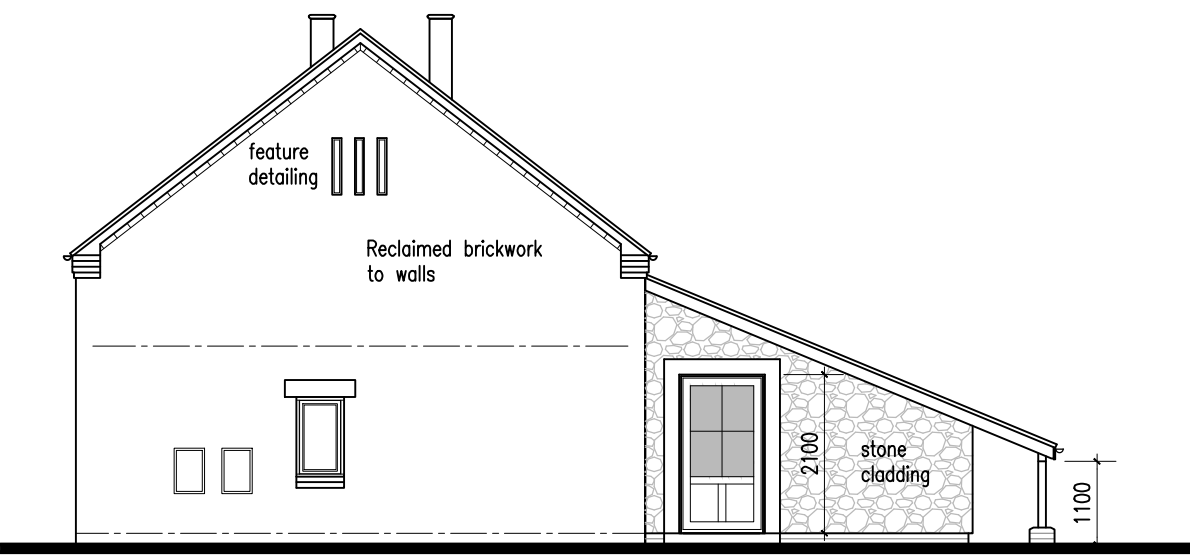

Side Elevation
Scale 1:100

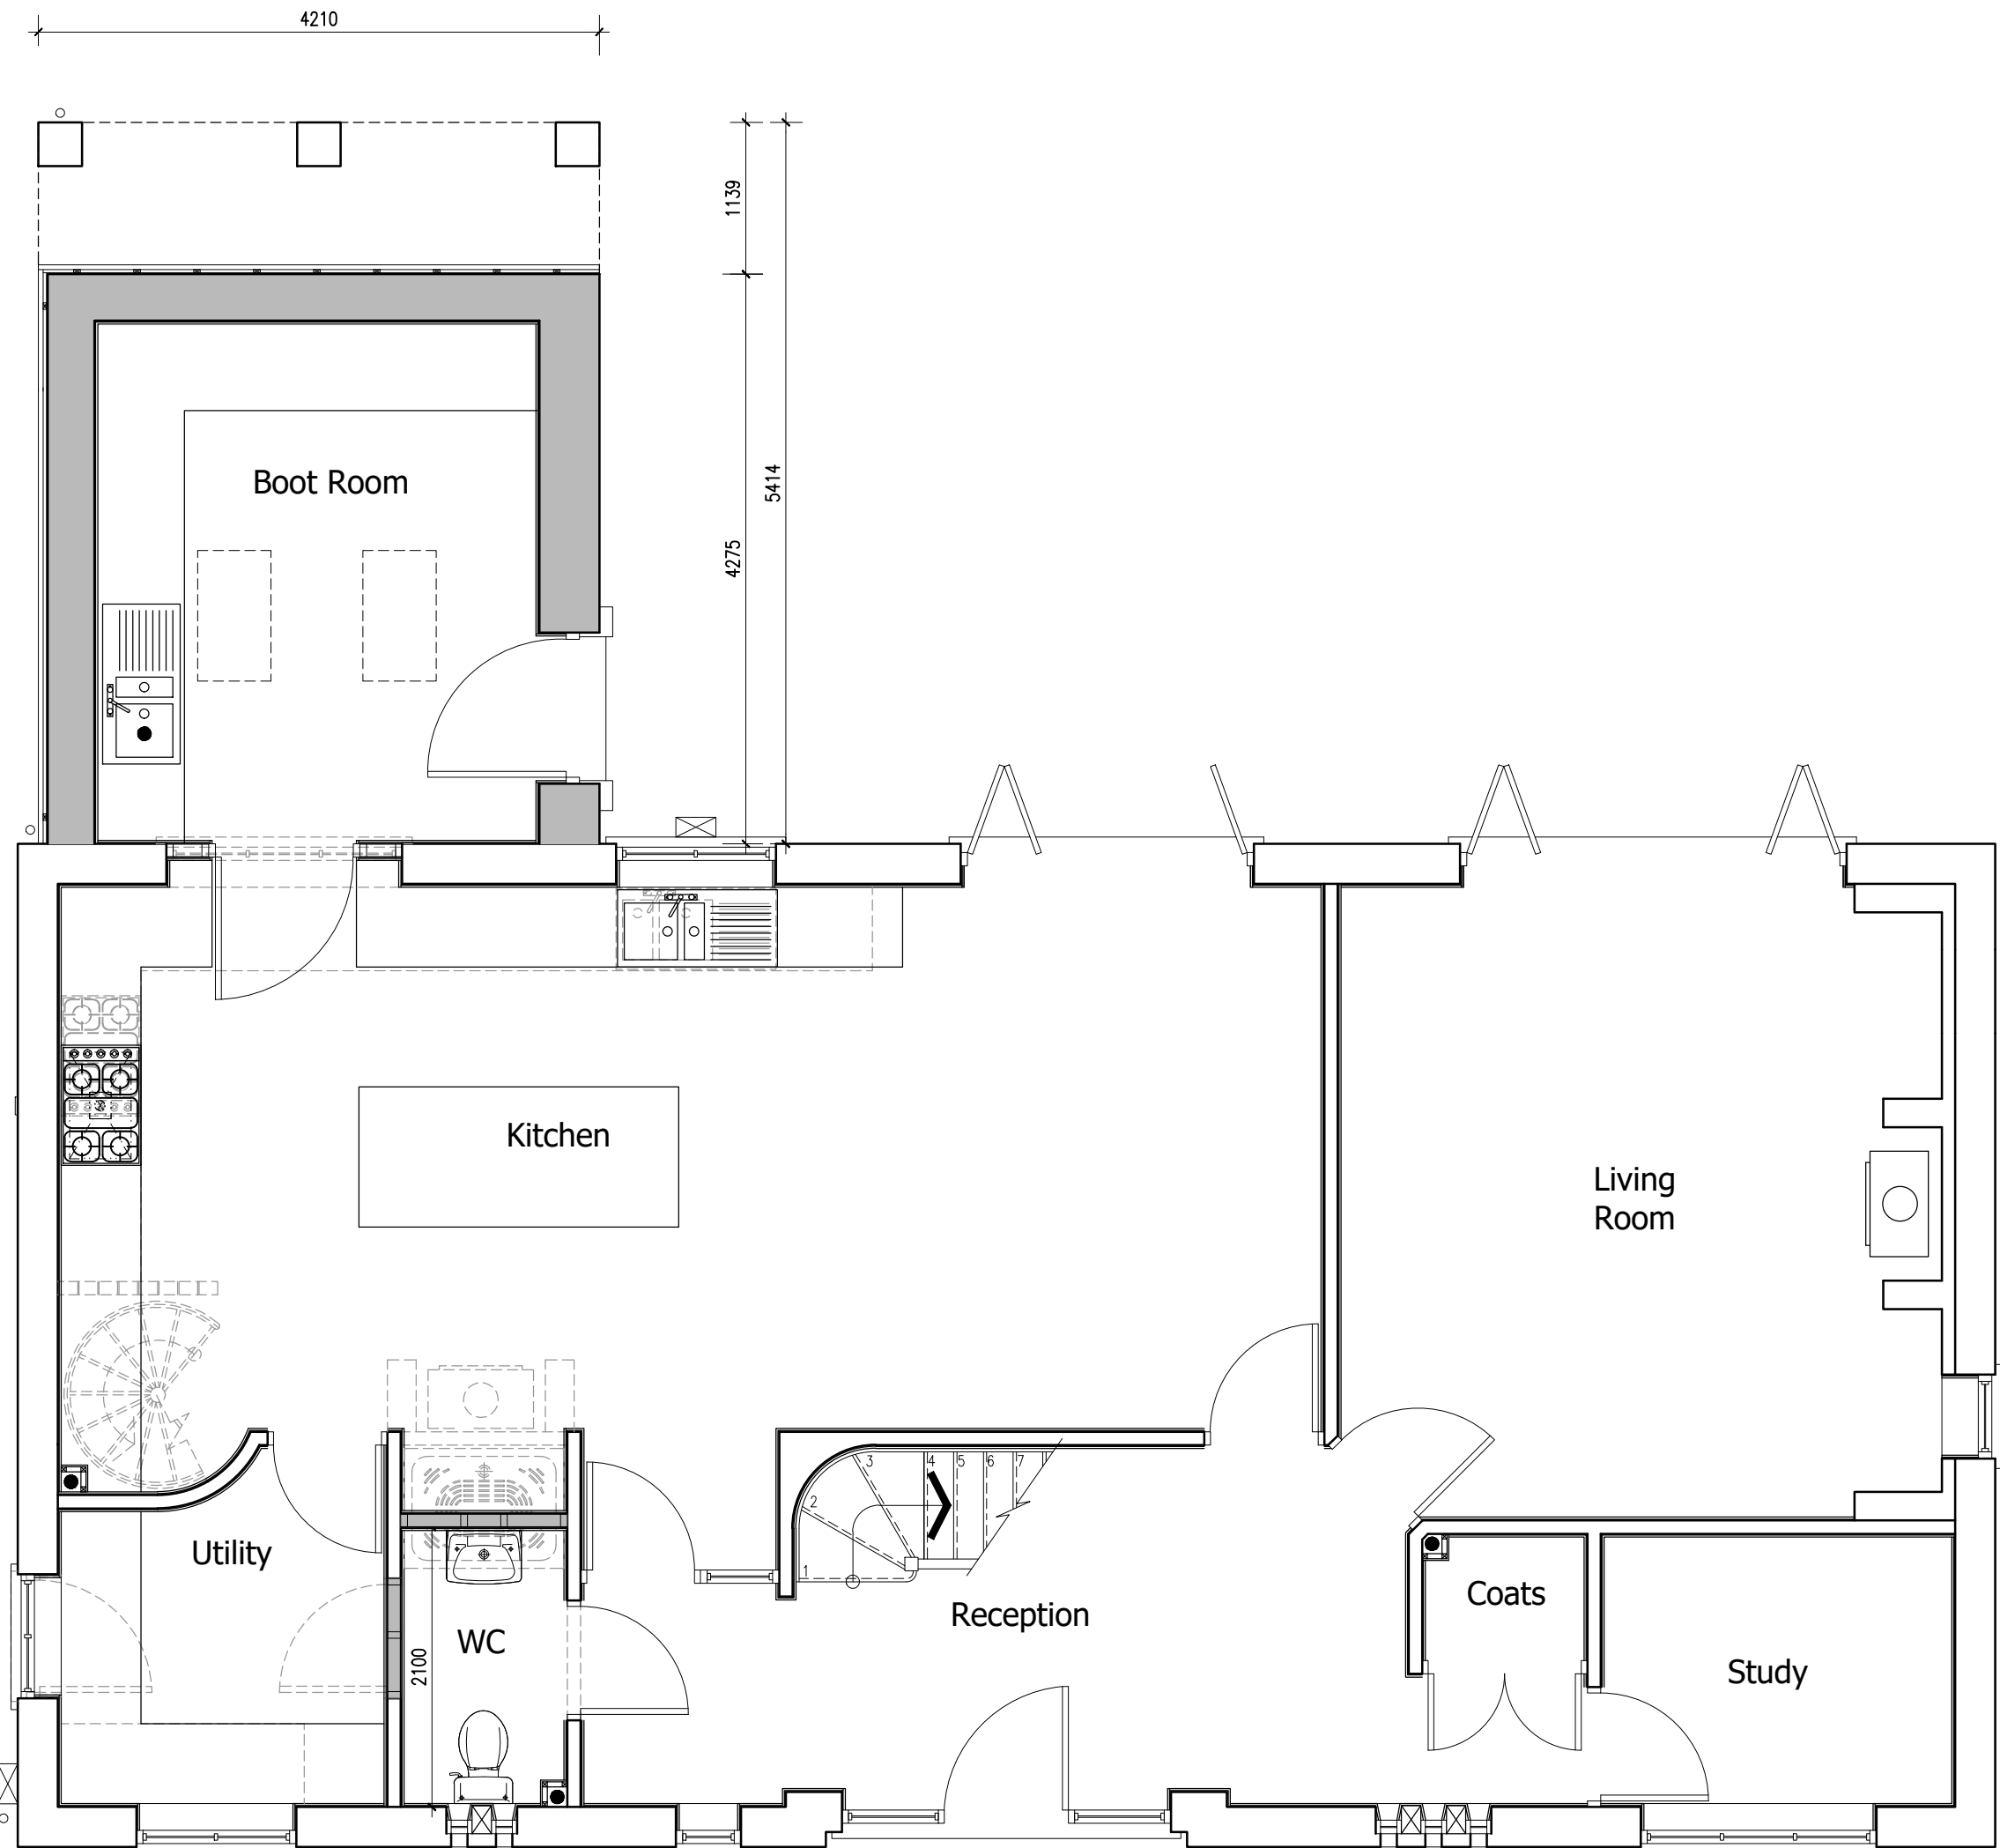

Ground Floor Plan
Scale 1:50

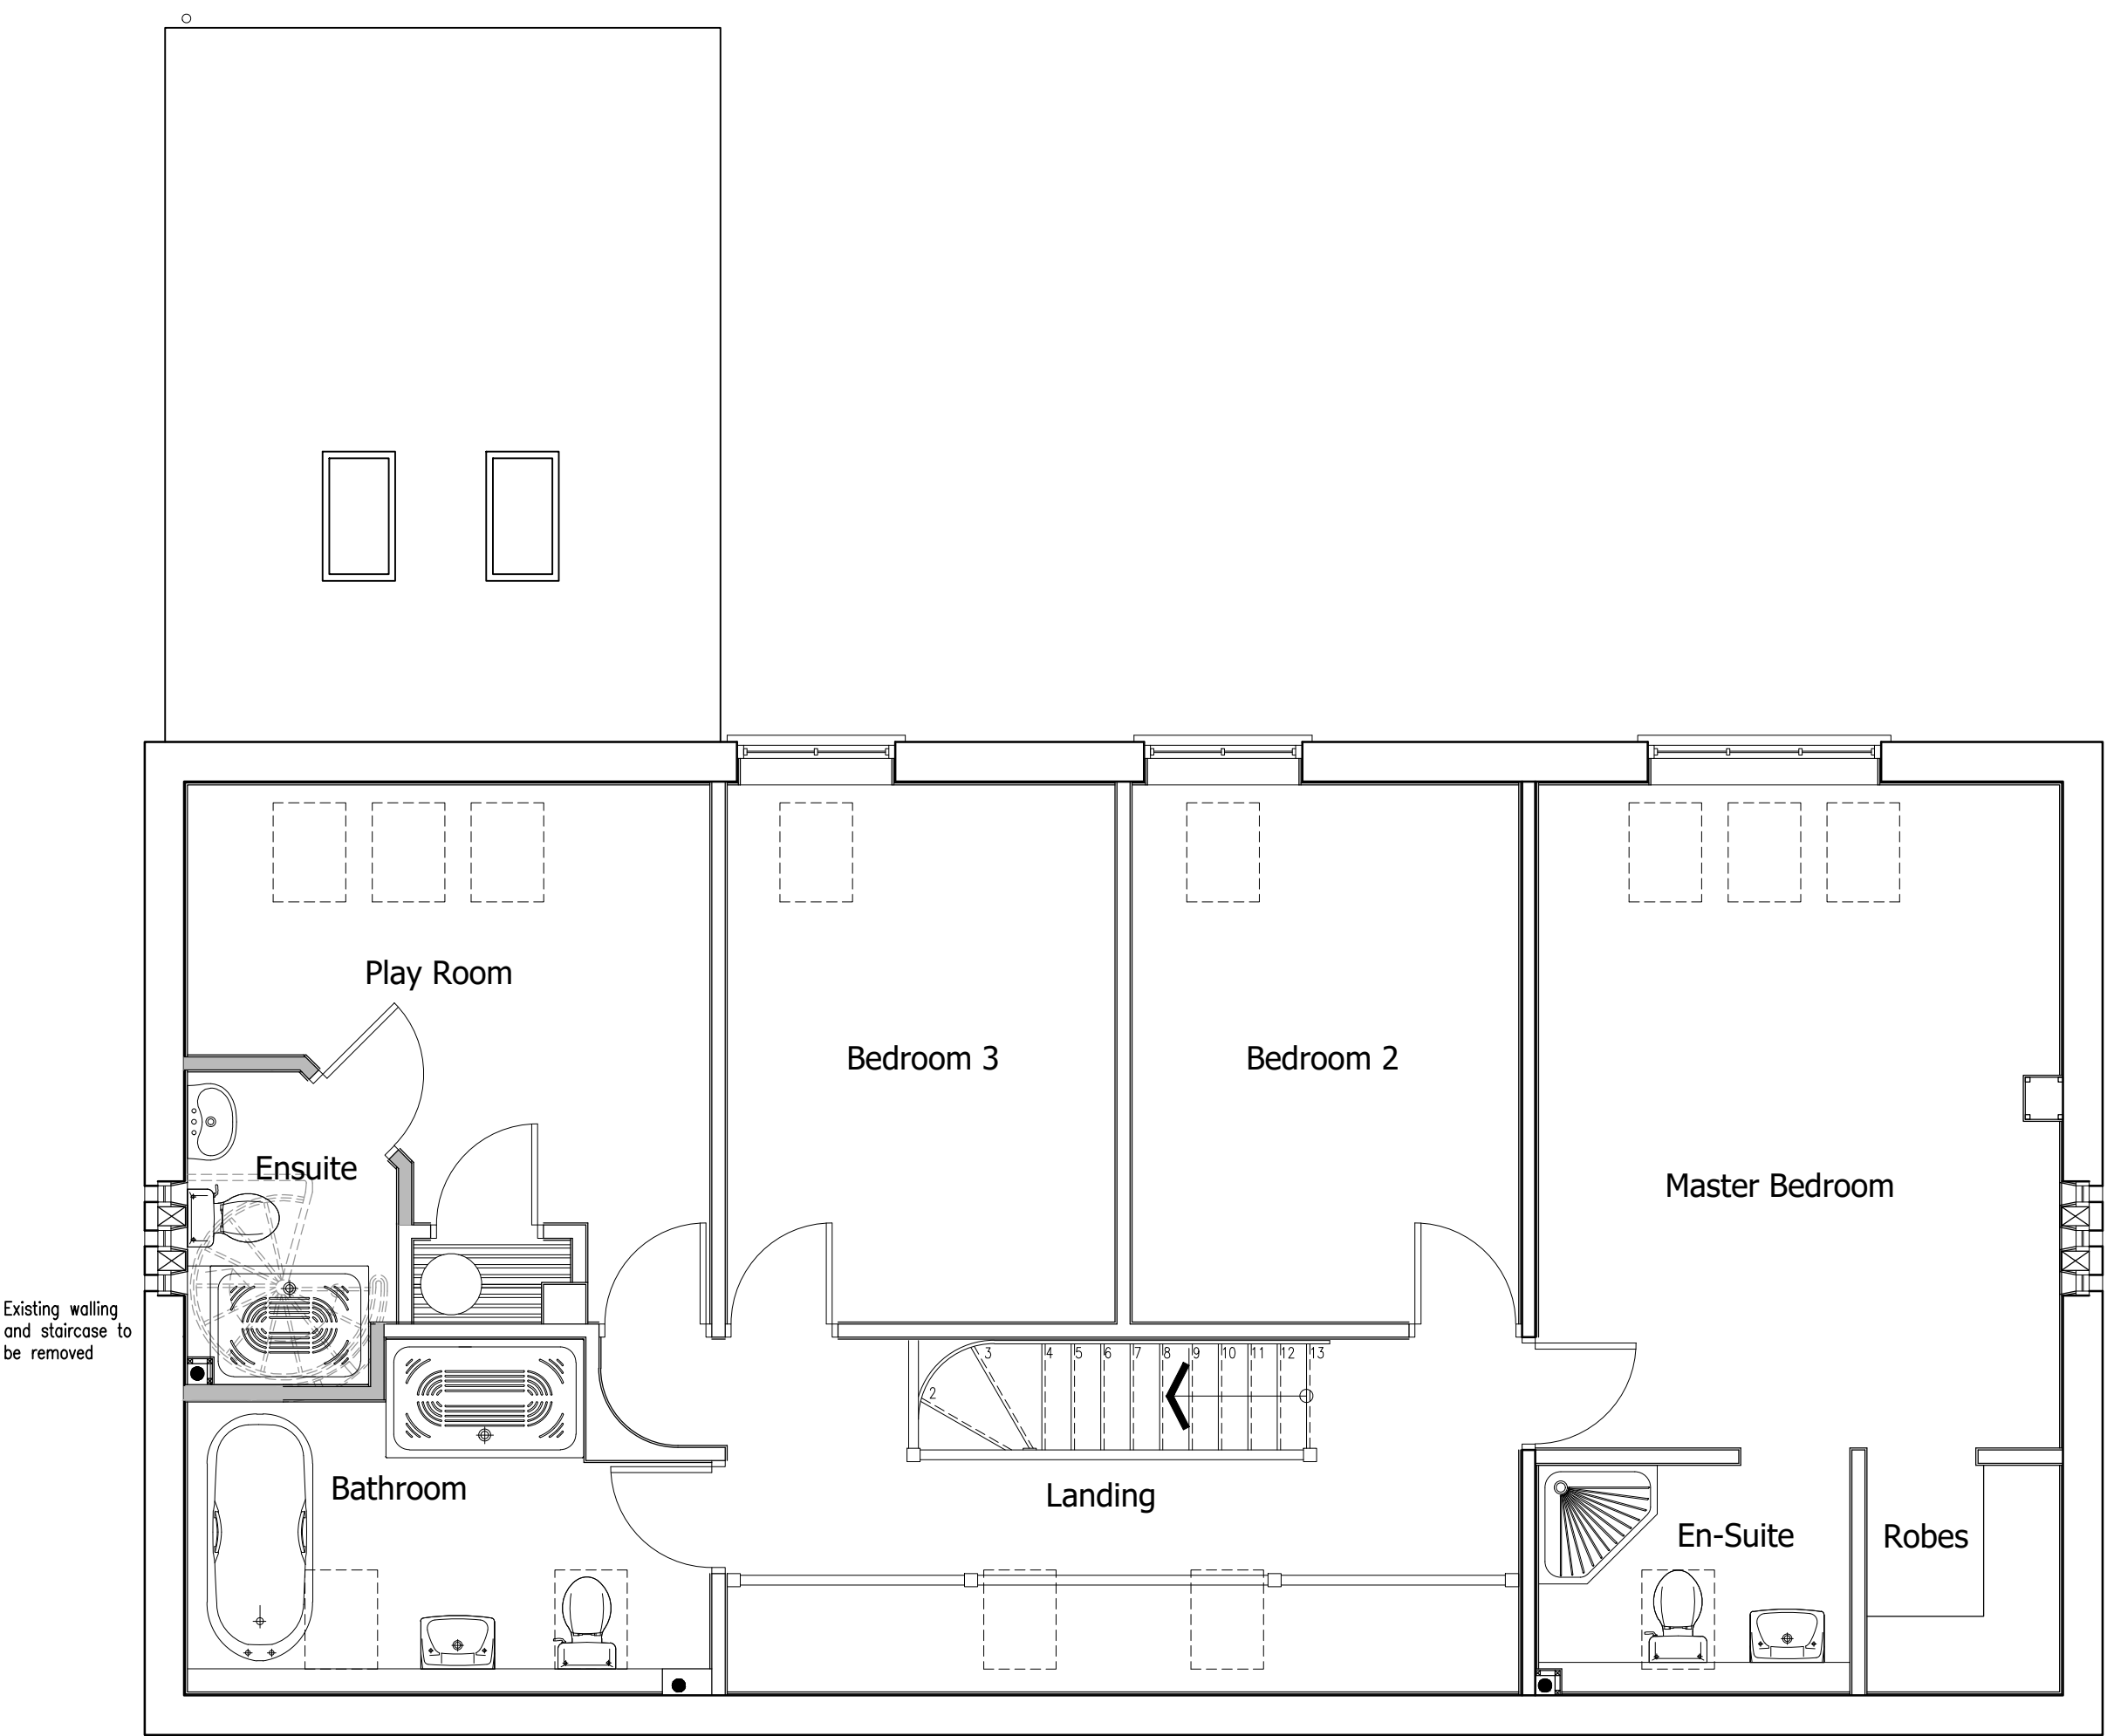

First Floor Plan
Scale 1:50

Revisions :

Figured dimensions must be taken in preference to scaled dimensions and any discrepancies are to be referred to R3DESIGN DEVELOPMENTS LTD.
Contractors, subcontractors, specialist, service providers, suppliers, purchasers & their representatives must verify all details, dimensions & levels on site before commencing any work, purchase, sale or making any workshop drawings.
R3DESIGN DEVELOPMENTS LTD takes no responsibility for errors and information errors, including third party information used and / or any form of Plagiarism.
All drawings are copyright of R3DESIGN DEVELOPMENTS LTD.



The Glasshouse, 9 Hallam Close, Littlethorpe, Leics. LE19 2LA
Tel: 0116 2165175 Email: r3@r3ddl.com Web: www.r3ddl.com
Company Reg. No. 7657636

Project Details

Proposed Works
The Oaks
Main St, Botcheston
Leicestershire

Drawing Title

Planning Drawing - Sheet 3 of 3
Proposed Floor Plans & Elevations

Client Details

Mrs K. Beaumont

Drawing No.

22.302.24

Date

August 2024

Drawn by

SR

Scale (A1 Size)

1:100, 1:50

Checked by

R3D

PLANNING DRAWING - FLOOR PLANS & ELEVATIONS

PROPOSED WORKS - THE OAKS - MAIN STREET - BOTCHESTON - LEICESTERSHIRE

