

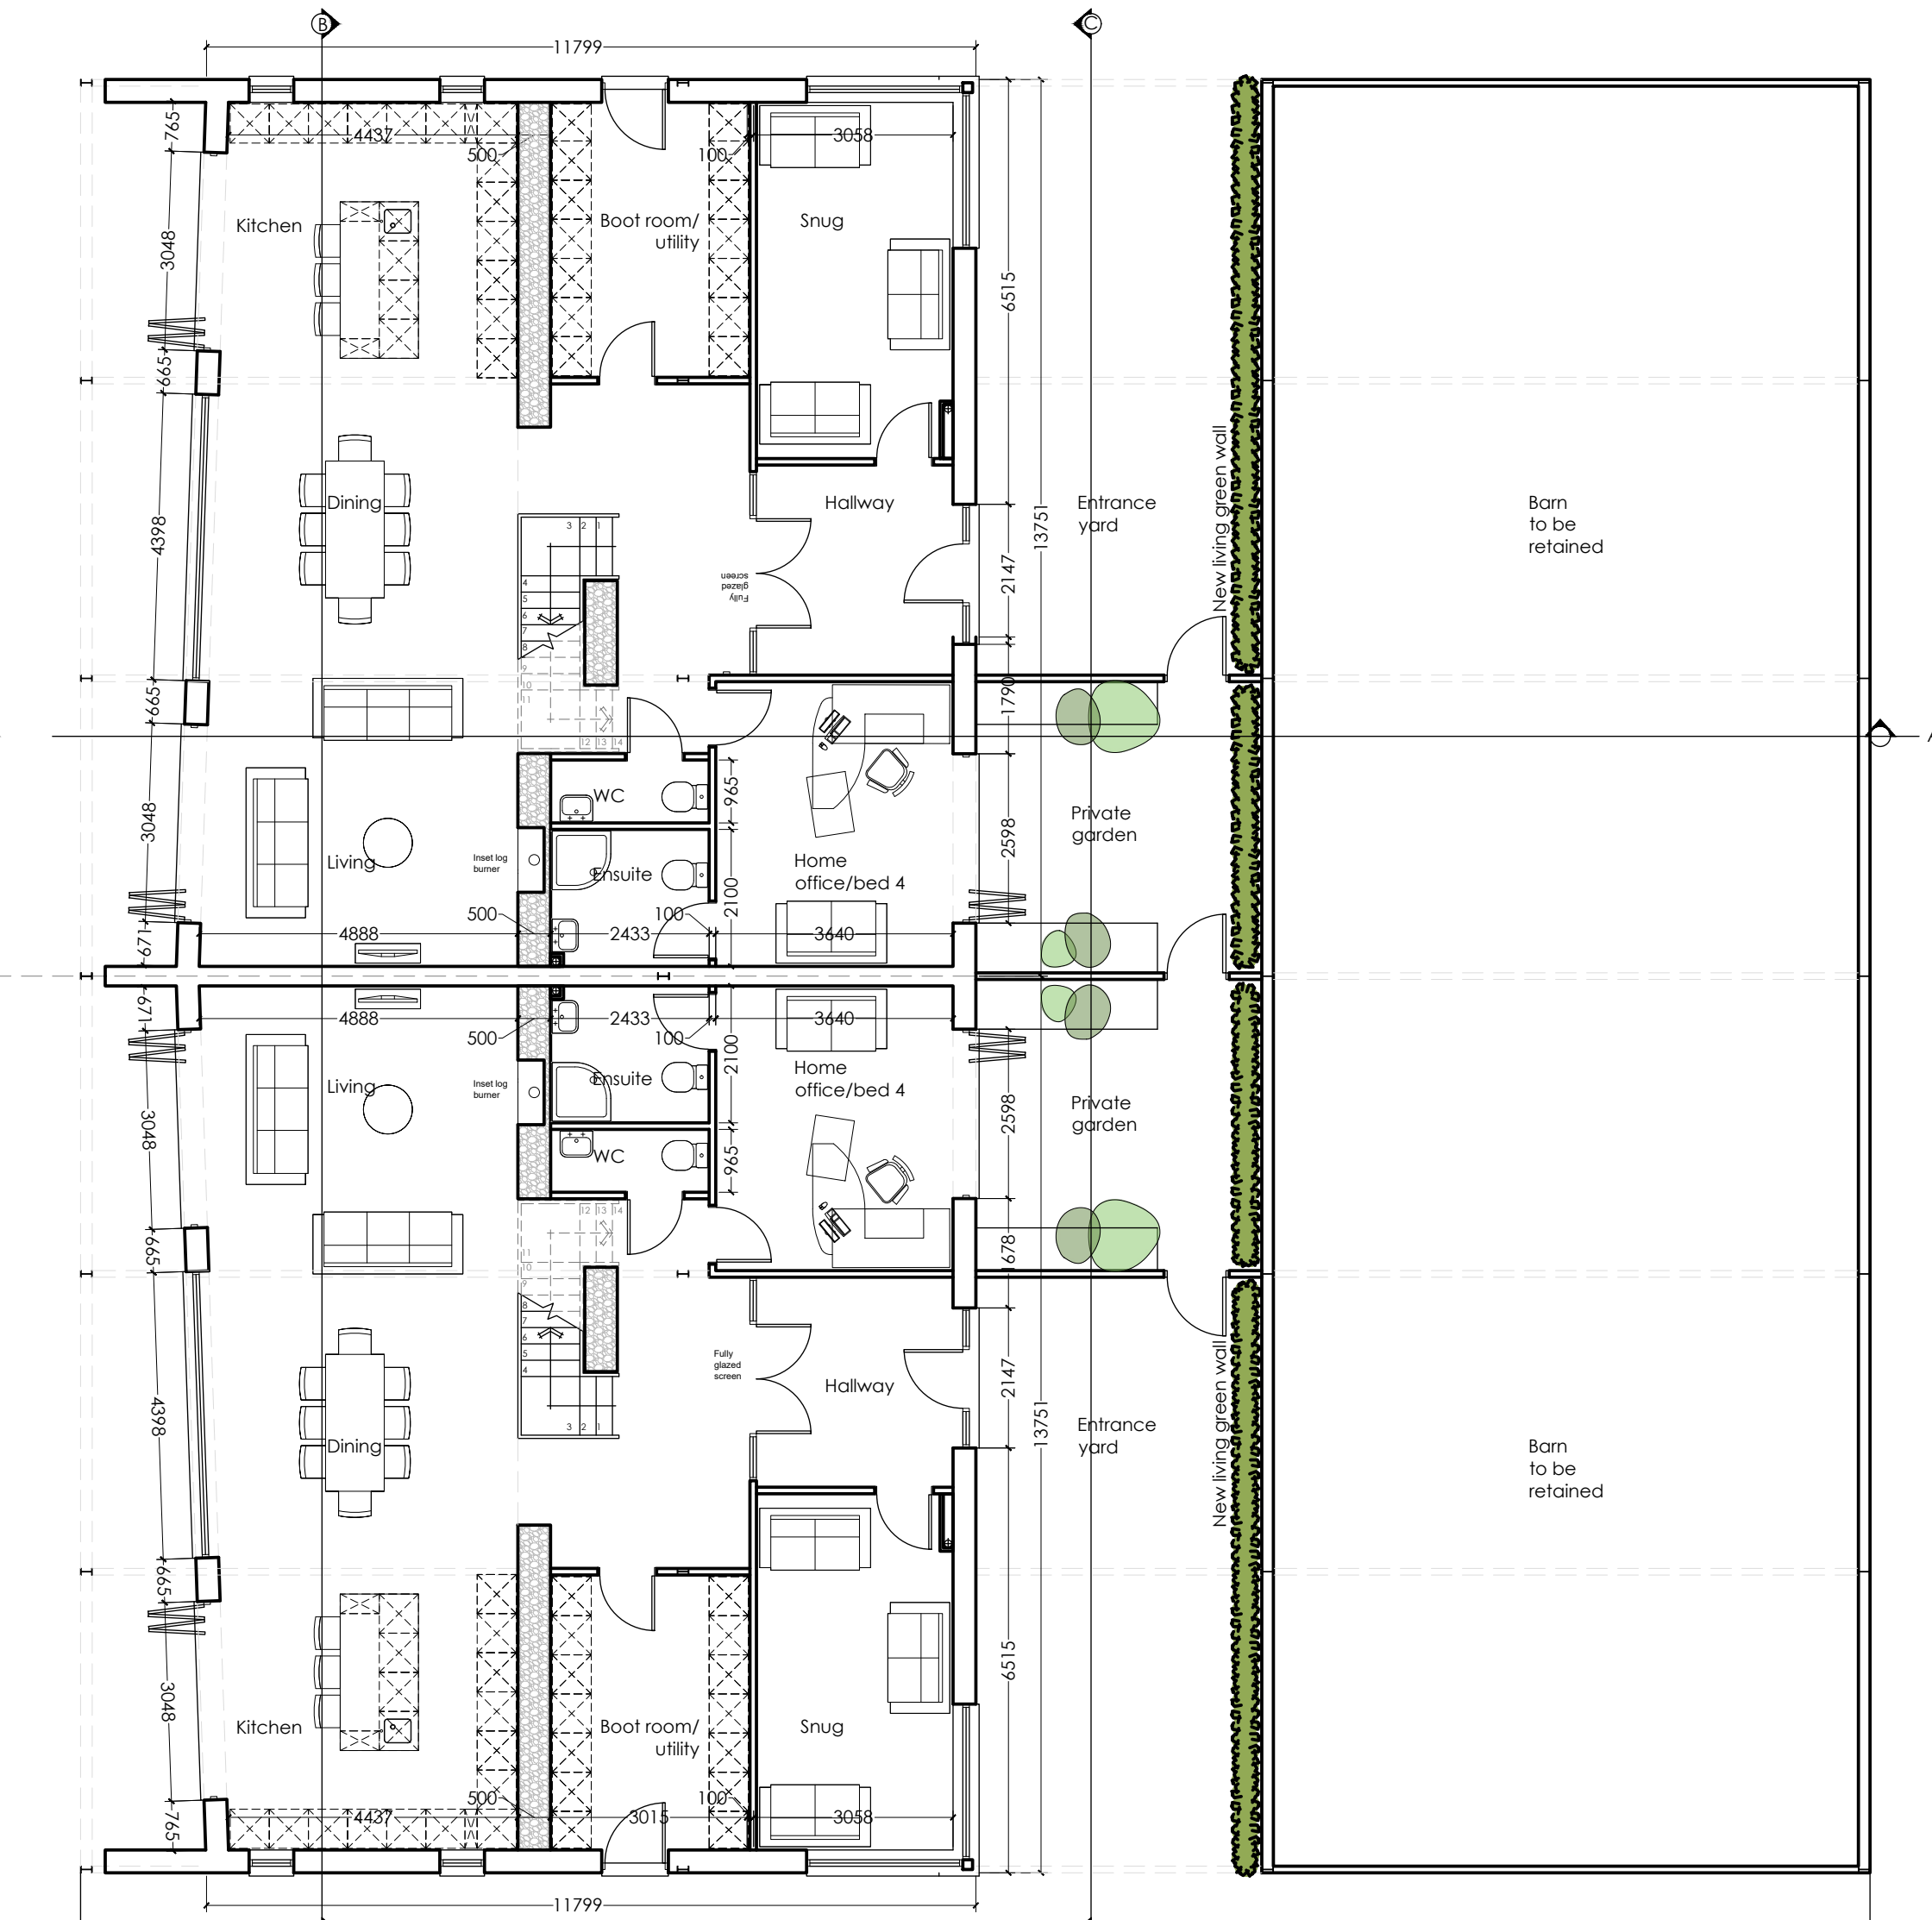
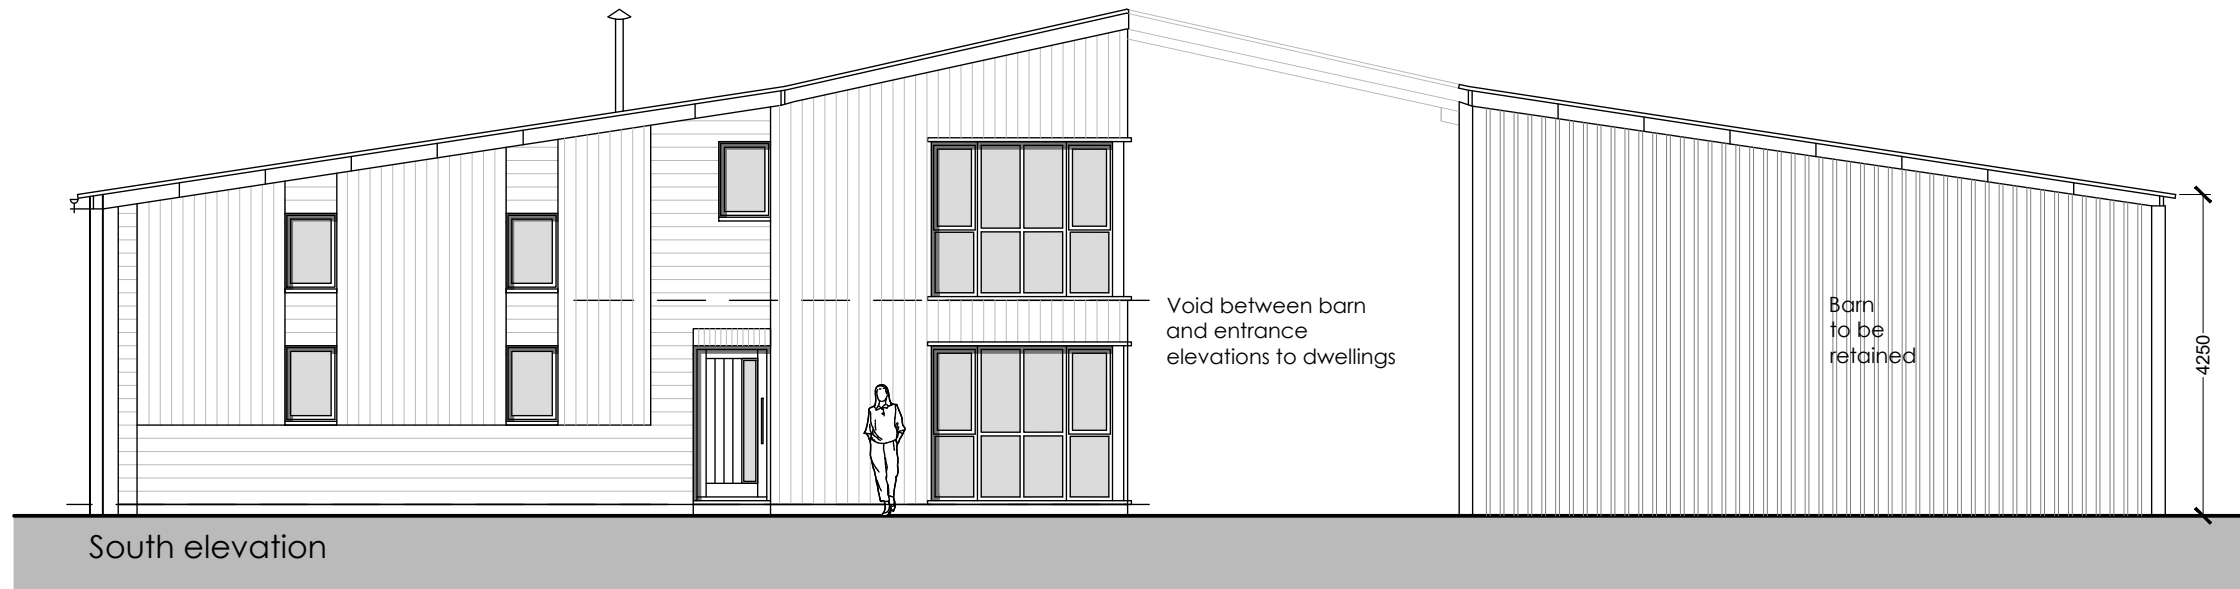
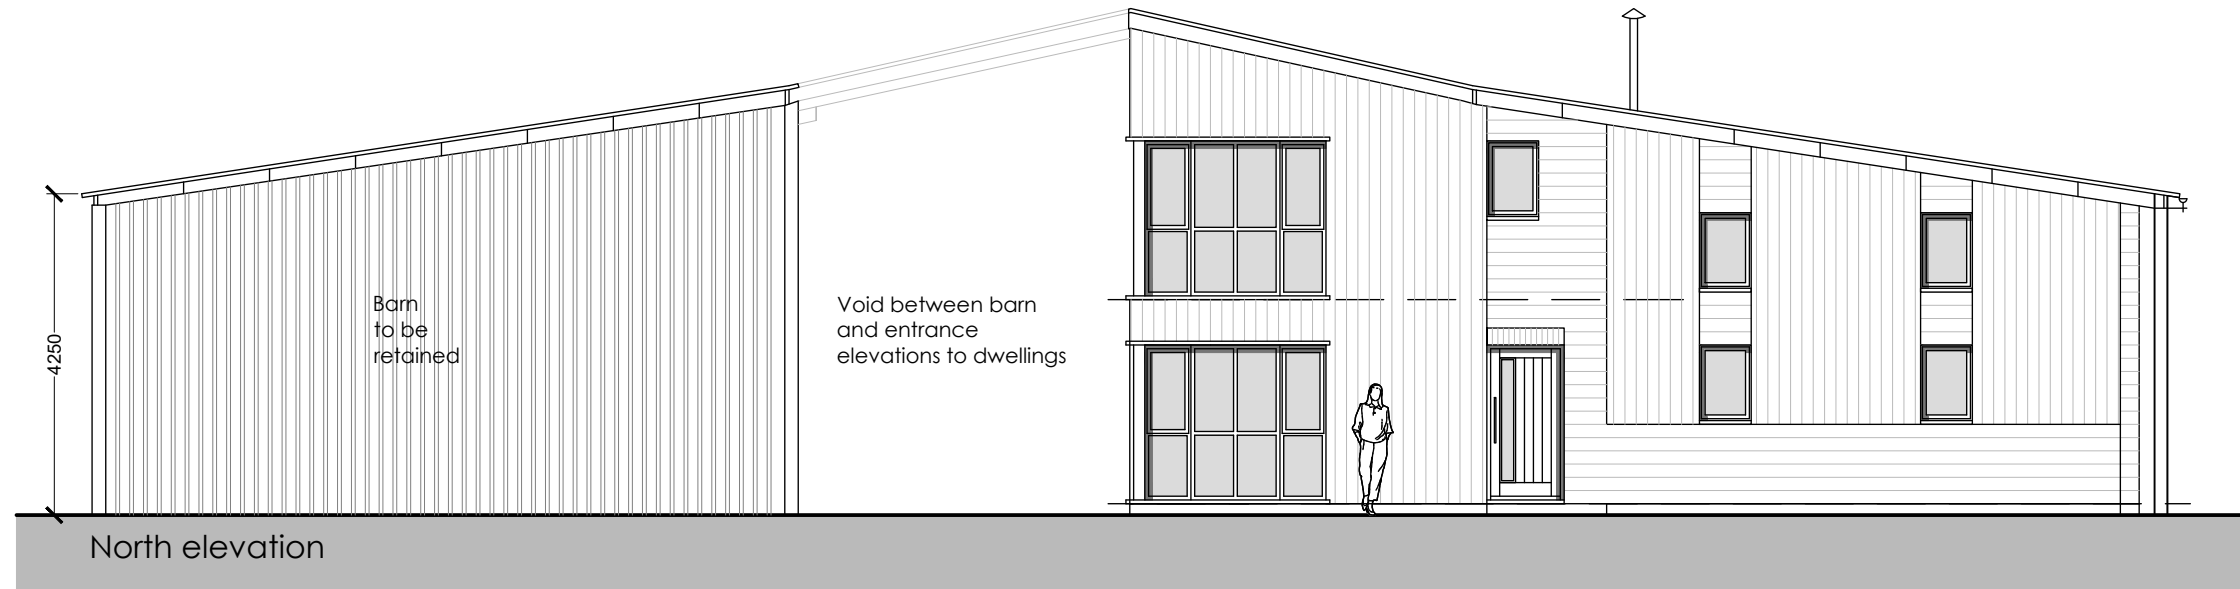


Barn Conversion - Plans & elevations

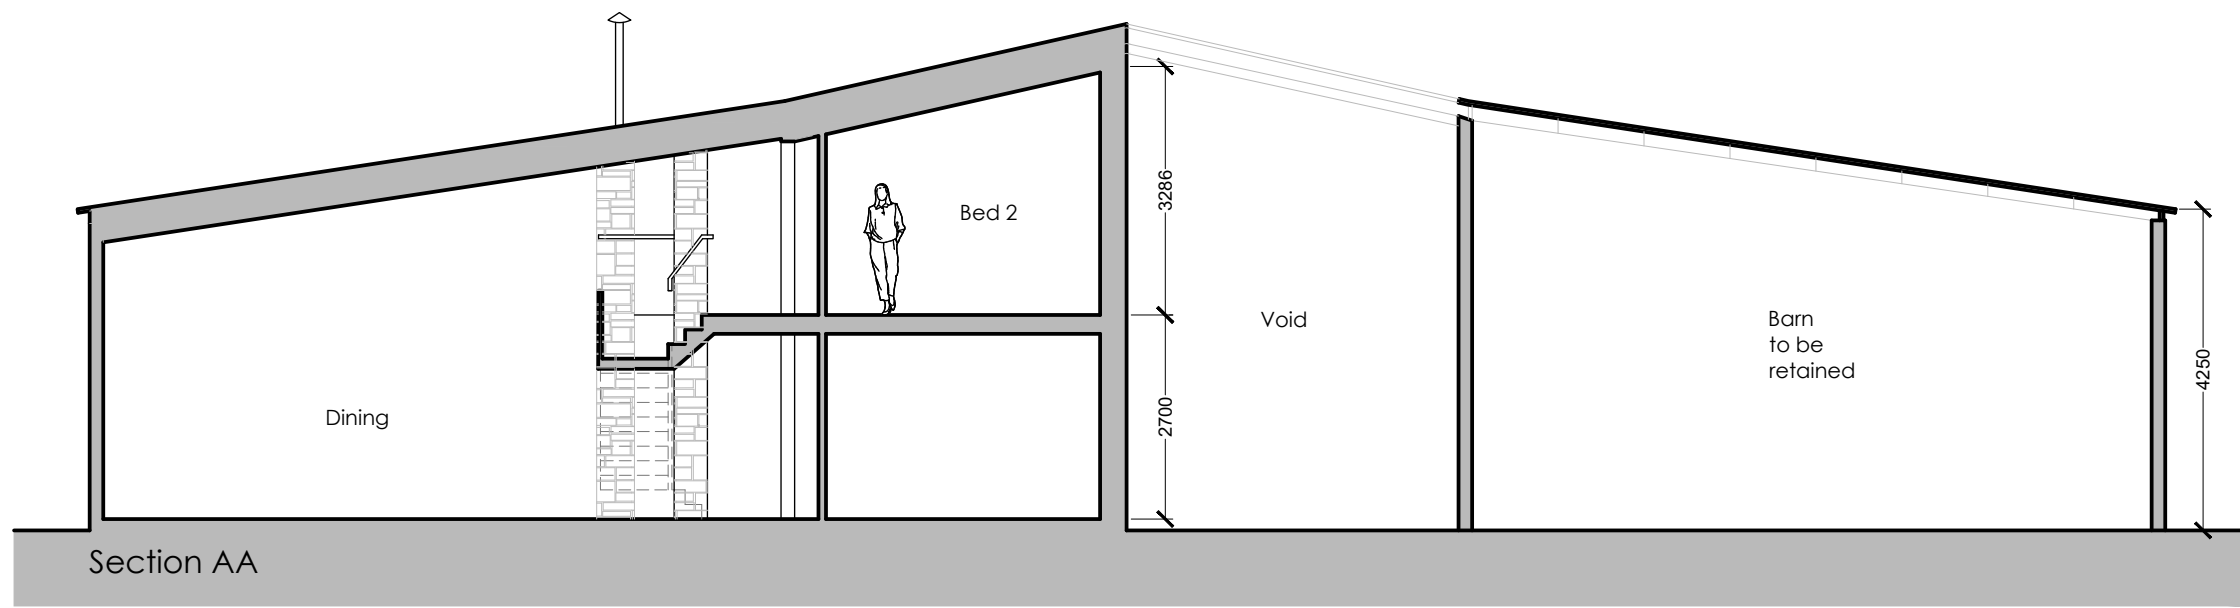

Ground floor plan 4 bed house  
150.21 sq.m (1,616.85 sq.ft)

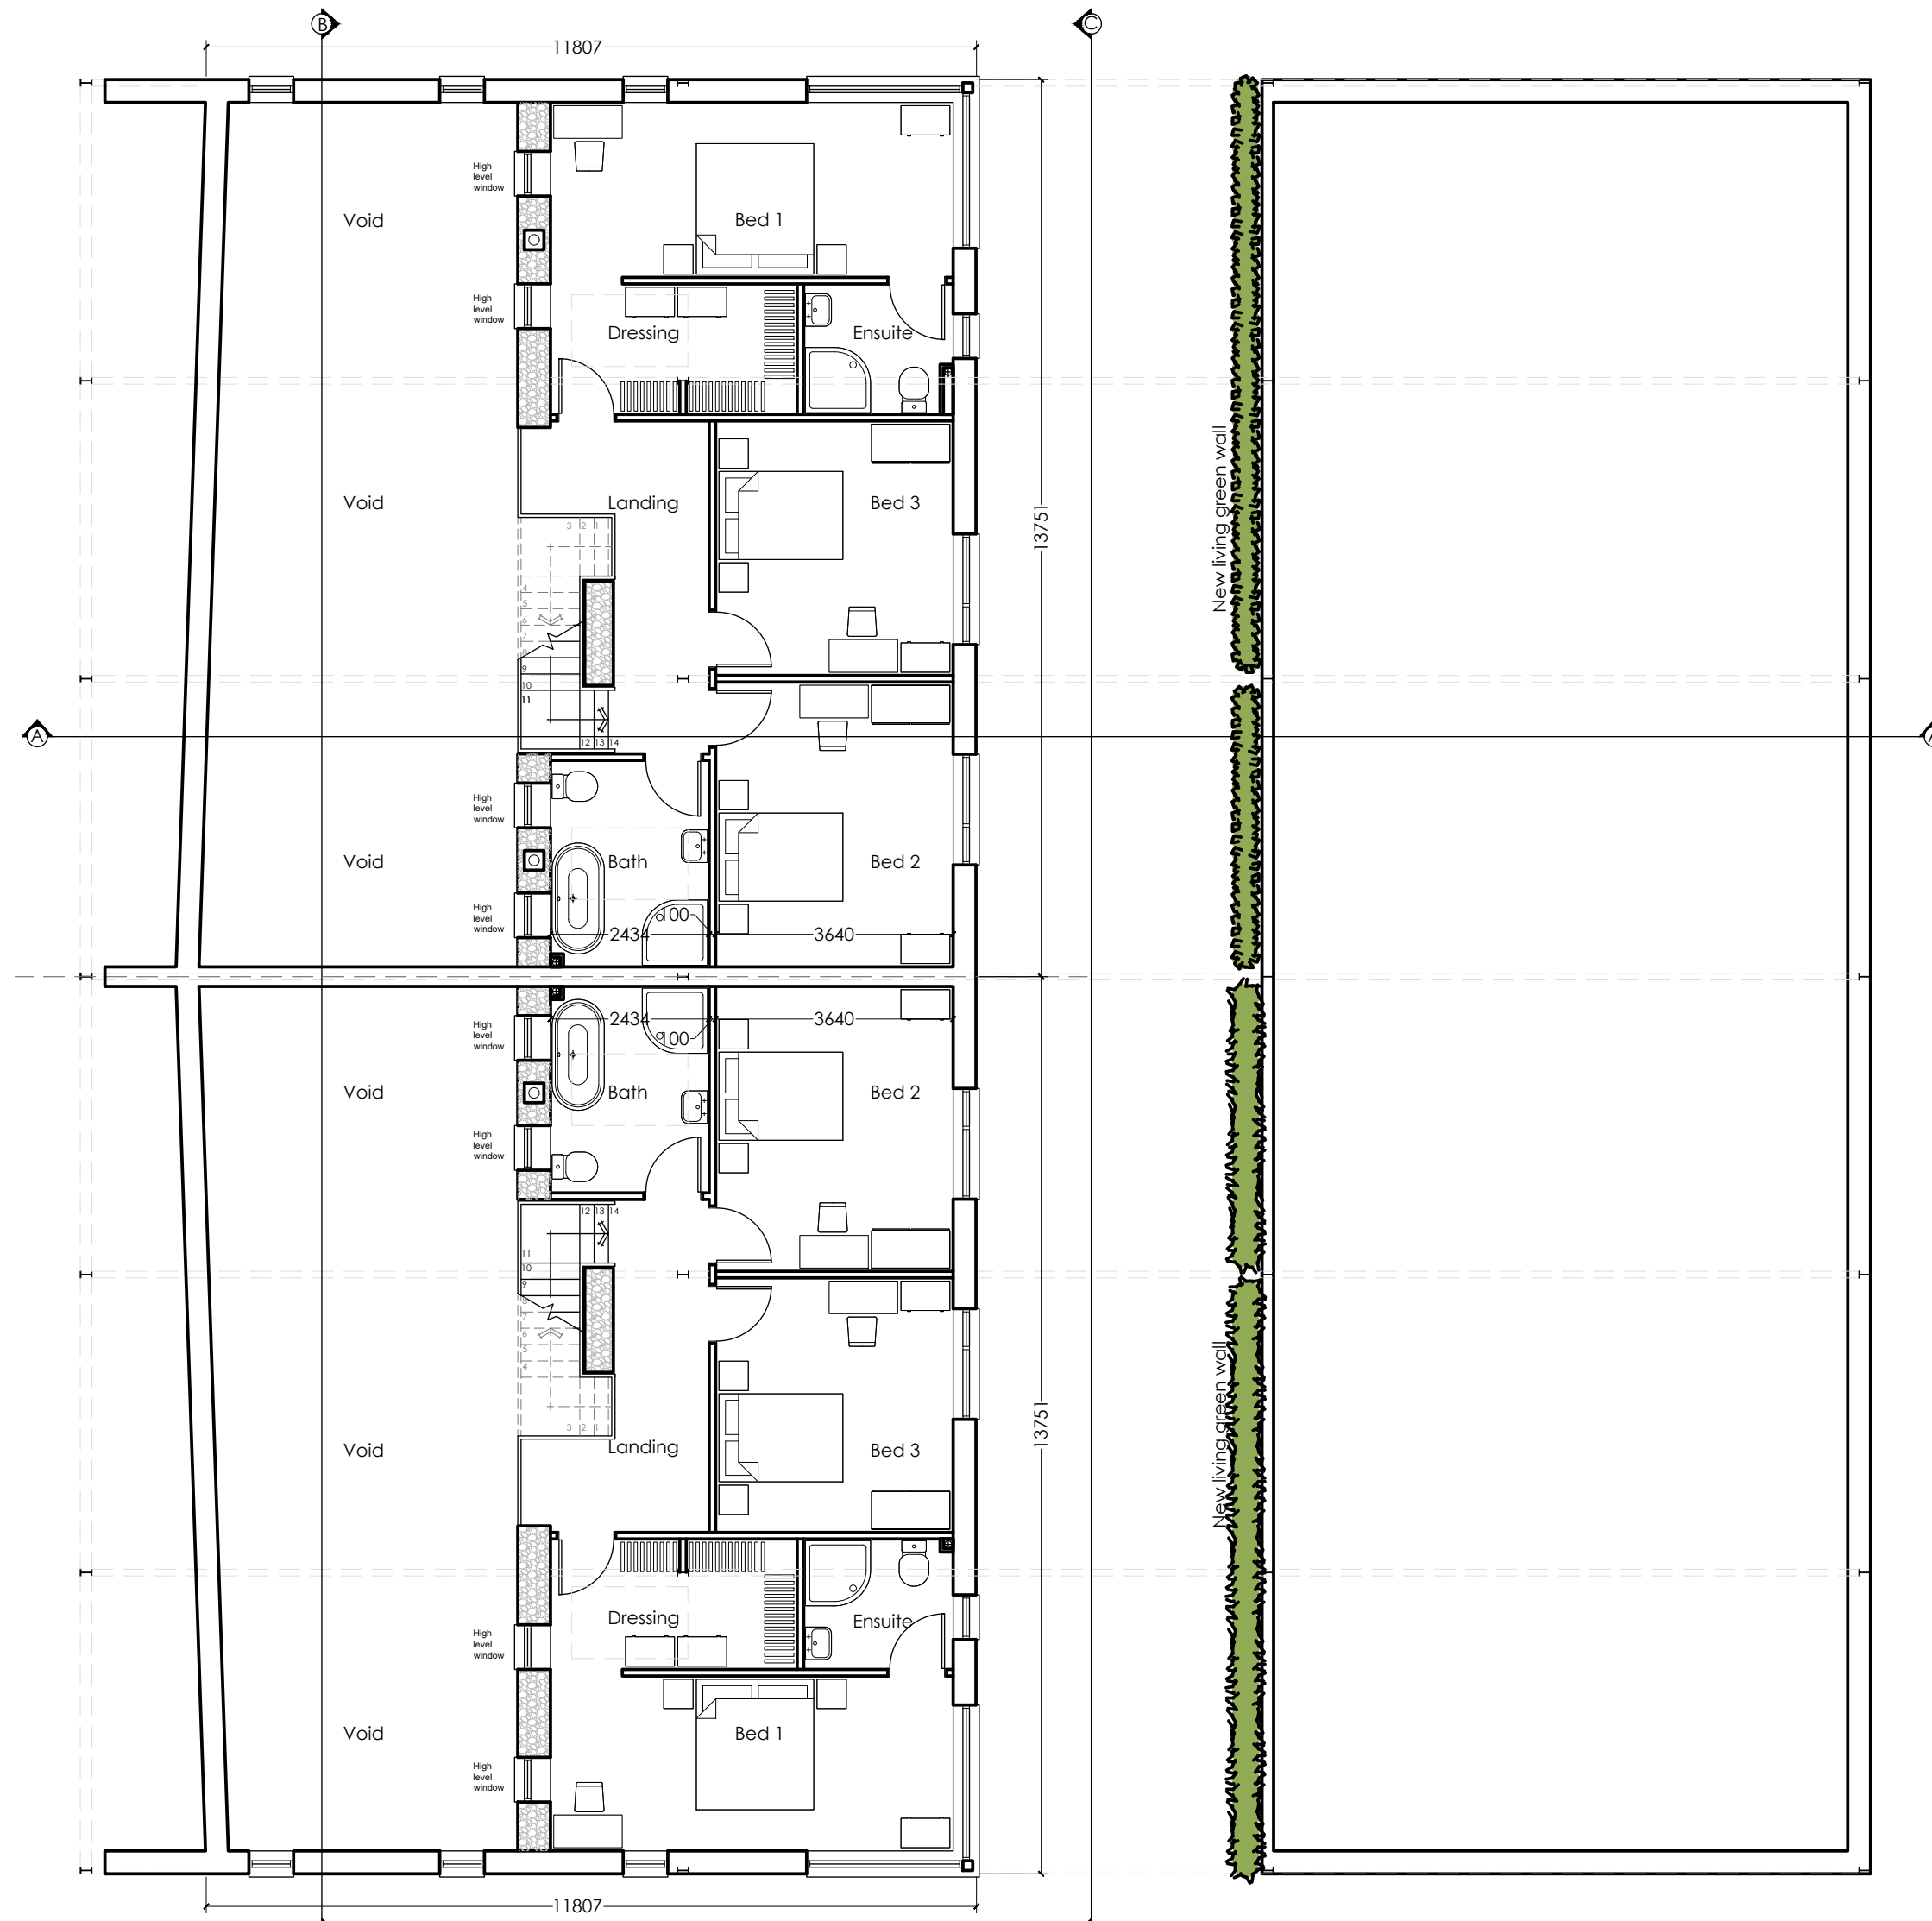

First floor plan 4 bed house  
79.13 sq.m (851.75 sq.ft)

COPYRIGHT NOTICE:  
This drawing is the copyright of the Architects  
and may not be reproduced or used except  
by written permission.

© Crown copyright and database right (2014) Ordnance Survey licence number 100047514

Notes:  
This drawing is to be used in conjunction with all relevant drawings and specifications.  
Do not scale from this drawing, the figures dimensions only. All levels and dimensions to be checked on site. All  
levels and dimensions discrepancies are to be brought to the immediate attention of HSSP Architects Ltd.  
Responsibility cannot be accepted for alterations made to the design without prior  
acknowledgement of HSSP Architects Ltd.  
Copyright reserved. This drawing may only be used for the client and location specified in the title block. It may not  
be copied or distributed to other third party without prior written consent from HSSP Architects Ltd.  
Prior to any work commencing on site, the engineer is to be contacted regarding the current status, revision or  
regulatory approval of this drawing.  
All work to be to the written satisfaction of the HSE or Local Authority not withstanding anything shown or  
indicated on these drawings. All workmanship and materials to be the best of their respective kind and of equal  
equivalent to the standards within National Code of Practice. All materials, dimensions and levels to be  
rechecked or checked and verified on the before specific areas of work are commenced.  
This drawing is to be used in conjunction with clients specifications, requirements and structural engineers  
design.

E 220111 MG Flue & rooflights added  
D 211126 MG Revisions to elevations  
C 211125 MG Revisions to elevations  
B 210927 MG Revisions following client meeting  
A 210903 MG Revisions following client meeting

Revision Notes:  
Drawing Status:

PLANNING

**hssp**  
architects

Pera Business Park, Nottingham Road  
Milton Mowbray, LE13 0PB

Telephone: 01664 563 288 Fax: 01664 563 360  
E-Mail: info@hssparchitects.co.uk Web: www.hssparchitects.co.uk

Project:  
Barn conversions at The Elms Farm,  
Dadlington Lane, Stapleton,  
Leicestershire, LE9 8JL.

Title:  
Proposed plans & elevations

|                           |              |                 |                  |
|---------------------------|--------------|-----------------|------------------|
| Scale:<br>1:100           | Drawn:<br>MG | Checked:<br>JCB | Date:<br>Aug' 21 |
| Drawing No:<br>8462-03-01 |              | Revision:<br>E  |                  |

HSSP A1